





PURLINS 65x180mm
STRUTS 50x100mm
JOISTS 50x100mm @ 370mm CENTRES
RAFTERS 50x100mm @ 370mm CENTRES

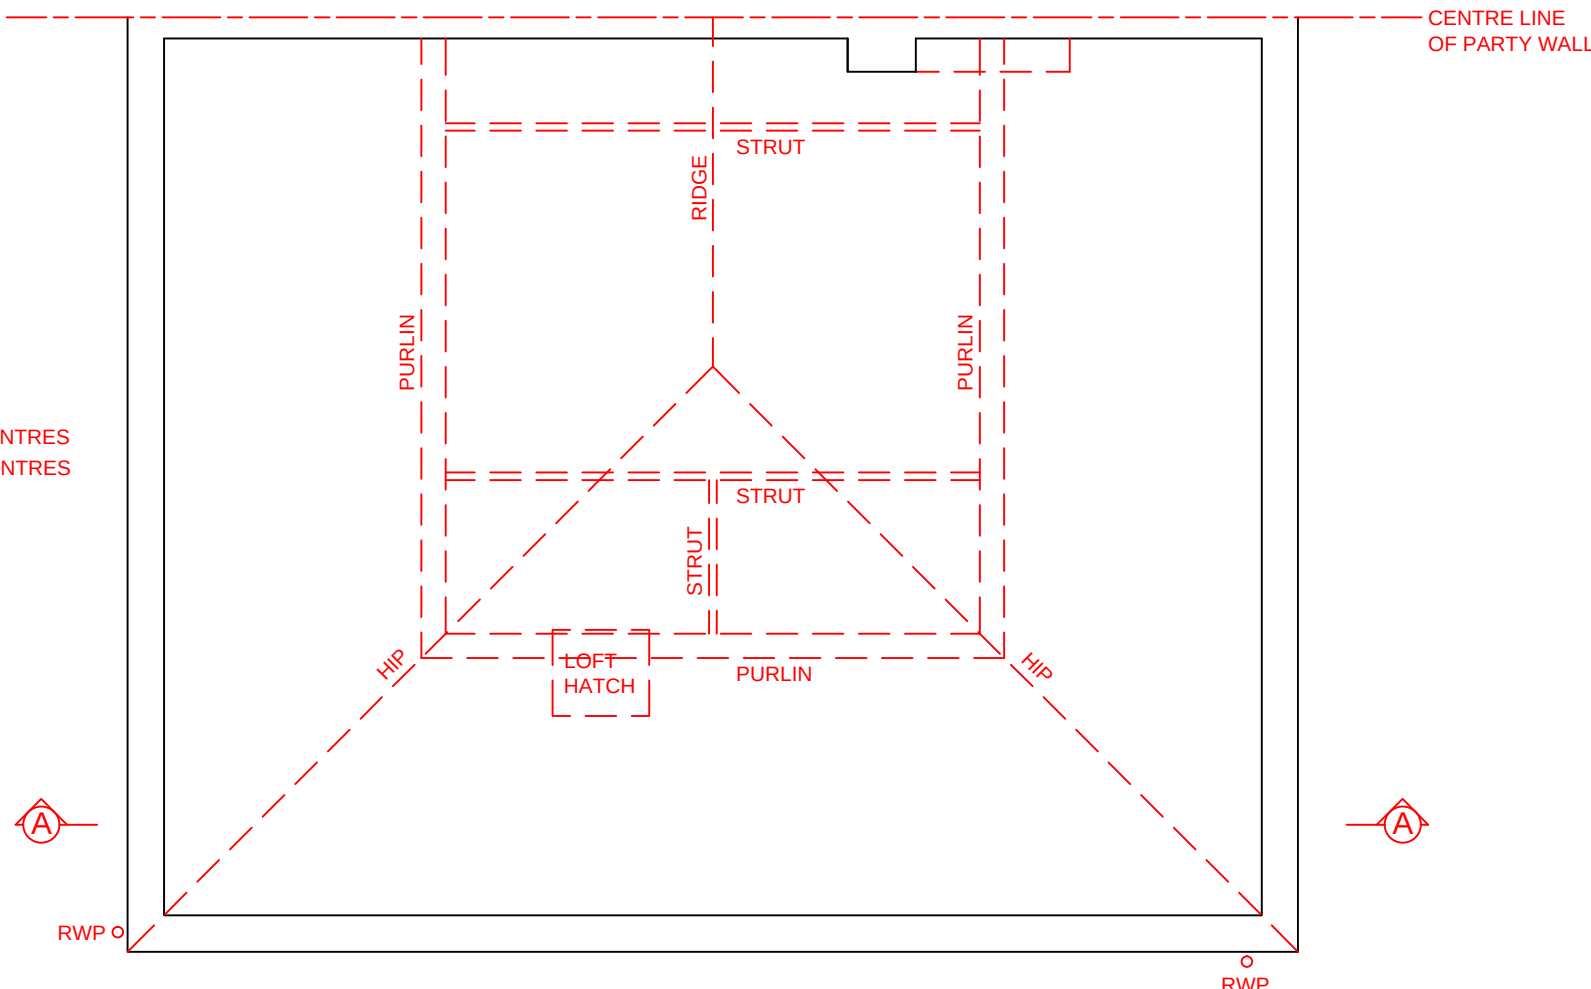


LOFT PLAN

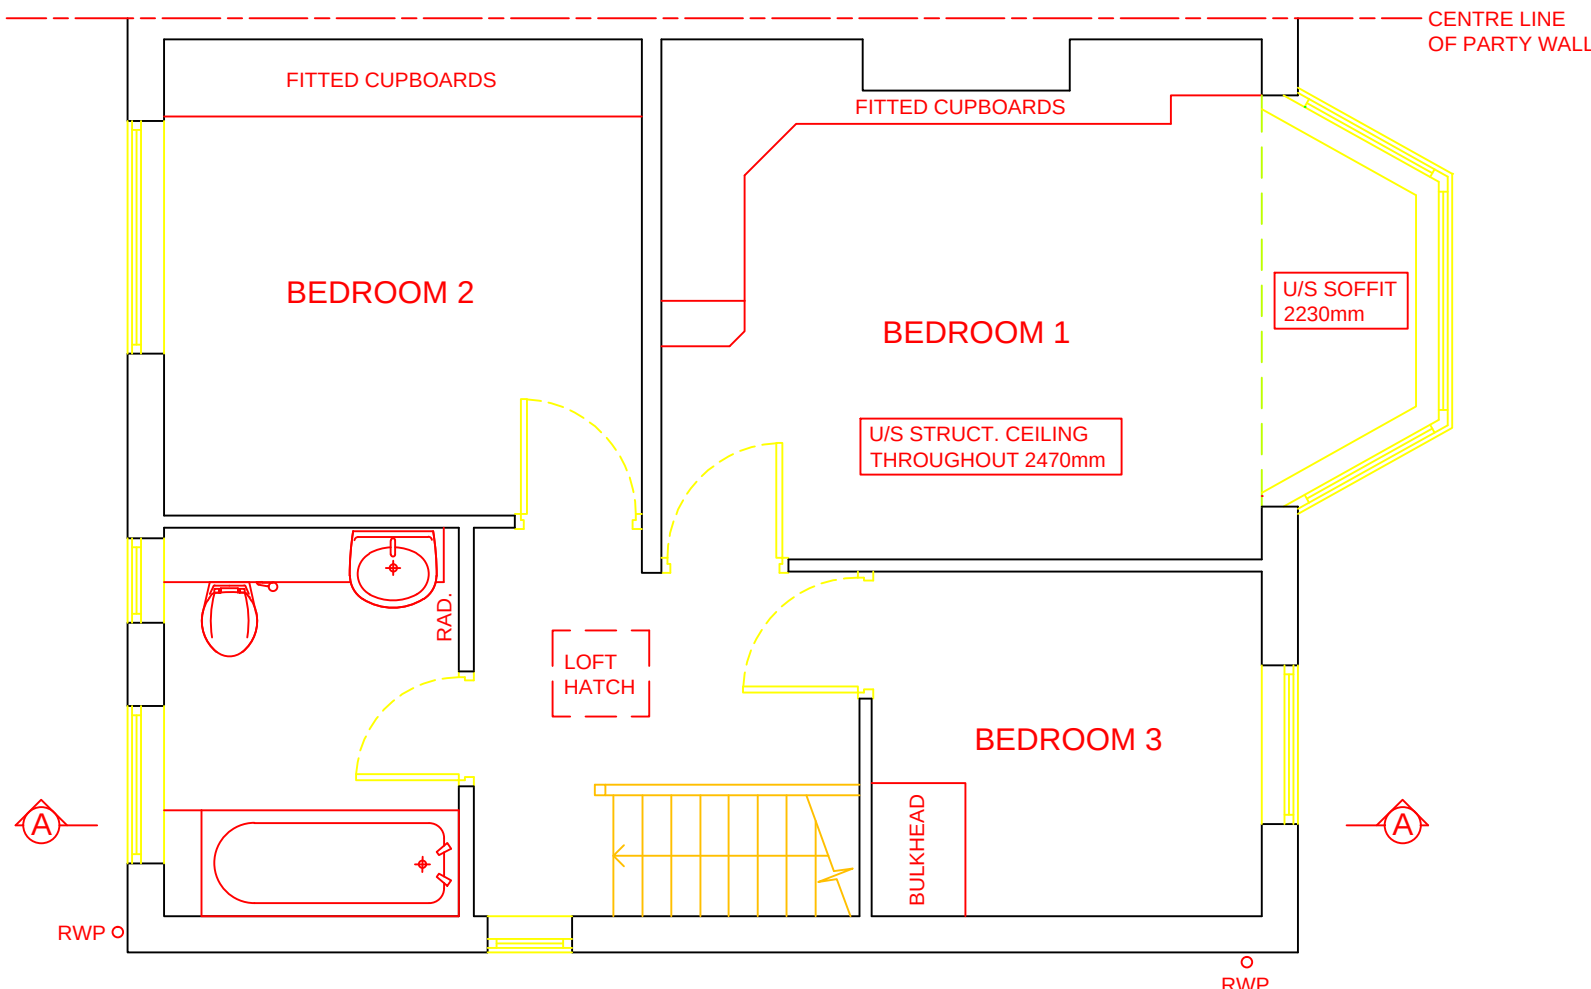


1ST FLOOR PLAN

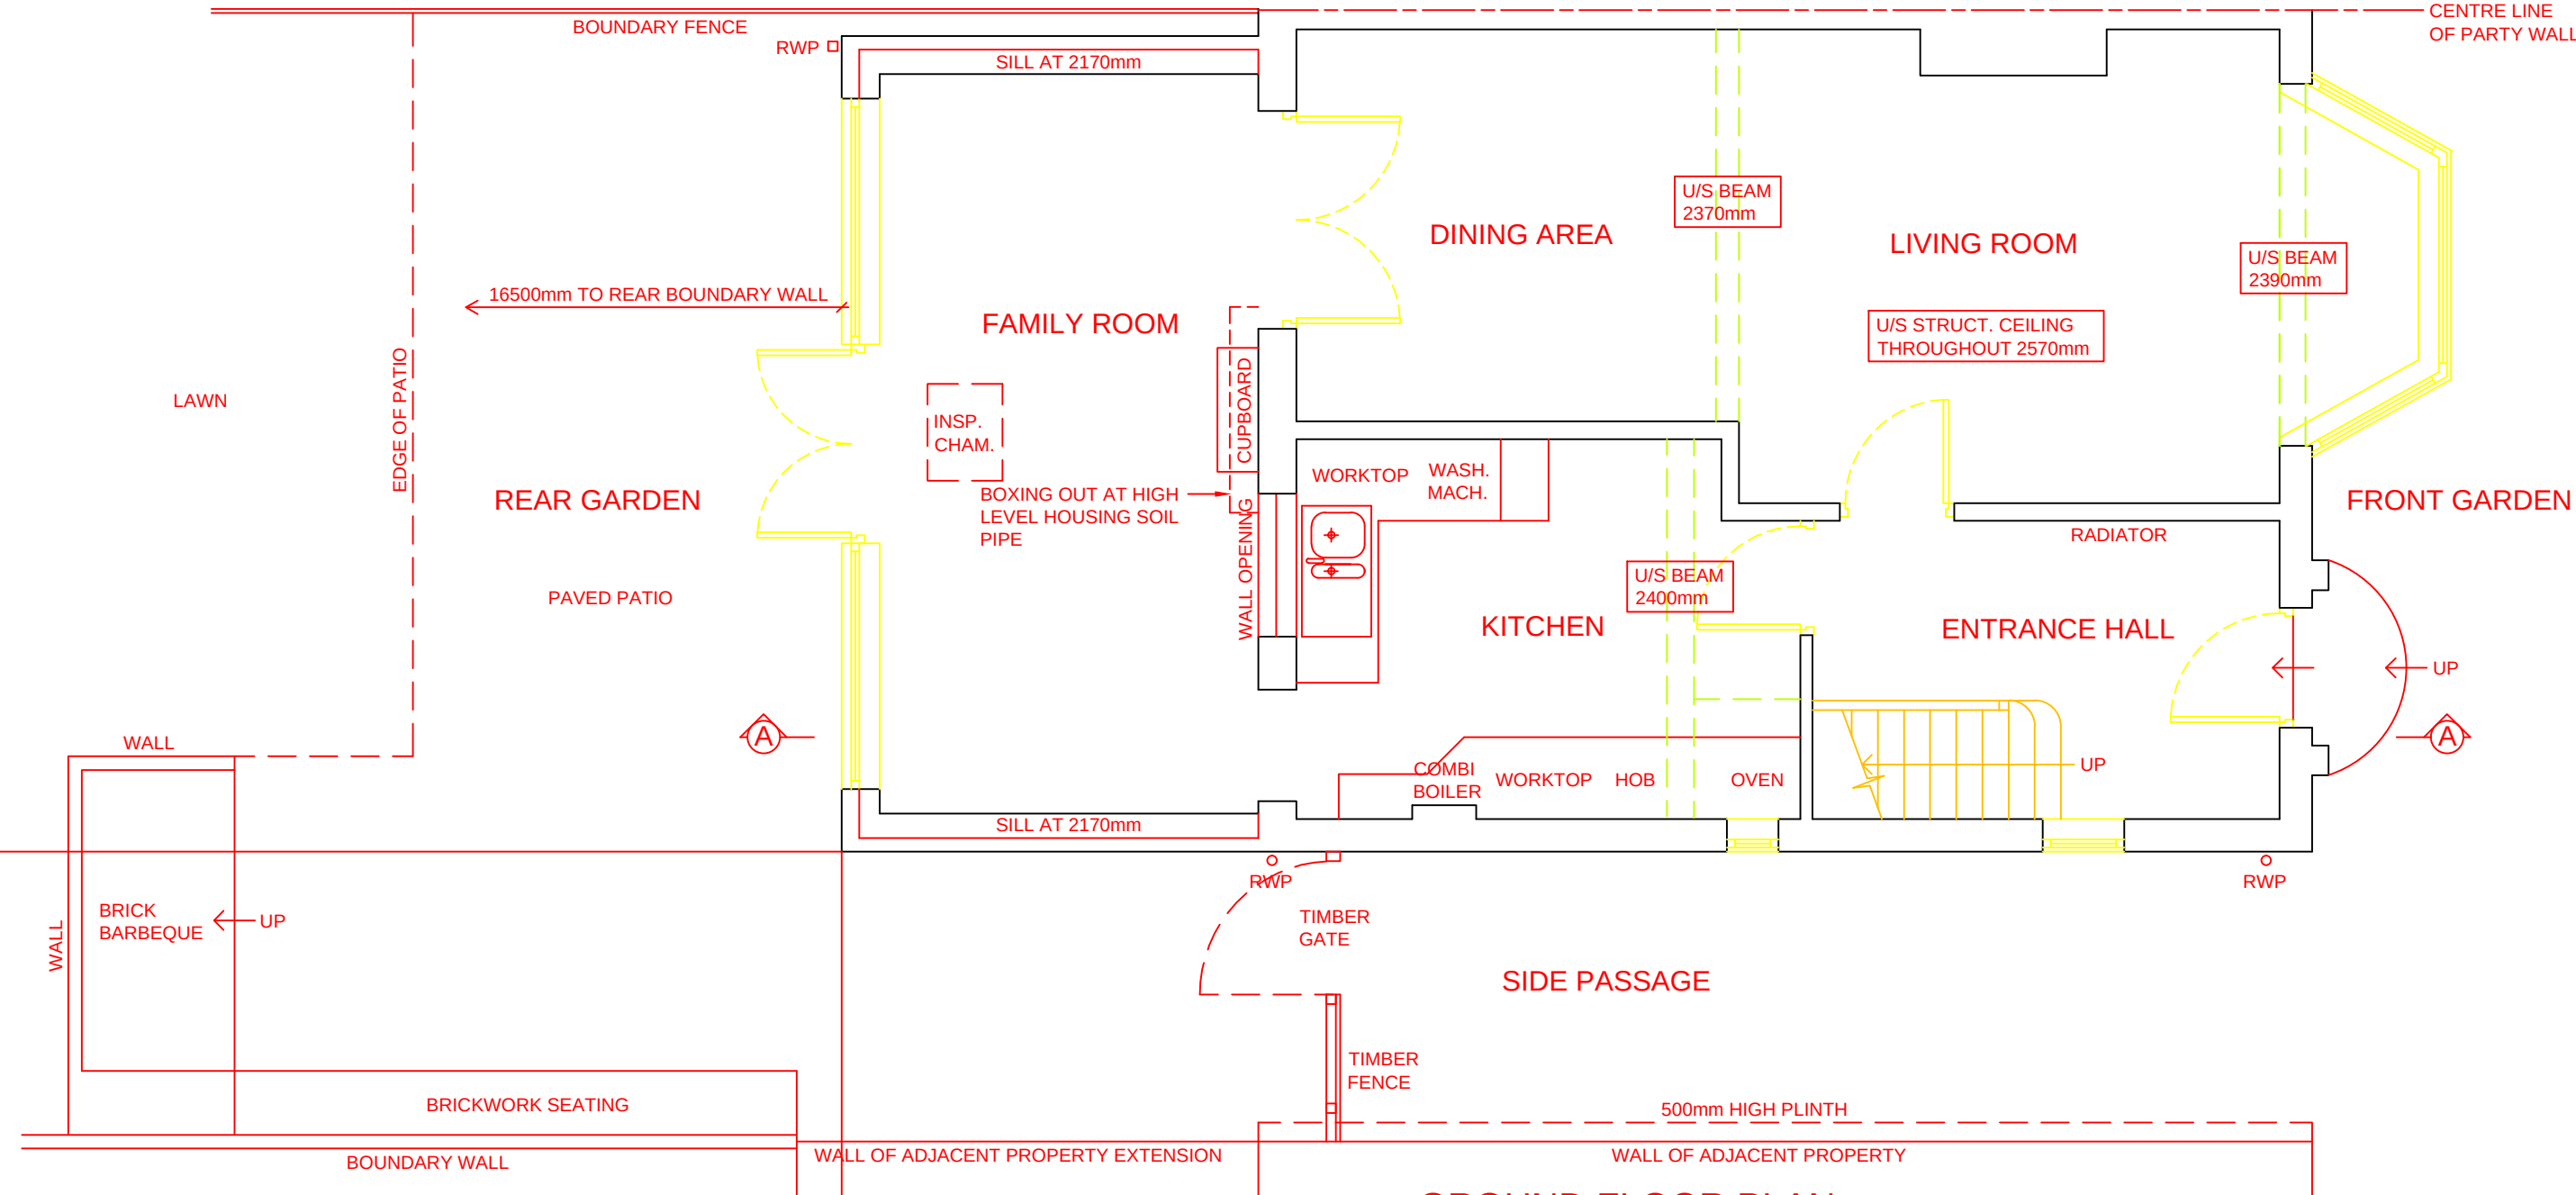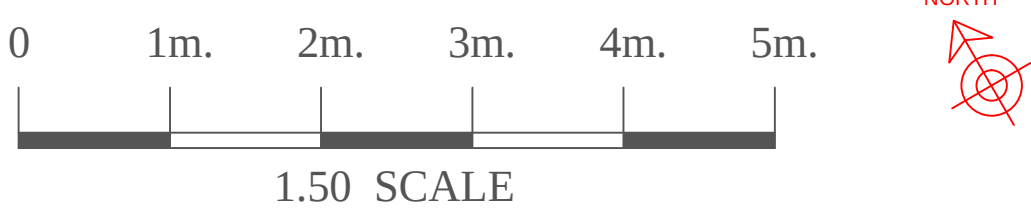


GROUND FLOOR PLAN

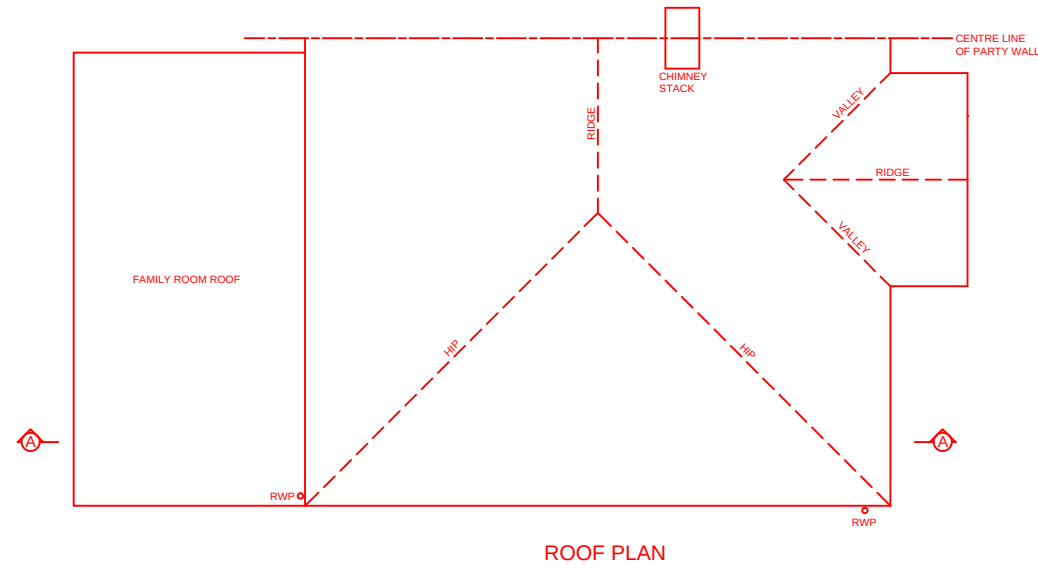


ROOF PLAN

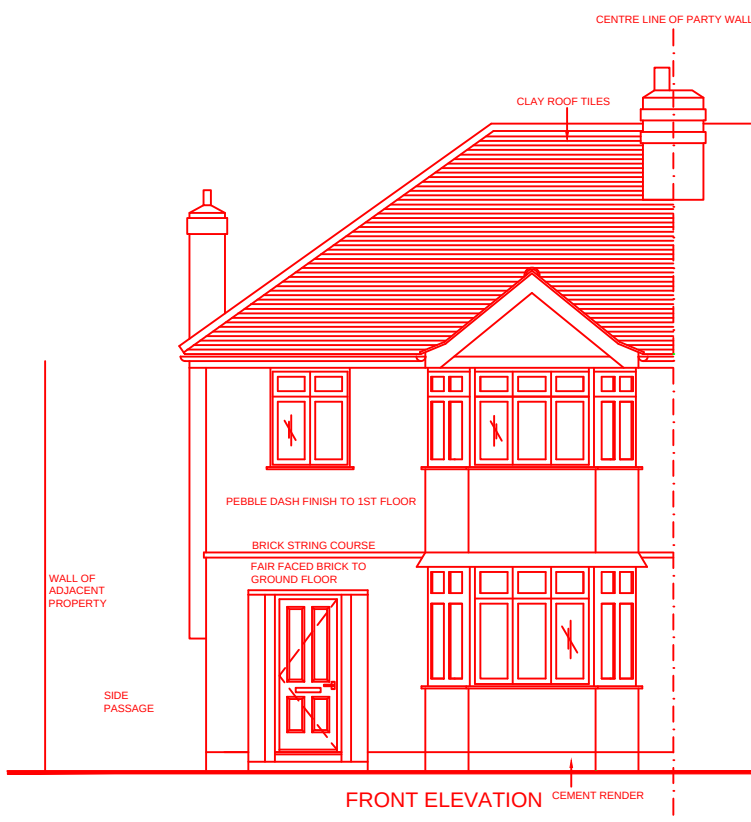


FRONT ELEVATION

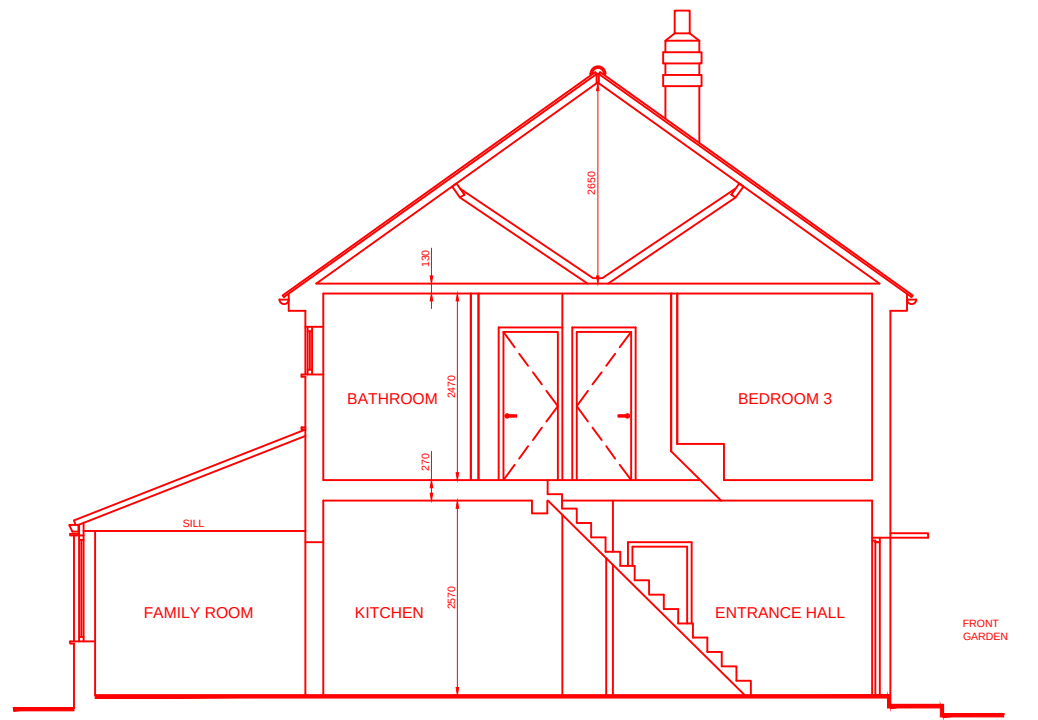


SECTION AT A-A

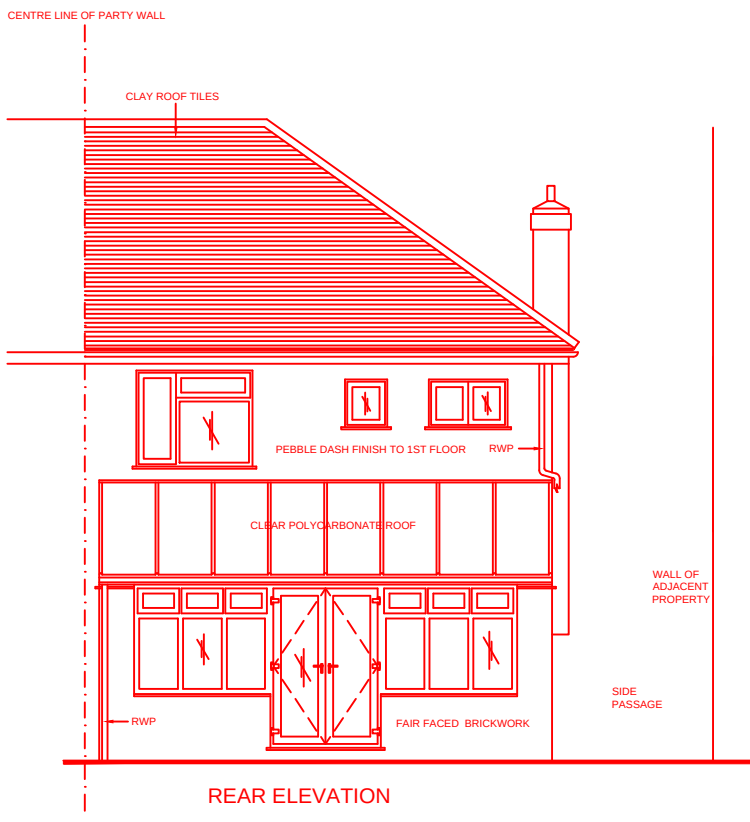

REAR ELEVATION

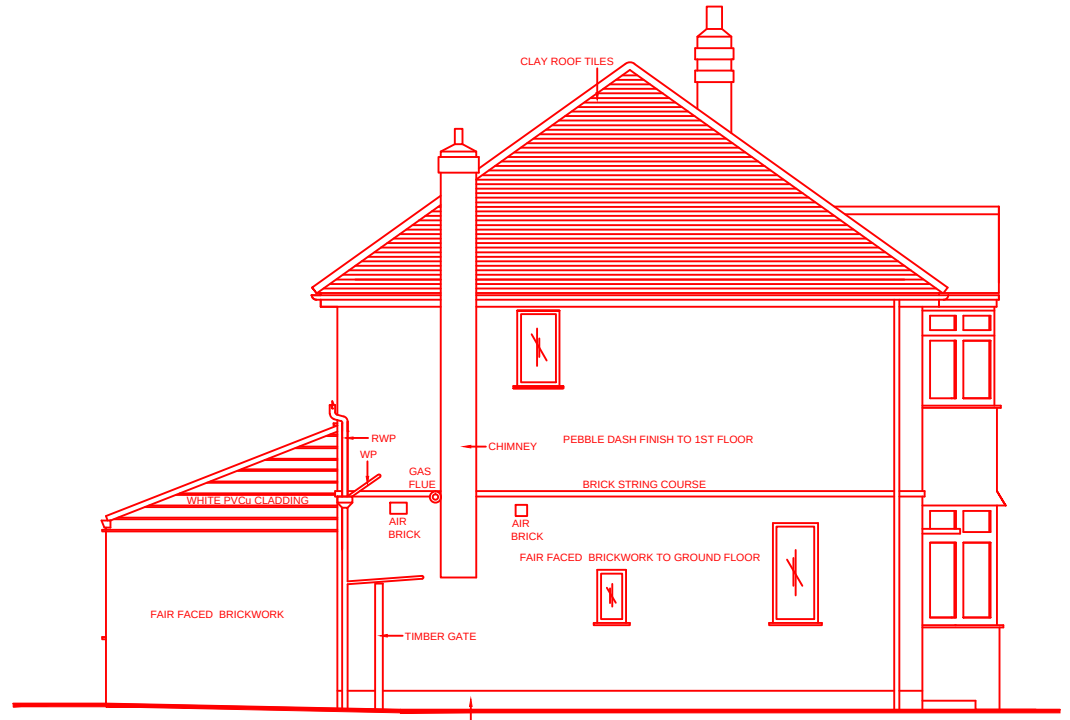

FLANK ELEVATION

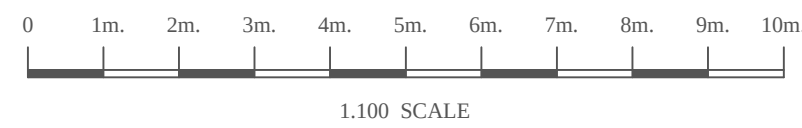

- 1: All errors and omissions should be reported to the Surveyor.
- 2: This Drawing is the Copyright of John Rowan & Partners.
- 3: Do not scale from drawing.

REV	INITIAL	DATE	DESCRIPTION
A	-	00/00/00	-



Craven House, 40 Uxbridge Road, Ealing, London, W5 2BS
Tel: 0208 567 6995 Email: jrp@jrp.co.uk Website: www.jrp.co.uk

CLIENT

MR. P. O'CONNOR

PROJECT

28 ANGUS DRIVE
RUISLIP HA4 0SB

TITLE

PROPOSED REAR SINGLE STORY EXTENSION
AND LOFT CONVERSION

EXISTING PLANS, ELEVATIONS + SECTION

DATE NOV. 2020	DRAWN NC
SCALE 1.50 + 1.100 @ A1	CHECKED -
DRAWING No. ANGU/01	REVISION -