



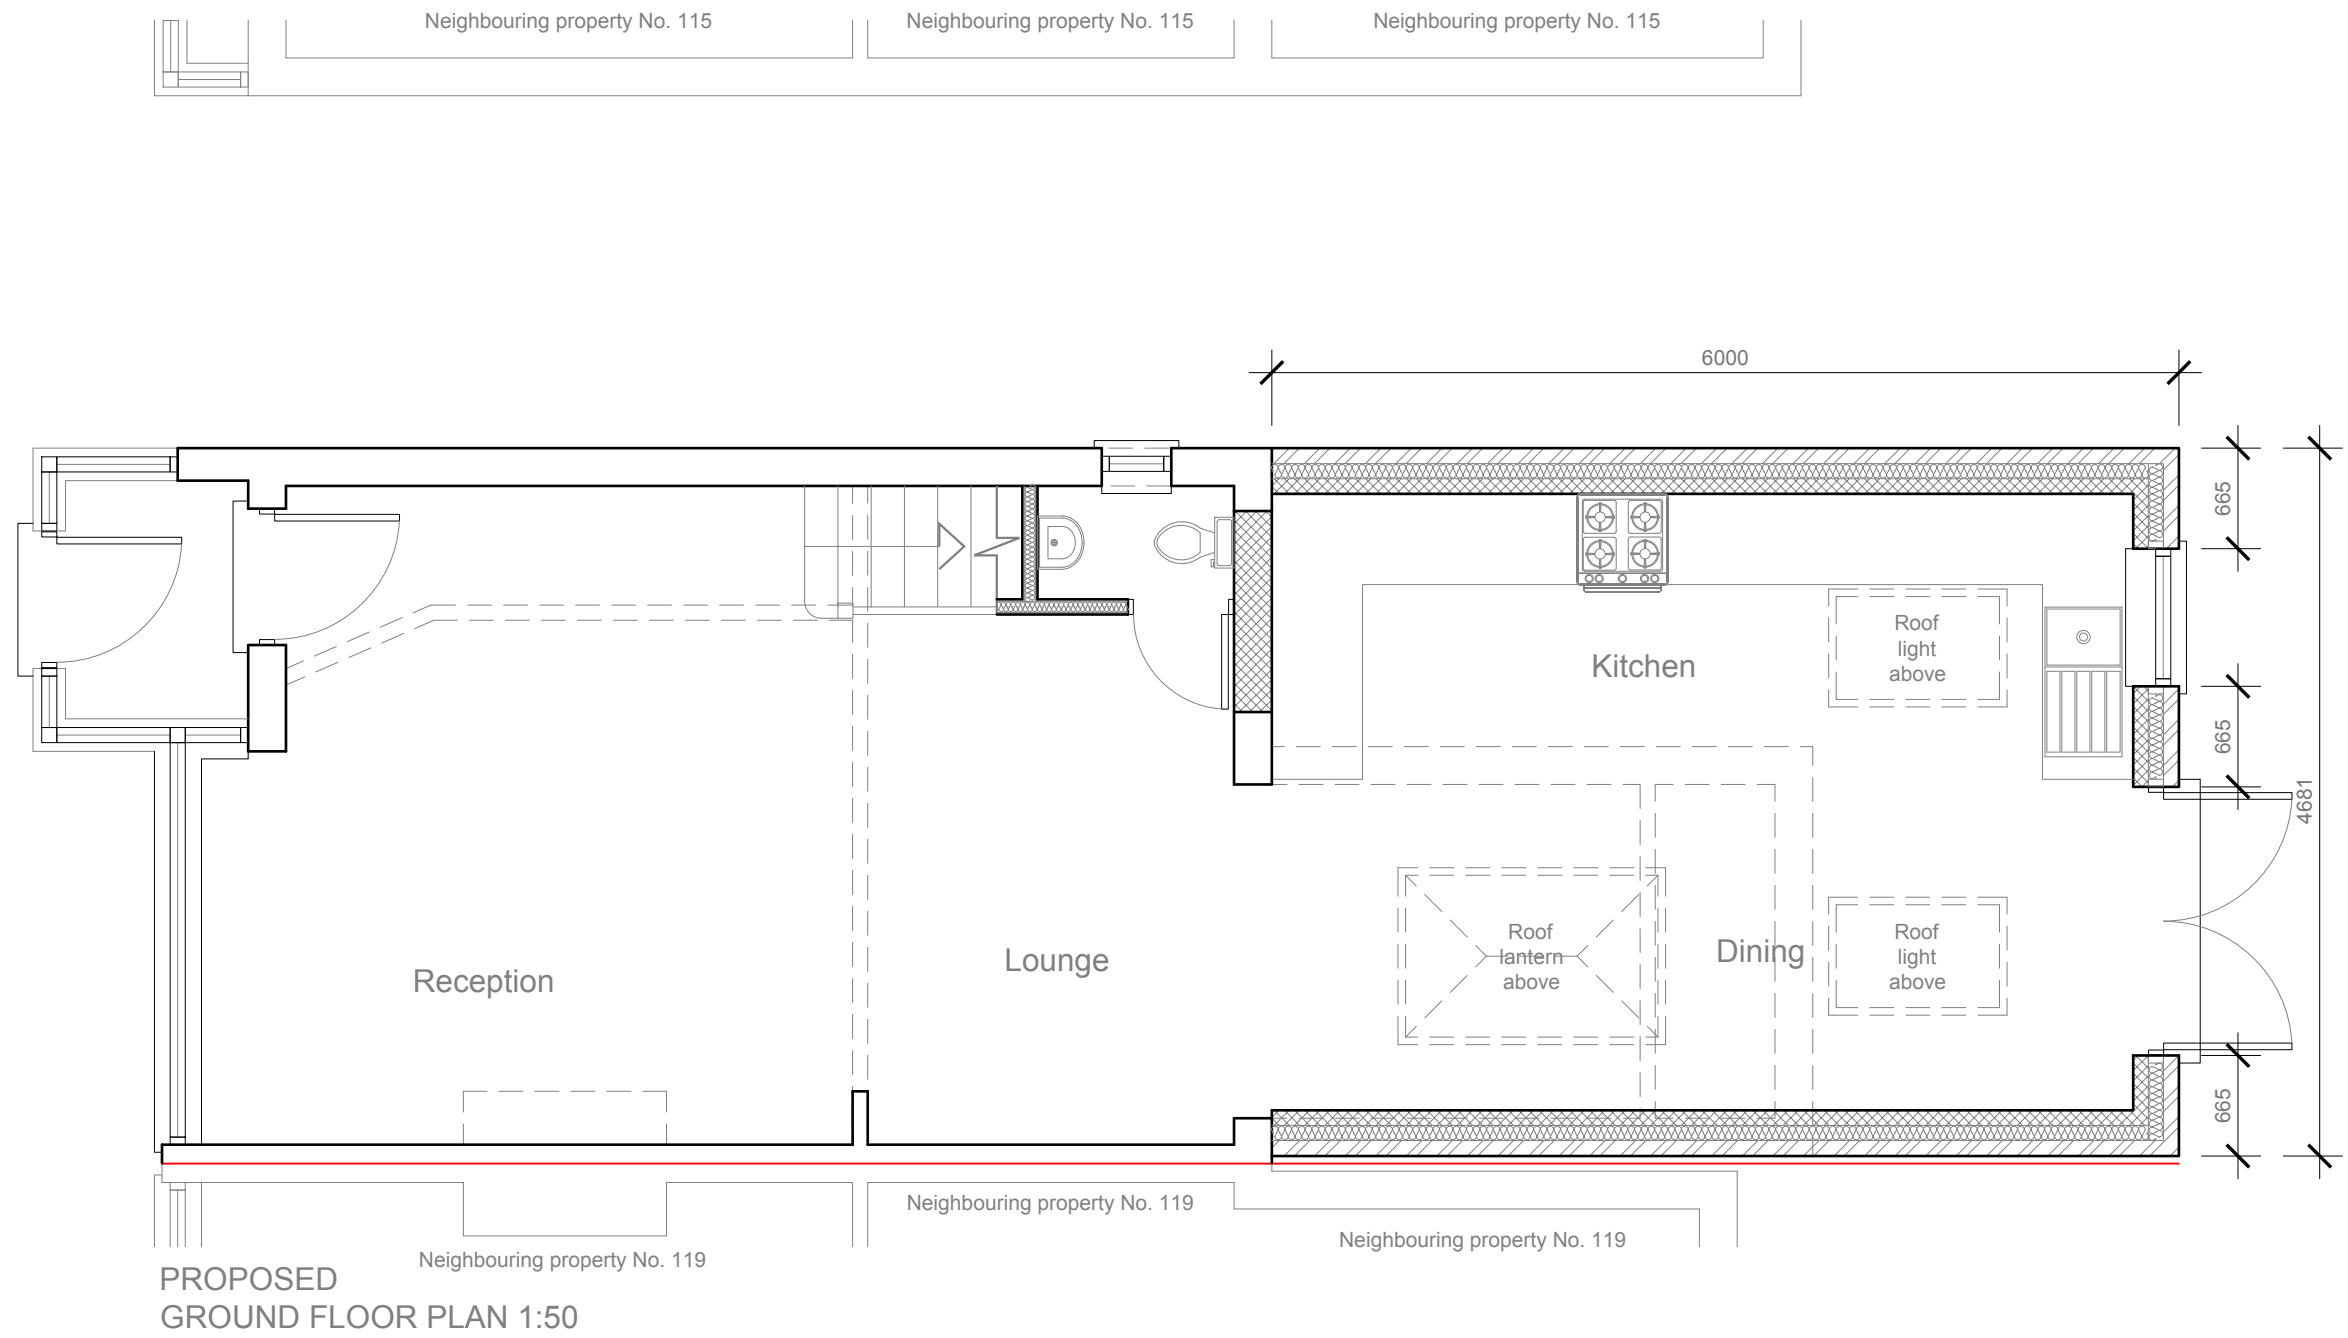

Modhwadia Design Services	Project:	Title:	Scale: 1:50 @ A3
	117 Woodrow Avenue Hayes UB4 8QW	Proposed Ground floor plan	Date: Apr 2021
			Drawing No.: MD6063/EXT-04/SP
			Revision
239 Western Road, Southall, Middx, UB2 5HS Tel: 020 8571 1369 modhwadia_designservices@hotmail.co.uk			



1:50

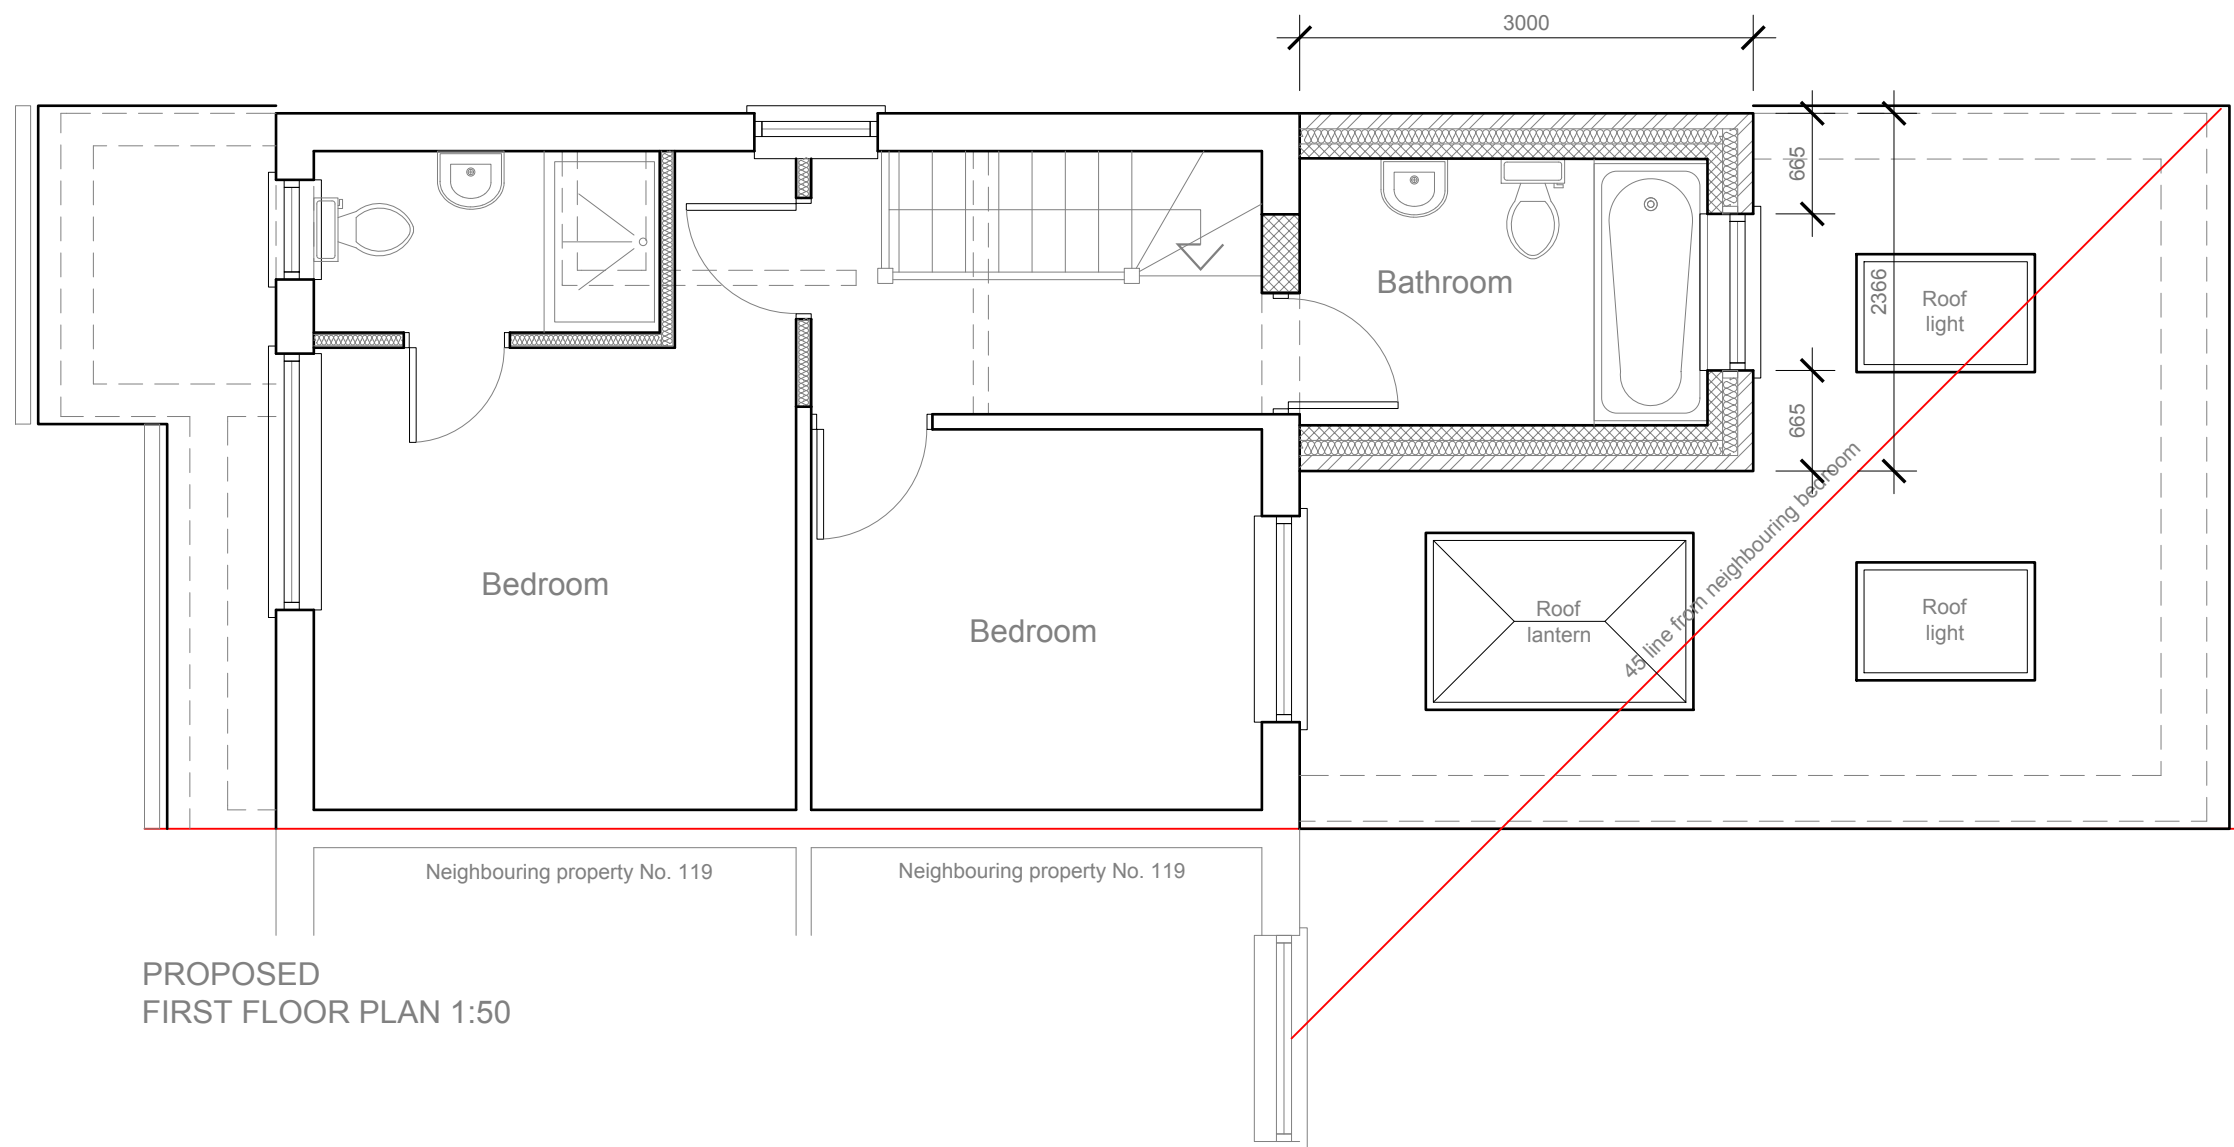

Modhwadia Design Services	Project:	Title:	Scale: 1:50 @ A3
	117 Woodrow Avenue Hayes UB4 8QW	Proposed First floor plan	Date: Apr 2021
			Drawing No.: MD6063/EXT-05/SP
			Revision
239 Western Road, Southall, Middx, UB2 5HS Tel: 020 8571 1369 modhwadia_designservices@hotmail.co.uk			


Roof to be pitched and tiled to match existing

Flat roof 1:40 falls


New windows and door to be double glazed to match existing

External finish to be facing brickwork to match existing

DPC to be no less than 150mm above ground level

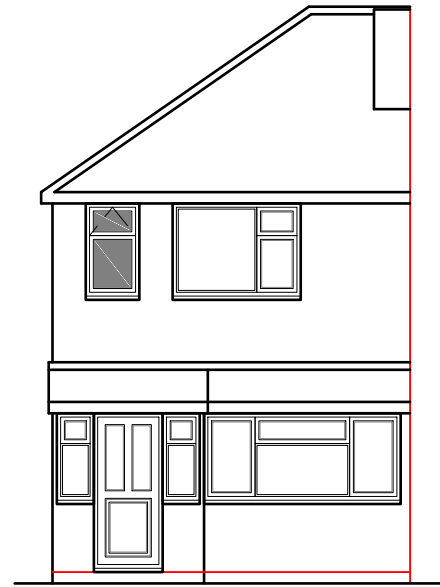

PROPOSED FRONT ELEVATION 1:100

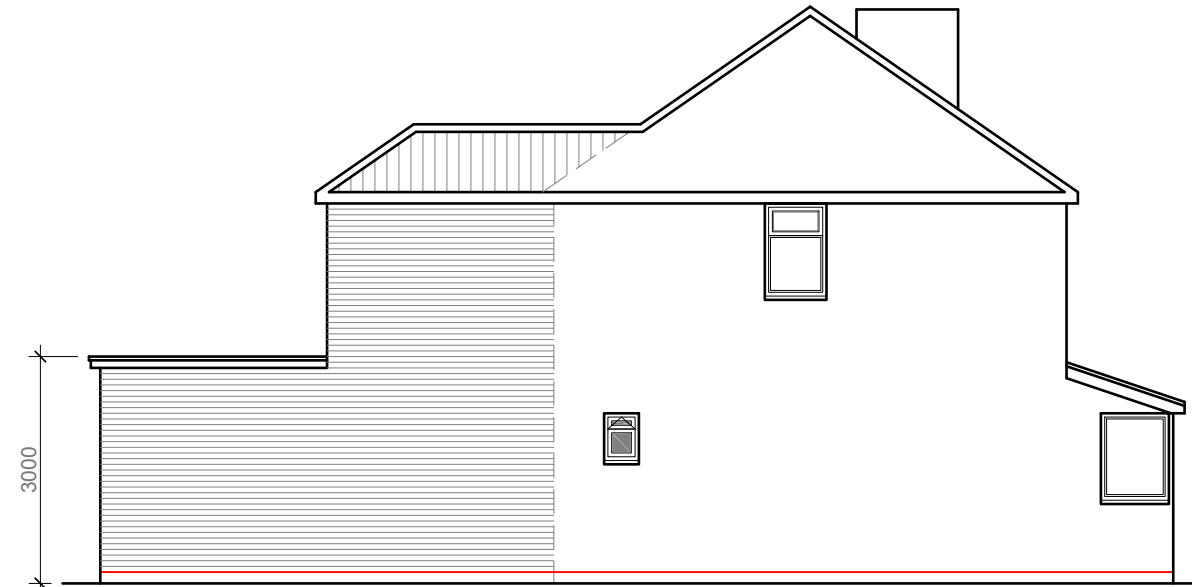

PROPOSED SIDE ELEVATION 1:100

Roof to be pitched and tiled to match existing

Flat roof 1:40 falls

New windows and door to be double glazed to match existing

External finish to be facing brickwork to match existing

DPC to be no less than 150mm above ground level


Roof to be pitched and tiled to match existing

Flat roof 1:40 falls


New windows and door to be double glazed to match existing

External finish to be facing brickwork to match existing

DPC to be no less than 150mm above ground level

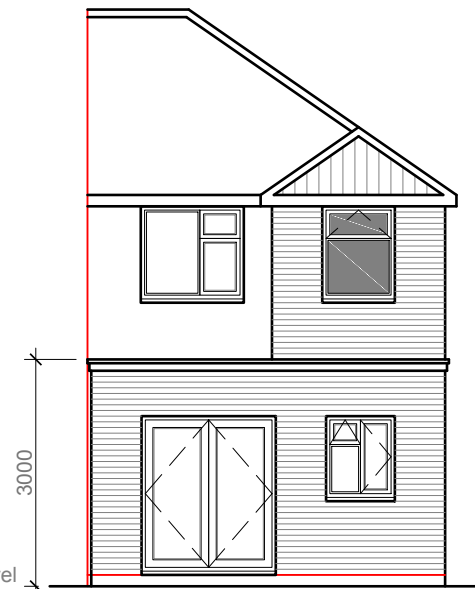

PROPOSED REAR ELEVATION 1:100

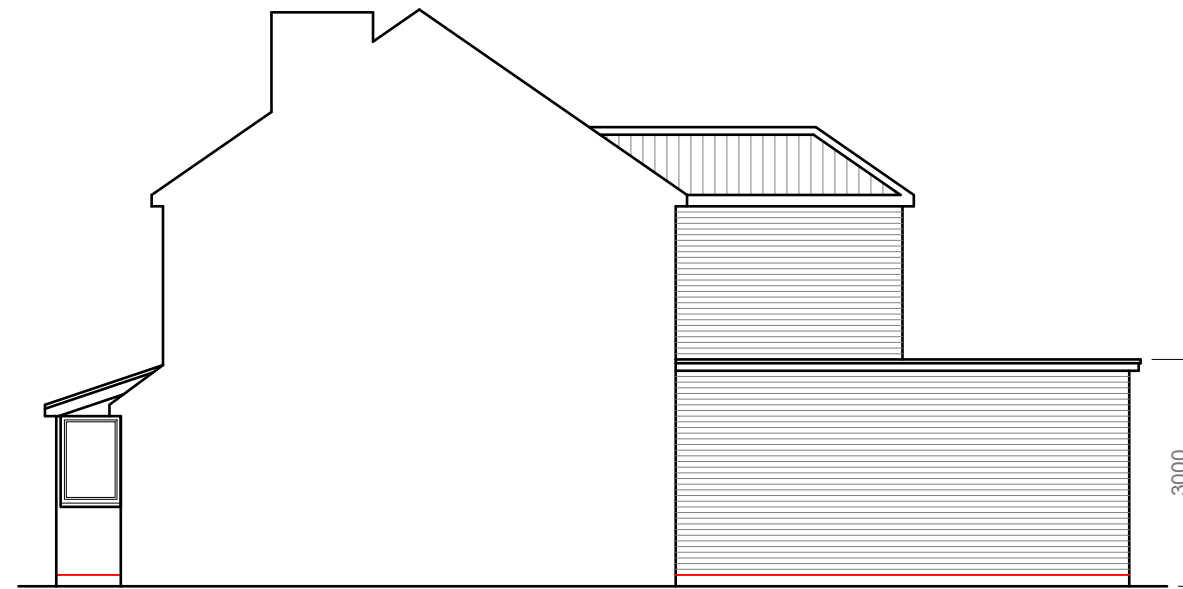

PROPOSED SIDE ELEVATION 1:100

Roof to be pitched and tiled to match existing

Flat roof 1:40 falls

New windows and door to be double glazed to match existing


External finish to be facing brickwork to match existing

DPC to be no less than 150mm above ground level

1:50



1:100

 

**Modhwadia
Design
Services**

Project:
117 Woodrow Avenue
Hayes
UB4 8QW

Title:
Proposed
Elevations

Scale: 1:100 @ A3
Date: Apr 2021
Drawing No.:
MD6063/EXT-06/SP
Revision

239 Western Road, Southall, Middx, UB2 5HS
Tel: 020 8571 1369
modhwadia_designservices@hotmail.co.uk