



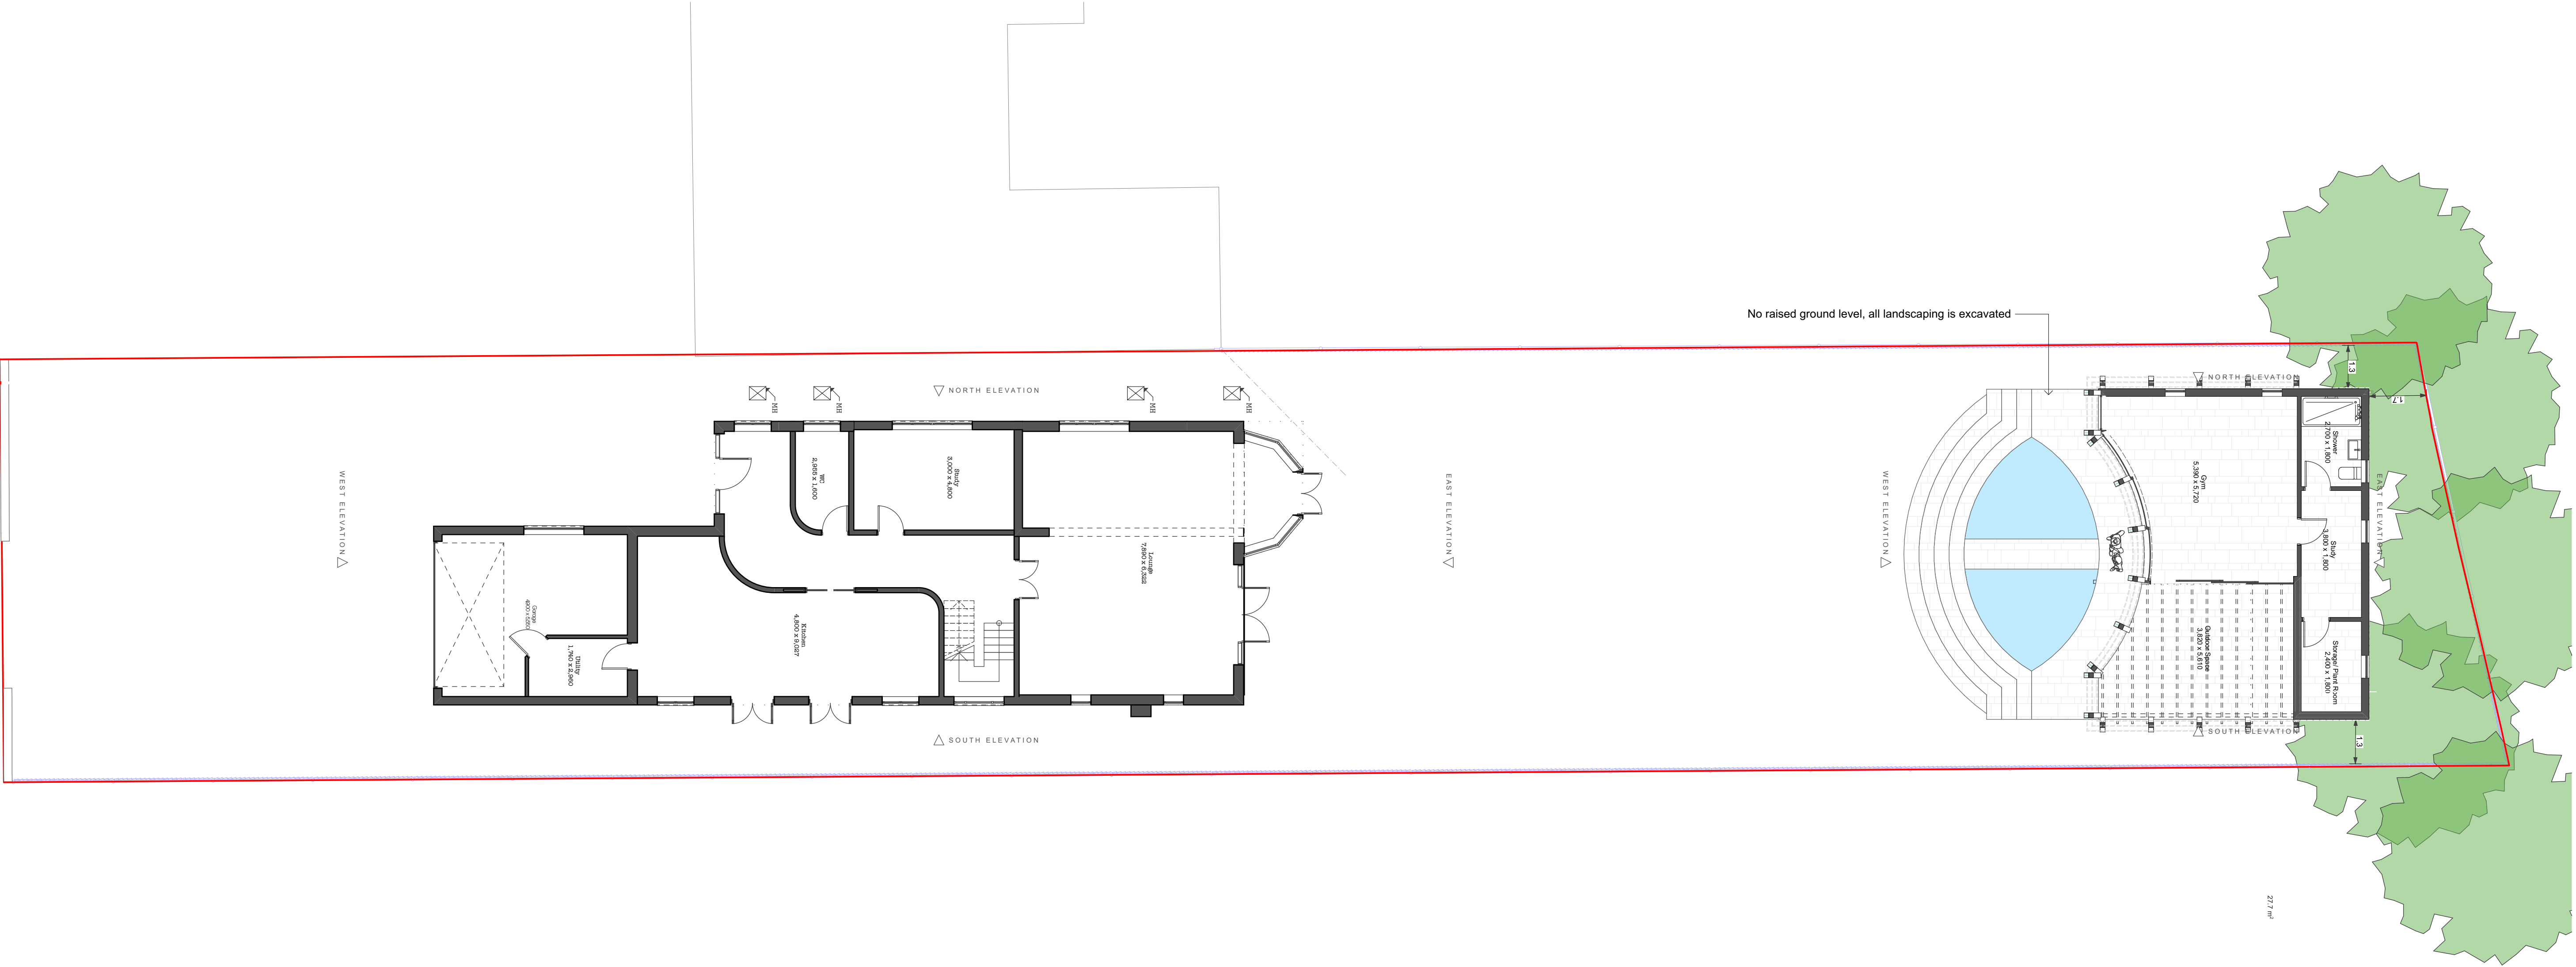

PROPOSED GROUND-SITE PLAN 1:100

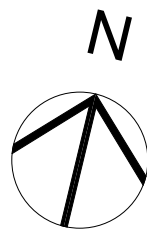

Existing To be demolished New	Drawing Number	Revision
	065/PR/200	F