




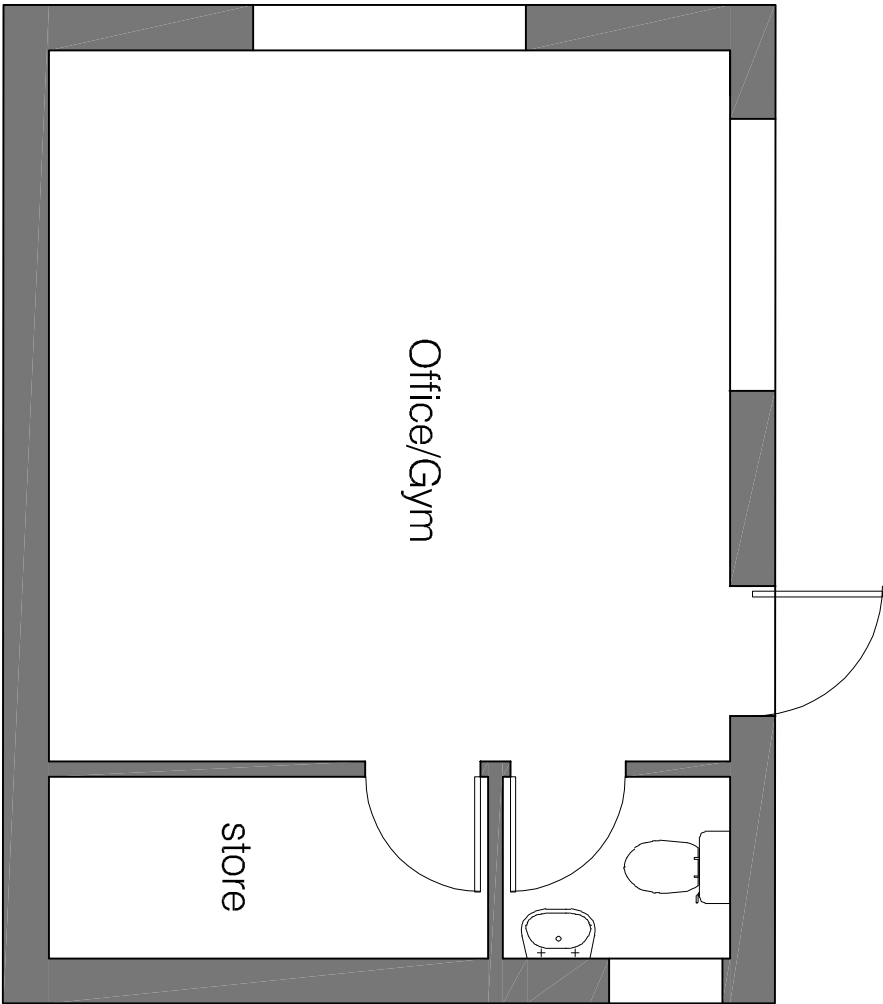

Ground Floor Plan scale 1:50

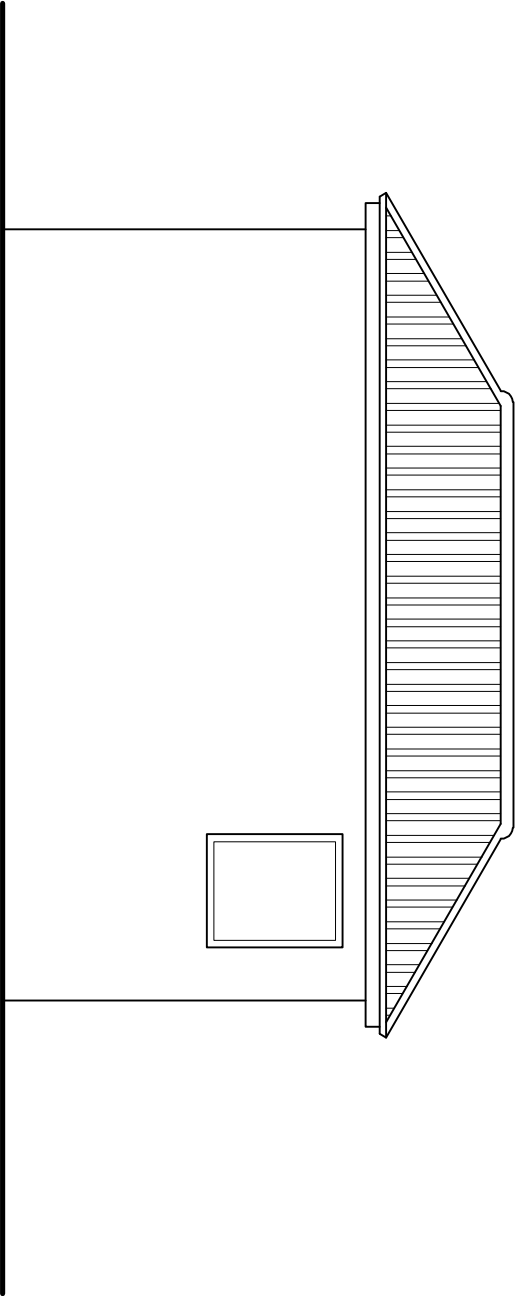

Front Elevation scale 1:50

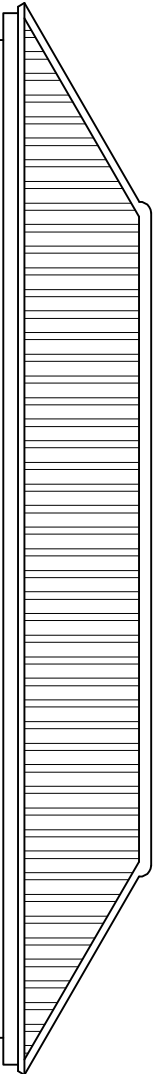

Side Elevation scale 1:50



SHEET CONTENT										DRAWING NO		CLIENT	
Proposed Outbuilding										2021/0106 - P06		XXXXXX	
SHEET NO		SCALE		DATE		DESIGNED		CHECKED		APPROVED			
P06 @ A3		as stated		Oct. 2021		A.E.		xxx		xxx			
REV. SUFFIX		DATE OF REVISION		INITIALS		REVISION DETAILS							
Planning Permission												LOCATION	
												1 Alison Close Eastcote, Pinner HA5 2QZ	