




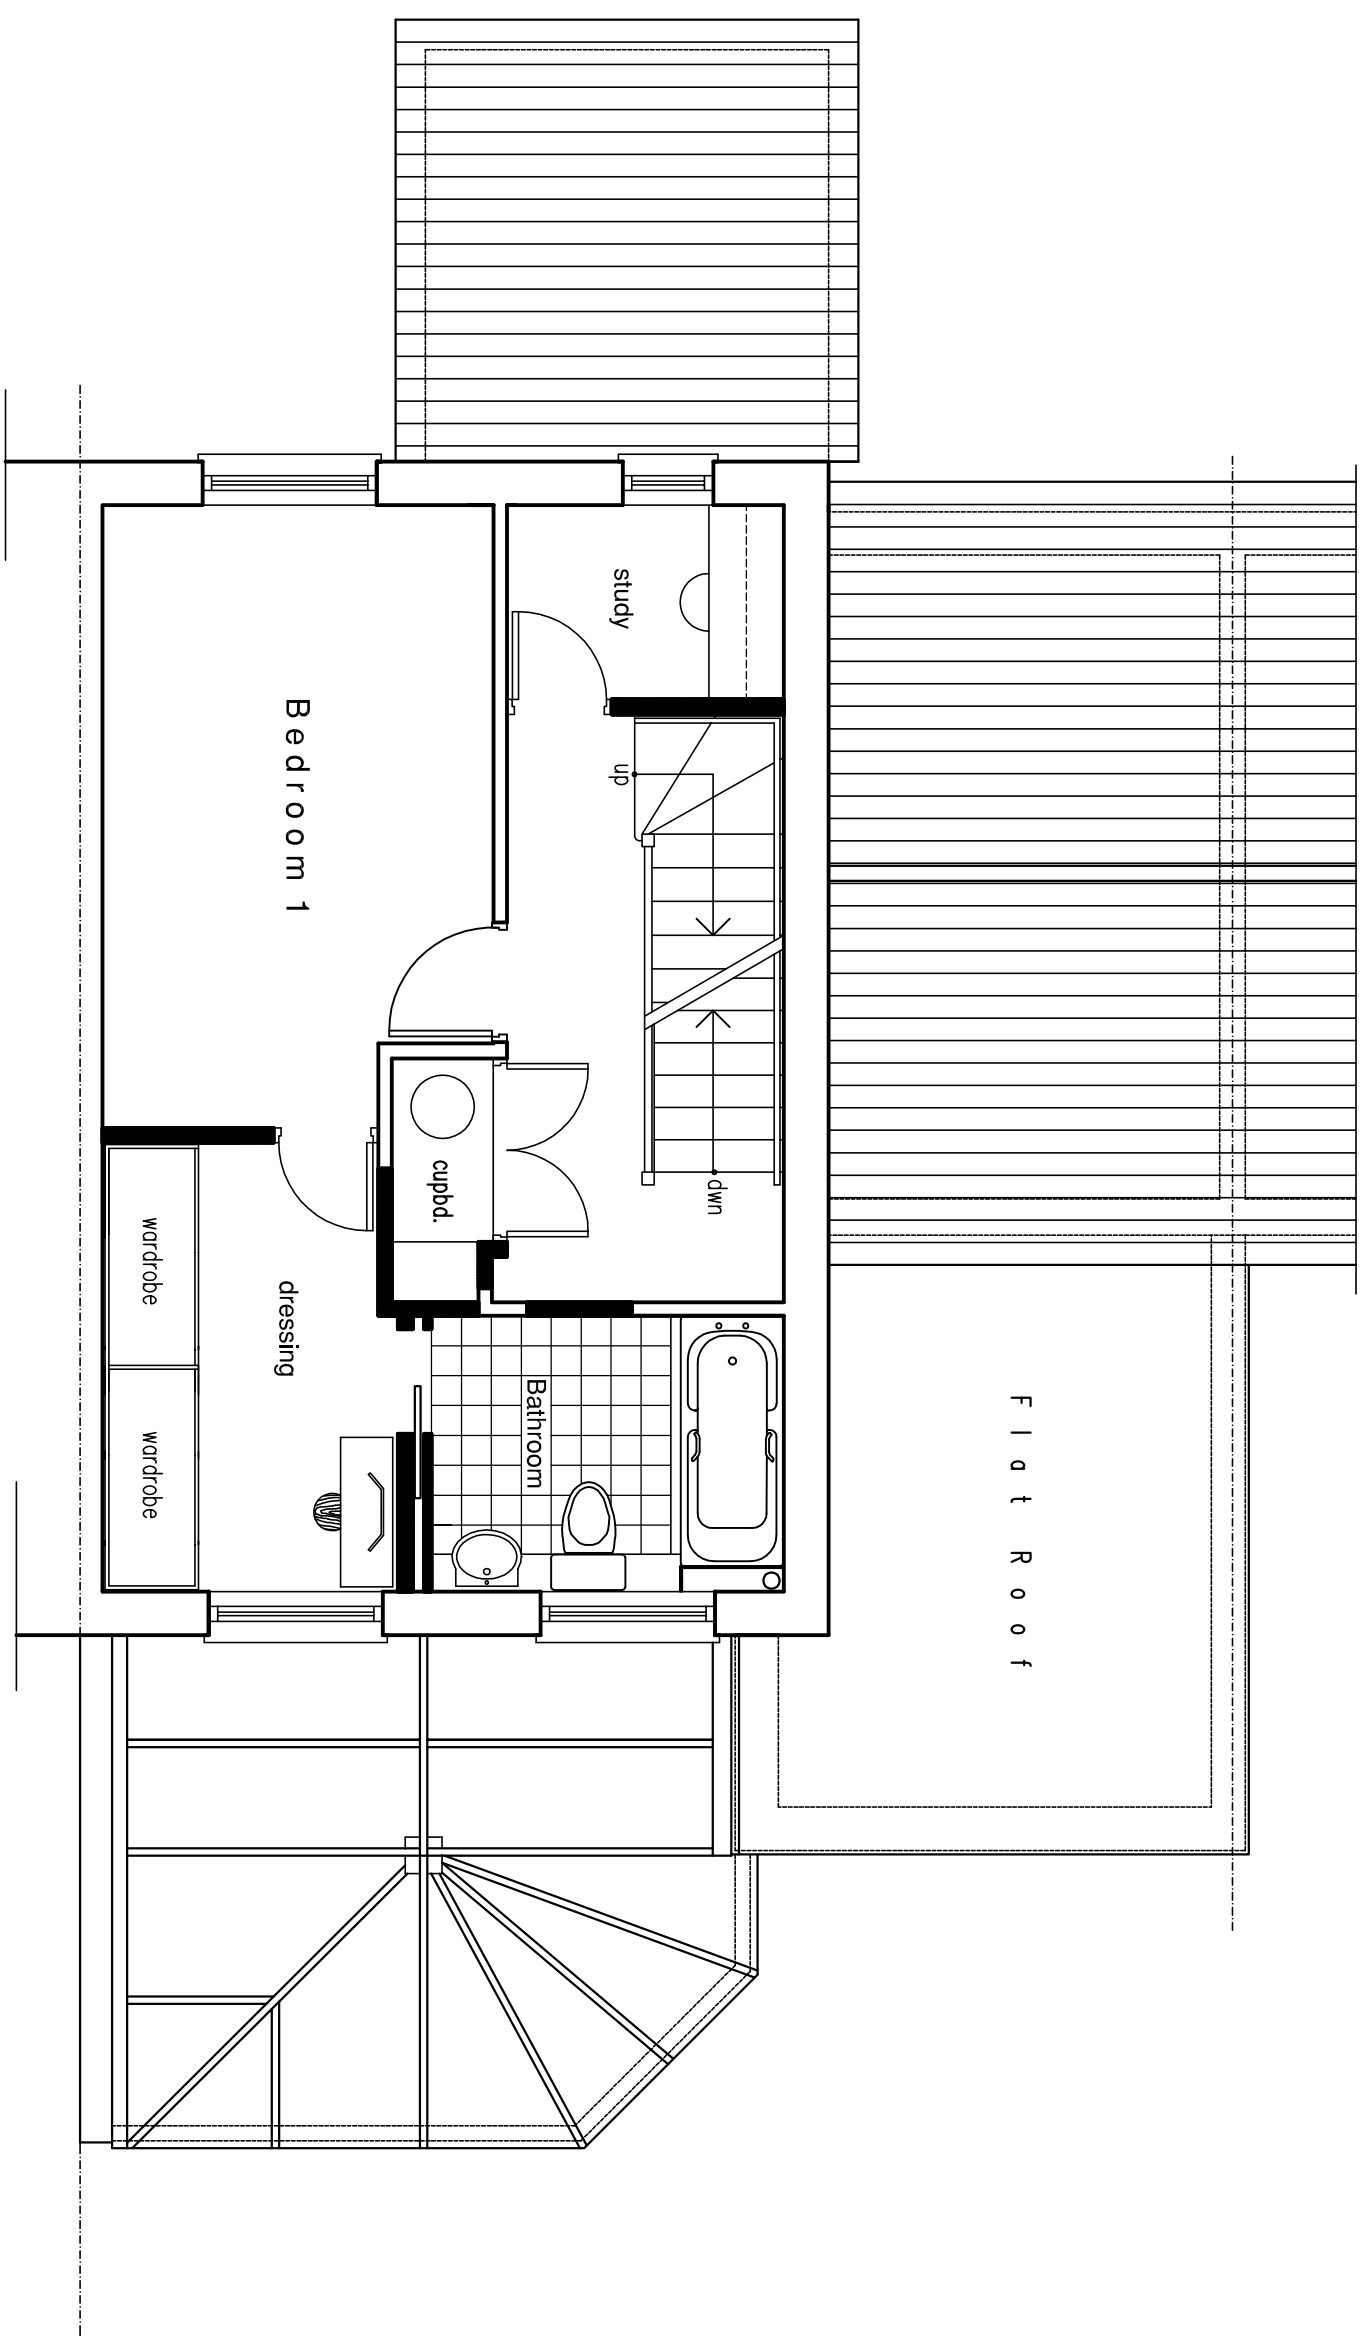

• PROPOSED FIRST FLOOR PLAN

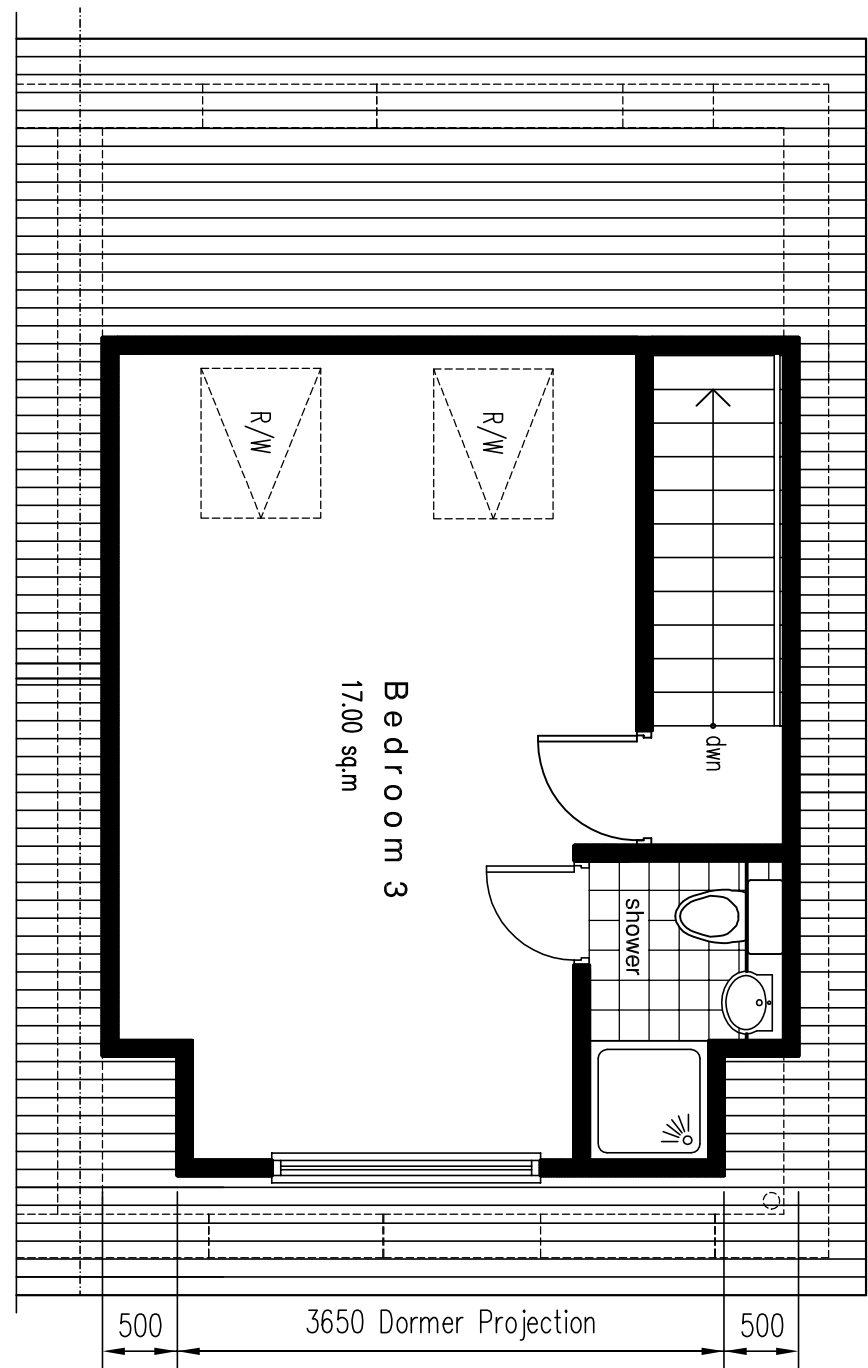


• PROPOSED LOFT FLOOR PLAN

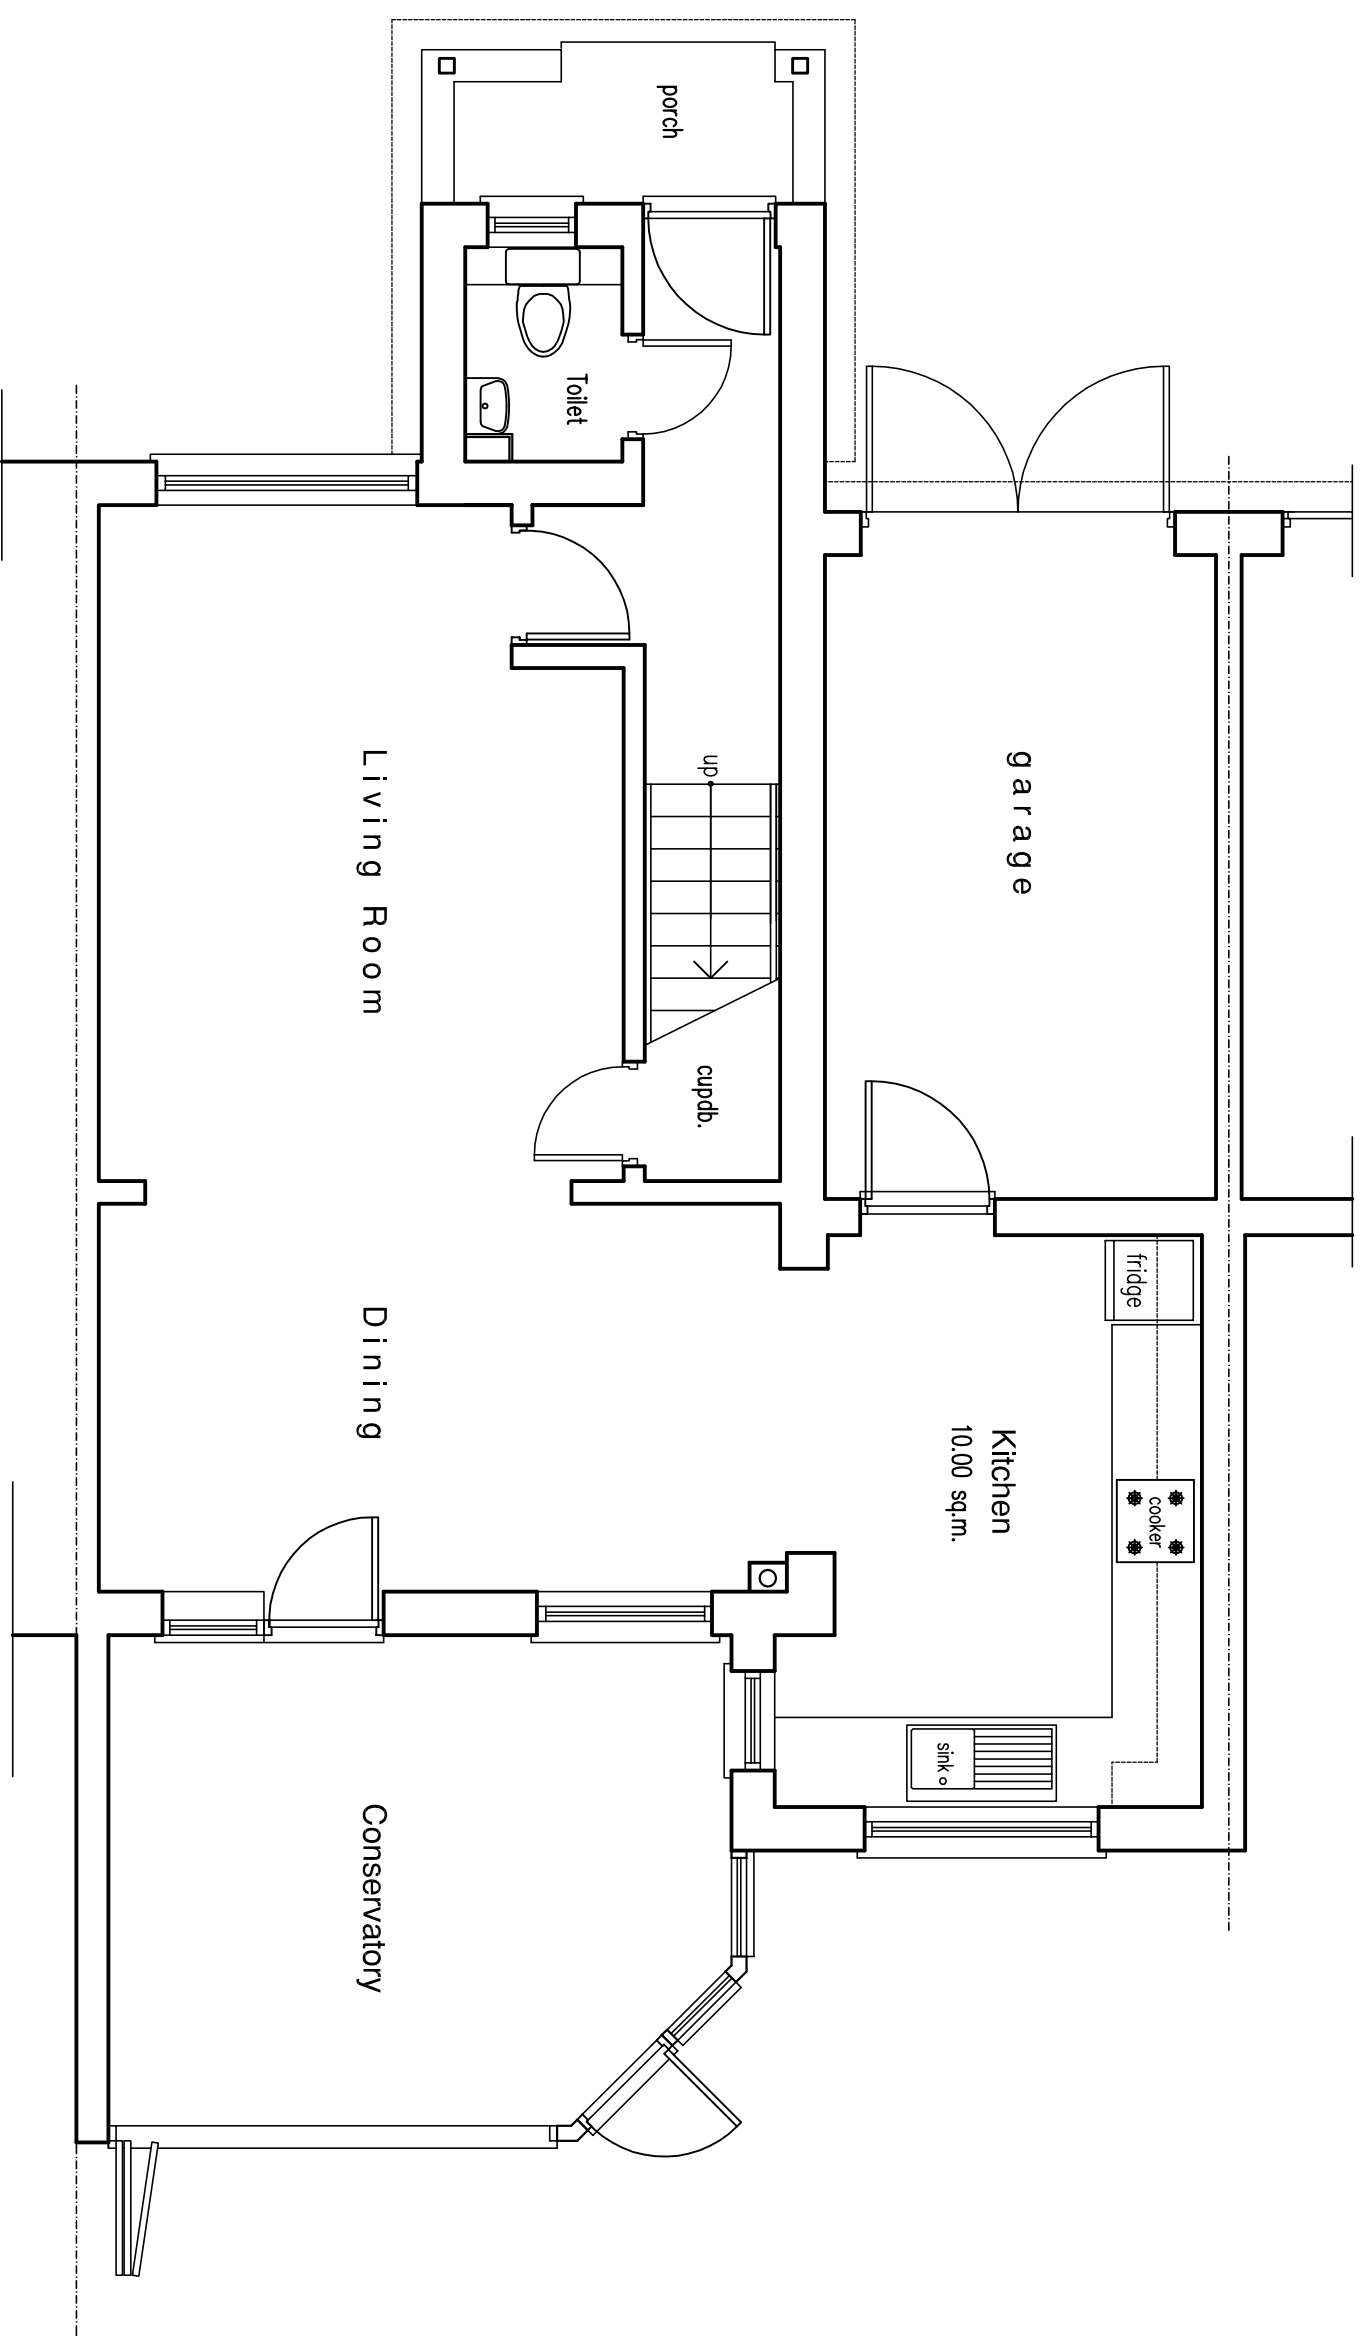

• EXISTING GROUND FLOOR PLAN



• EXISTING FIRST FLOOR PLAN

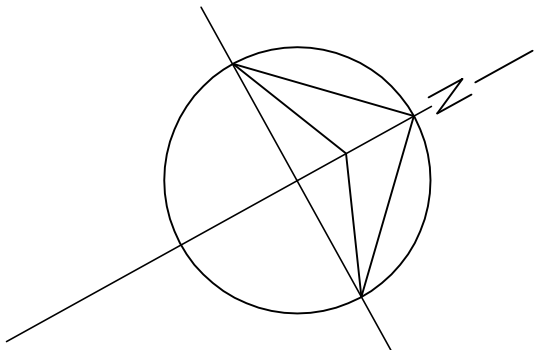

Rev. Date Description
Colin L. Davis MCIOB
Architectural Services
Mob: 07754408336
Tel/Fax: 0208 8458988
Email: cdlv2003@yahoo.co.uk

Job Title
PROPOSED LOFT CONVERSION
WITH REAR DORMER WINDOW
EXTENSION AND ROOF WINDOWS
TO FRONT ELEVATION ROOF
SLOPE AT
23 AIRDRIE CLOSE
HAYES, MIDDLESEX
LONDON UB4 9SR

Title
PROPOSED AND EXISTING
FLOOR PLANS

Scale
1 : 50
Date
MARCH 2018
Dwg No
23AC/P1

©Copyright. This drawing is not to be copied or reproduced without prior
authorisation.