




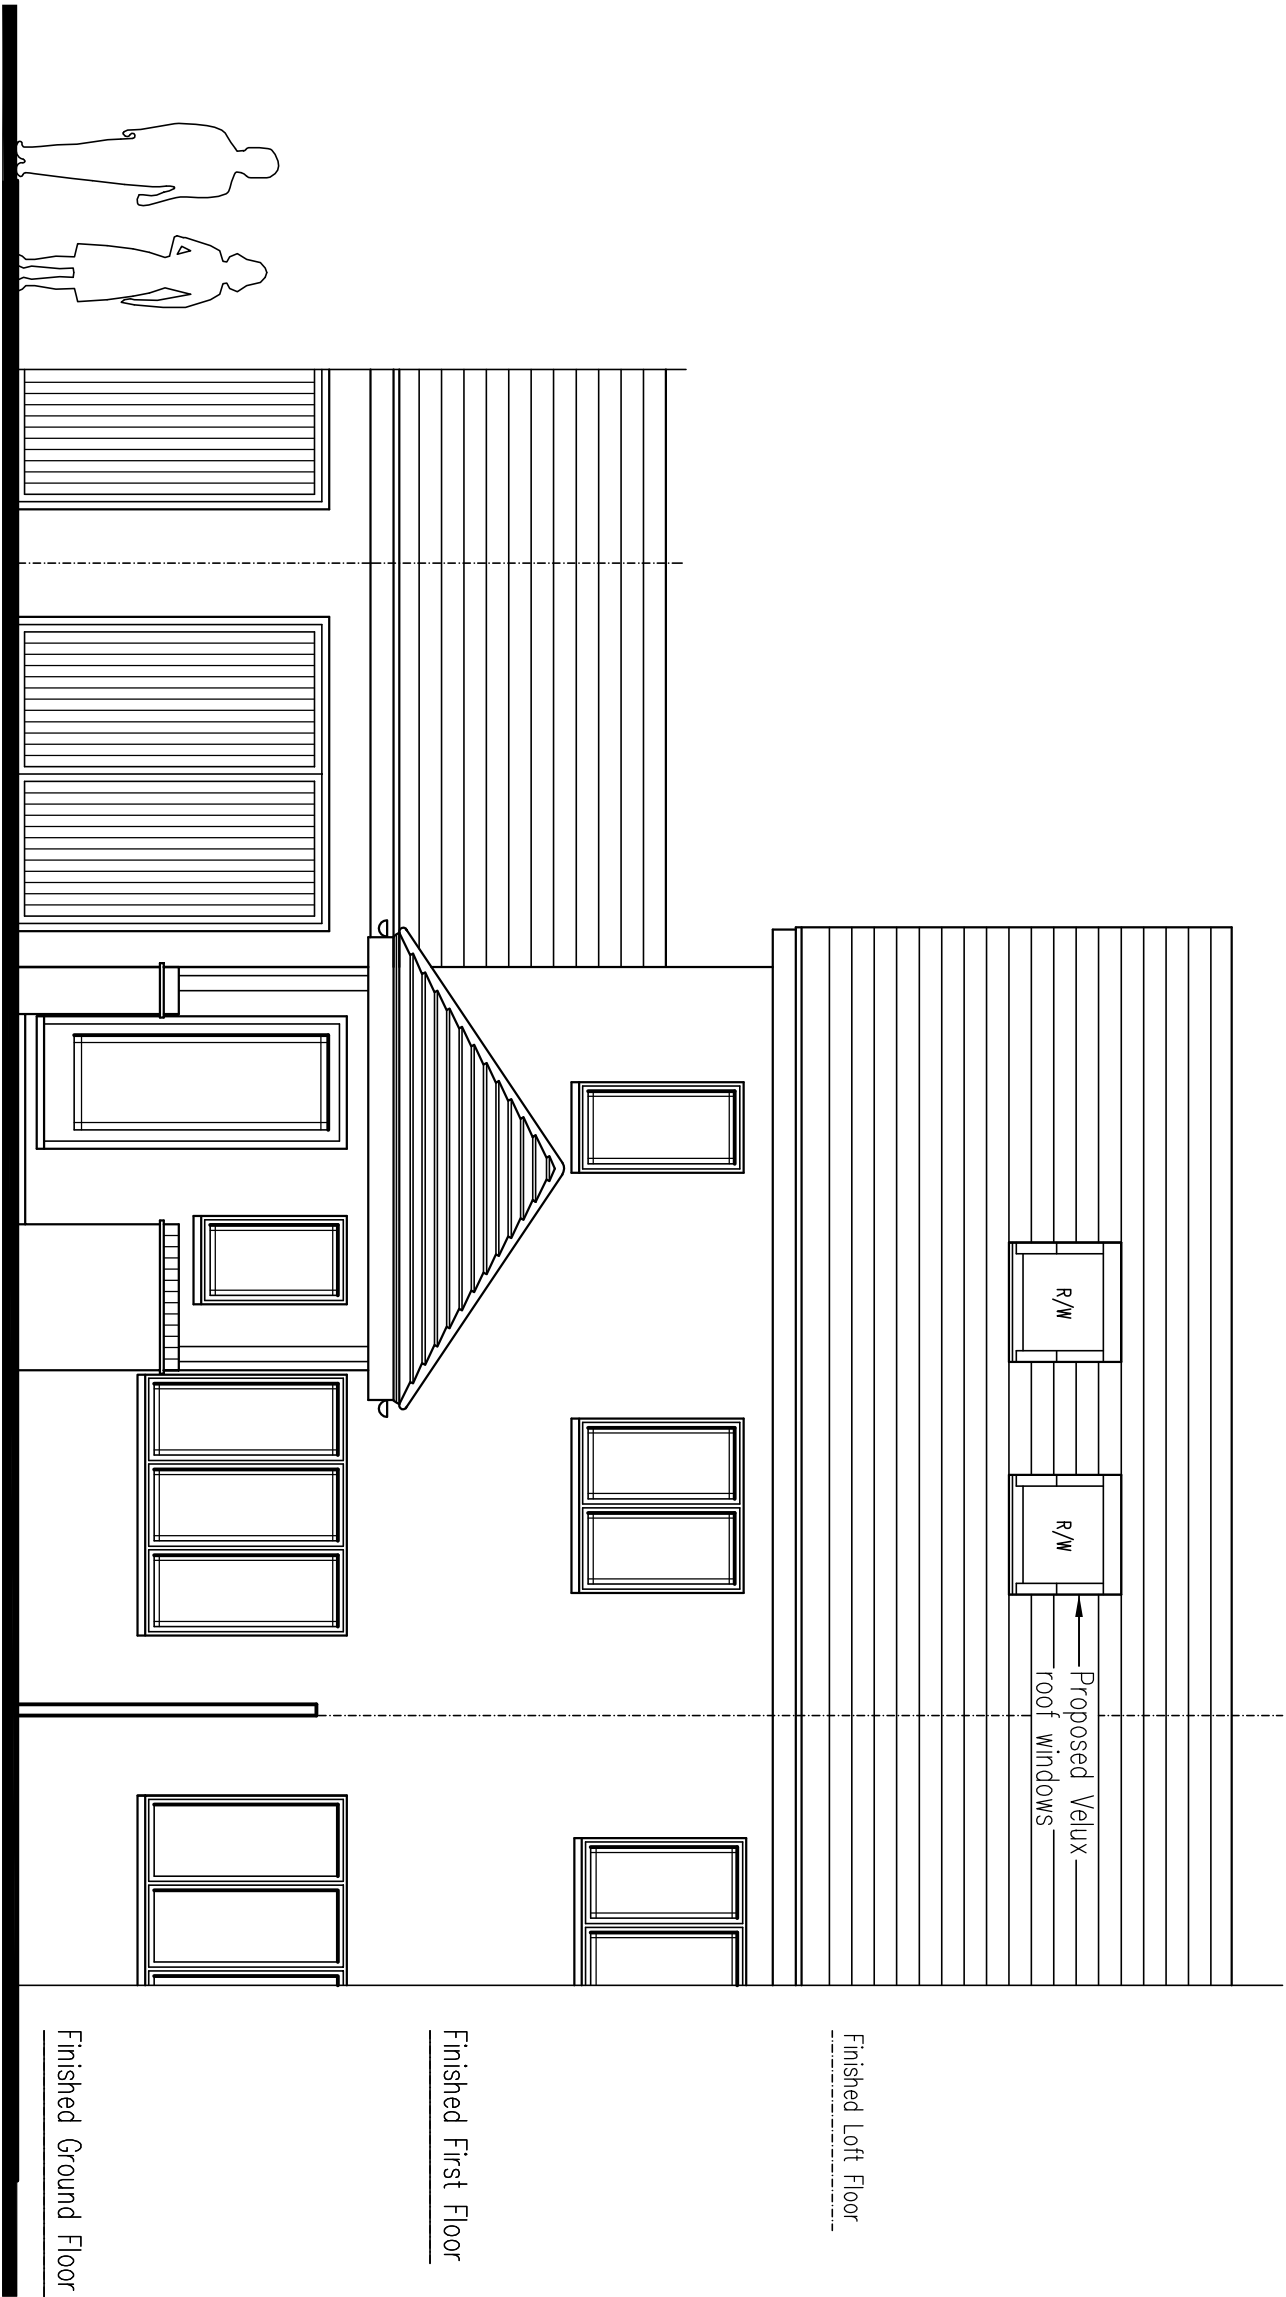


Proposed Front Elevation

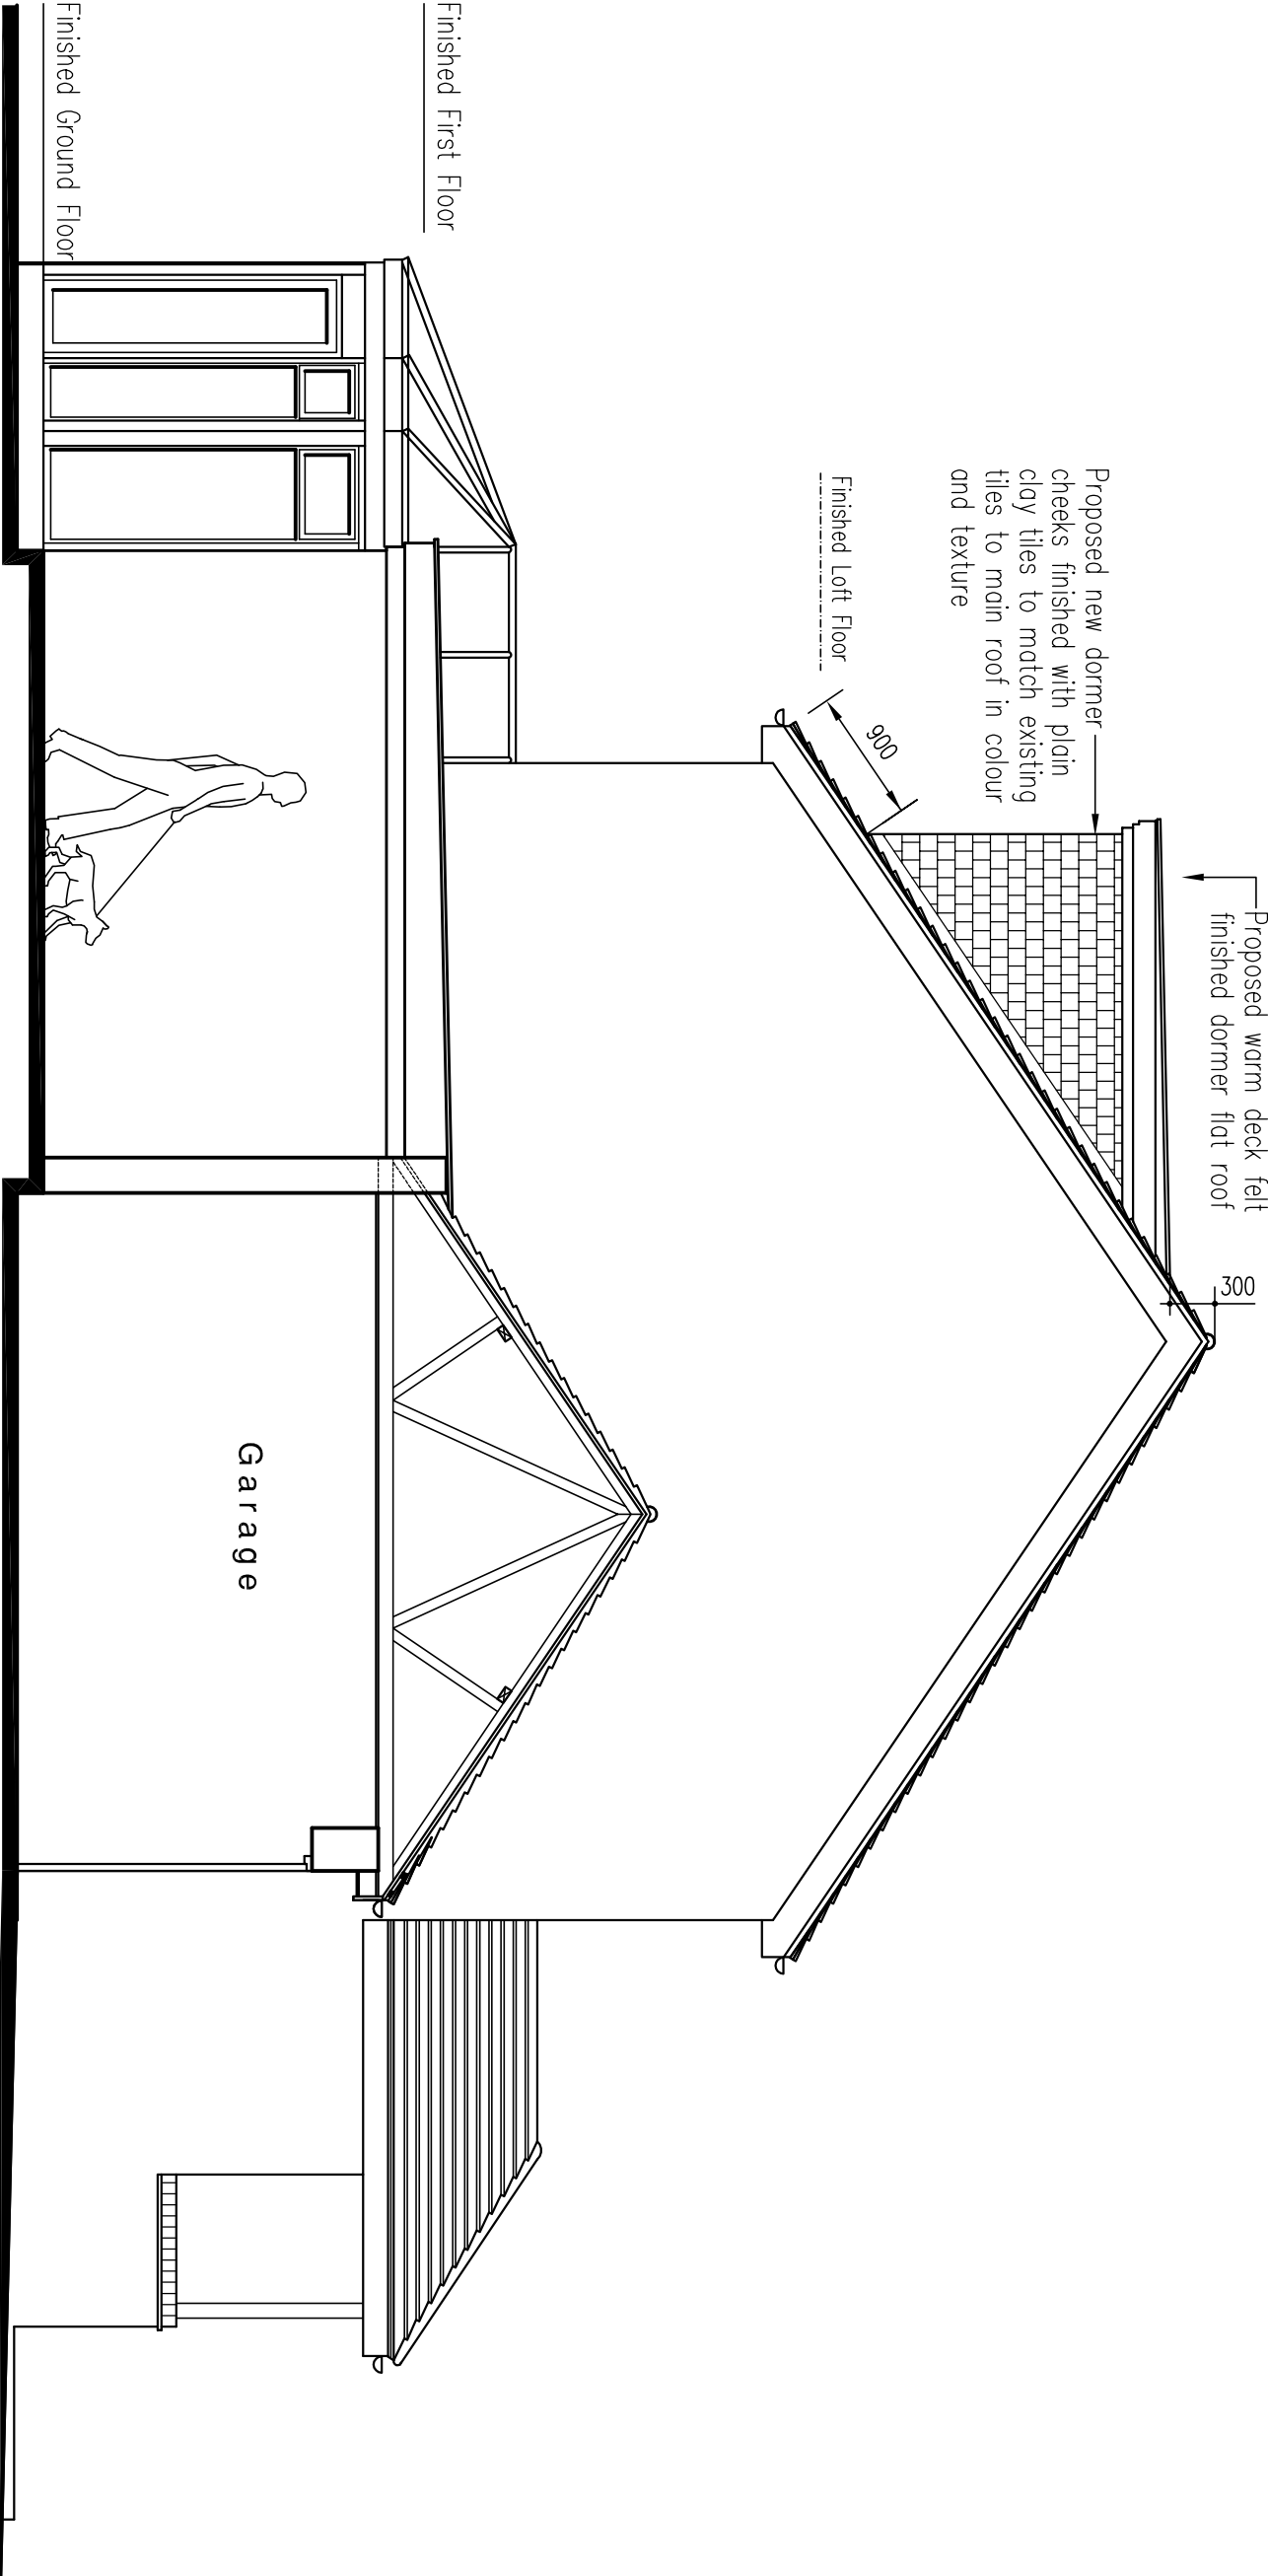

Proposed Leftside Sectional Elevation

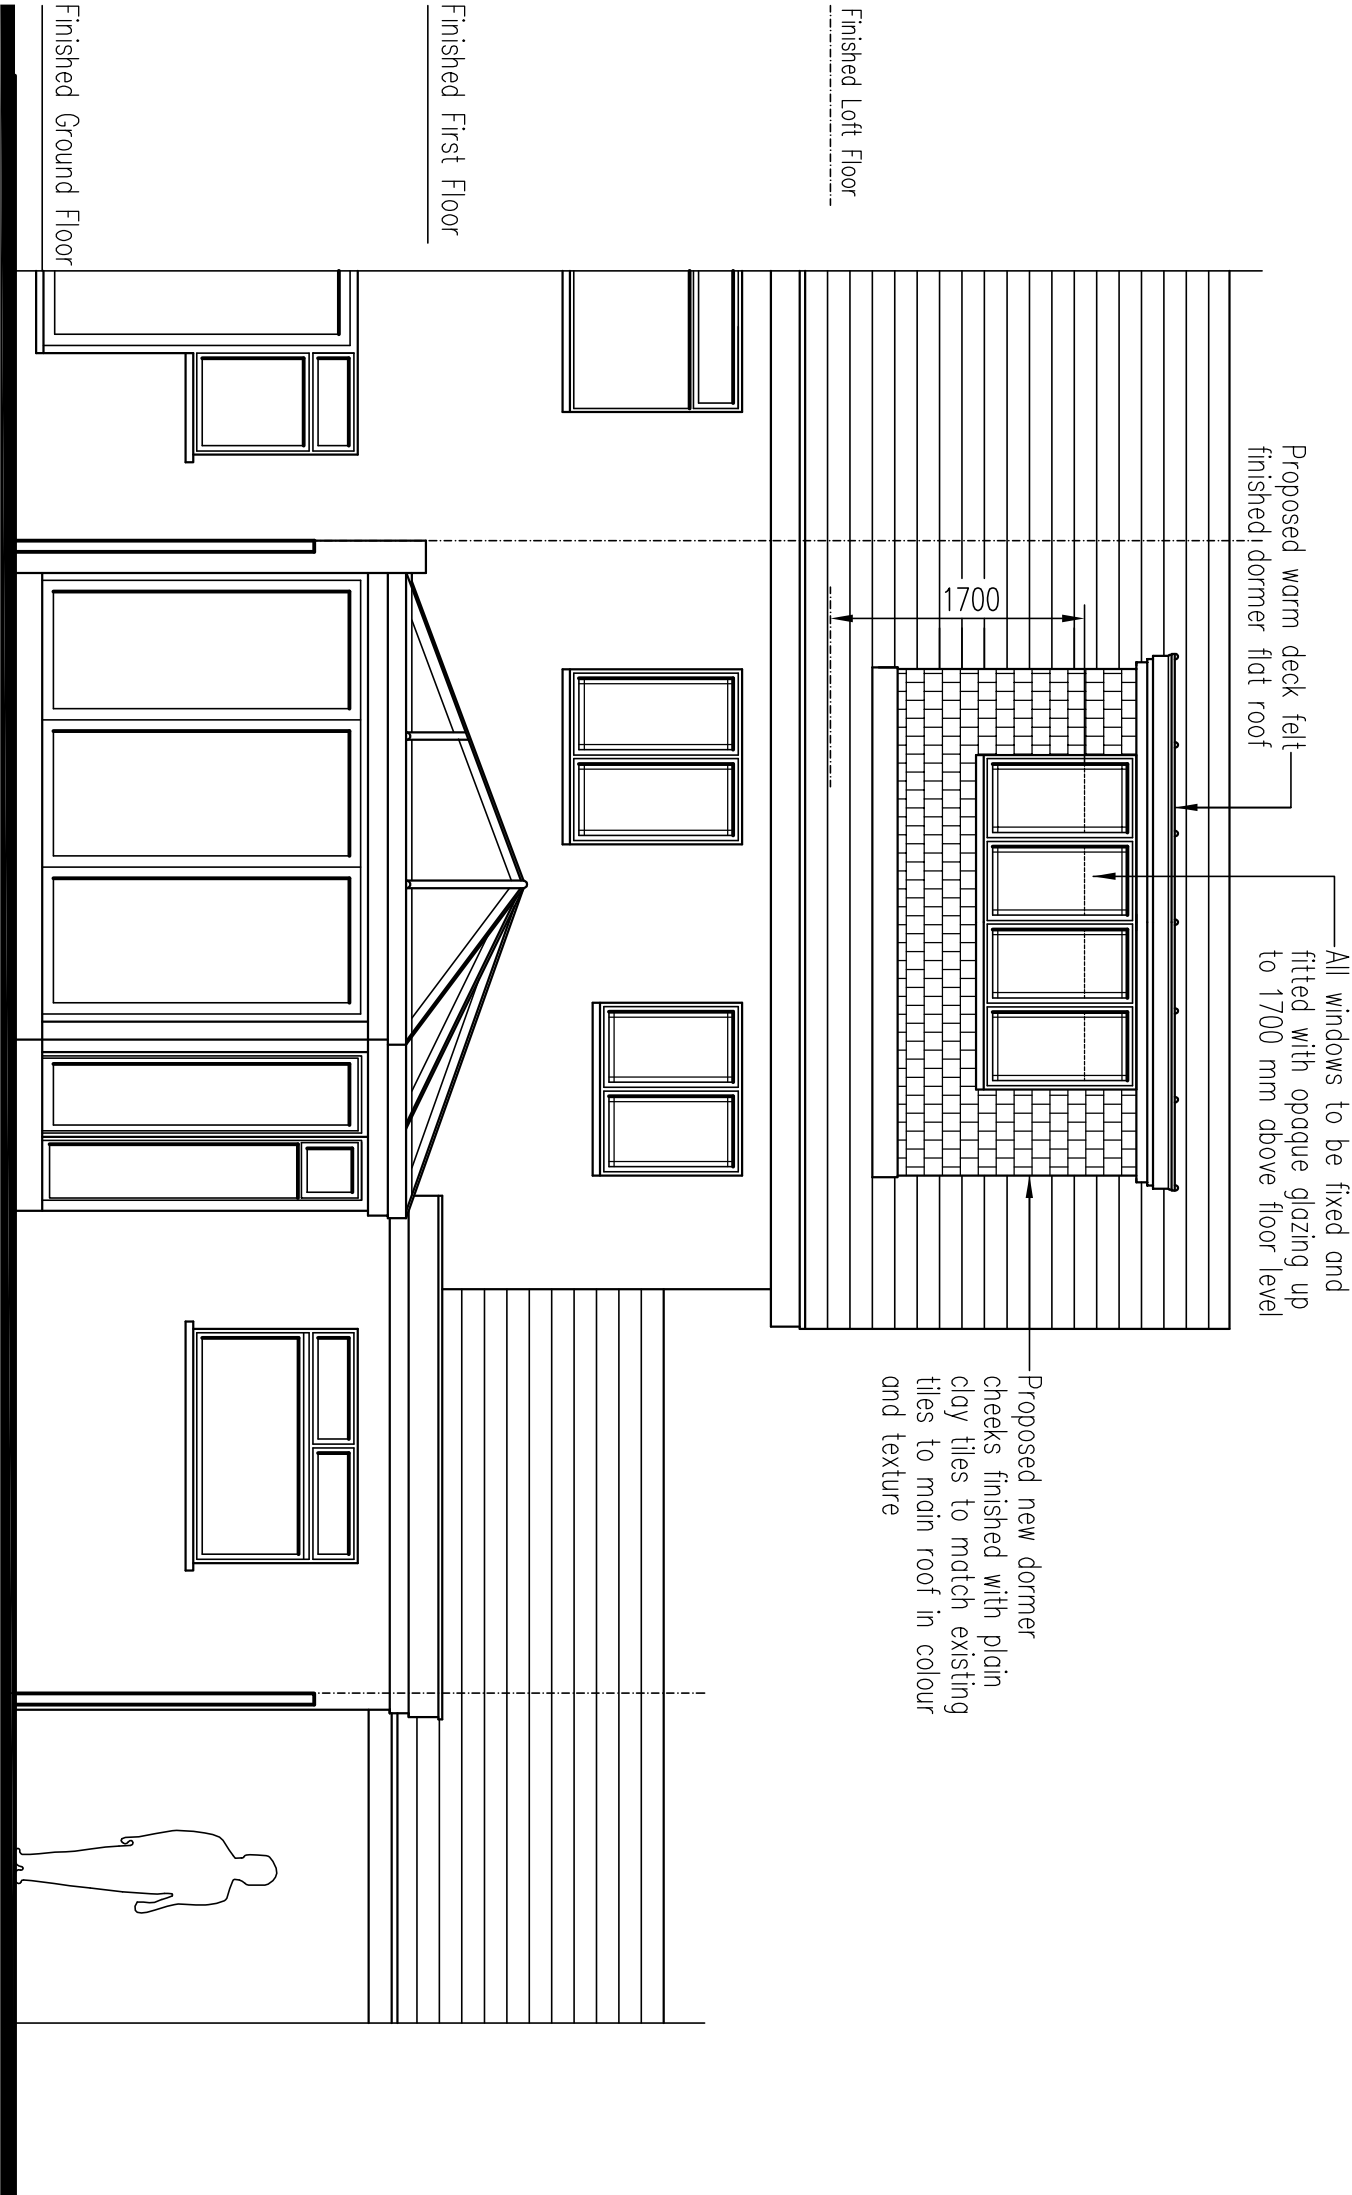

Proposed Rear Elevation

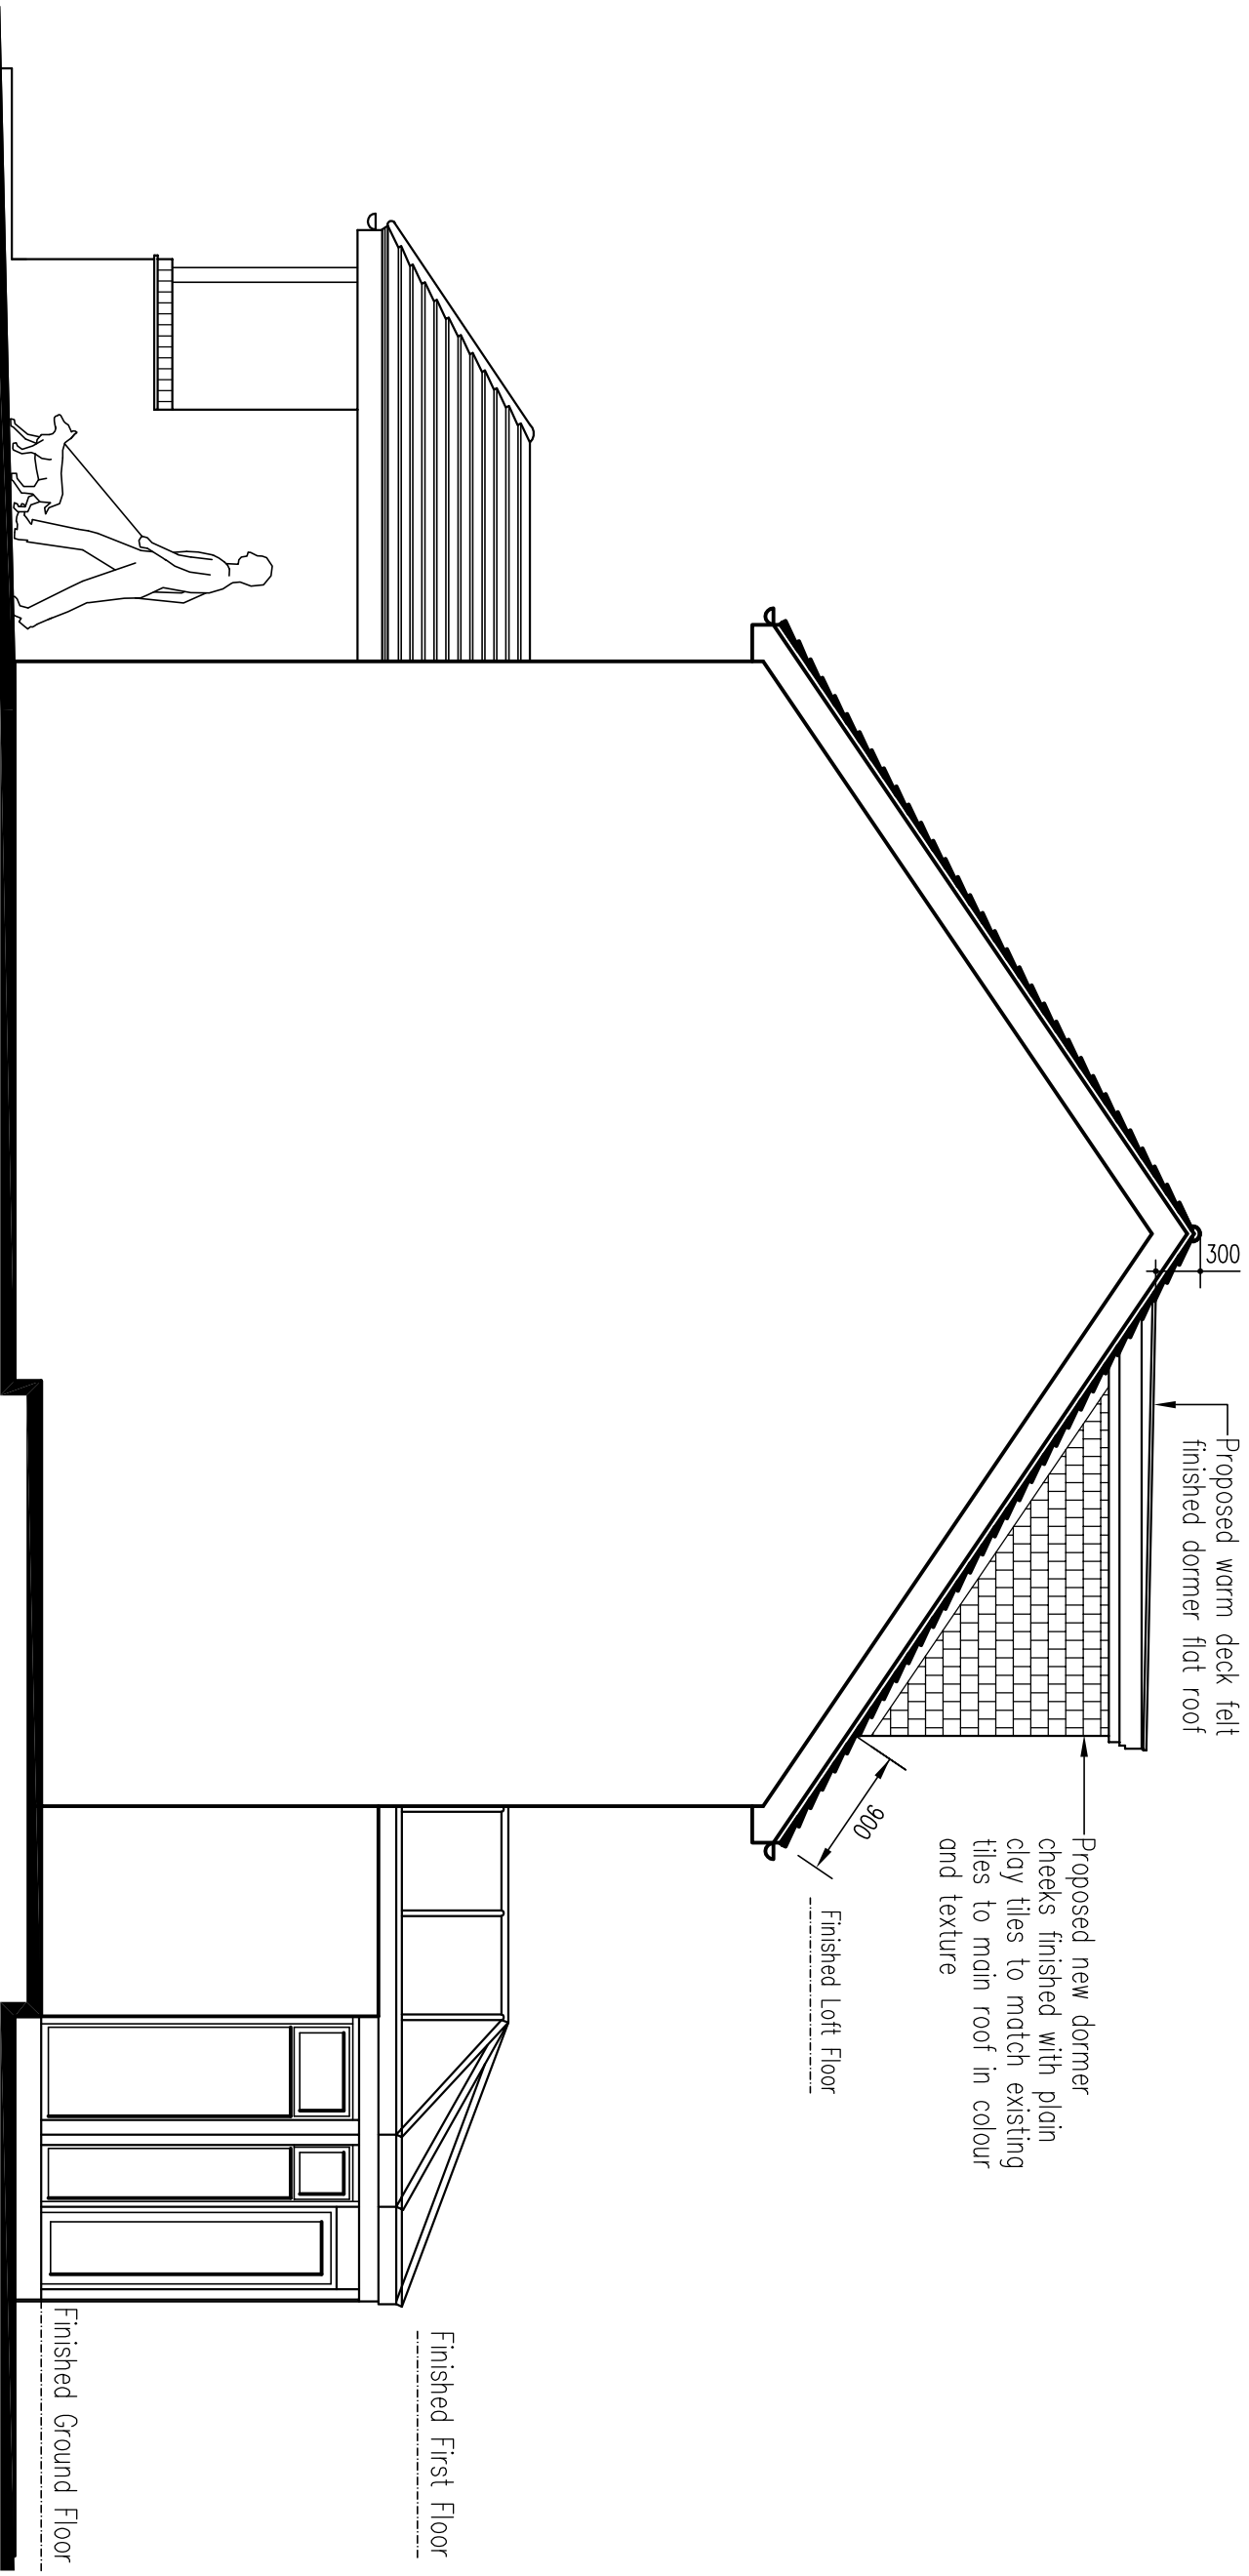

Proposed Rightside Sectional Elevation

A		Proposed Rightside Elevation added	
Rev	Date	Description	
Colin L. Davis MCIOB			
Architectural Services			
Mob: 07754408336			
Tel/Fax : 0208 8458988			
Email: cdlv2003@yahoo.co.uk			
Job Title		PROPOSED LOFT CONVERSION WITH REAR DORMER WINDOW EXTENSION AND ROOF WINDOWS TO FRONT ELEVATION ROOF SLOPE AT 23 AIRDRIE CLOSE HAYES, MIDDLESEX LONDON UB4 9SR	
Title		PROPOSED ELEVATIONS	
Scale		Dwg No	
1 : 50		23AC/P2A	
Date		AUGUST 2018	
©Copyright. This drawing is not to be copied or reproduced without prior authorisation			