




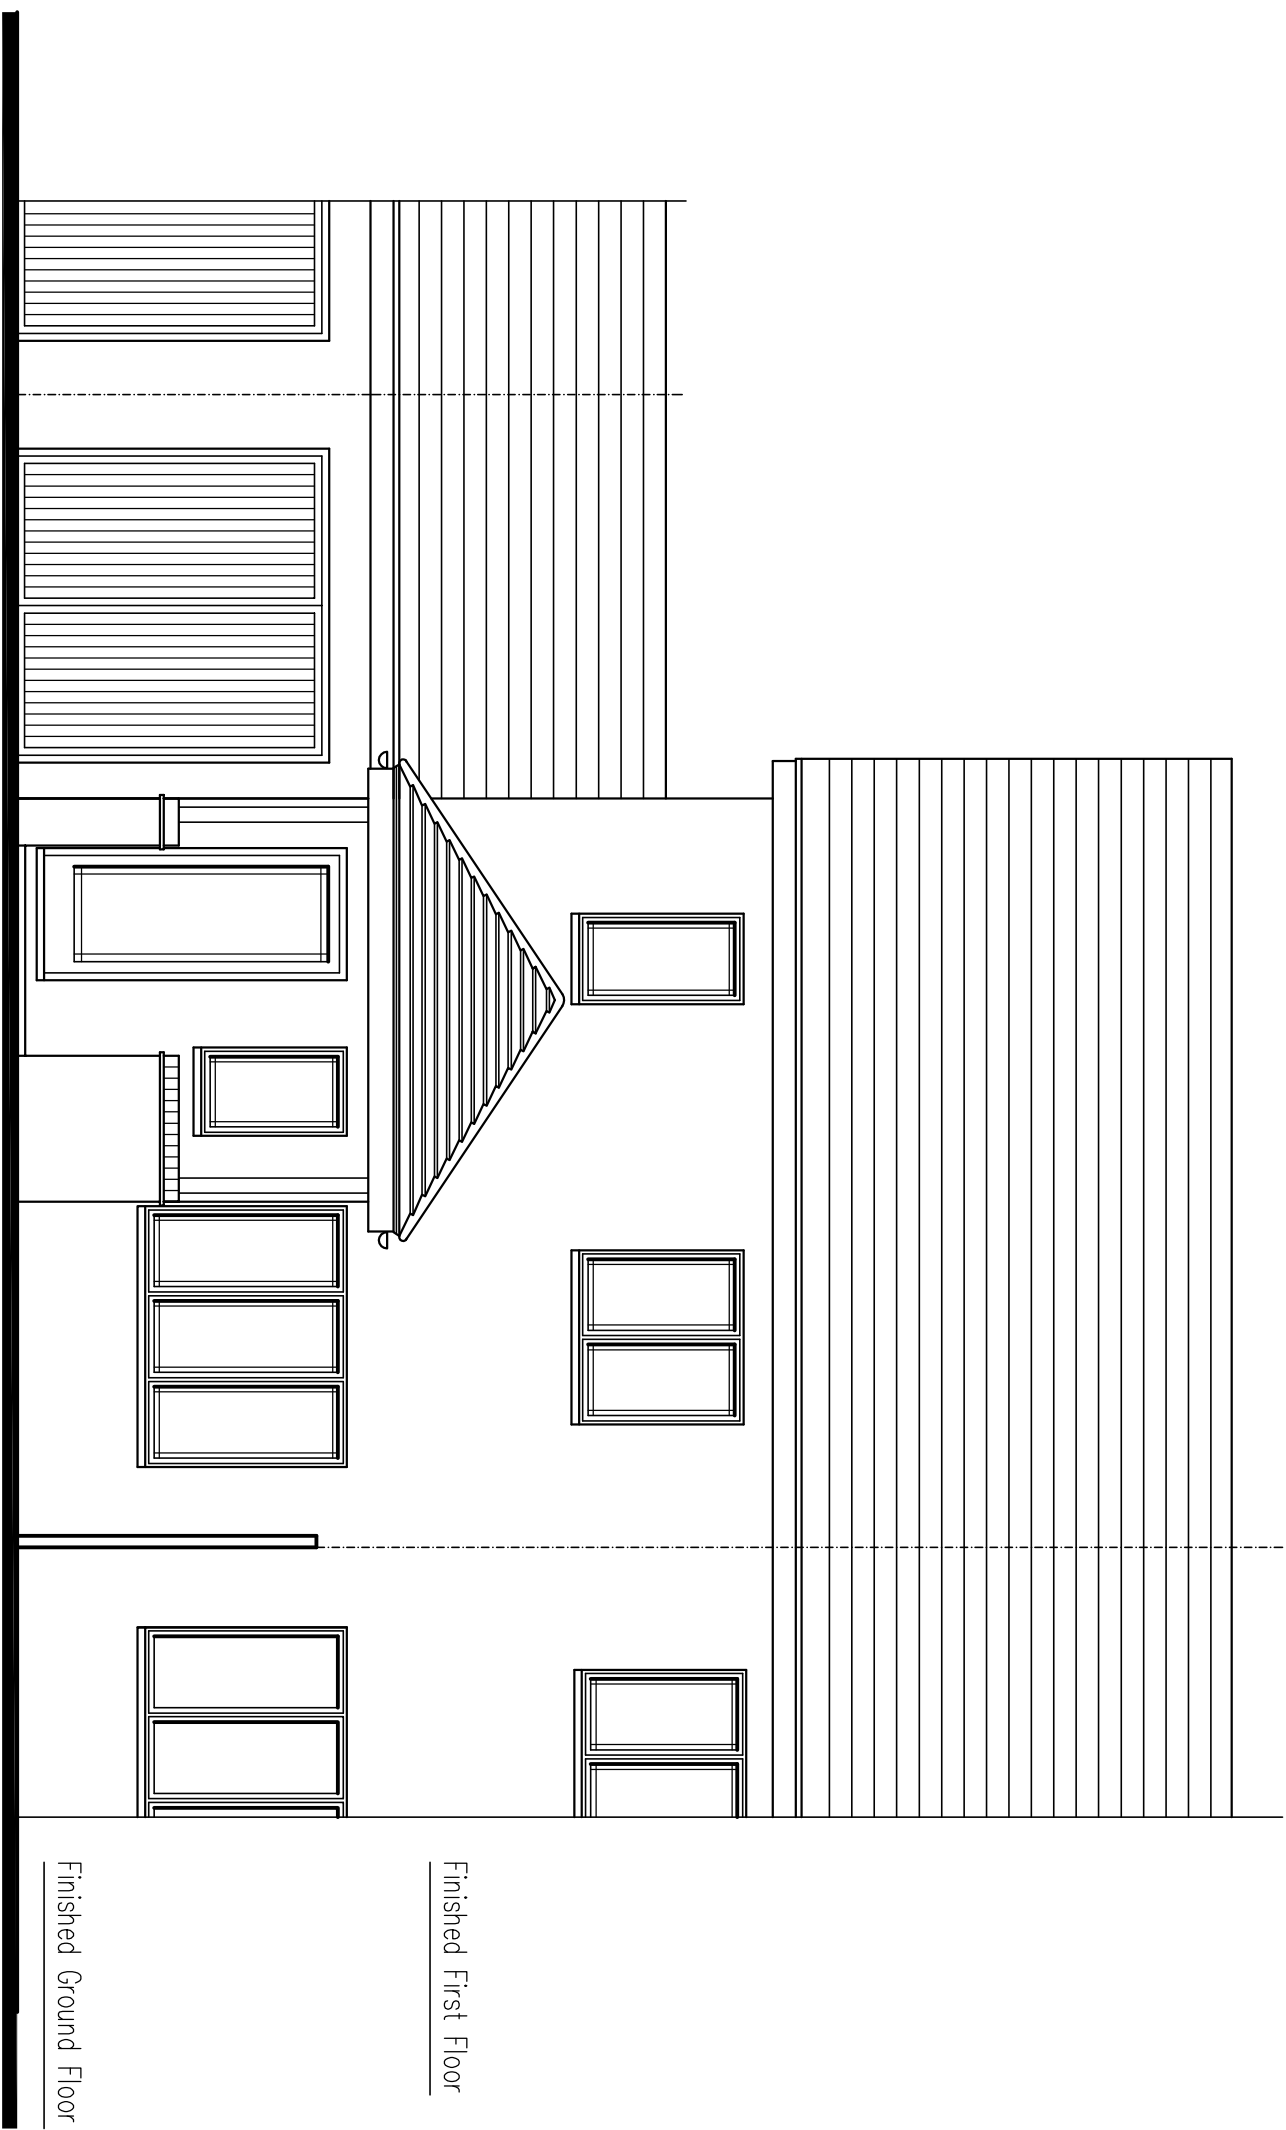


• Existing Front Elevation

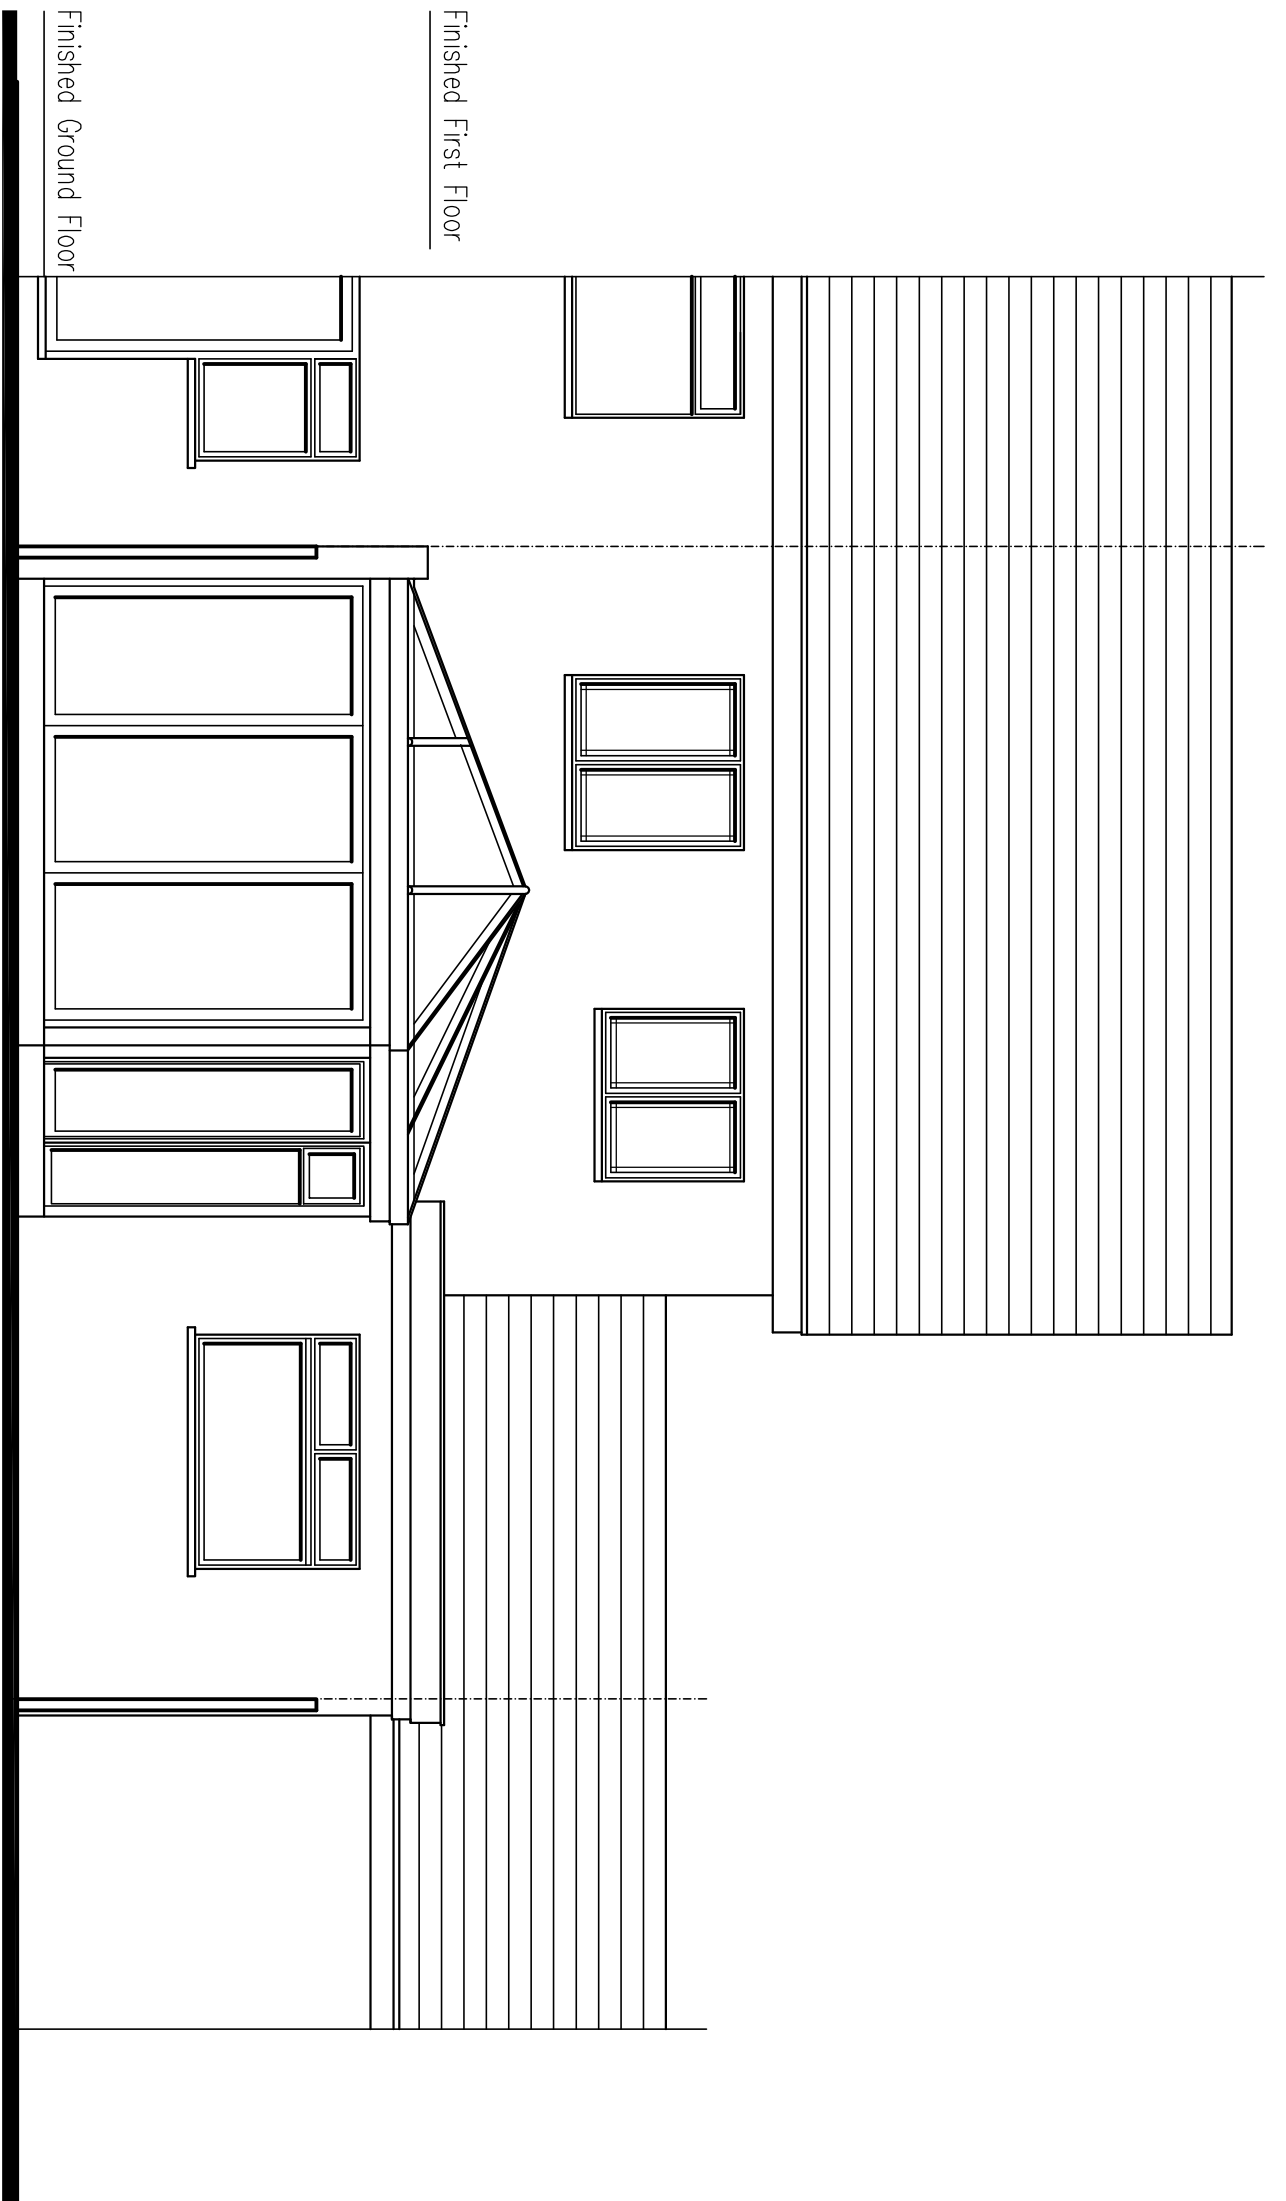

• Existing Rear Elevation

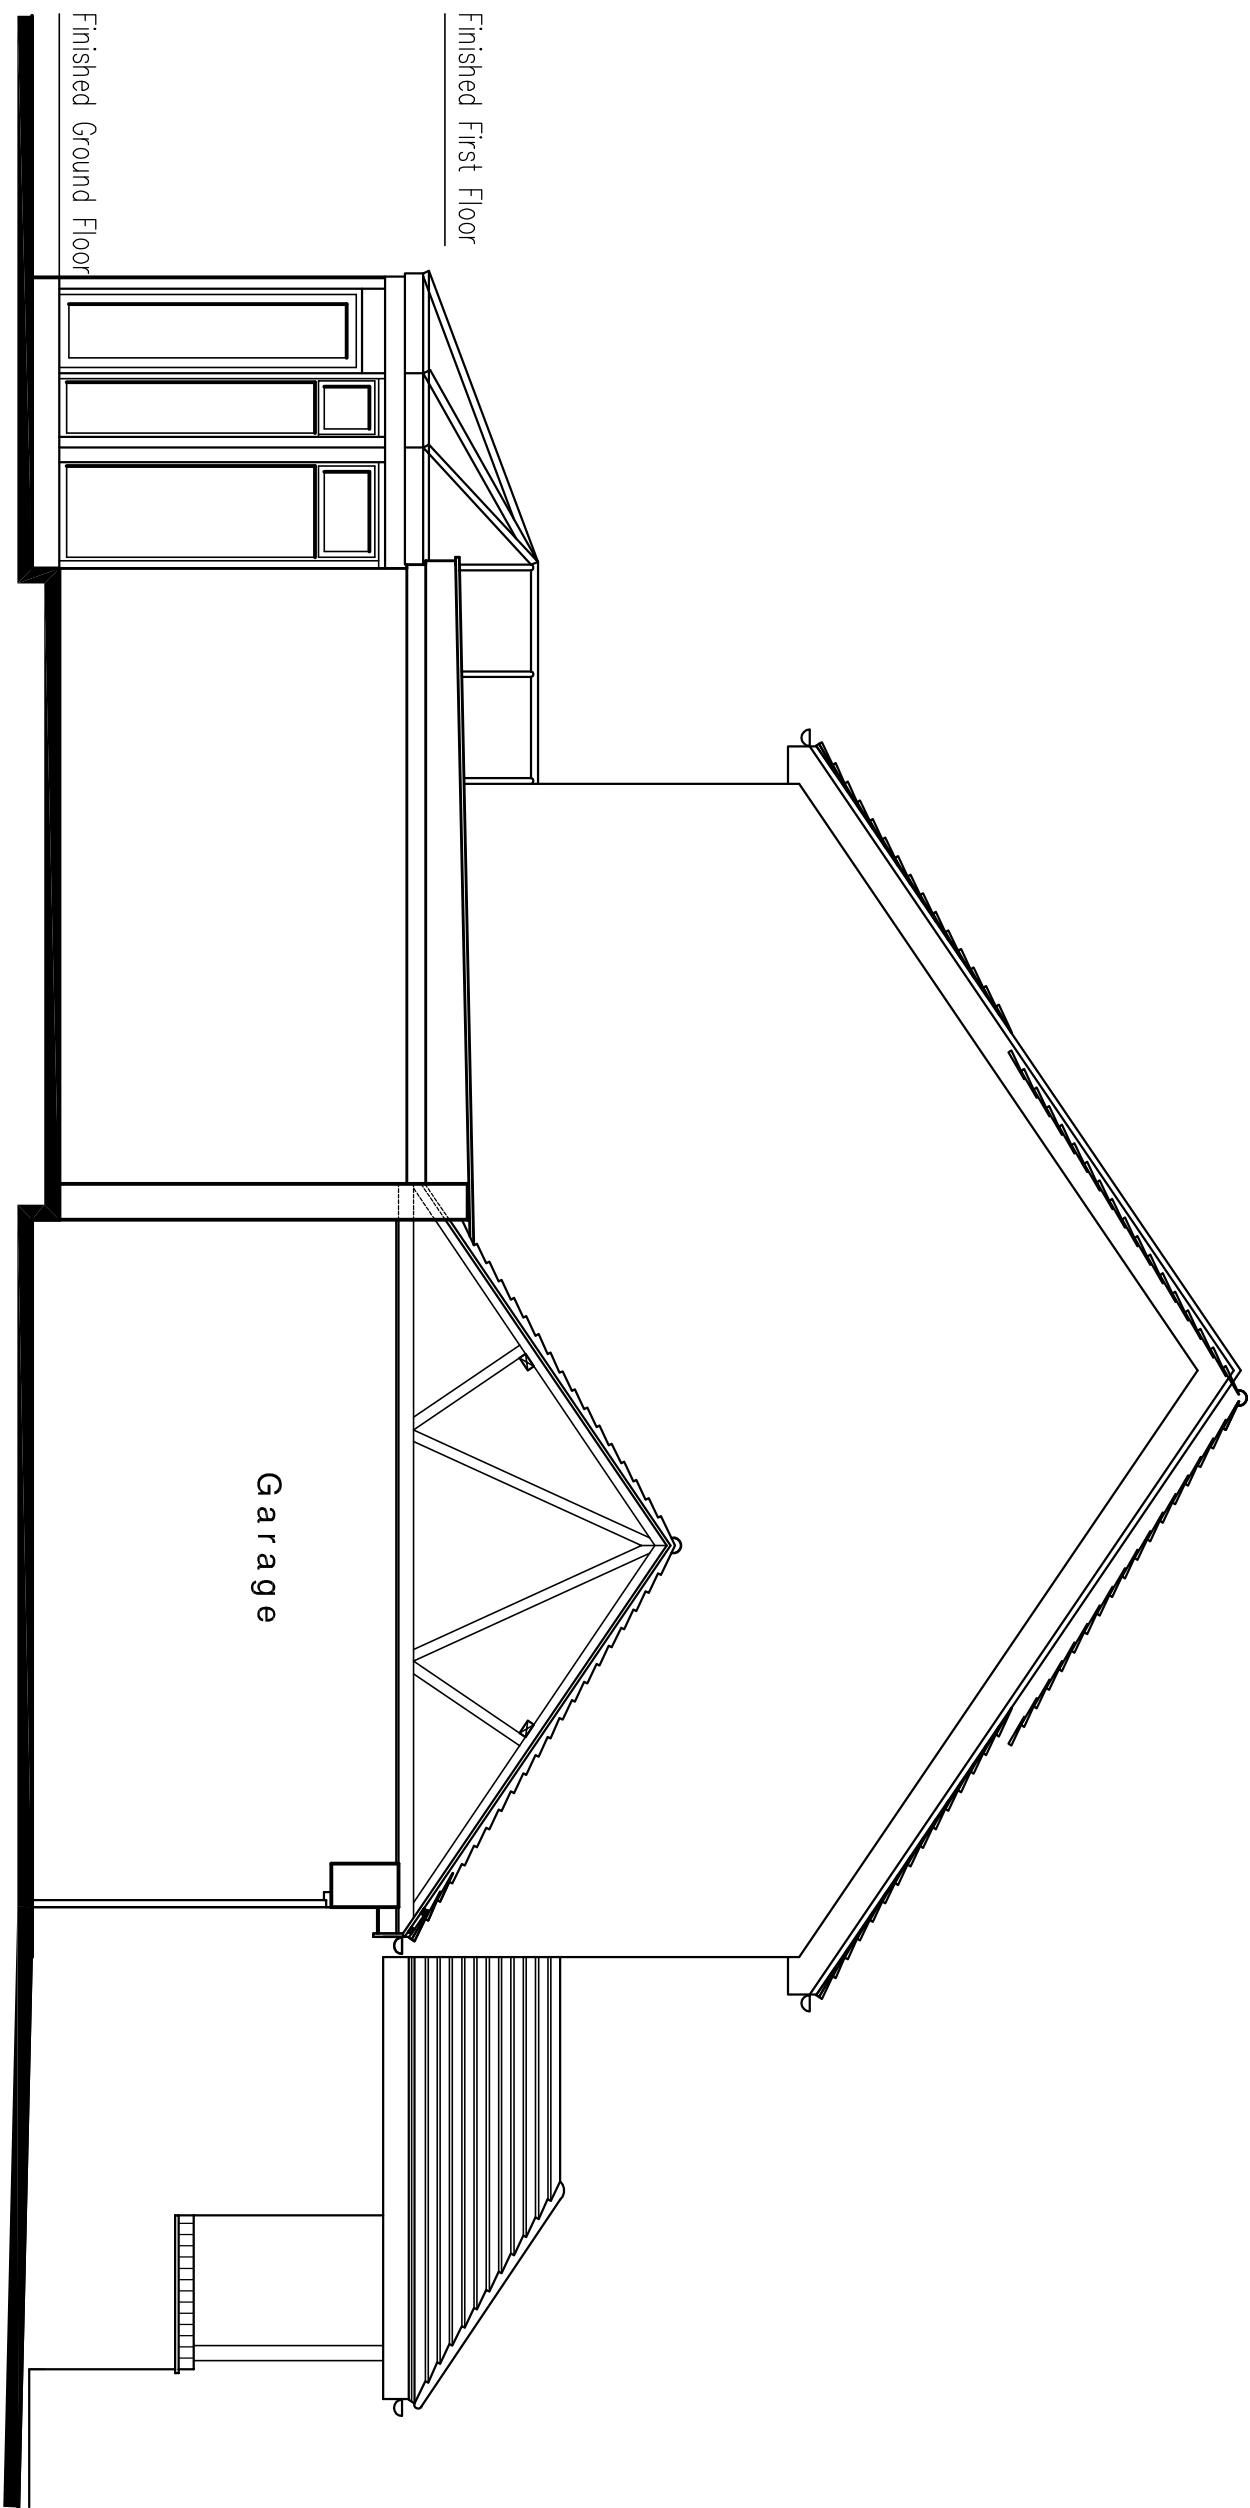

• Existing Leftside Sectional Elevation

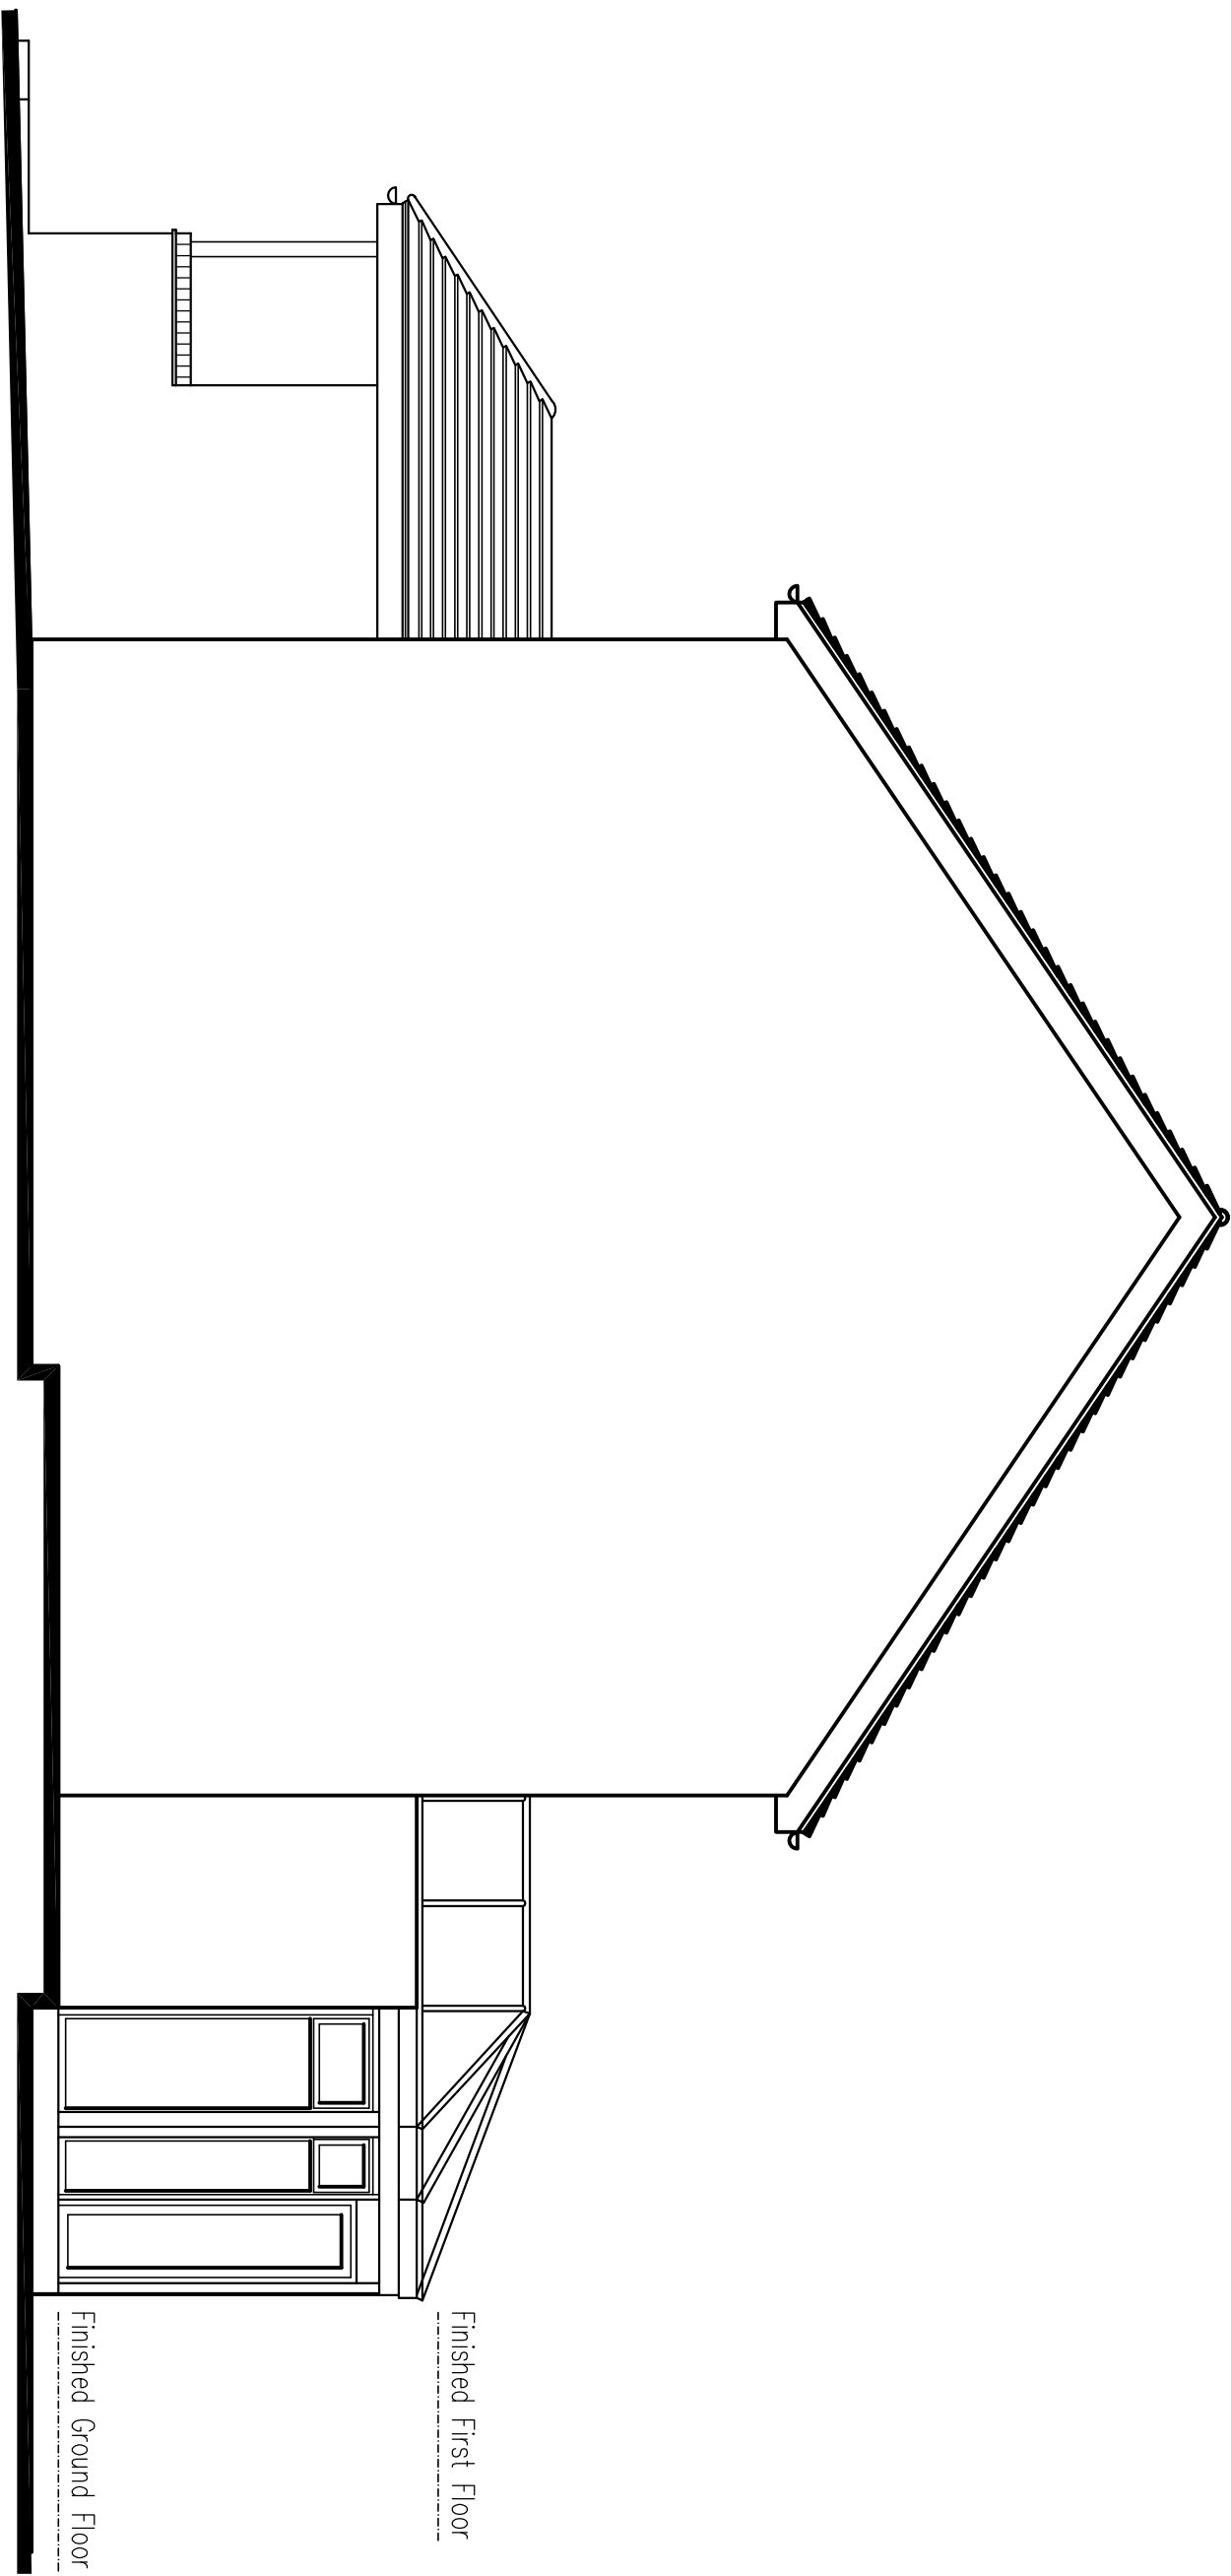

• Existing Rightside Sectional Elevation

A	09/2018	Existing Rightside Elevation added
Rev.	Date	Description

Colin L. Davis MCIOSB
Architectural Services
Mob: 07764408336
Tel/Fax : 0208 8468988
Email: cdlv2010@yahoo.co.uk

Job Title
PROPOSED LOFT CONVERSION
WITH REAR DORMER WINDOW
EXTENSION AND ROOF WINDOWS
TO FRONT ELEVATION ROOF
SLOPE AT
23 AIRDRIE CLOSE
HAYES, MIDDLESEX
LONDON UB4 9SR

Title EXISTING ELEVATIONS	
Scale 1 : 50	Dwg No 23AC/P3A
Date AUGUST 2018	

©Copyright. This drawing is not to be copied or reproduced without prior authorisation