




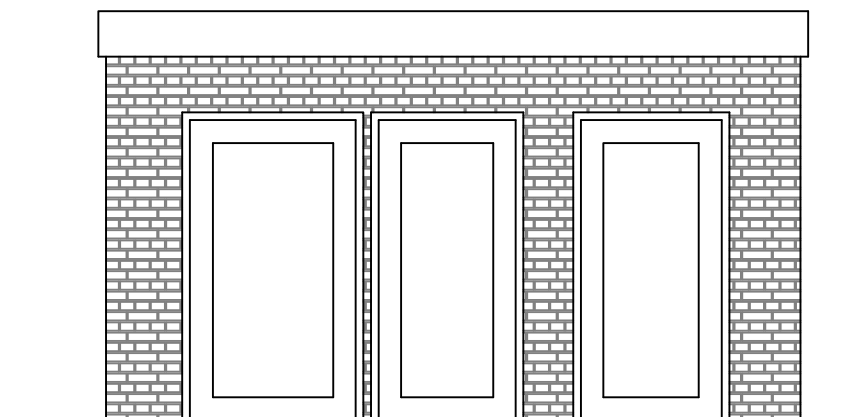


West Elevation

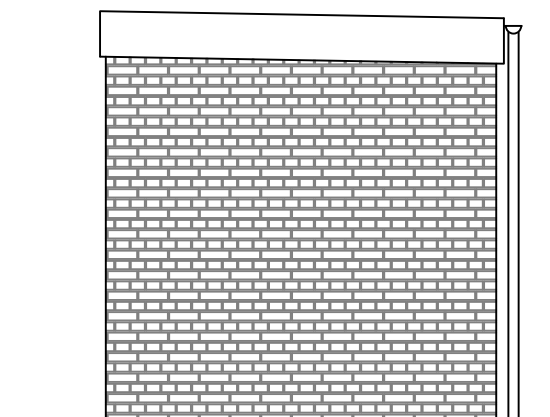

South Elevation

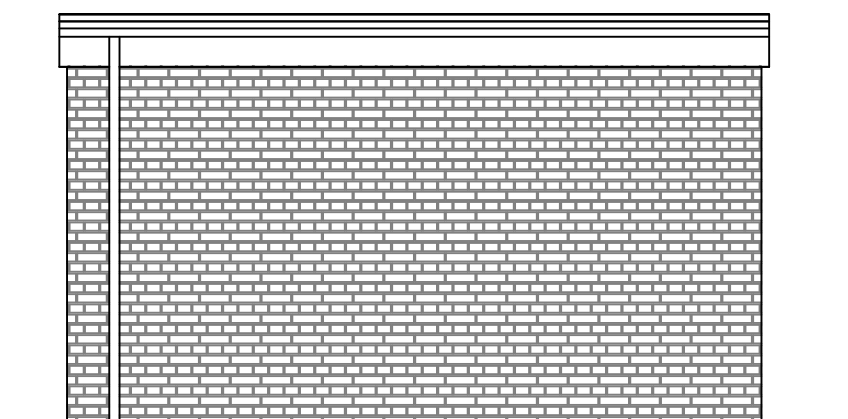

East Elevation

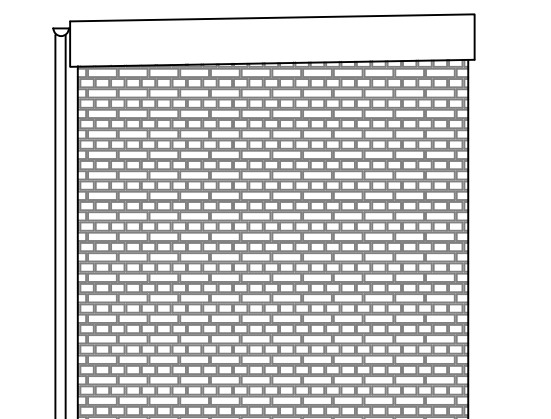

North Elevation



Scale

- **Generator Store (New Customer Toilet Block)**
- **Remove existing timber louvred panel to side elevation and infill in brickwork to match existing.**
- **Allow to take off and replace existing felted flat roof to existing Plant Room with new powder-coated profiled sheeting to falls, including providing integral insulation to current building regulations requirements to provide a U-value of 1.8W (sq.m.K).**
- **Repair existing timber fascias as necessary.**
- **Take out existing doors & frames to front elevation and clear away. Revise openings in elevation as drawings to suit new WC layout.**
- **Provide new powder-coated aluminium doors & frames to toilets - New doors be metal faced security doors and frames with 5-lever lock, etc. Door to be finished in silver RAL 9006 to match main building.**
- **Redecorate building complete including painting brickwork with masonry paint.**
- **Entrance to be wheel-chair friendly, with ACO Door Drain with integral water bar (DD930W) across threshold fitted in accordance with manufacturers instructions.**
- **Provide new signs to doors**

site: Units 8, 9 & 10 Berrite Estate Ironbridge Rd Stockley Park	Revisions		
drawing: Elevations for Proposed Toilet Block (existing Generator Store)			
Scale: 1:50 Date: August 2017	Drawing No: 17/630/09		TEL: 07836 662428 e-mail: d.boucher@virgin.net