



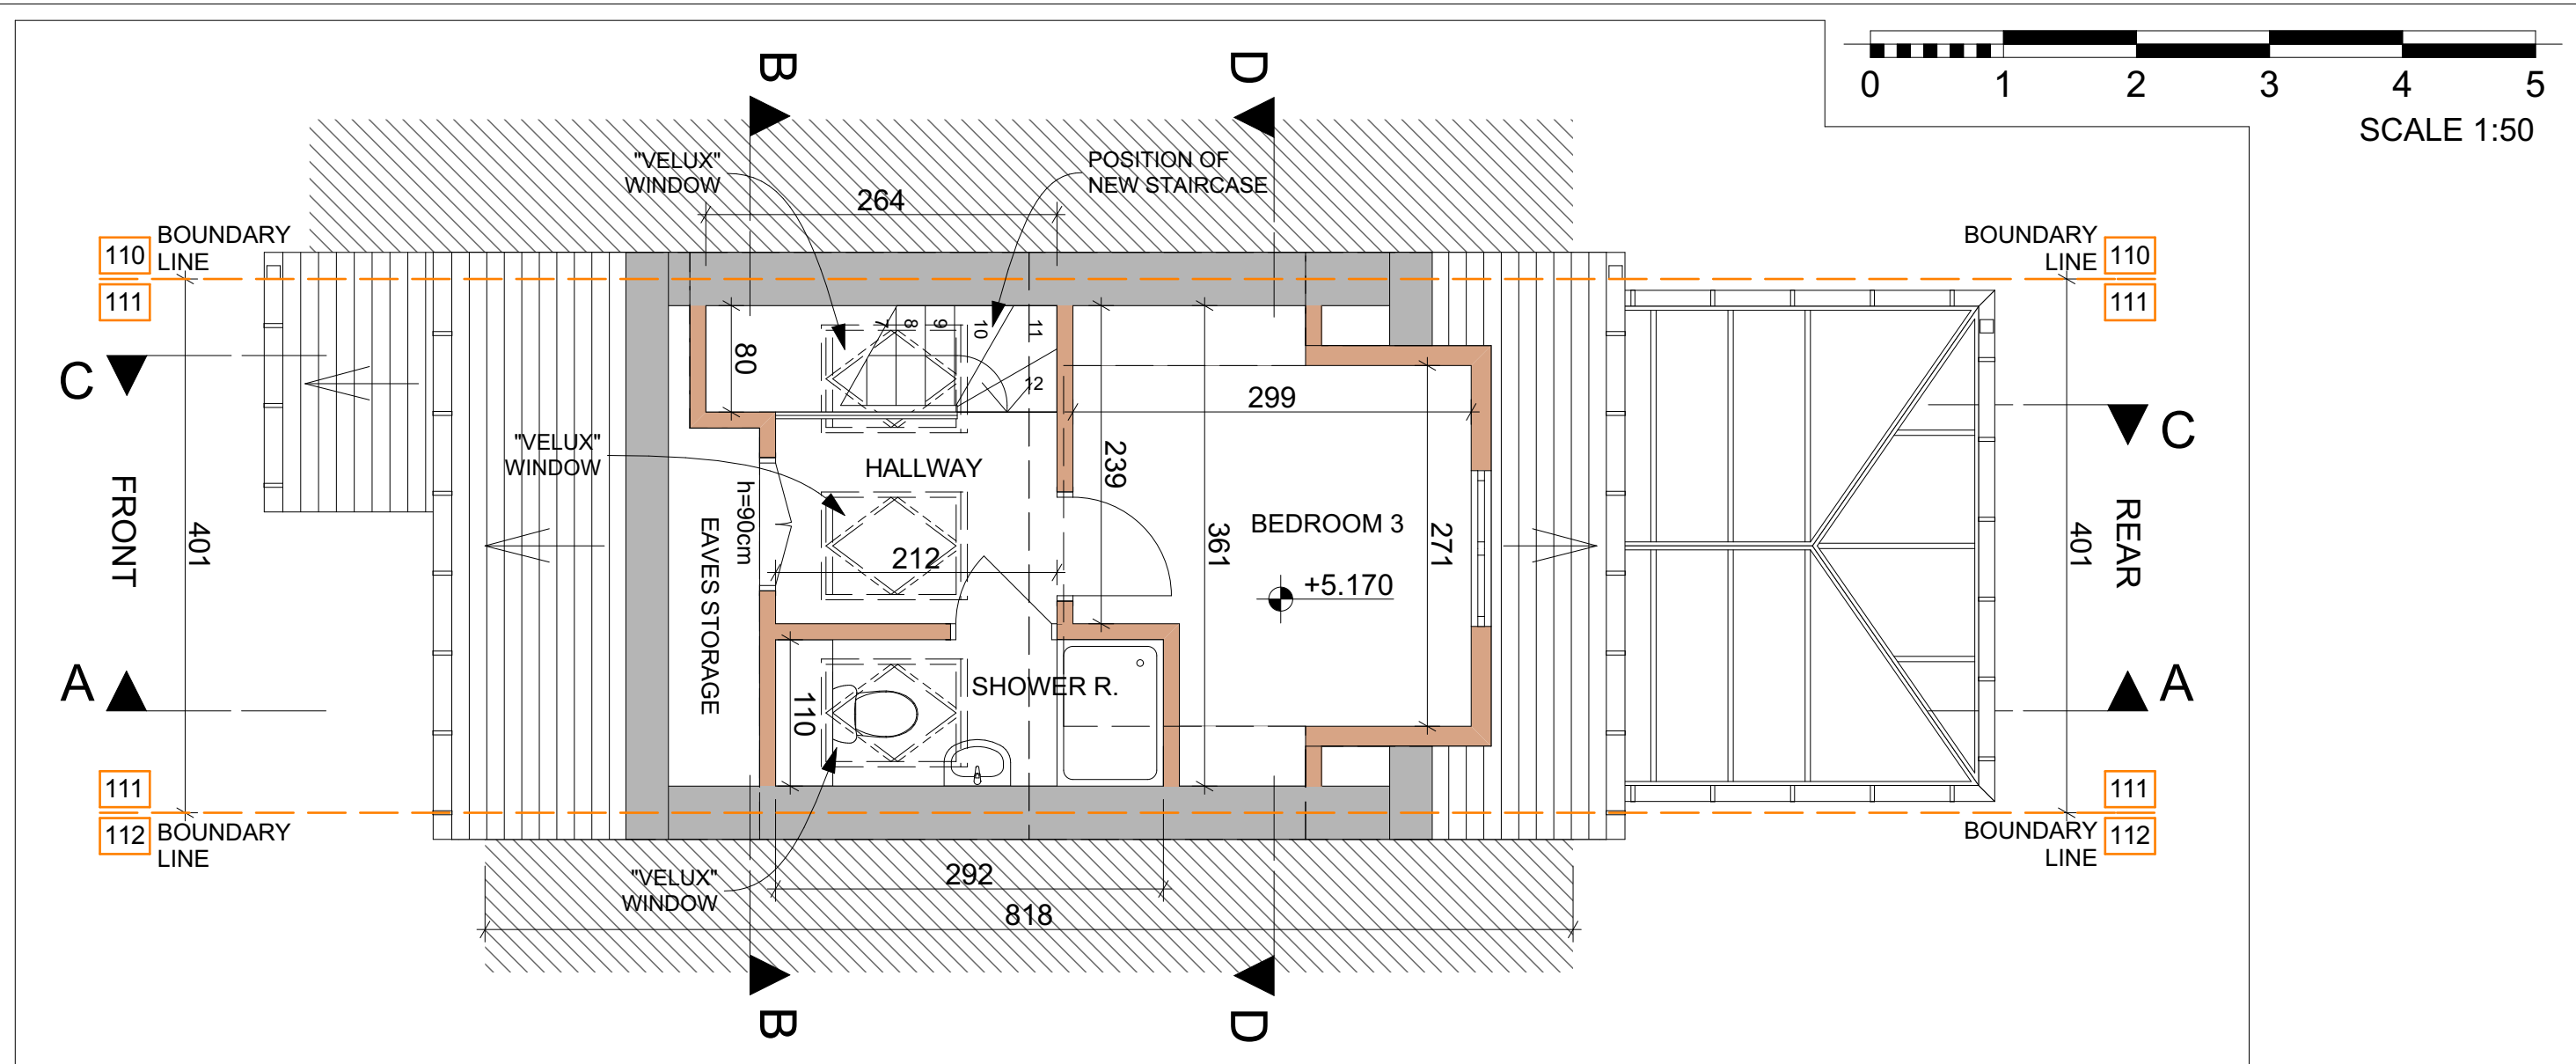

LOFT PLAN PROPOSED


1:50

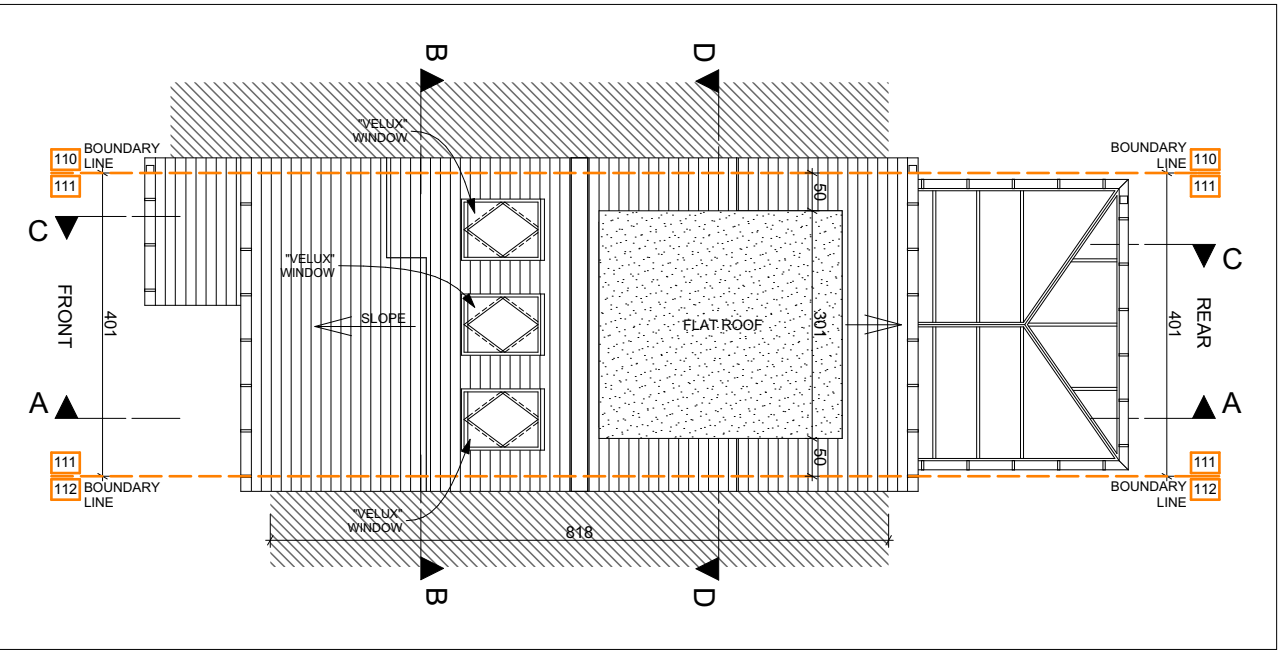

ROOF PLAN PROPOSED

1:100

This drawing and design is copyright and must not be reproduced in part or in whole without prior written consent. Contractors must verify all dimensions on site before commencing work. Any discrepancies in the drawing must be reported to the Agent. The contractors are to check all dimensions, drain runs and general conditions on site before commencing work. All works are to be carried out in accordance with current building regulations, British standards, code of practice and local authority requirements. Do not set out the building or order materials by scaling the drawings.

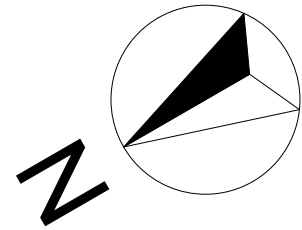

SCALE 1:100



Revision History	Code	Date
		
Client		
MR DAINIUS DITKEVICIUS		
Project name and site address		
REAR DORMER LOFT CONVERSION		
111 RABOURNMEAD DR. NORTHOLT UB5 6YJ		
Drawing Name		
LOFT AND ROOF PLANS PROPOSED		
Drawing Status		
PLANNING		
Modified by	Date	
VN	12.03.2018	
Drawing Scale		
1:100@A3 1:50@A3		
Layout ID	Revision	
1804_PLN_07	0	