




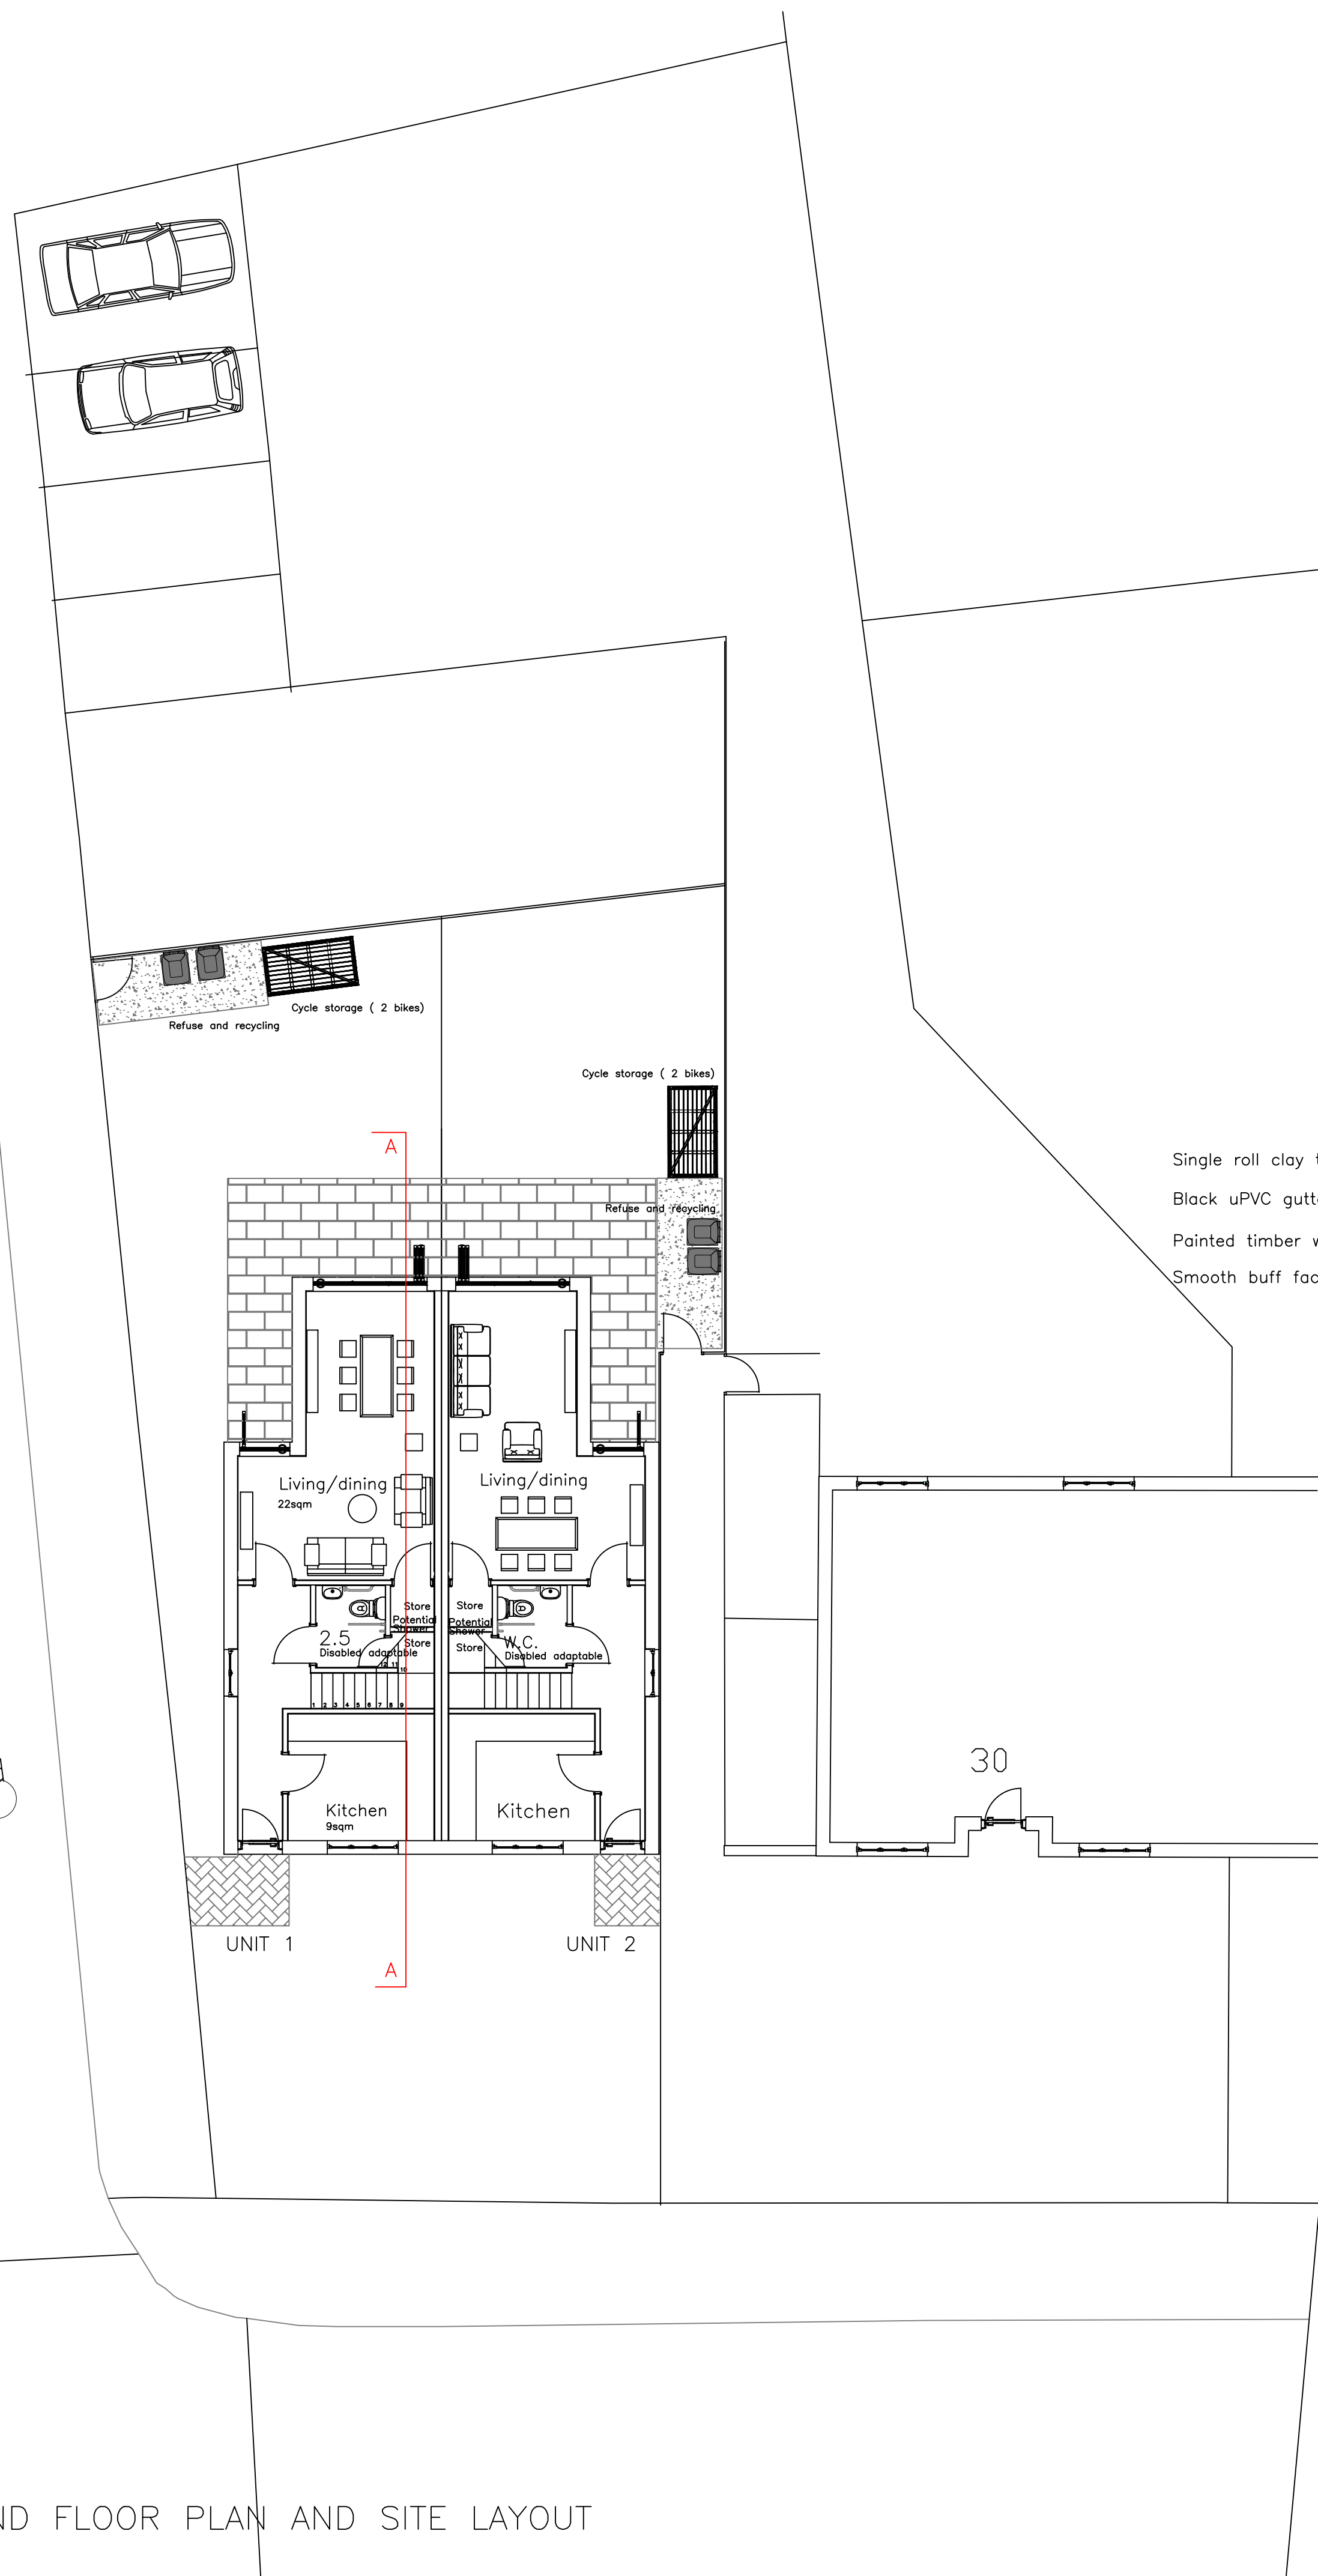

GROUND FLOOR PLAN AND SITE LAYOUT

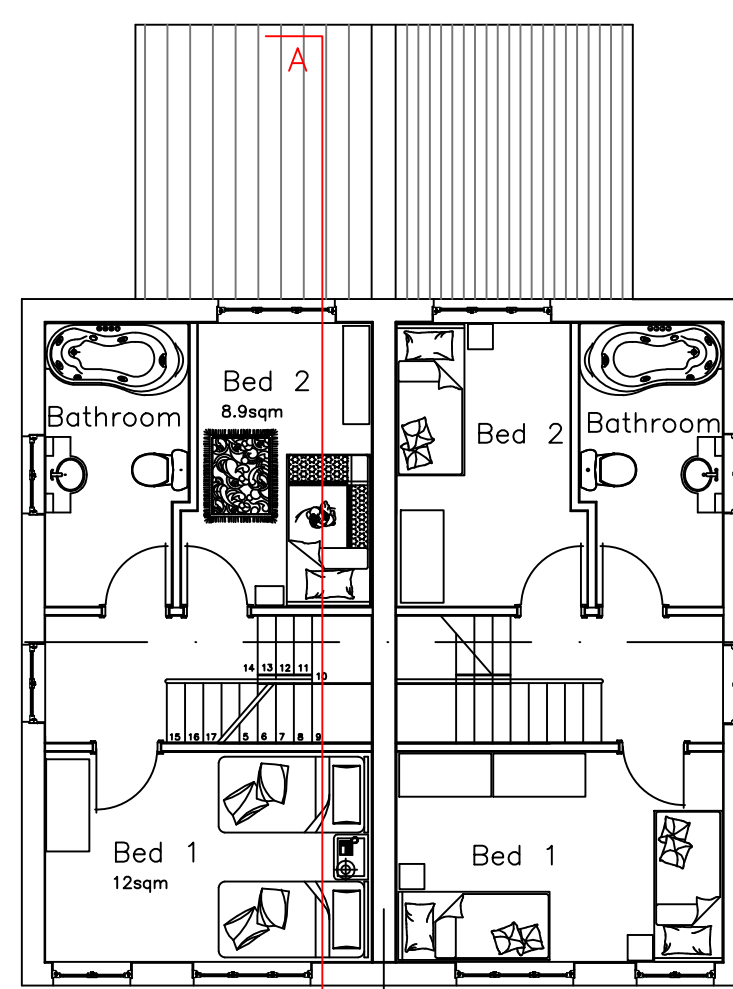

FIRST FLOOR

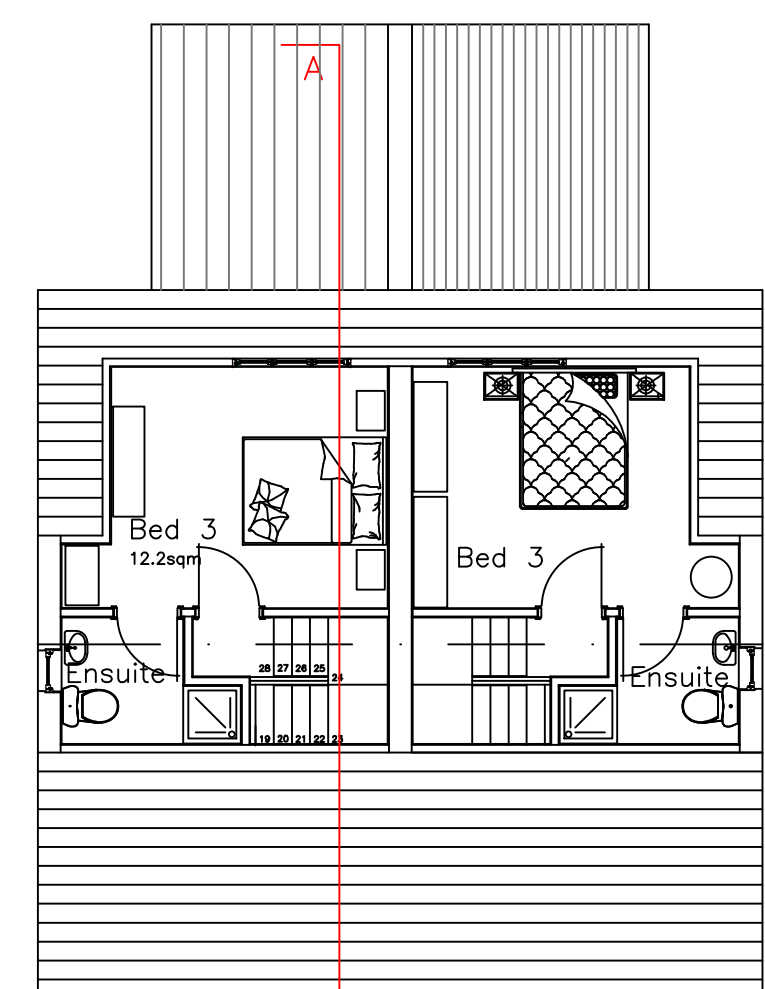


SECOND FLOOR

- Single roll clay tiles
- Black uPVC gutters and fascias
- Painted timber windows
- Smooth buff facing brick




FRONT ELEVATION

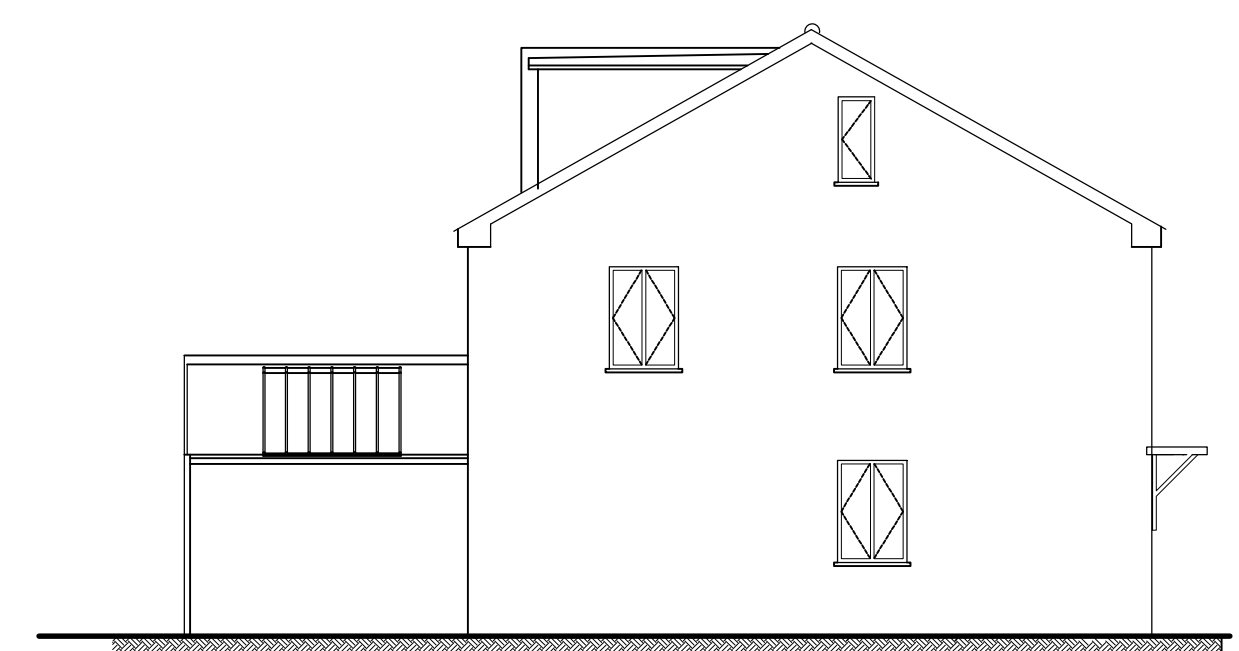


NORTH ELEVATION




REAR ELEVATION

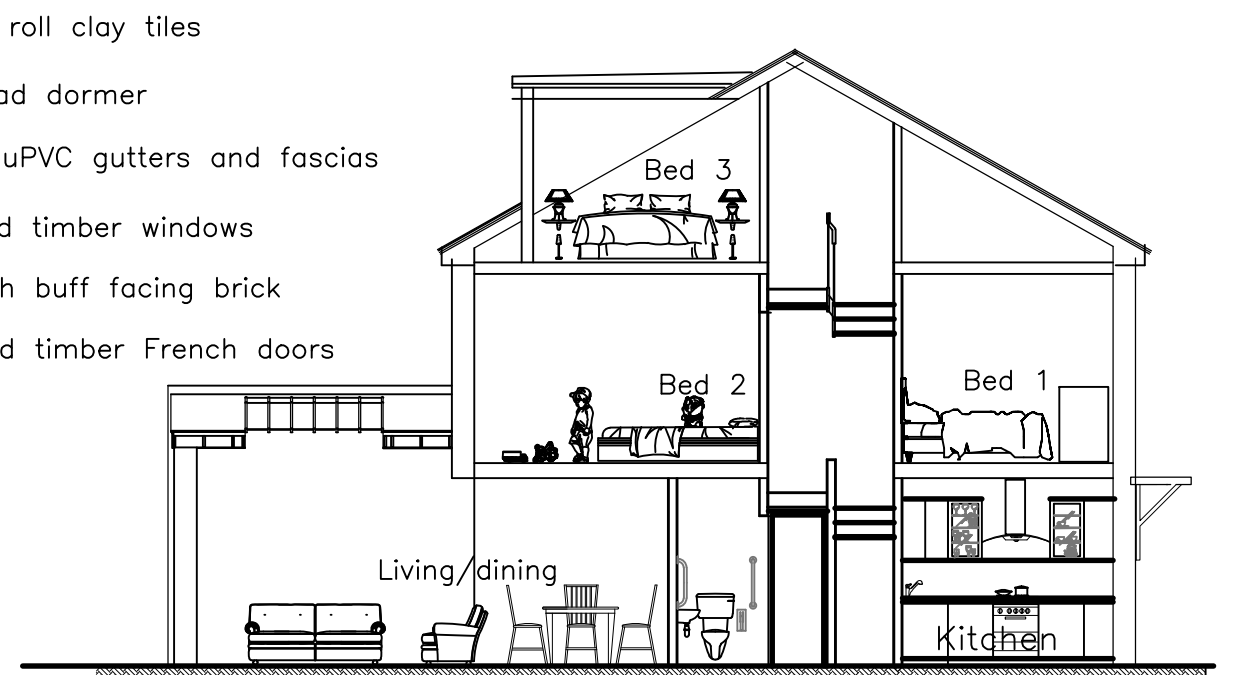

SECTION A-A

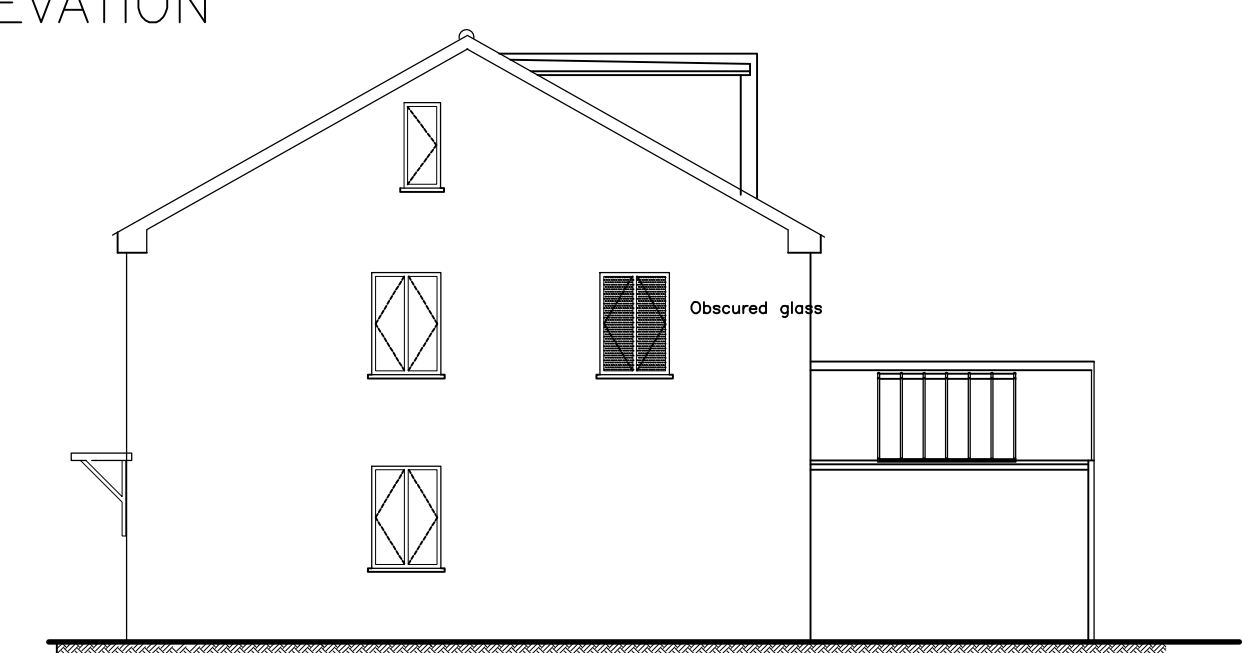

SOUTH ELEVATION

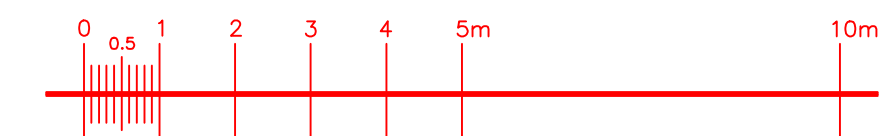

Revision				Legend		Deborah Parker Architects	
A Planning Revn 9/18 DJP				P Planning	63, Oriol Road,	LONDON E9 5SG	
A Planning Revn 10/18 DJP				Pr Prelim	Tel 020 8986 0408	Fax 020 8985 7555	
				C Contract			
				BC B Cont.			
					Job title	Client	
					Land adjacent to 30, Harvey Road Hillingdon UB5 6QT	Mr M White	
					Drawing Title	Drawing No	
					2 No new dwellings proposed plans, sections and elevations	DP274[P]1 B	
Rev Details				Date	Name	Scale	
				Date	Rev	1:100 © A1	