




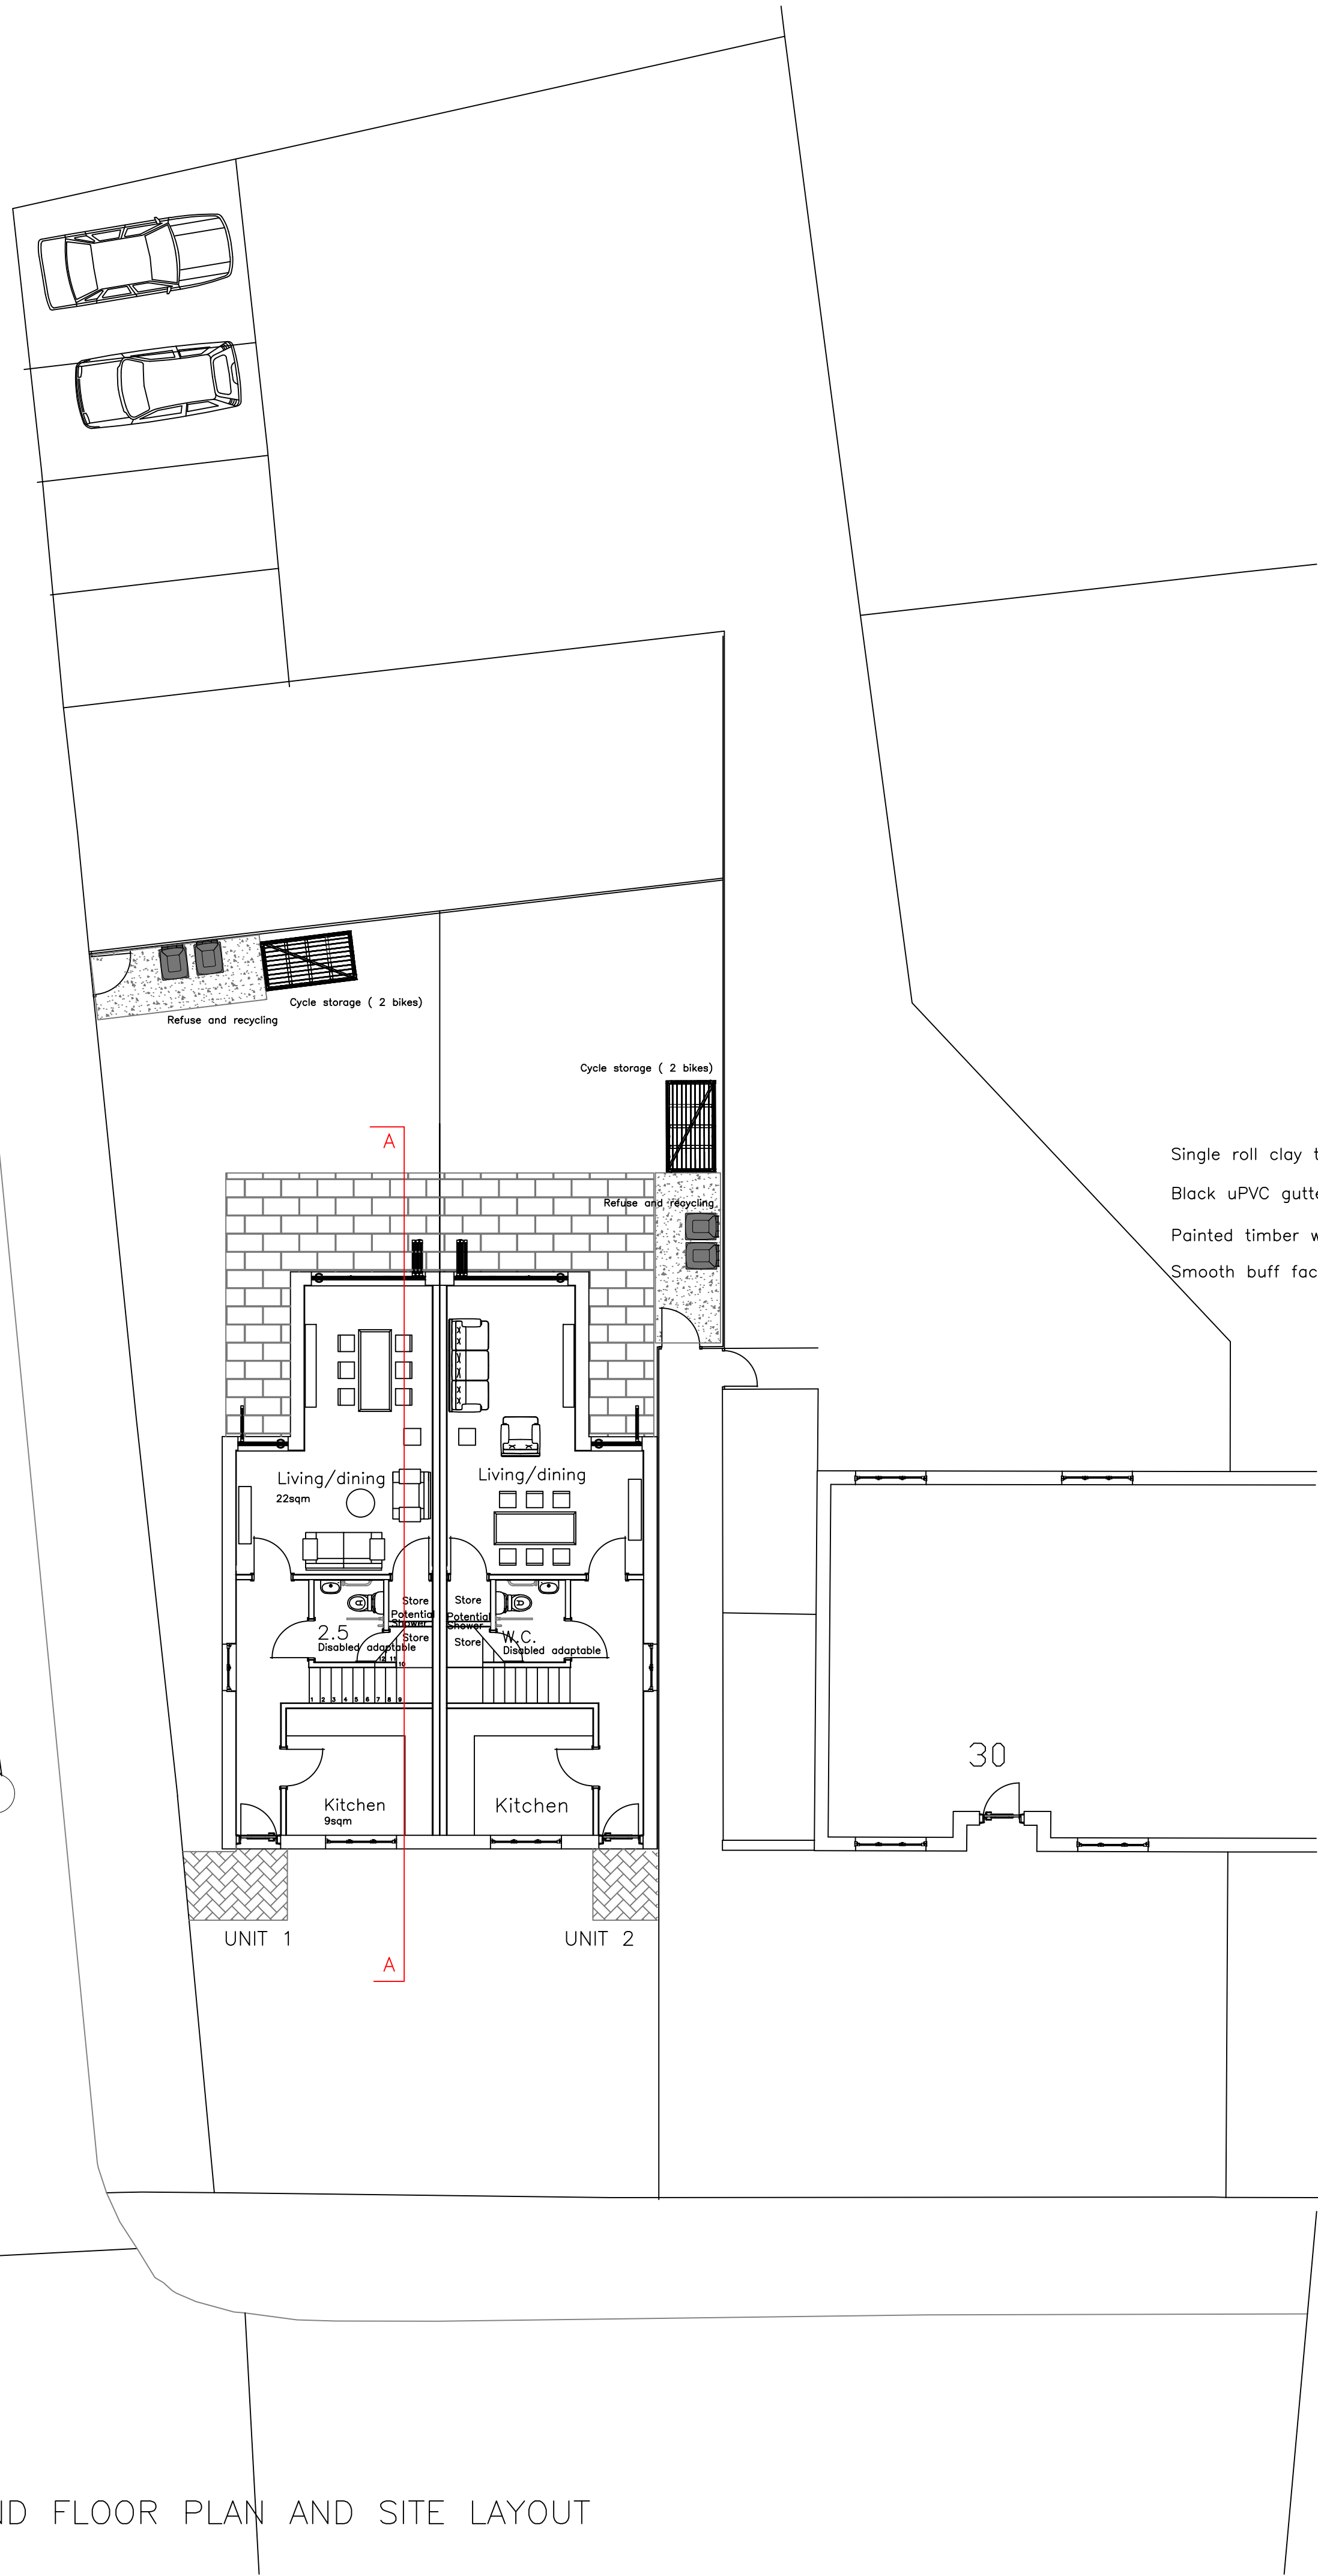

GROUND FLOOR PLAN AND SITE LAYOUT

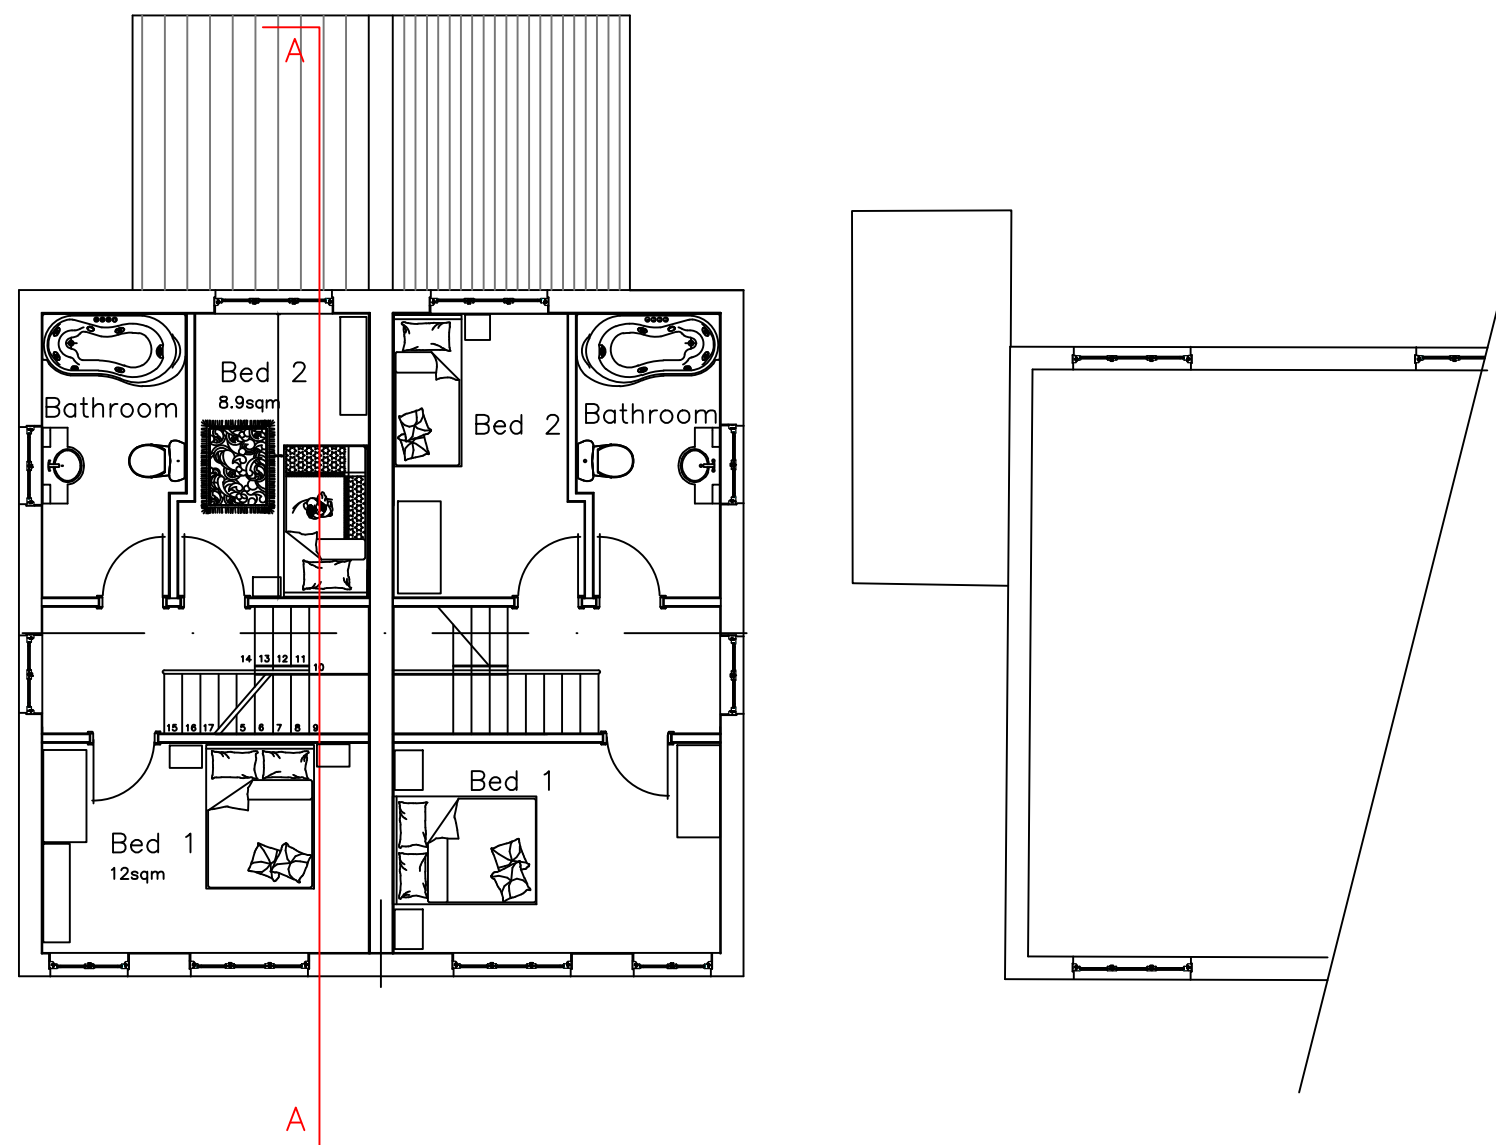


FIRST FLOOR

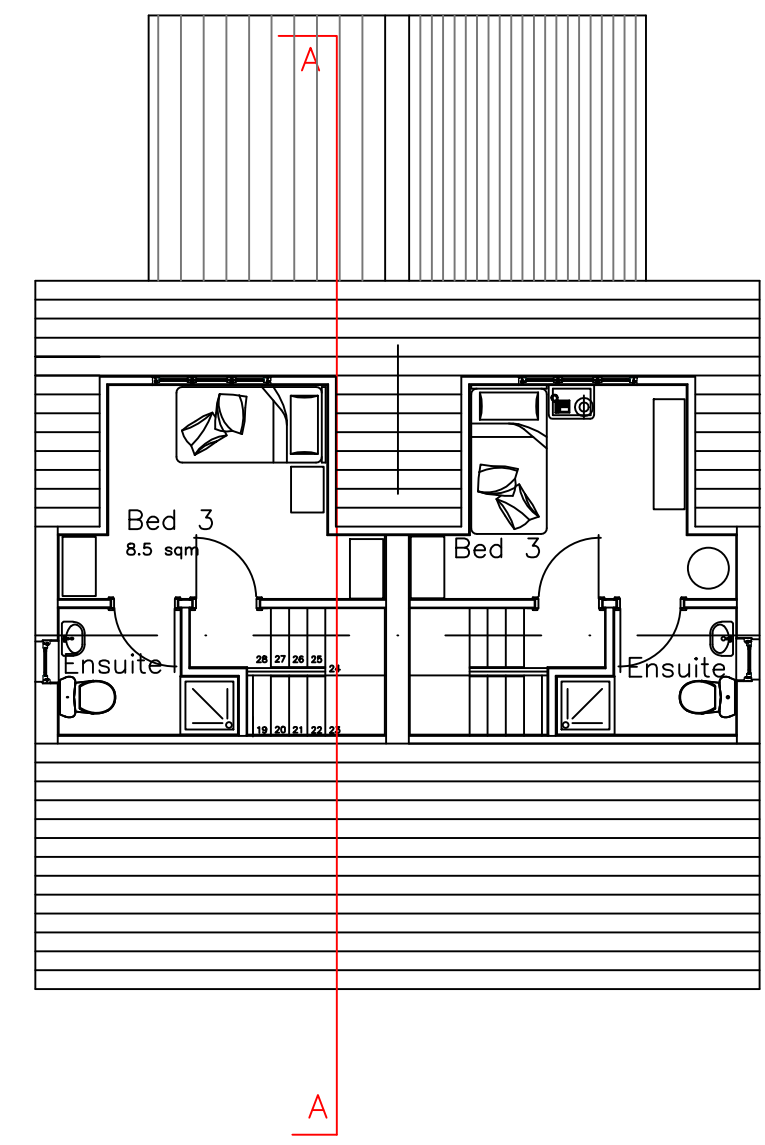

SECOND FLOOR




FRONT ELEVATION

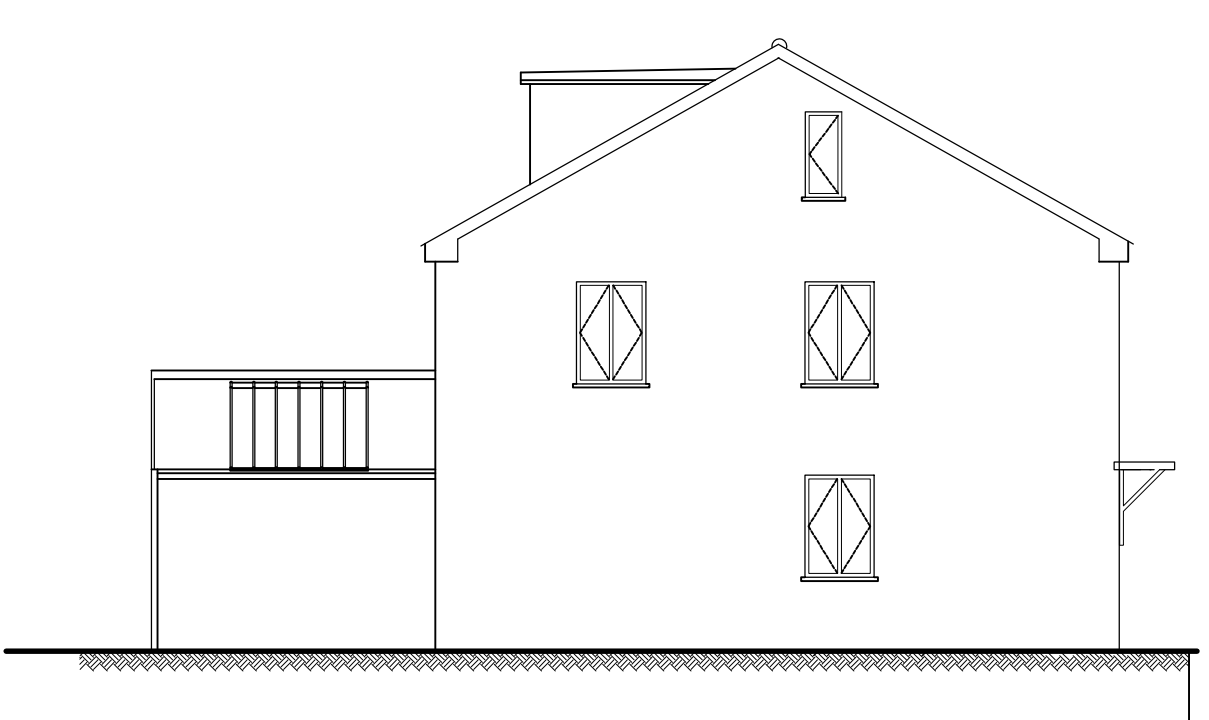


NORTH ELEVATION




REAR ELEVATION

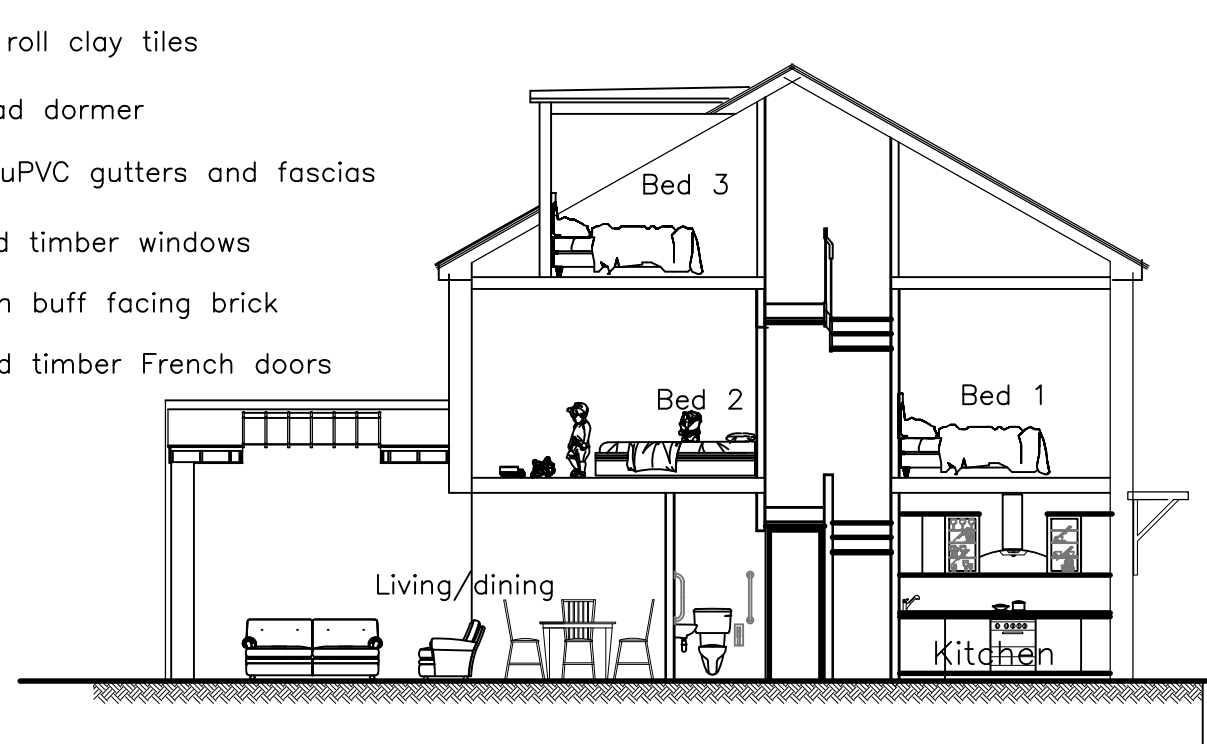

SECTION A-A

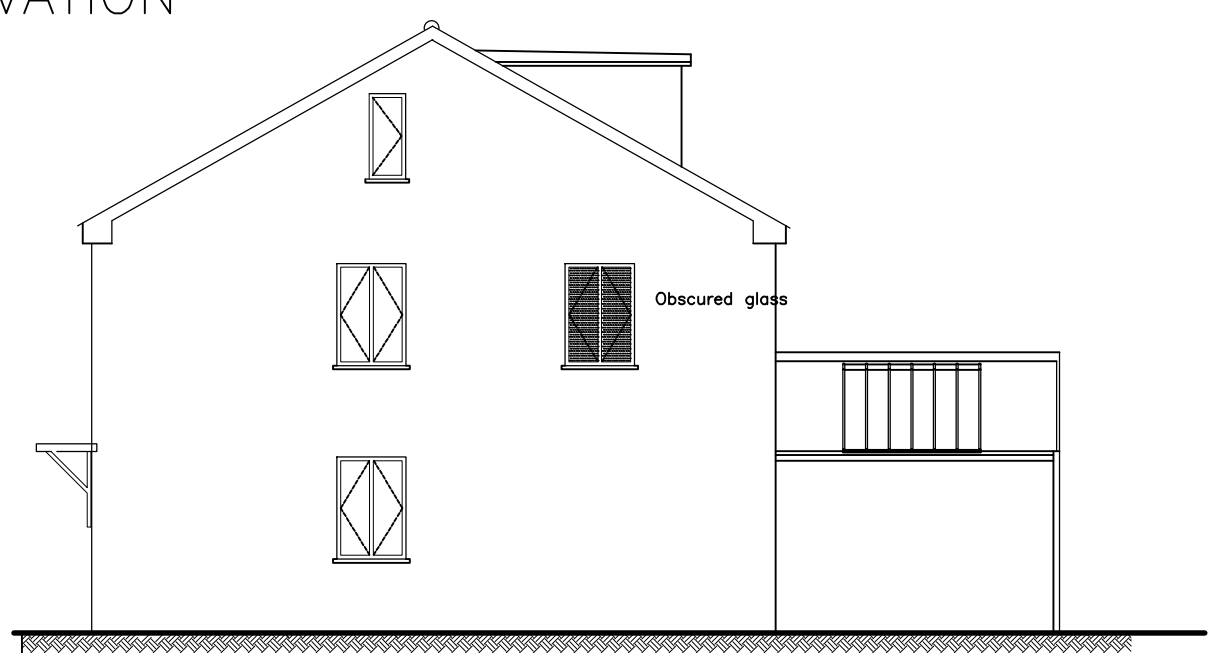

SOUTH ELEVATION

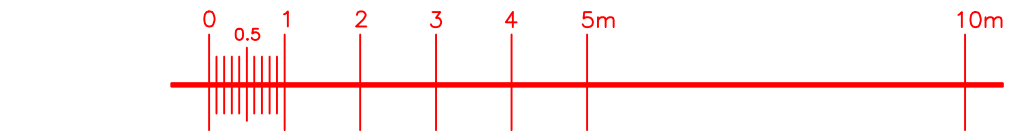

Revision					Legend P Planning Pr Prelim C Contract BC B Cont.		Deborah Parker Architects 63, Oriol Road, Tel 020 8986 0408				LONDON E9 5SG Fax 020 8985 7555	
A	Planning	Rev	9/18	DJP	9/18A	P	Job title				Client	
B	Planning	Rev	10/18	DJP	10/18B	P	Land adjacent to 30, Harvey Road Hillingdon UB5 6QT				Mr M White	
C	Planning	Rev	12/18	DJP	12/18C	P						
							Drawing Title				Drawing No	
							2 No new dwellings				DP274[P]1 C	
							proposed plans, sections and elevations				Scale	
Rev Details			Date	Name	Date	Rev Iss					1:100 © A1	