


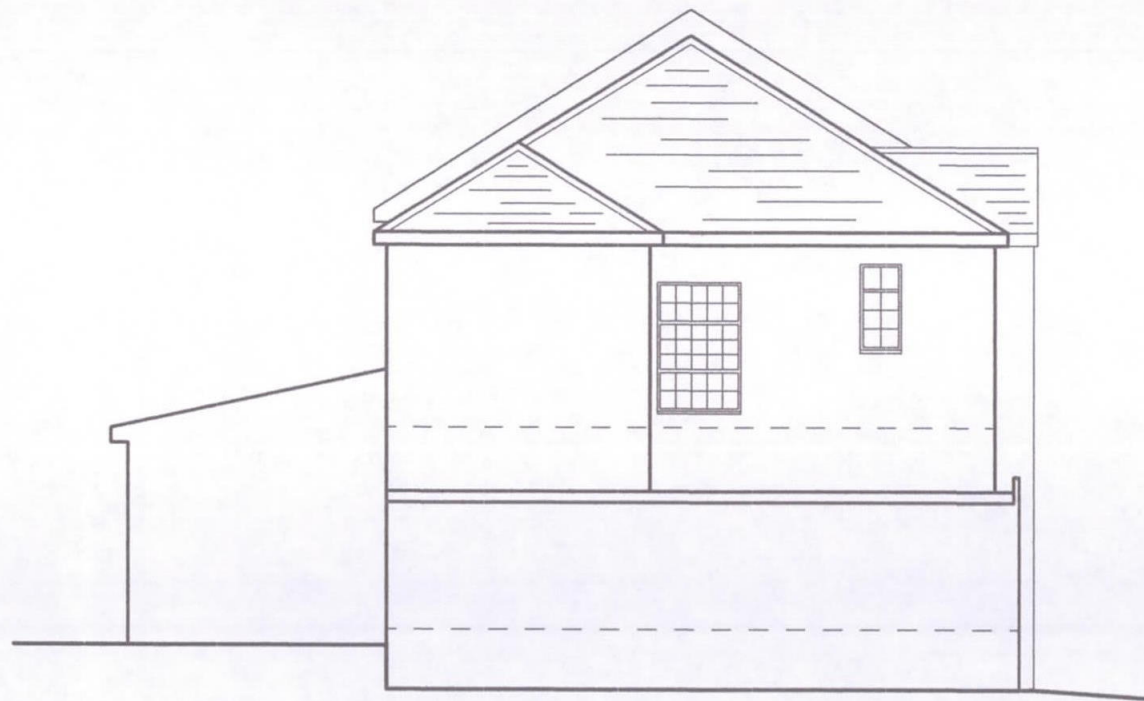


EXISTING FLANK WALL ELEVATION



EXISTING FRONT ELEVATION



EXISTING REAR ELEVATION

 

SCALE BAR

NOTES :
ALL DIMENSIONS MUST BE CHECKED ON SITE AND
NOT SCALED FROM THIS DRAWING

09 MAR 2020

A	DATE	REVISION
---	------	----------

COPYRIGHT:

R.P.ARCHITECTURAL SERVICES
39A NORWICH ROAD
NORTHWOOD
MIDDLESEX
HA6 1ND
Tel: 07753 659794

CLIENT:

JOB TITLE:

20,LICHFIELD ROAD
NORTHWOOD
HA6 1LZ

DRAWING TITLE:

EXISTING ELEVATIONS

SCALE : 1:100

DATE:FEB/2020

DRAWN: RPA

DRG. NO.

RPA/20/LFR/204

REV.