




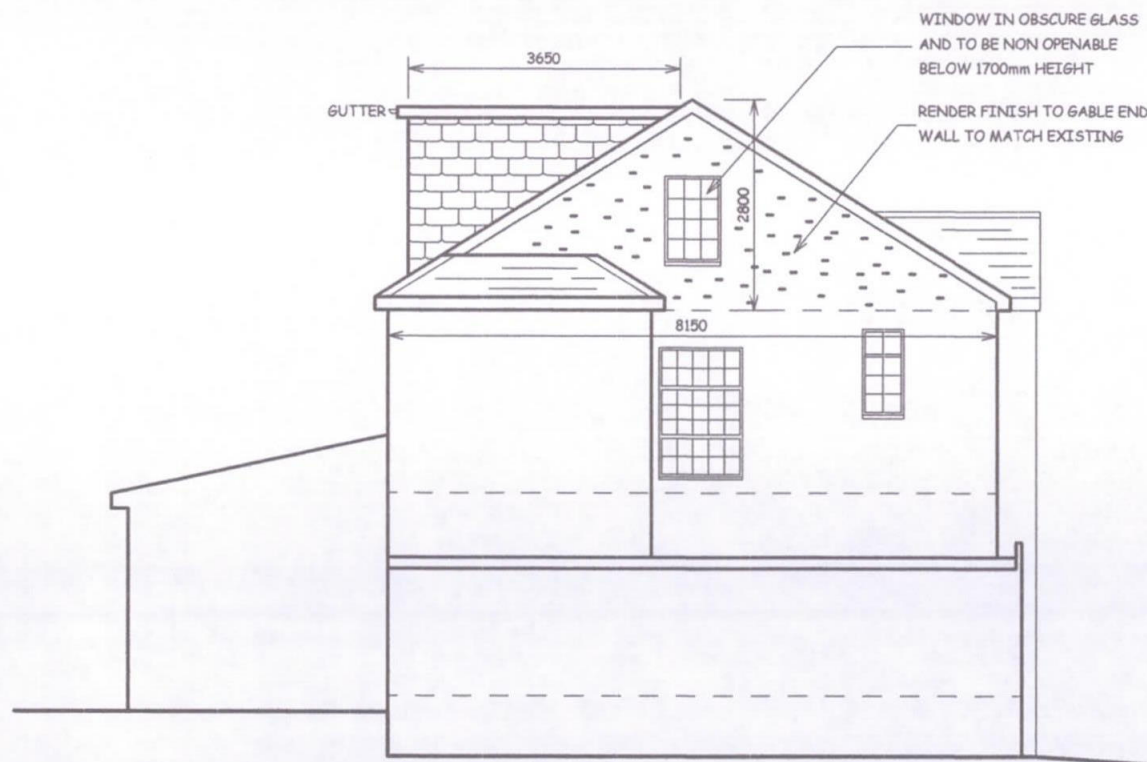


PROPOSED FLANK WALL ELEVATION

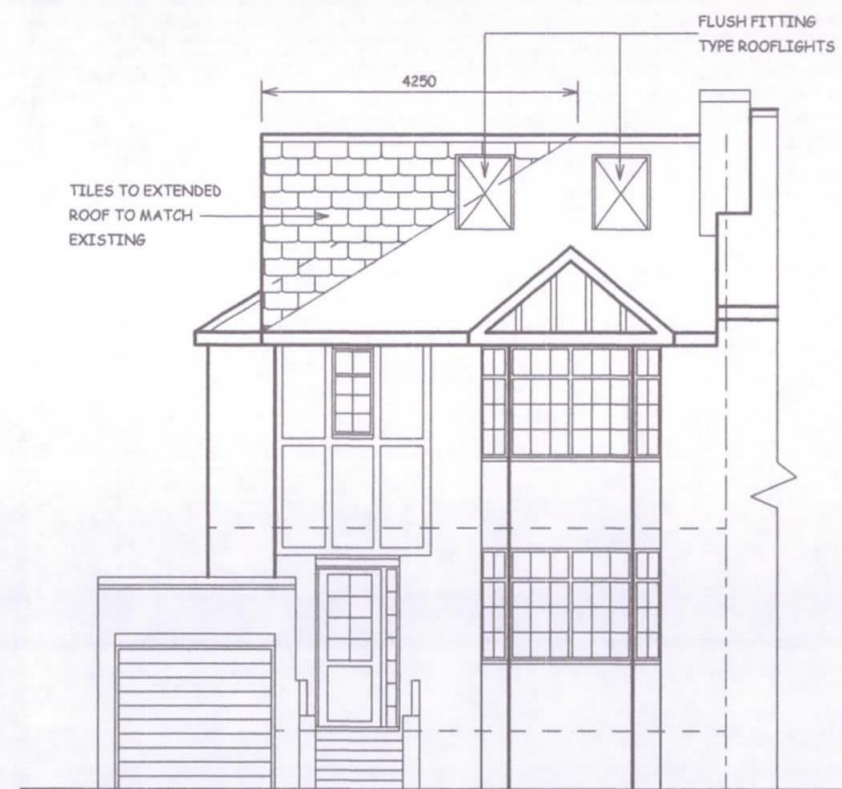


PROPOSED FRONT ELEVATION

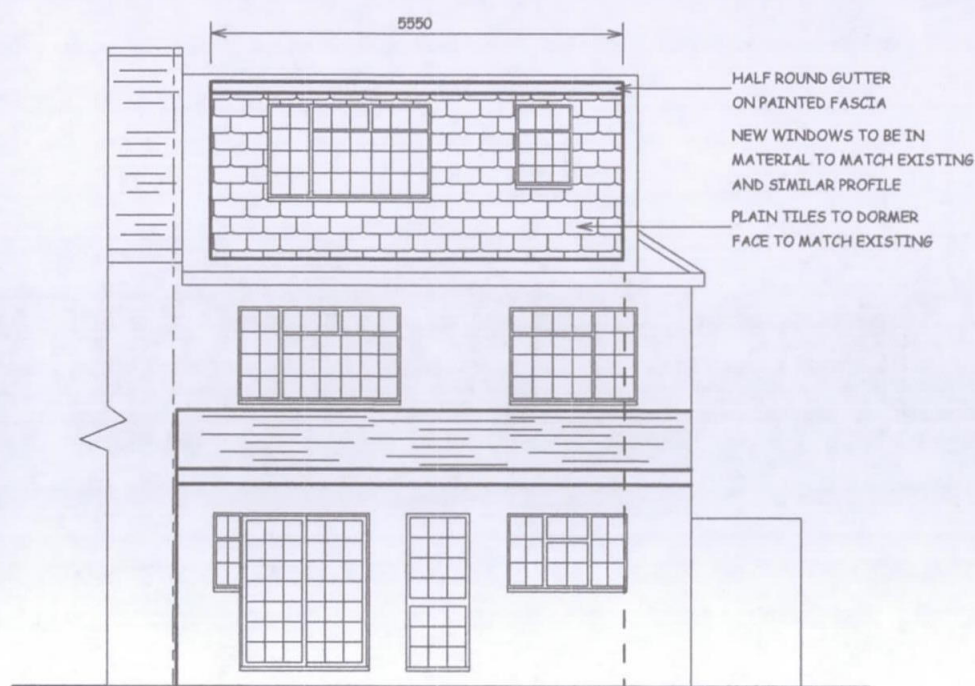

PROPOSED REAR ELEVATION

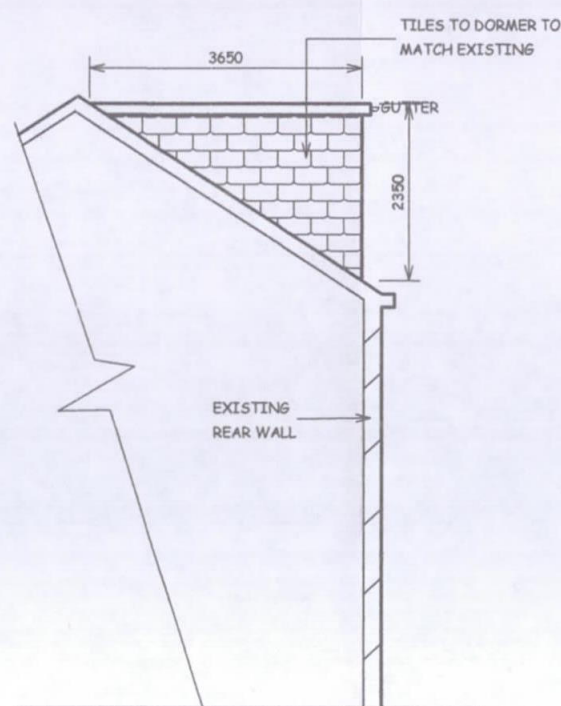

OPPOSITE FLANK WALL

 

SCALE BAR

VOLUME OF DORMER

$$\text{LENGTH X HEIGHT X DEPTH X 0.5} \\ 5.55 \times 2.35 \times 3.65 \times 0.5 \\ = 23.80\text{M}^3$$

VOLUME INCREASE DUE TO FORMATION OF GABLE END FROM HIPPED END ROOF

$$\frac{\text{LENGTH X DEPTH X HEIGHT}}{6} \\ \frac{8.15 \times 4.25 \times 2.80}{6} = 16.16$$

TOTAL VOLUME INCREASE

$$= 23.80 + 16.16 \\ = 39.96\text{M}^3$$

NOTES :
ALL DIMENSIONS MUST BE CHECKED ON SITE AND
NOT SCALED FROM THIS DRAWING

09 MAR 2020

A	DATE	REVISION

COPYRIGHT:

R.P.Architectural Services
39A NORWICH ROAD
NORTHWOOD
MIDDLESEX
HA6 1ND

Tel: 07753 659794

CLIENT:

JOB TITLE:

20, LICHFIELD ROAD
NORTHWOOD
HA6 1LZ

DRAWING TITLE:

PROPOSED ELEVATIONS

SCALE : 1:100

DATE: DEC/2019

DRAWN: RPA

DRG. NO.

RPA/20/LFR/205

REV.