


Side Elevation 150


Side Elevation 150

Rear Elevation 150

Front Elevation 150

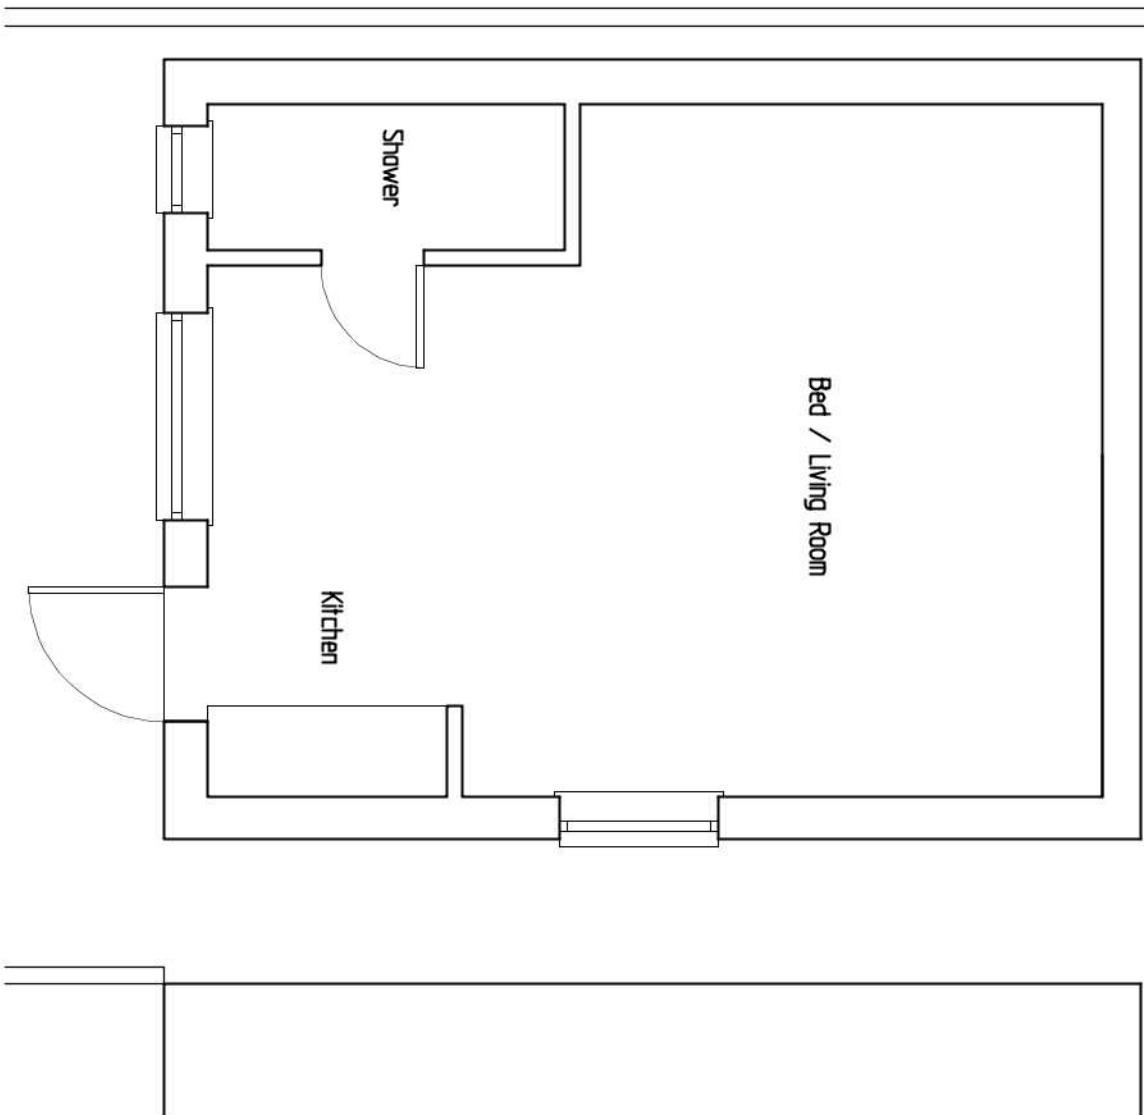


Floor Plan of Rear Residence 150

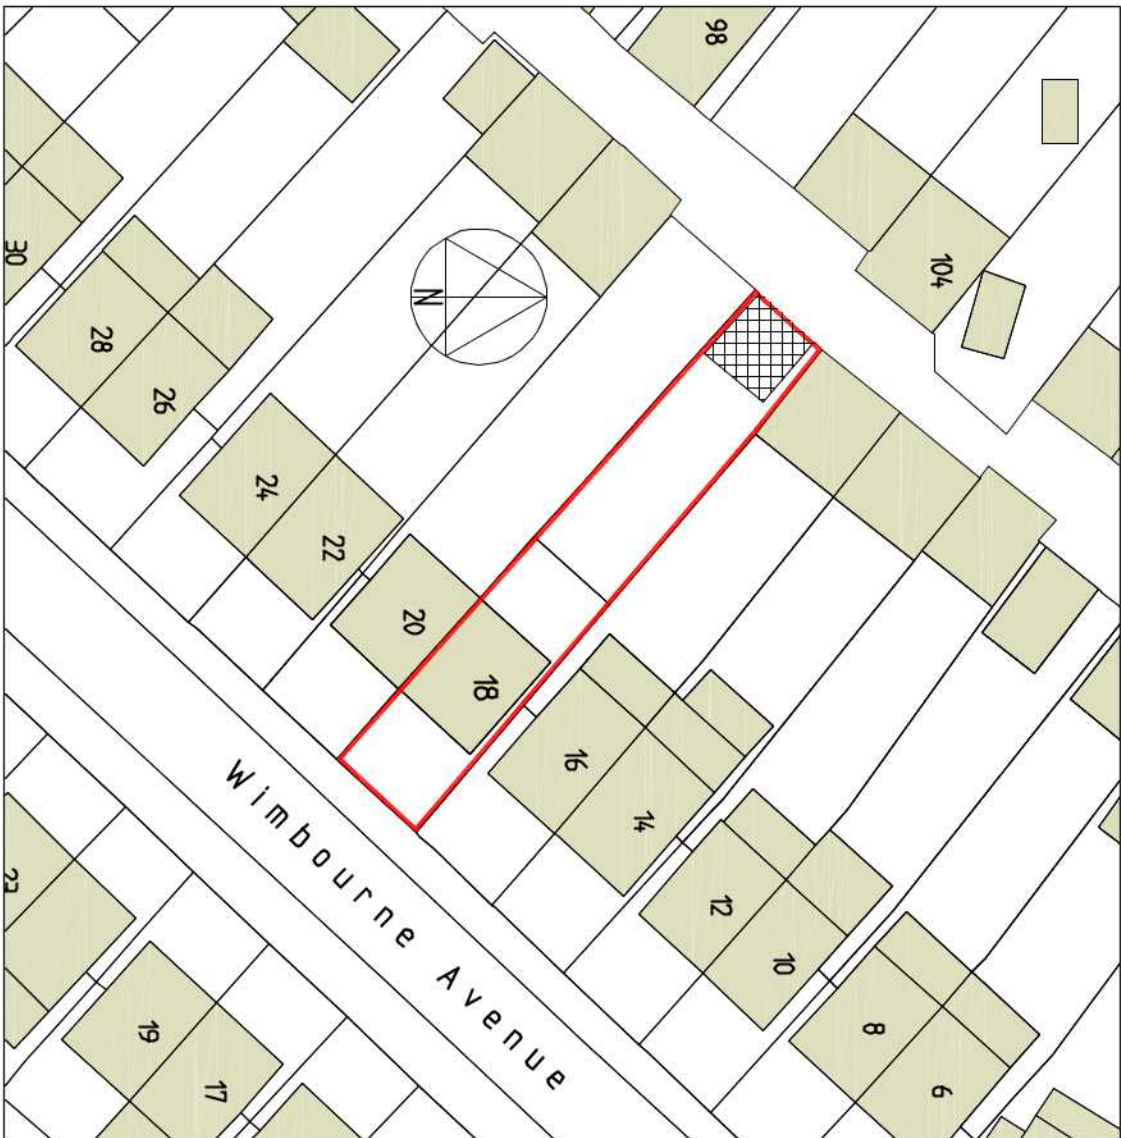

Block Plan 1:500



Site Plan 1:1250

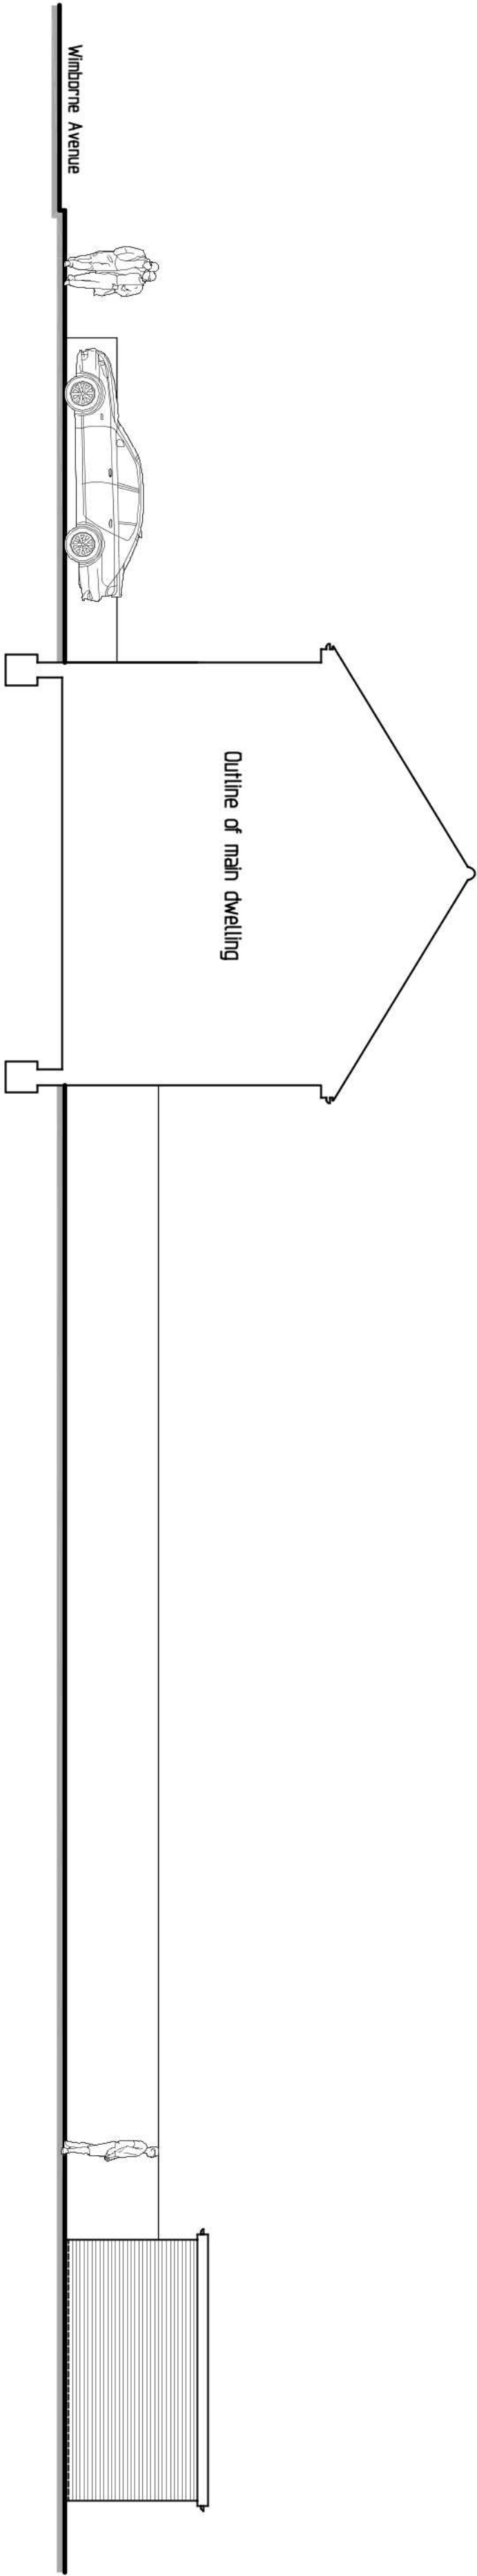

Site Cross Section 1:100

Rev A General update

21/10/19

Retrospective Lawful Use of Outbuilding
as Residence at 18 Wimbourne Avenue
Hayes Middlesex

Project :

Planning Information

Title :

Mr Rai

Client :

Zyntax

Chartered Architect
8 Arborfield Close, Slough
Berkshire SL1 2JW
Tel: 01753 322844
reception@zyntaxarchitects.com



Date :	Scale :	Drawing No. :	Revision :
Nov. 2010	As shown	36-10-01	A