






Block Plan

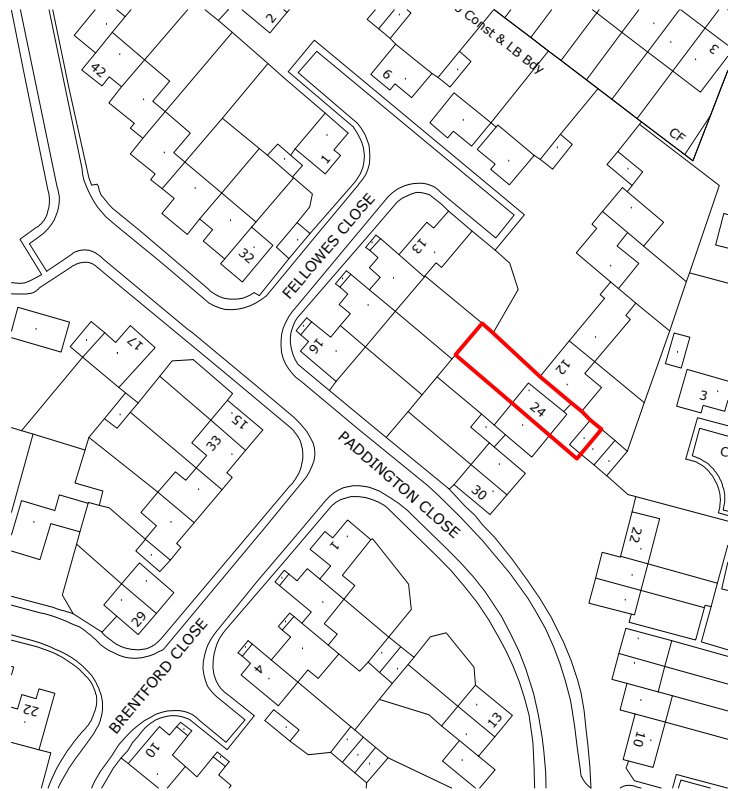

Site Location

 

Rev Date Comments

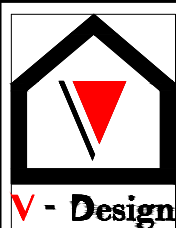

Dimensions to be verified on site
DO NOT SCALE FROM THIS DRAWING.
Any areas indicated on this drawing are for guidance only.
No responsibility is taken for their accuracy.

This drawing is the property of **V-DESIGN CAD Services Ltd**. Copyright is reserved by them and the drawing is issued on the condition that it is not copied, reproduced, retained or disclosed to any unauthorized person, either wholly or in part without the consent in writing of **V-DESIGN CAD Services Ltd**.

Email: vishal00077@hotmail.com Mobile: 07971083395

Site Address:

24, Paddington Close,
Hayes,
UB4 9QH

Title:


Block & Location Plans

Scale:

1:500,1:1250

Paper Size:

A3

 


Drawn By: VP

Job Ref: 1657


Date: Sept 2016

Drawing No. PL - 05

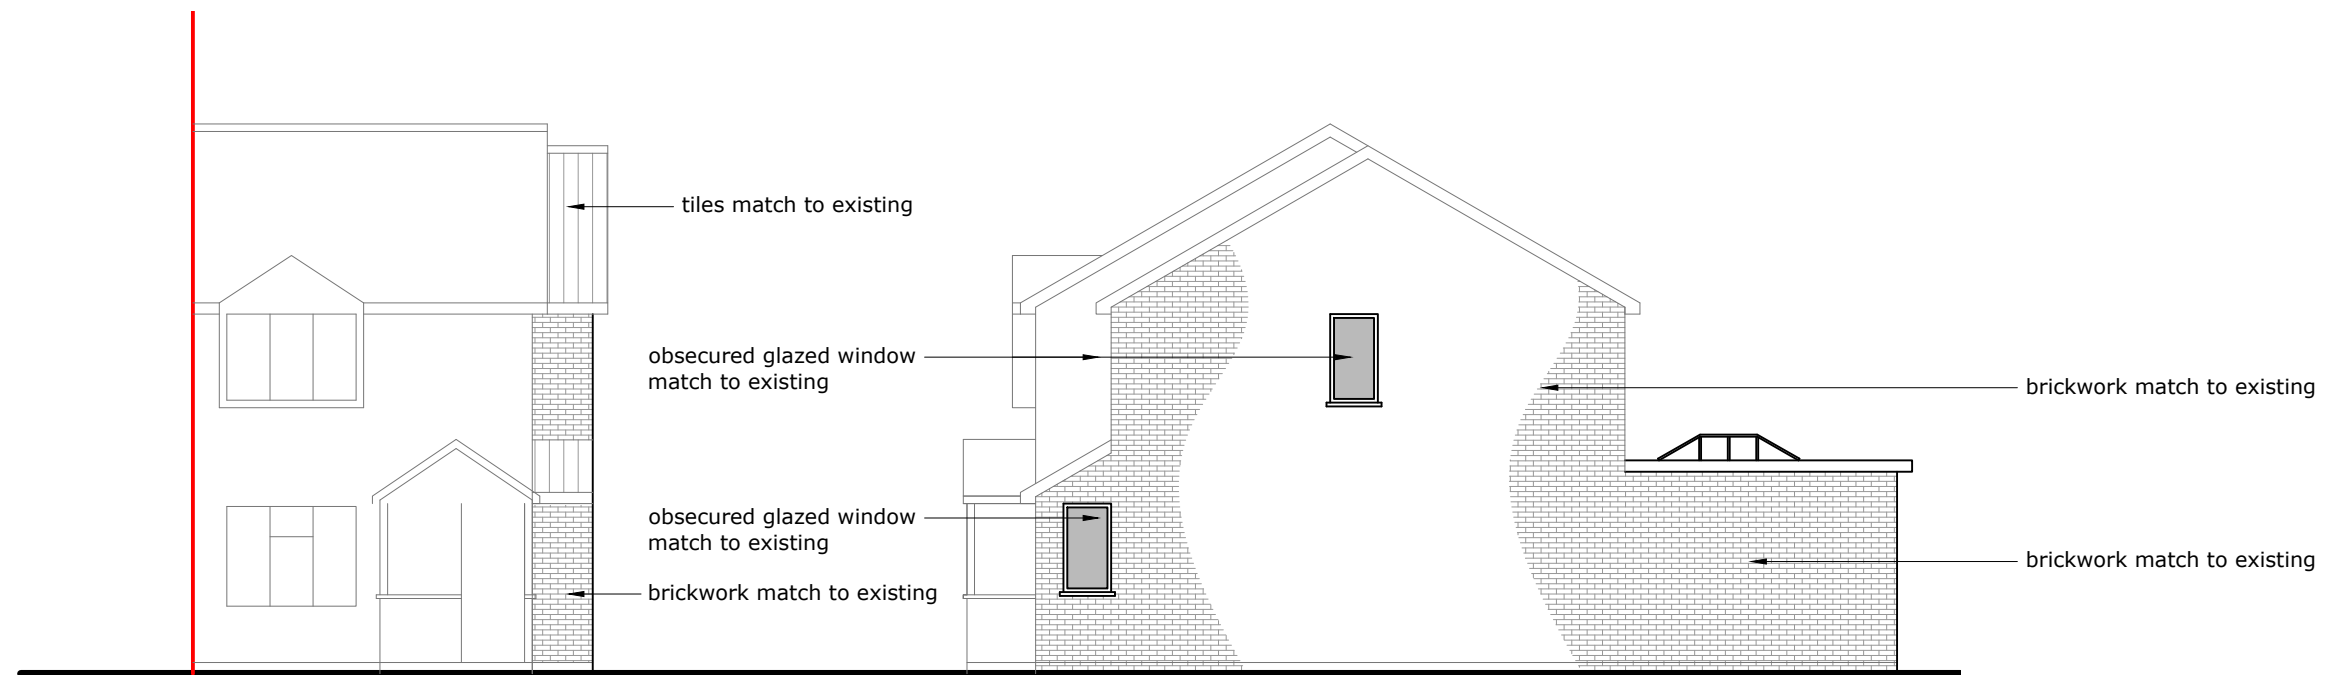

Proposed Front Elevation

Proposed Side Elevation

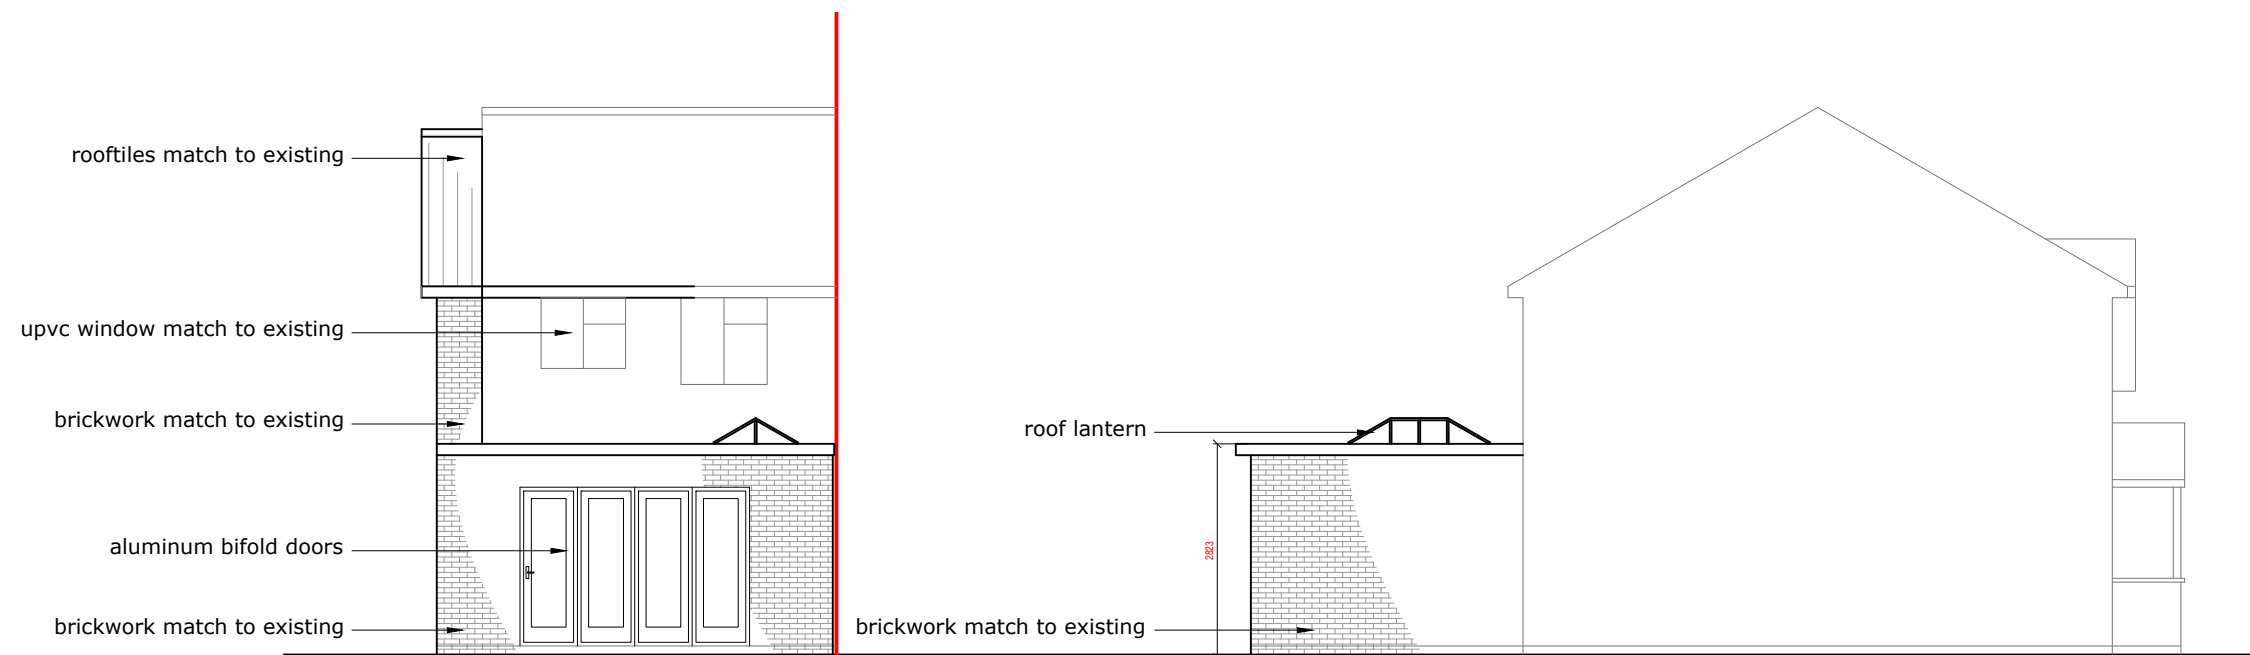

Proposed Rear Elevation

Proposed Side Elevation

Rev Date Comments



Dimensions to be verified on site
DO NOT SCALE FROM THIS DRAWING.
Any areas indicated on this drawing are for guidance only.
No responsibility is taken for their accuracy.

This drawing is the property of **V-DESIGN CAD Services Ltd**. Copyright is reserved by them and the drawing is issued on the condition that it is not copied, reproduced, retained or disclosed to any unauthorized person, either wholly or in part without the consent in writing of **V-DESIGN CAD Services Ltd**.

Email: vishal00077@hotmail.com Mobile: 07971083395

Site Address:

24, Paddington Close,
Hayes,
UB4 9QH

Title:

Proposed Elevations



Scale:

1:100

Paper Size:


A3

Drawn By: VP

Job Ref: 1657


Date: Sept 2016

Drawing No. PL - 04

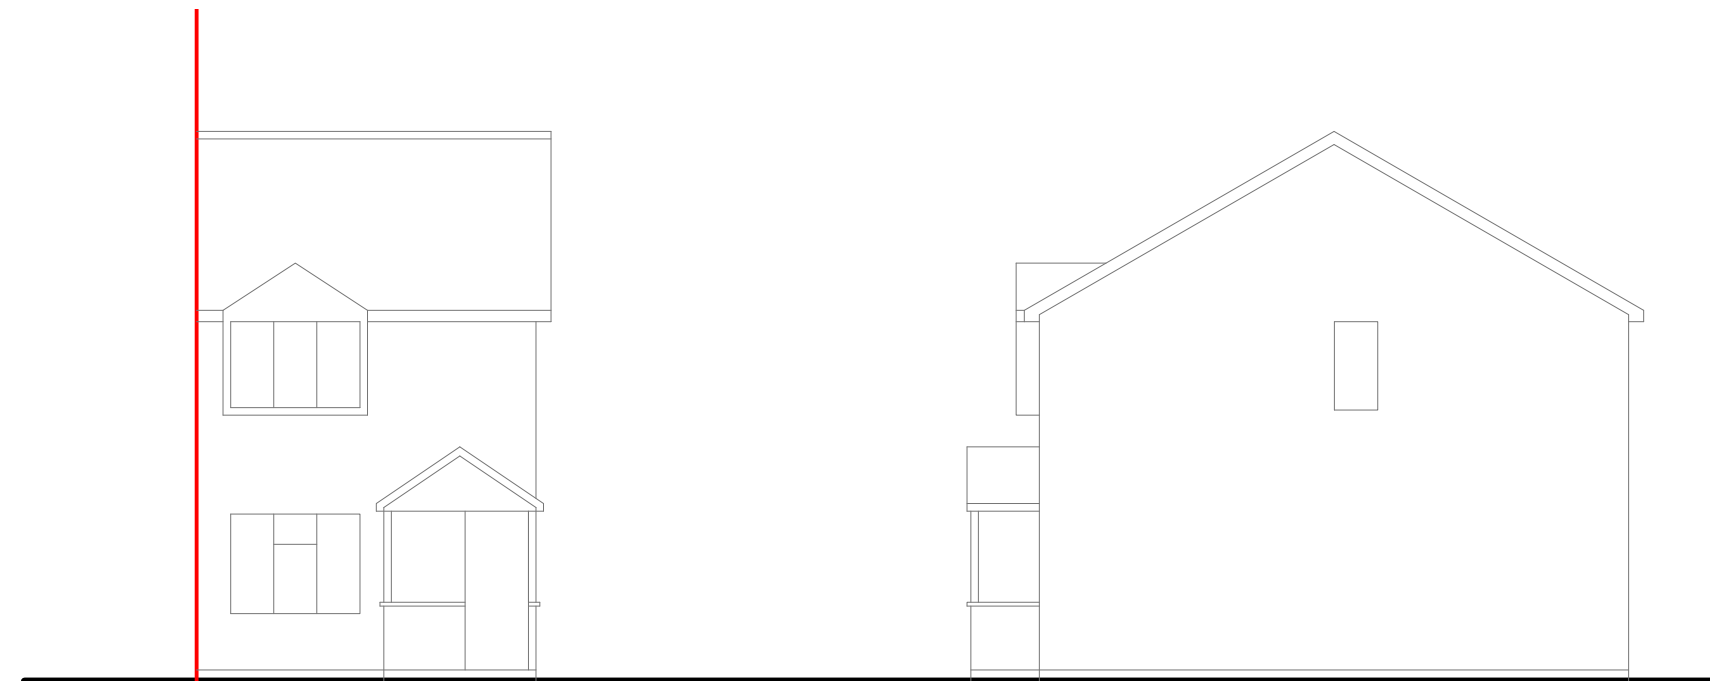

Existing Front Elevation


Existing Side Elevation

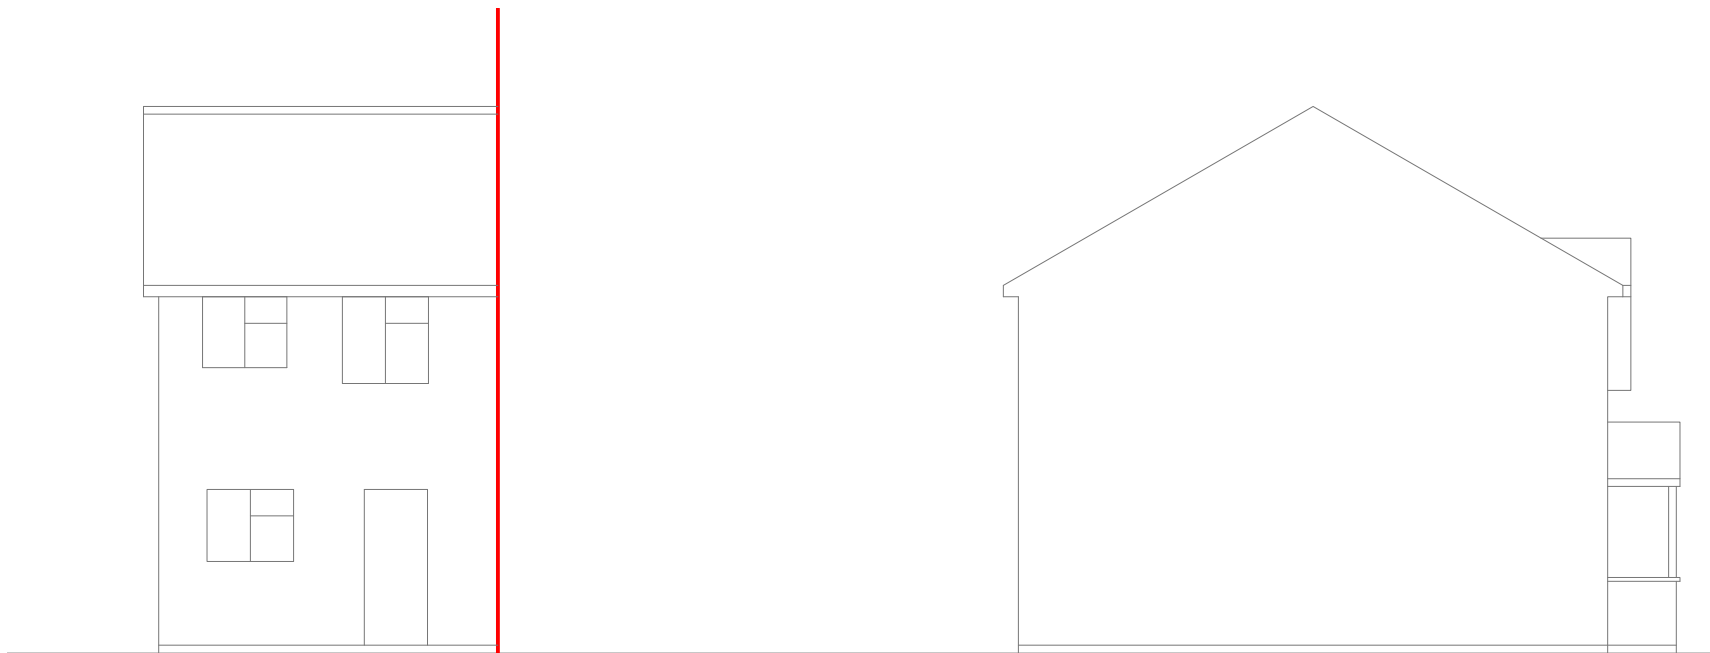


Existing Rear Elevation


Existing Side Elevation

Rev Date Comments

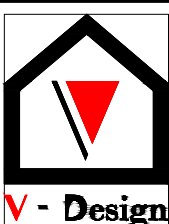	Dimensions to be verified on site DO NOT SCALE FROM THIS DRAWING. Any areas indicated on this drawing are for guidance only. No responsibility is taken for their accuracy.		Site Address:		Title:		Drawn By: VP Job Ref: 1657 Date: Sept 2016 Drawing No. PL - 03
	This drawing is the property of V-DESIGN CAD Services Ltd . Copyright is reserved by them and the drawing is issued on the condition that it is not copied, reproduced, retained or disclosed to any unauthorized person, either wholly or in part without the consent in writing of V-DESIGN CAD Services Ltd		24, Paddington Close, Hayes, UB4 9QH		Existing Elevations 		
	Email: vishal00077@hotmail.com Mobile: 07971083395		Scale:	1:100	Paper Size:	A3	

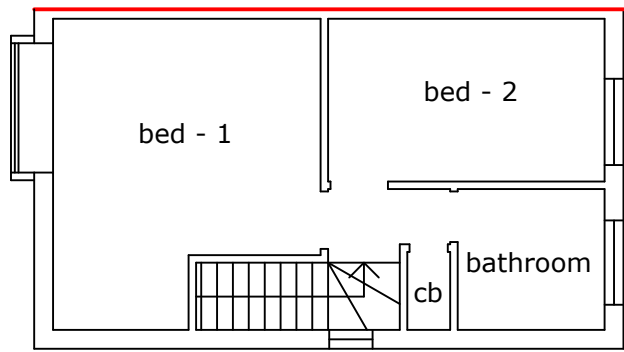

Existing First Floor Plan

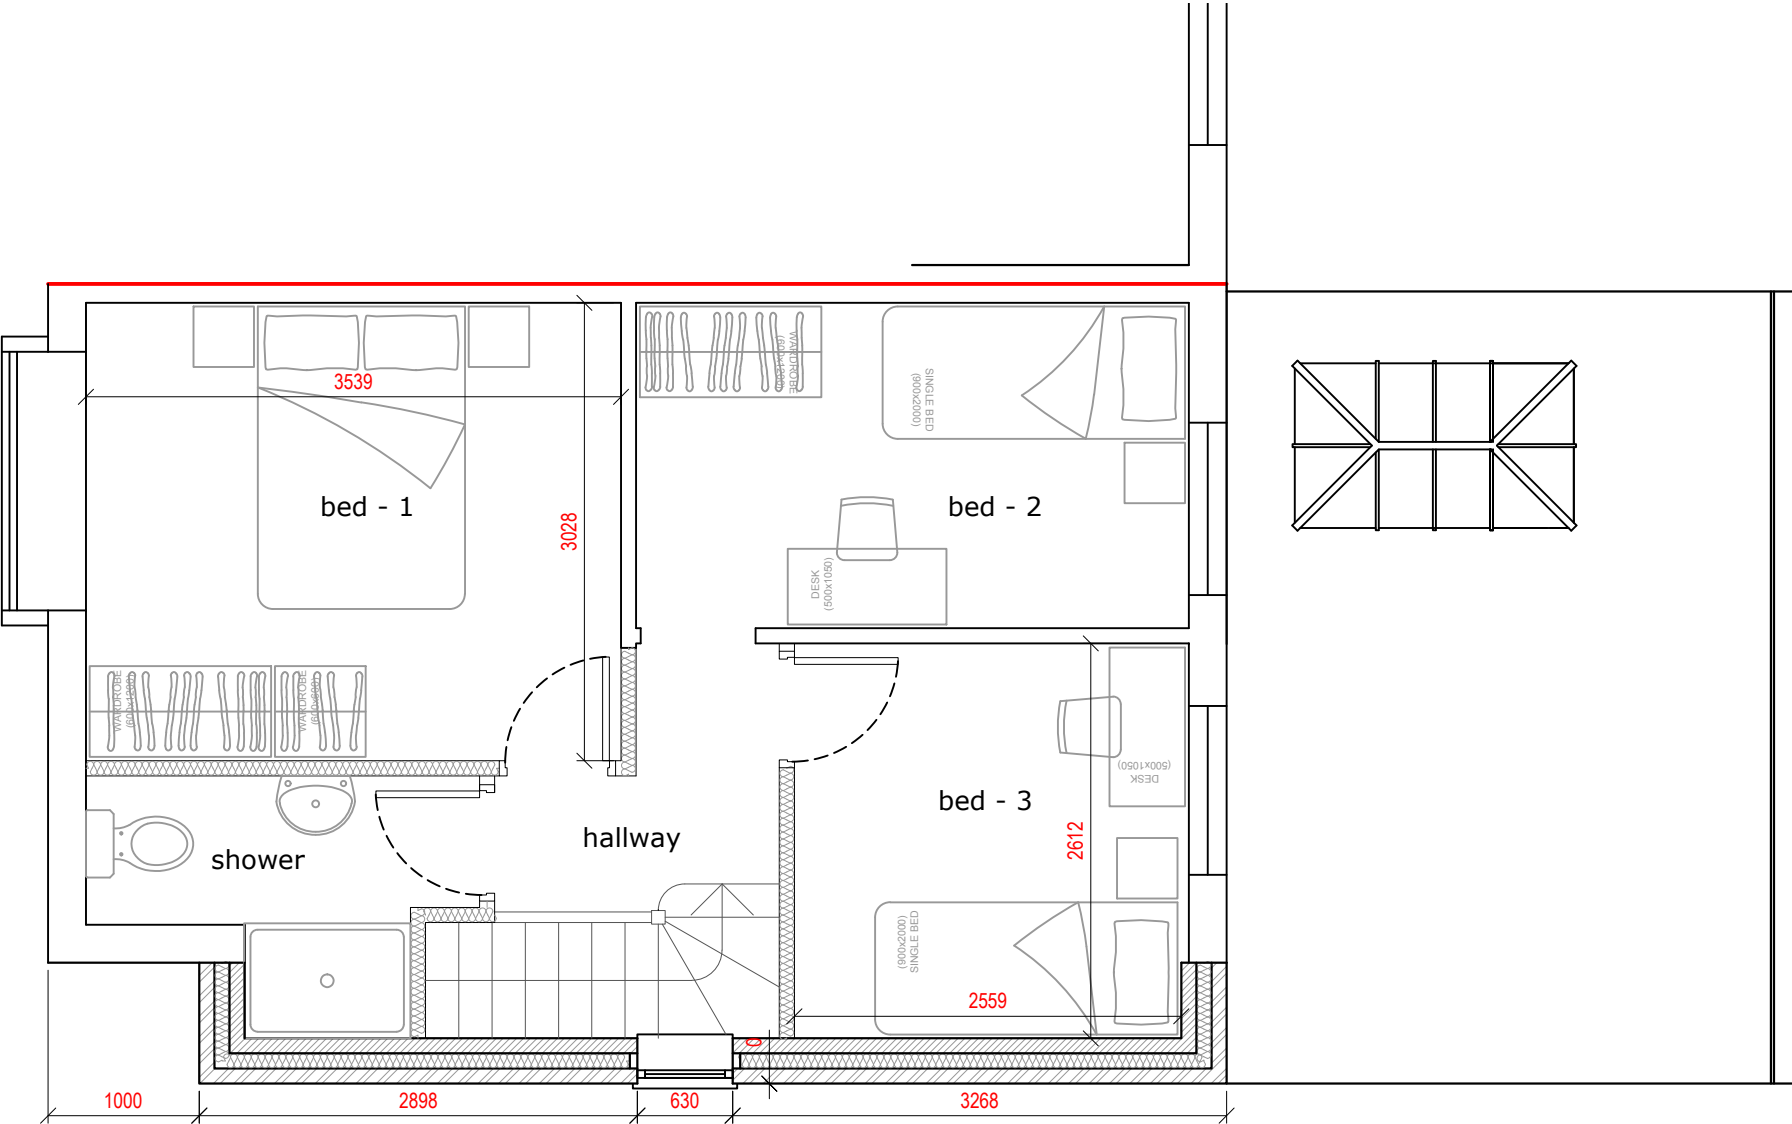


Proposed First Floor Plan




Rev Date Comments


 V - Design	Dimensions to be verified on site DO NOT SCALE FROM THIS DRAWING. Any areas indicated on this drawing are for guidance only. No responsibility is taken for their accuracy.		Site Address:		Title:				Drawn By: VP	
	This drawing is the property of V-DESIGN CAD Services Ltd Copyright is reserved by them and the drawing is issued on the condition that it is not copied, reproduced, retained or disclosed to any unauthorized person, either wholly or in part without the consent in writing of V-DESIGN CAD Services Ltd Email: vishal00077@hotmail.com Mobile: 07971083395		24, Paddington Close, Hayes, UB4 9QH		Existing & Proposed First Floor Plans				Job Ref: 1657	
									Date: Sept 2016	
					Scale: 1:50/1:100 Paper Size: A3				Drawing No. PL - 02	

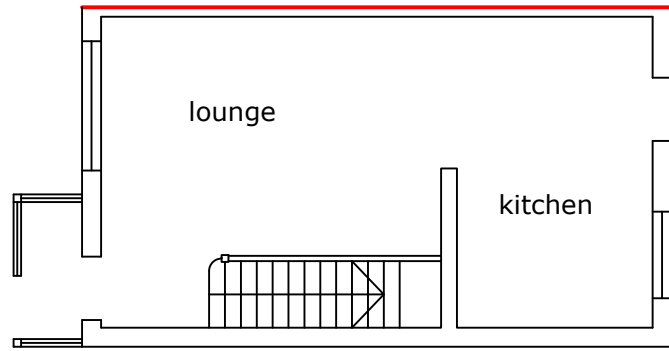

Existing Ground Floor Plan

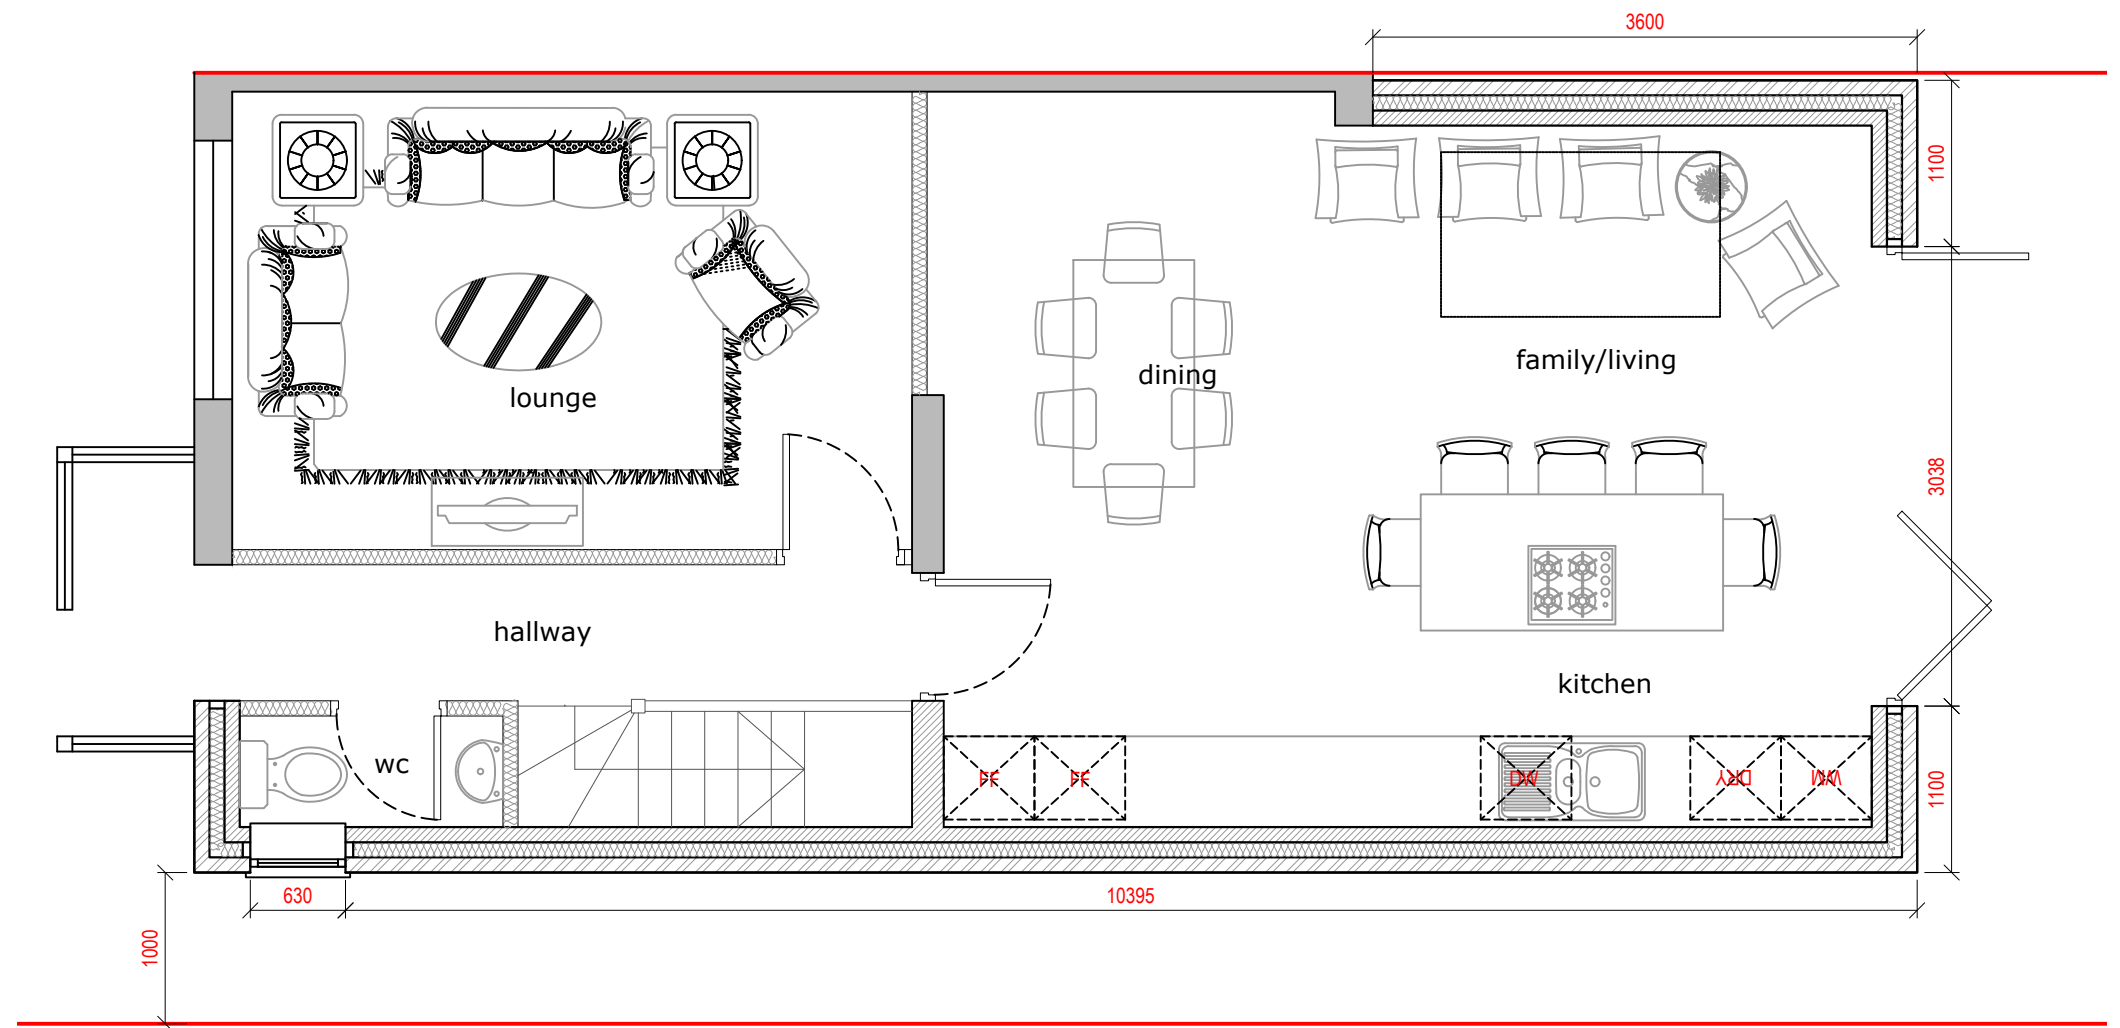

Proposed Ground Floor Plan

 

Rev Date Comments



Dimensions to be verified on site
DO NOT SCALE FROM THIS DRAWING.
Any areas indicated on this drawing are for guidance only.
No responsibility is taken for their accuracy.

This drawing is the property of **V-DESIGN CAD Services Ltd** Copyright is reserved by them and the drawing is issued on the condition that it is not copied, reproduced, retained or disclosed to any unauthorized person, either wholly or in part without the consent in writing of **V-DESIGN CAD Services Ltd**

Email: vishal00077@hotmail.com Mobile: 07971083395

Site Address:

24, Paddington Close,
Hayes,
UB4 9QH

Title:

Existing & Proposed Ground Floor Plans

Scale:

1:50/1:100

Paper Size:

A3

Drawn By: VP

Job Ref: 1657

Date: Sept 2016

Drawing No. PL - 01