



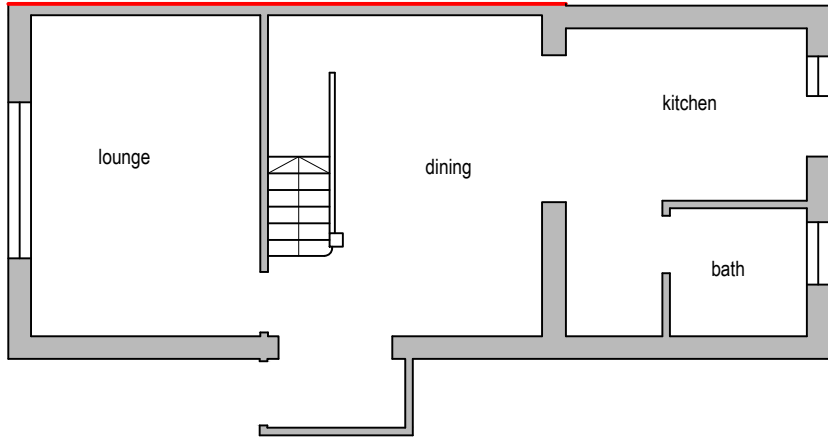

Existing Ground Floor Plan

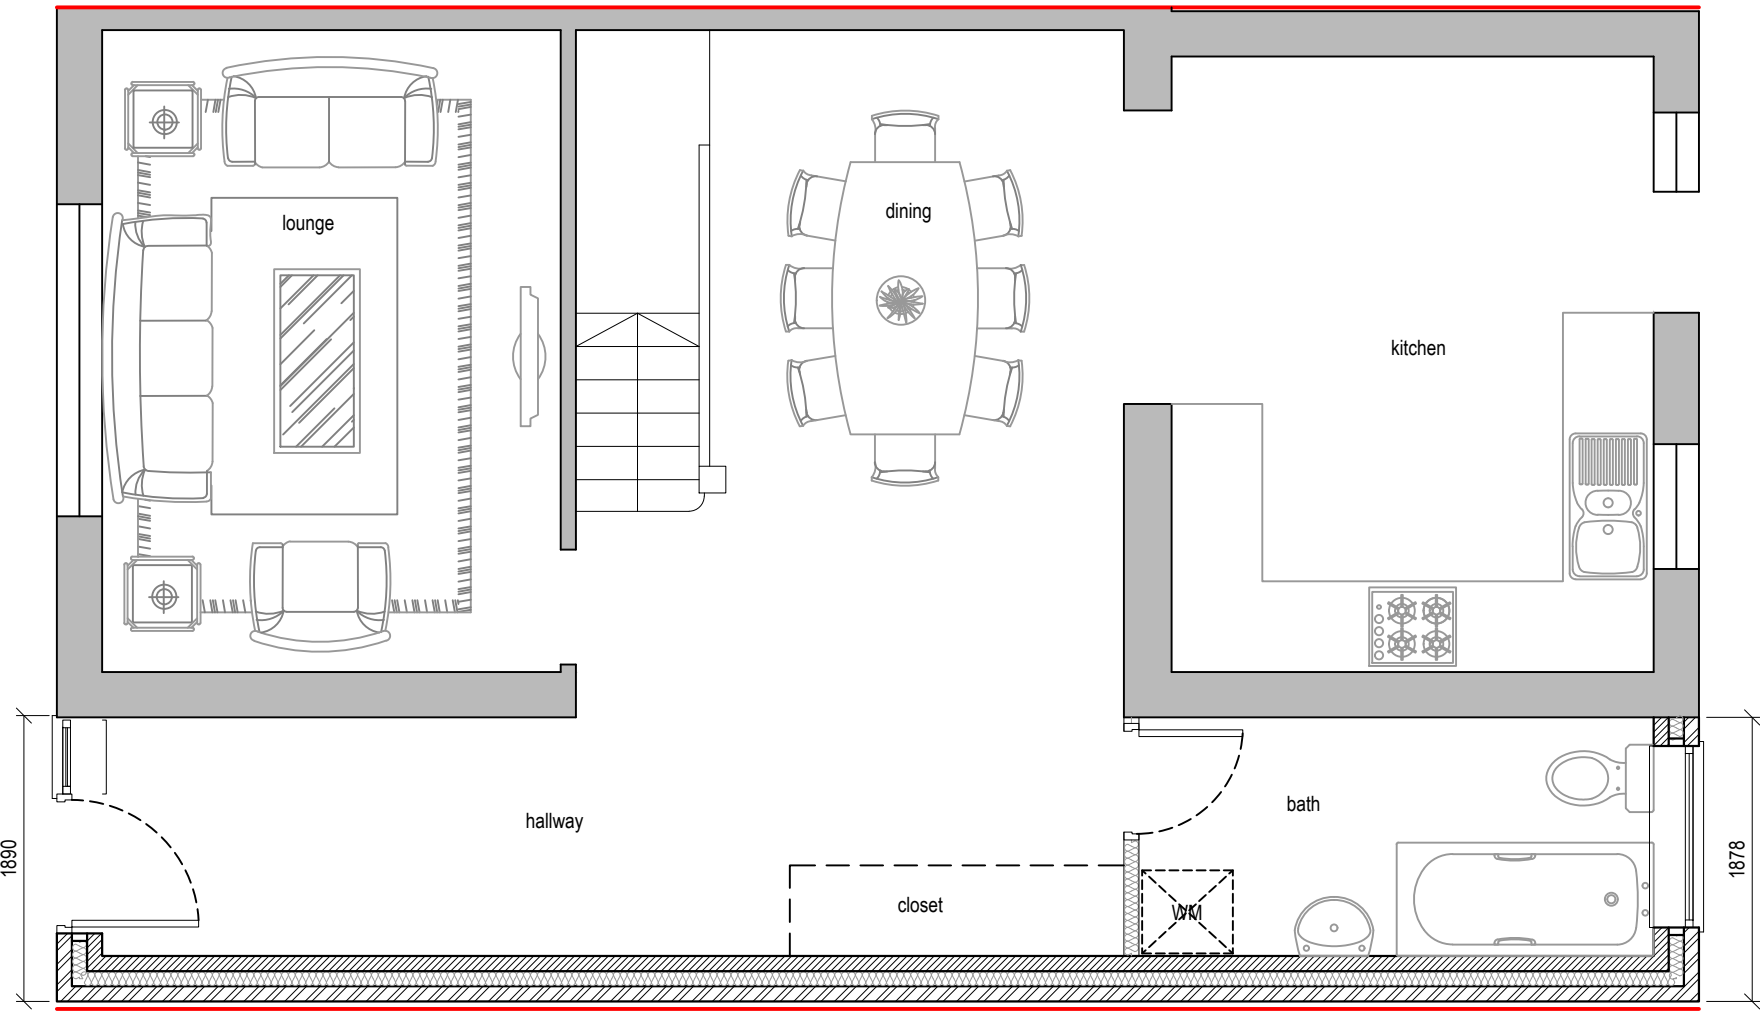

Proposed Ground Floor Plan



Dimensions to be verified on site
DO NOT SCALE FROM THIS DRAWING.
Any areas indicated on this drawing are for guidance only.No responsibility is taken for their accuracy.

This drawing is the property of **Design Workshop Consultant Ltd** Copyright is reserved by them and the drawing is issued on the condition that it is not copied, reproduced, retained or disclosed to any unauthorized person, either wholly or in part without the consent in writing of **Design Workshop Consultant Ltd**

Site Address:

147, Ashford Avenue,
Hayes,
UB4 0ND

Title:


Existing & Proposed Ground Floor
Plans

Scale: 1:50,1:100



Paper Size: A3

Rev Date Comments


Drawn By: VP
Job Ref: 21049D
Date: Mar 2021
Drawing No. PL - 01

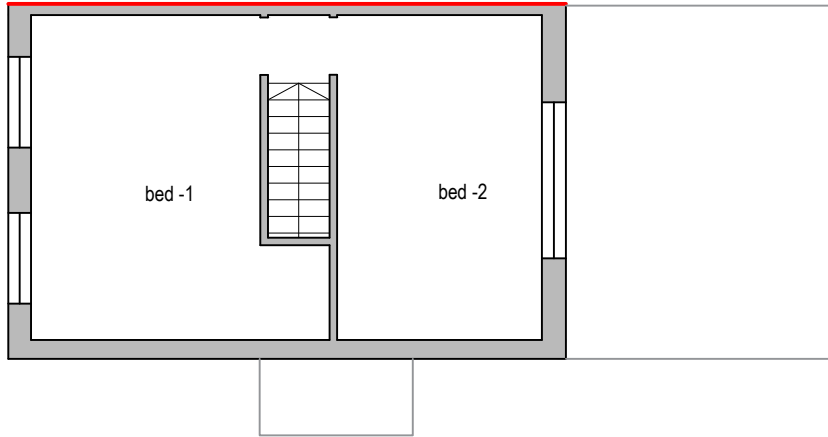


Existing First Floor Plan

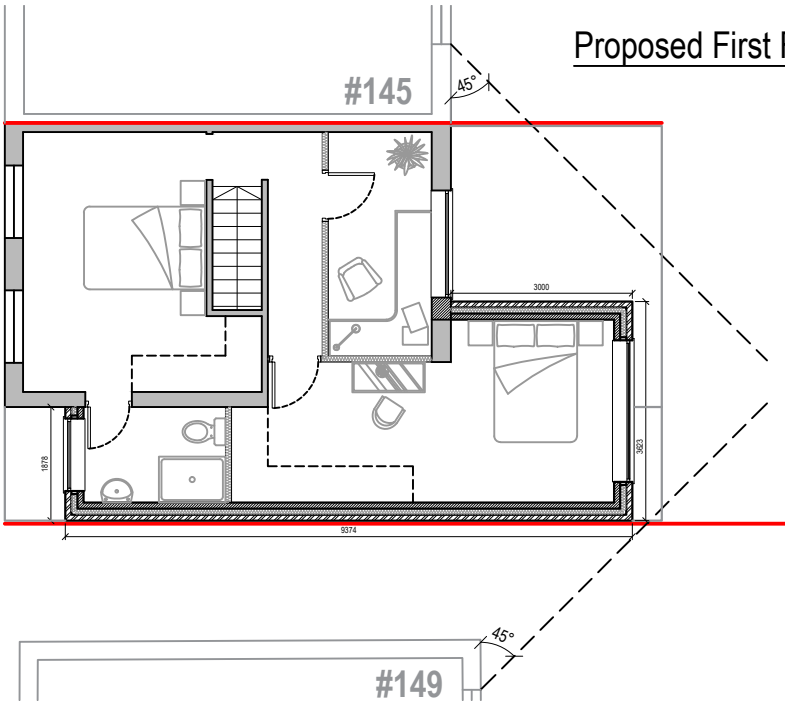 

Proposed First Floor

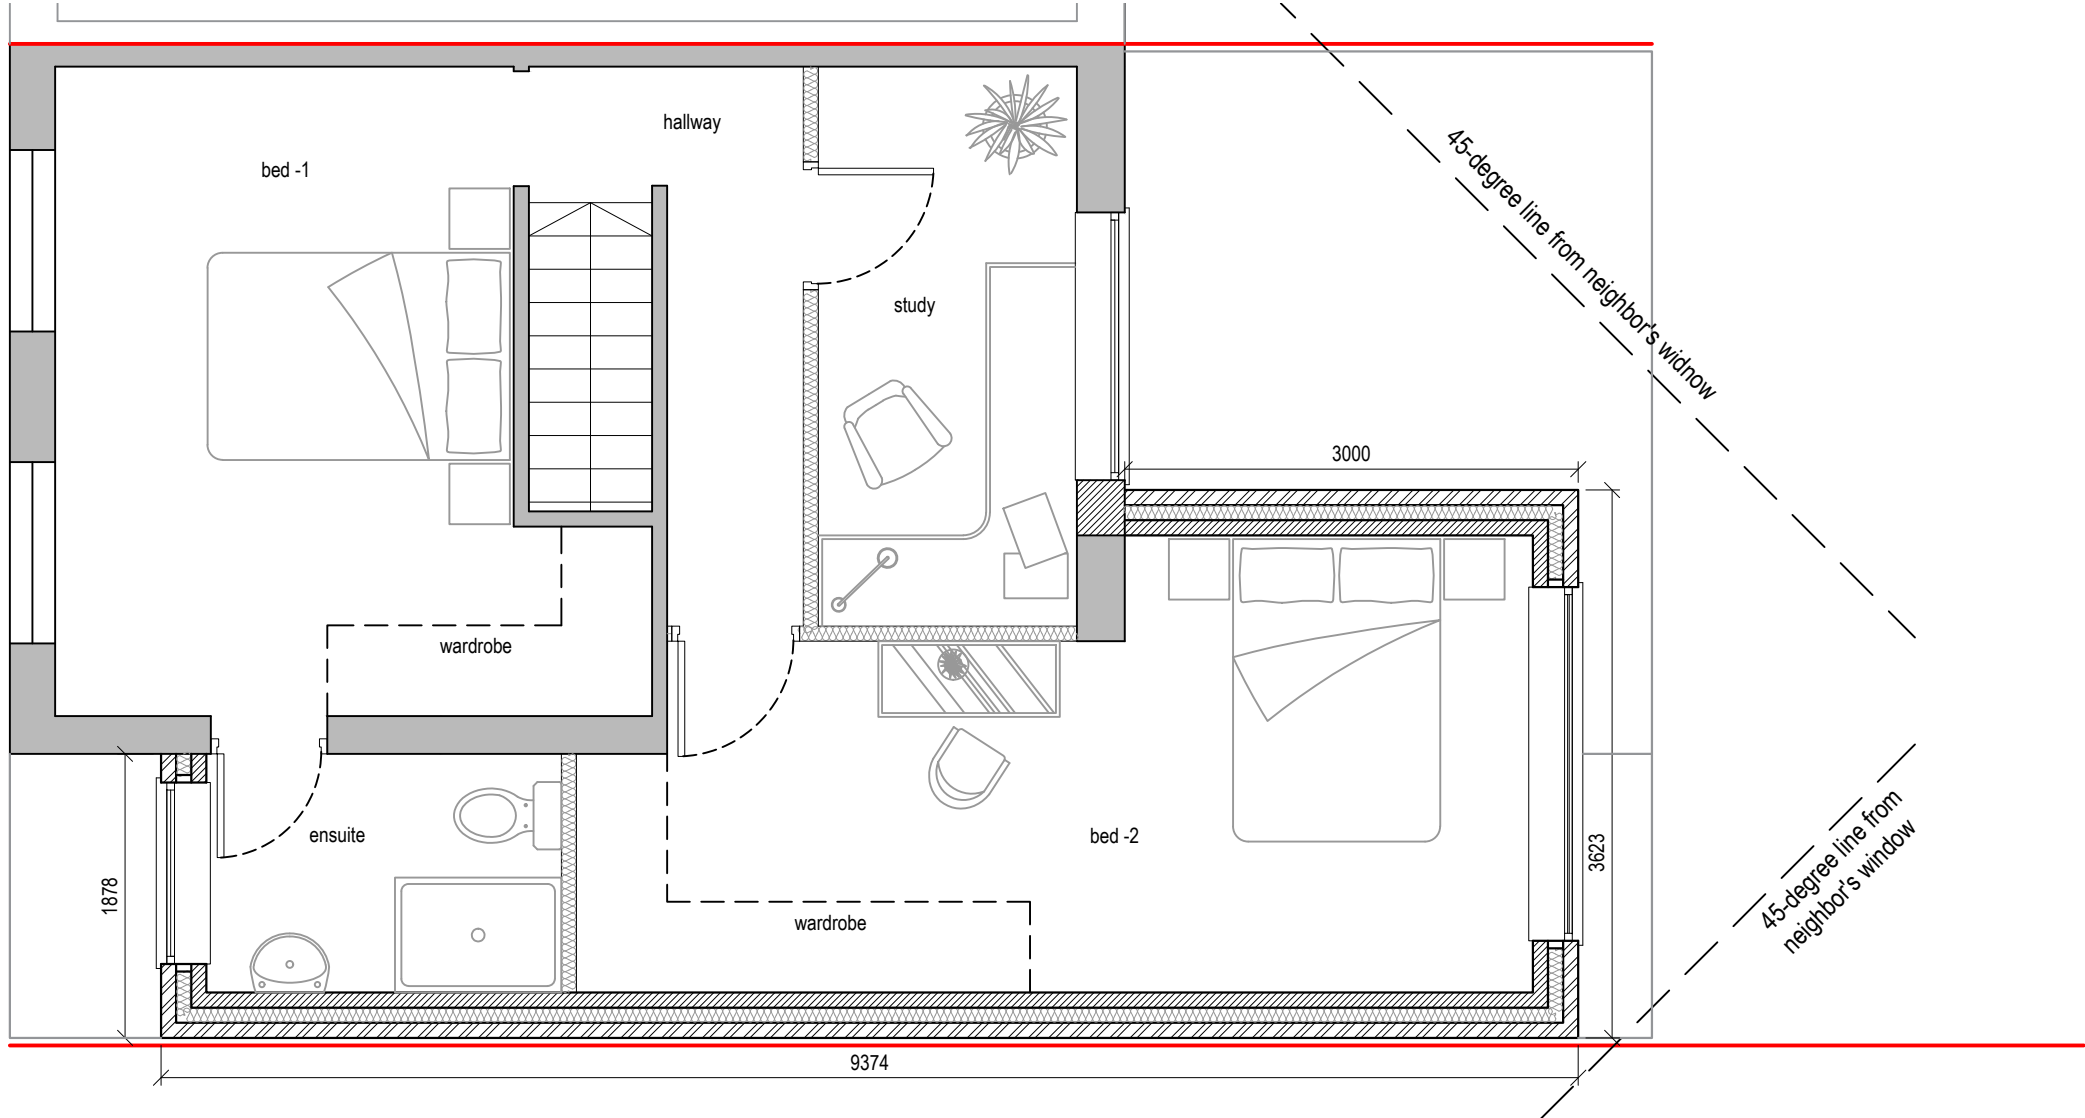

Proposed First Floor Plan

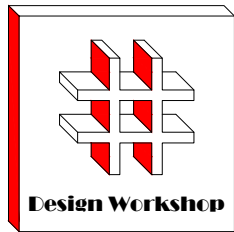

Dimensions to be verified on site
DO NOT SCALE FROM THIS DRAWING.
Any areas indicated on this drawing are for guidance only.No responsibility is taken for their accuracy.

This drawing is the property of **Design Workshop Consultant Ltd** Copyright is reserved by them and the drawing is issued on the condition that it is not copied, reproduced, retained or disclosed to any unauthorized person, either wholly or in part without the consent in writing of **Design Workshop Consultant Ltd**

Site Address:

147, Ashford Avenue,
Hayes,
UB4 0ND

Title:


Existing & Proposed First Floor
Plans

Scale: 1:50,1:100


Paper Size: A3

Rev Date Comments


Drawn By: VP
Job Ref: 21049D
Date: Mar 2021
Drawing No. PL - 02

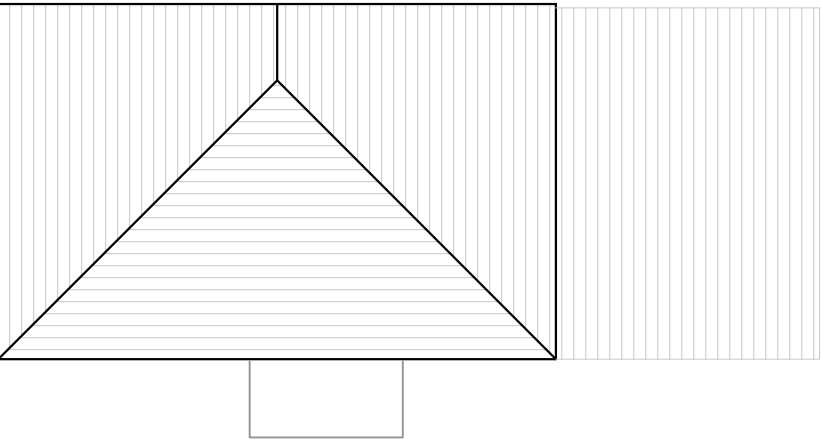

Existing Roof Plan

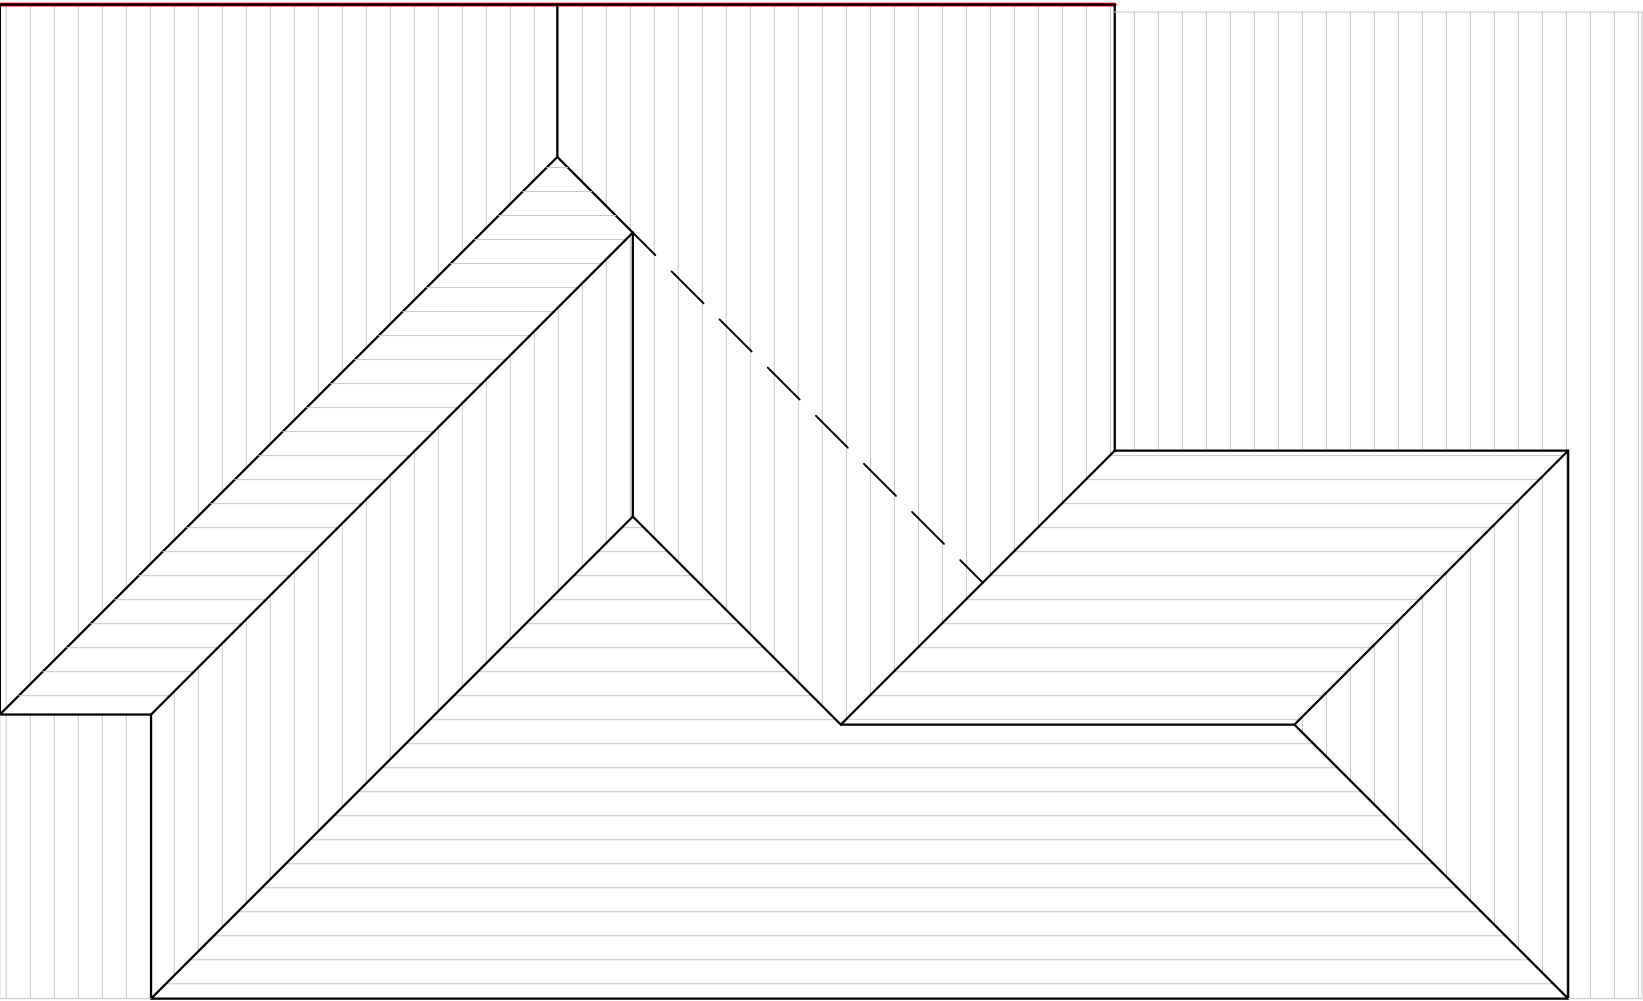

Proposed Roof Plan

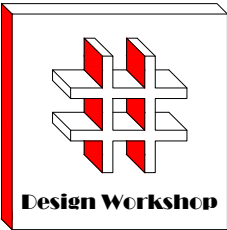

Dimensions to be verified on site
DO NOT SCALE FROM THIS DRAWING.
Any areas indicated on this drawing are for guidance only.No responsibility is taken for their accuracy.

This drawing is the property of **Design Workshop Consultant Ltd** Copyright is reserved by them and the drawing is issued on the condition that it is not copied, reproduced, retained or disclosed to any unauthorized person, either wholly or in part without the consent in writing of **Design Workshop Consultant Ltd**

Site Address:

147, Ashford Avenue,
Hayes,
UB4 0ND

Title:


Existing & Proposed Roof Plans

Scale: 1:50,1:100

Paper Size: A3

Rev	Date	Comments
-----	------	----------

Drawn By:	VP
Job Ref:	21049D
Date:	Mar 2021
Drawing No.	PL - 03

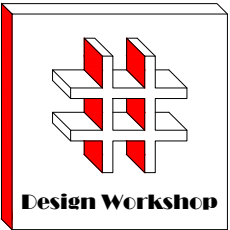

Dimensions to be verified on site
DO NOT SCALE FROM THIS DRAWING.
Any areas indicated on this drawing are for guidance
only.No responsibility is taken for their accuracy.

This drawing is the property of **Design Workshop
Consultant Ltd** Copyright is reserved by them and
the drawing is issued on the condition that it is not
copied, reproduced, retained or disclosed to any
unauthorized person, either wholly or in part without
the consent in writing of **Design Workshop
Consultant Ltd**

Site Address:

147, Ashford Avenue,
Hayes,
UB4 0ND

Title:


Existing Elevations

Scale: 1:100

Paper Size: A3

Rev	Date	Comments
-----	------	----------


Drawn By:	VP
Job Ref:	21049D
Date:	Mar 2021
Drawing No.	PL - 04

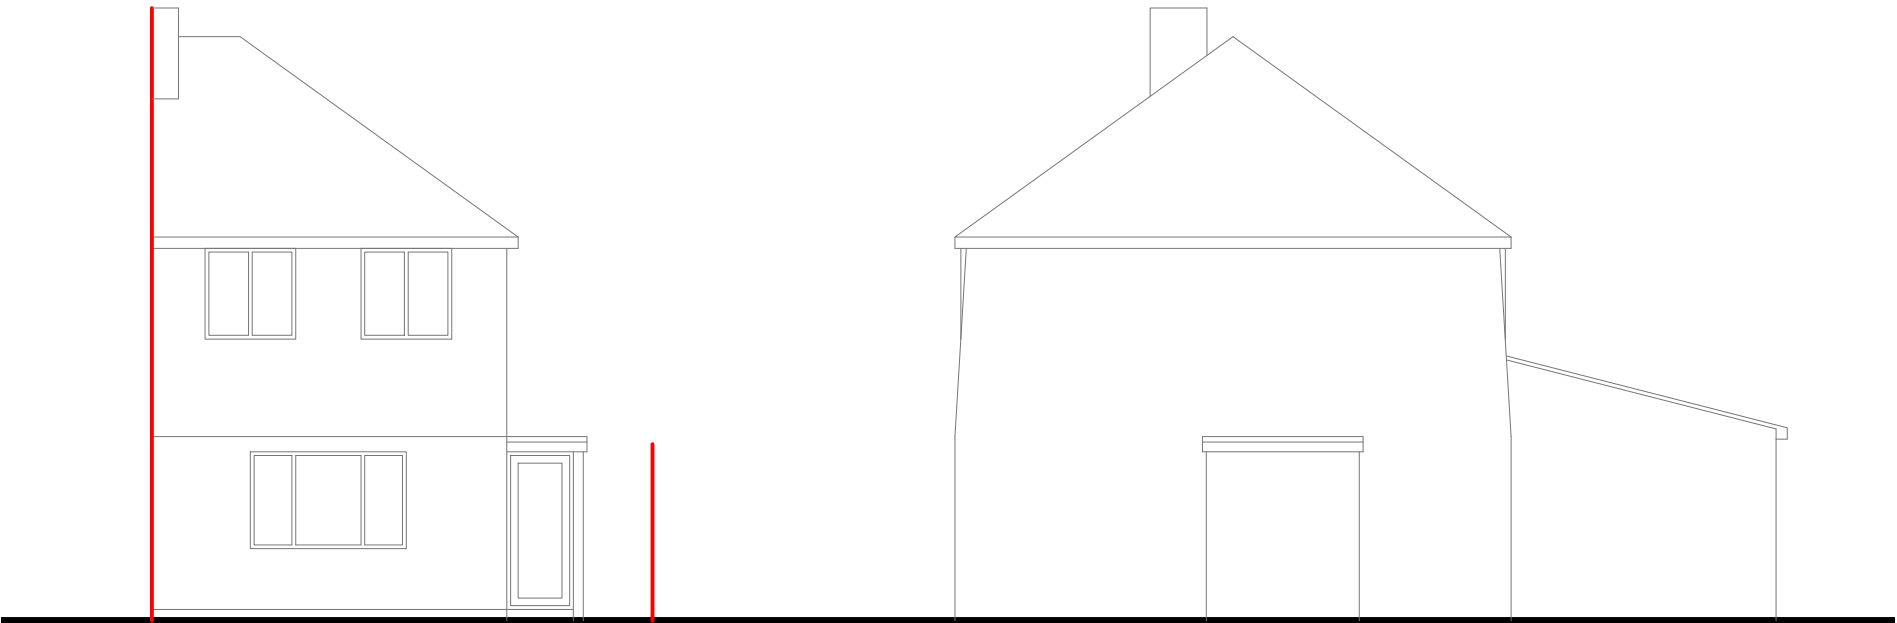

Existing Front Elevation



Existing Side Elevation

 


Existing Side Elevation



Existing Rear Elevation



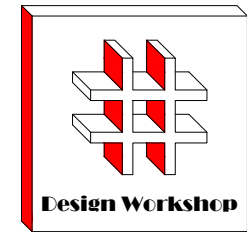

Dimensions to be verified on site
DO NOT SCALE FROM THIS DRAWING.
Any areas indicated on this drawing are for guidance only.No responsibility is taken for their accuracy.


This drawing is the property of **Design Workshop Consultant Ltd** Copyright is reserved by them and the drawing is issued on the condition that it is not copied, reproduced, retained or disclosed to any unauthorized person, either wholly or in part without the consent in writing of **Design Workshop Consultant Ltd**

Site Address:

147, Ashford Avenue,
Hayes,
UB4 0ND

Title:

Block & Location
Plans

 

Scale: 1:500,1:1250

Paper Size: A3

Rev	Date	Comments
-----	------	----------

--	--	--

Drawn By:	VP
Job Ref:	21049D
Date:	Mar 2021
Drawing No.	PL - 06

Proposed
Extension



Block Plan

