

NOTES

ALL WORKS TO BE CARRIED OUT IN ACCORDANCE WITH CURRENT BUILDING REGULATIONS.

ALL DIMENSIONS / LEVELS TO BE CHECKED AND VERIFIED ON SITE BEFORE COMMENCING ANY WORK AND ANY DISCREPANCIES TO BE REPORTED IMMEDIATELY.

THIS DRAWING TO BE READ IN CONJUNCTION WITH CONTRACT DOCUMENTS, PROJECT WORKING DRAWINGS, SPECIFICATION, ALL CONSULTANTS / SPECIALIST DRAWINGS, DETAILS AND SPECIFICATION.


ALL MATERIALS USED IN ANY EXTERIOR WORK SHALL OF A SIMILAR APPERANCE TO THOSE USED IN THE CONSTRUCTION OF THE EXTERIOR OF THE EXISTING BUILDING.

CLIENT IS ADVISED TO ACT AS PER "THE PARTY WALL ACT 1996" BEFORE STARTING OF ANY WORK.


THESE DRGS. ARE PREPARED FOR THE PRE PLANNING APPLICATION ONLY.

EXISTING BOUNDARY TO BE VARIFIED ON SITE BY
CLIENT / BOUNDARY SURVEYOR.

**THE CLIENT / CONTRACTOR IS RESPONSIBLE FOR ENSURING
COMPETENCE WITH THE CDM REGULATIONS 2015 AND
APPROPRIATE HEALTH & SAFETY ON SITE PRECAUTIONS.**

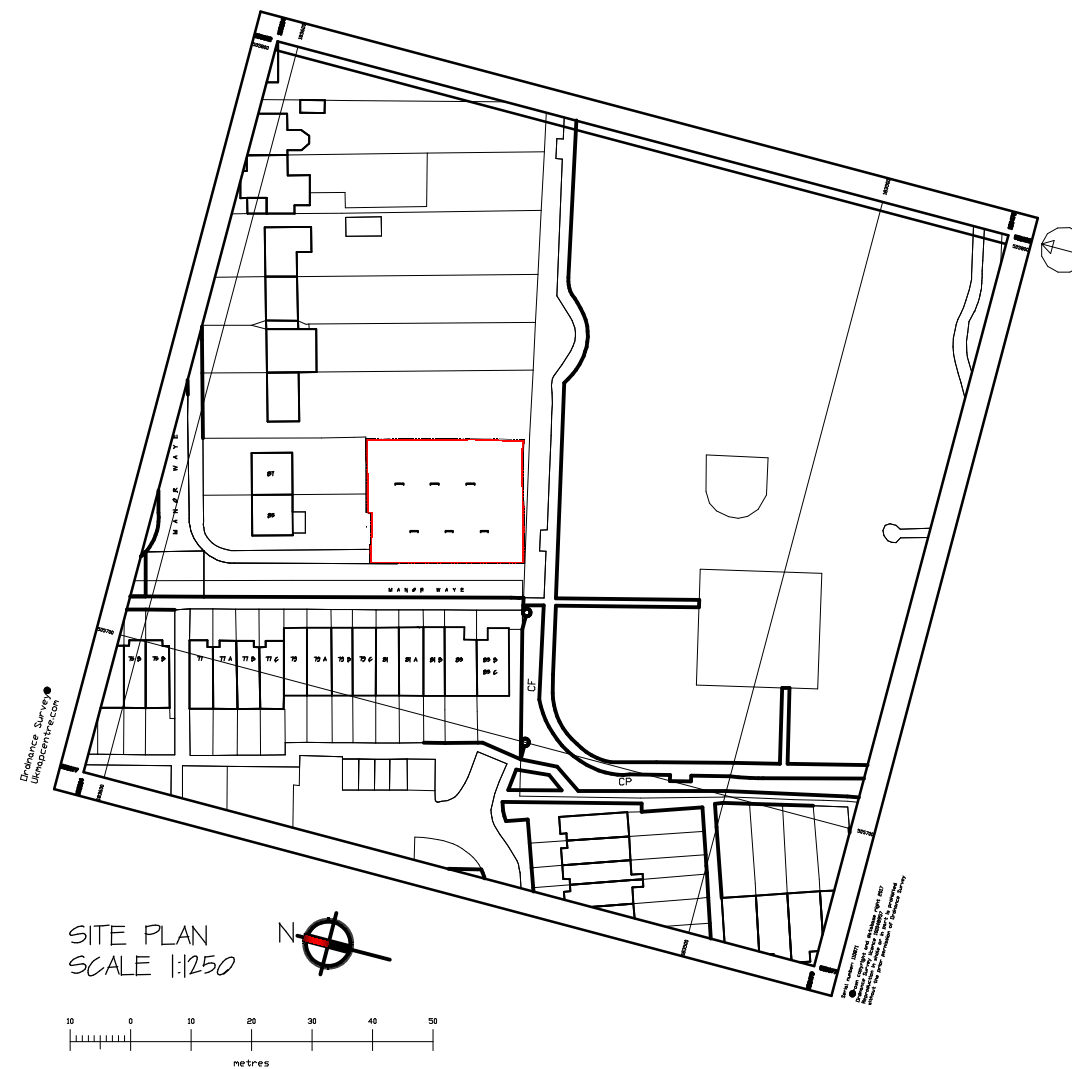

SITE PLAN
SCALE 1:250

 

studio
infinittii

architectural &
interior designers

ff flat 145 thornbury road TW7 4QD
ph: 02070963935 mo:07506582244

CLIENT:
Mr. P. PAREKH (SWAN CONTRACTORS LTD.)

JOB: REAR OF 85-87 MANOR WAY
UNBRIDGE UBB 2BG

TITLE:
SITE PLAN

SCALE:	DRAWN BY:
1 : 1250 @ A3	

DATE: MAY 2017	JOB NO: SI 2017003
-------------------	-----------------------

DRAWING NO:	SI 207003 00	REV:
-------------	--------------	------

COPYRIGHT RESERVED