




SCALE BAR 1:100 0 1 2 3 4 5m

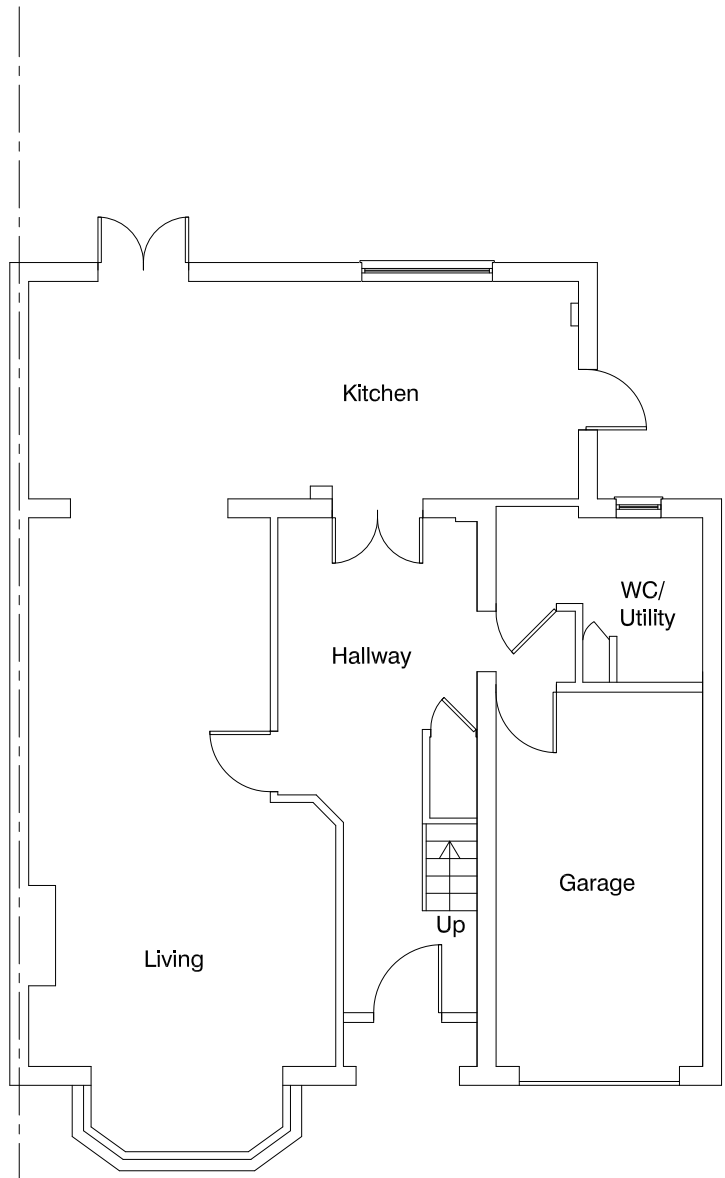


EXISTING GROUND FLOOR PLAN
1:100

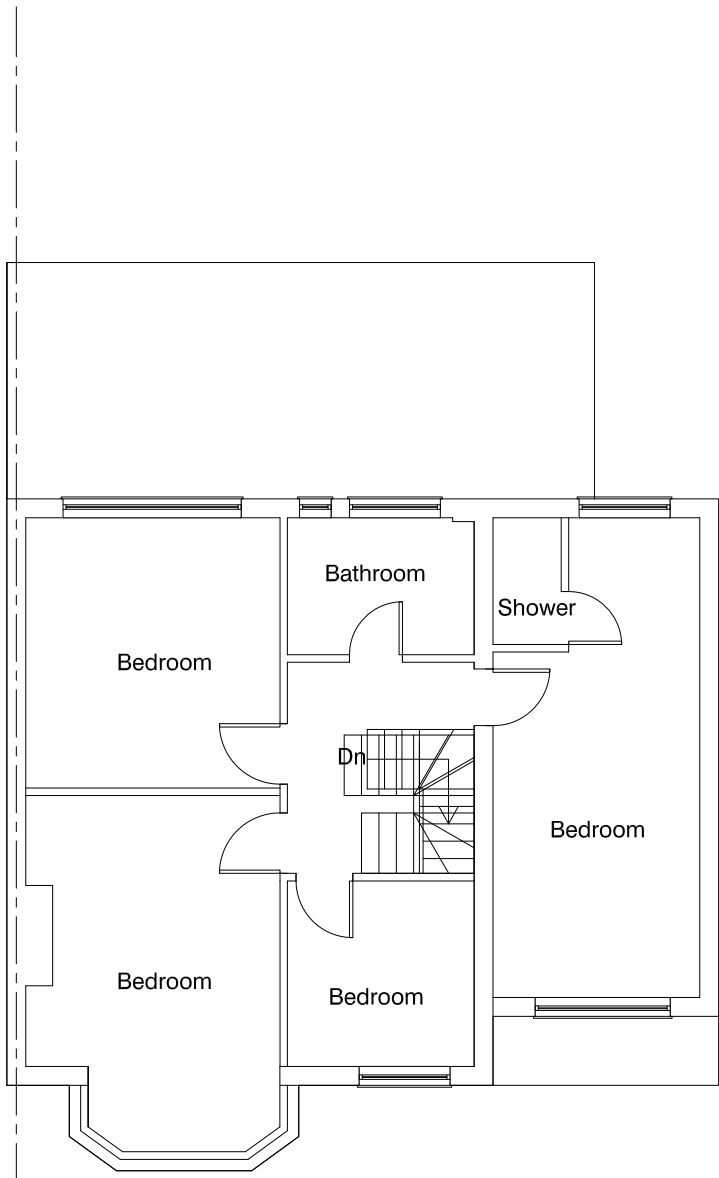


EXISTING FIRST FLOOR PLAN
1:100

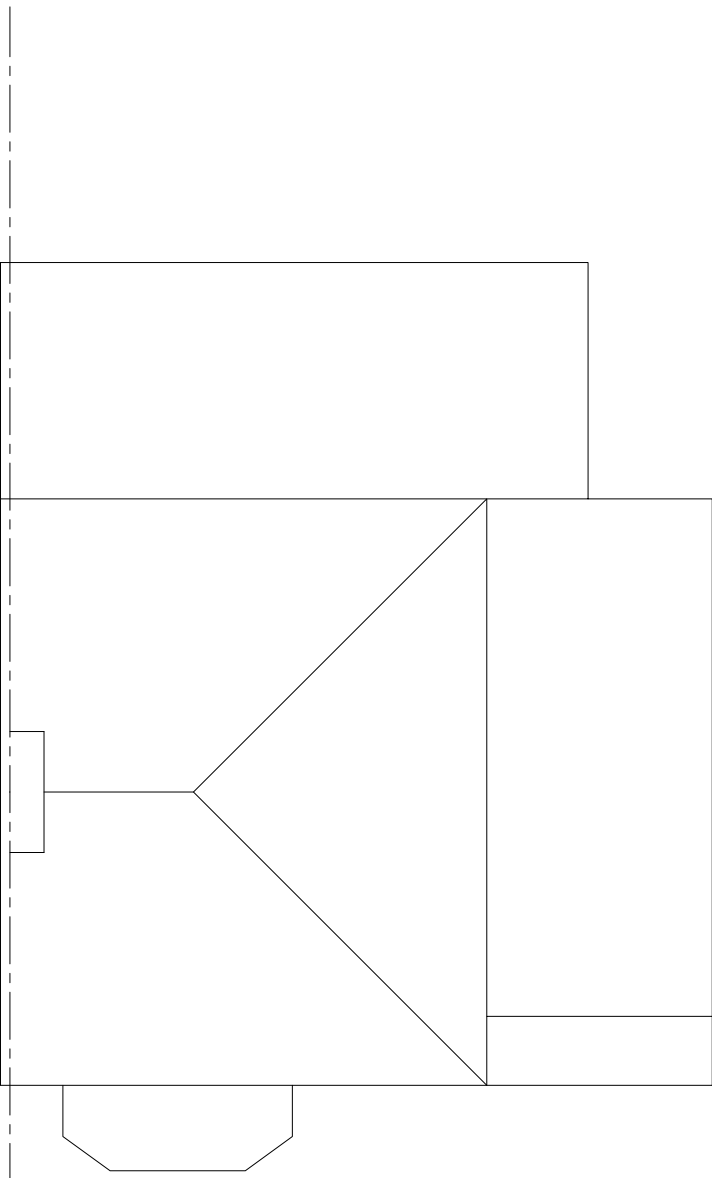


EXISTING ROOF PLAN
1:100

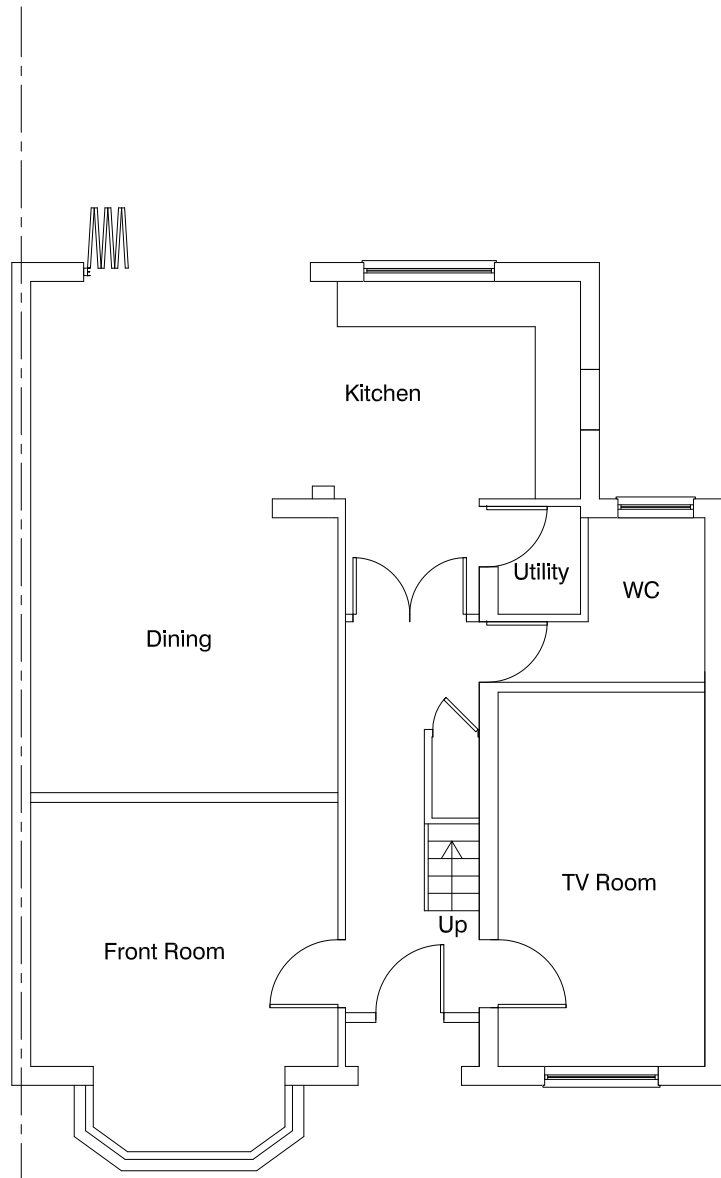

PROPOSED GROUND FLOOR PLAN
1:100

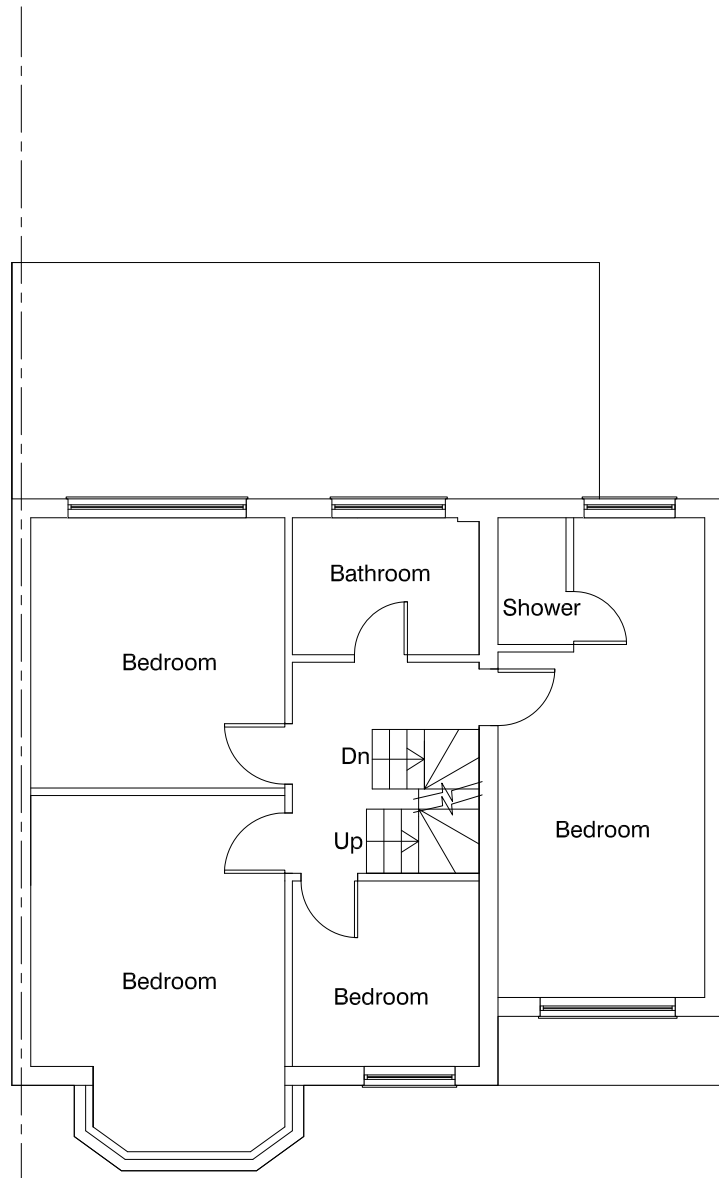

PROPOSED FIRST FLOOR PLAN
1:100

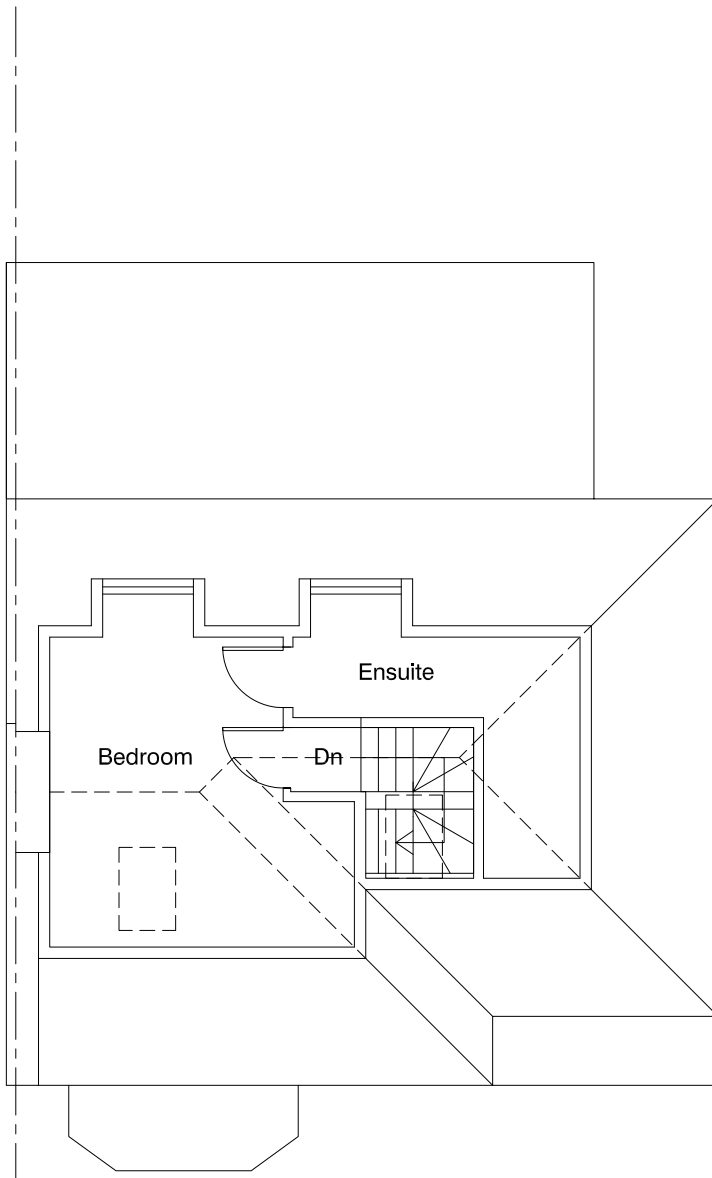

PROPOSED LOFT PLAN
1:100



LOCATION PLAN
1:1250



EXISTING FRONT ELEVATION
1:100



EXISTING SIDE ELEVATION
1:100




EXISTING REAR ELEVATION
1:100



EXISTING SIDE ELEVATION
1:100




PROPOSED FRONT ELEVATION
1:100

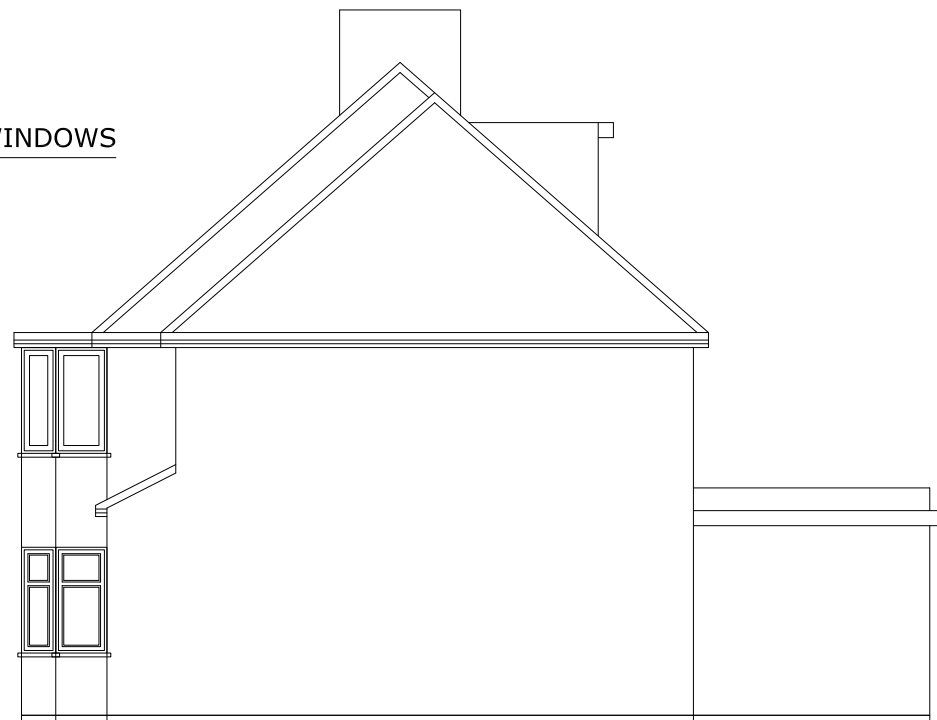


PROPOSED SIDE ELEVATION
1:100



PROPOSED REAR ELEVATION
1:100

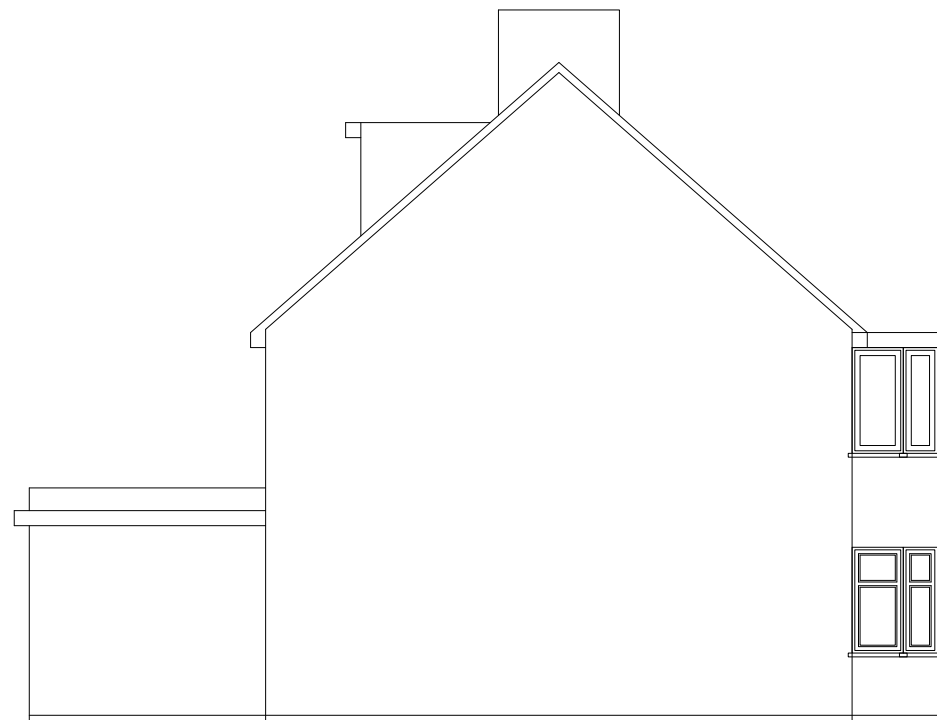

PROPOSED SIDE ELEVATION
1:100

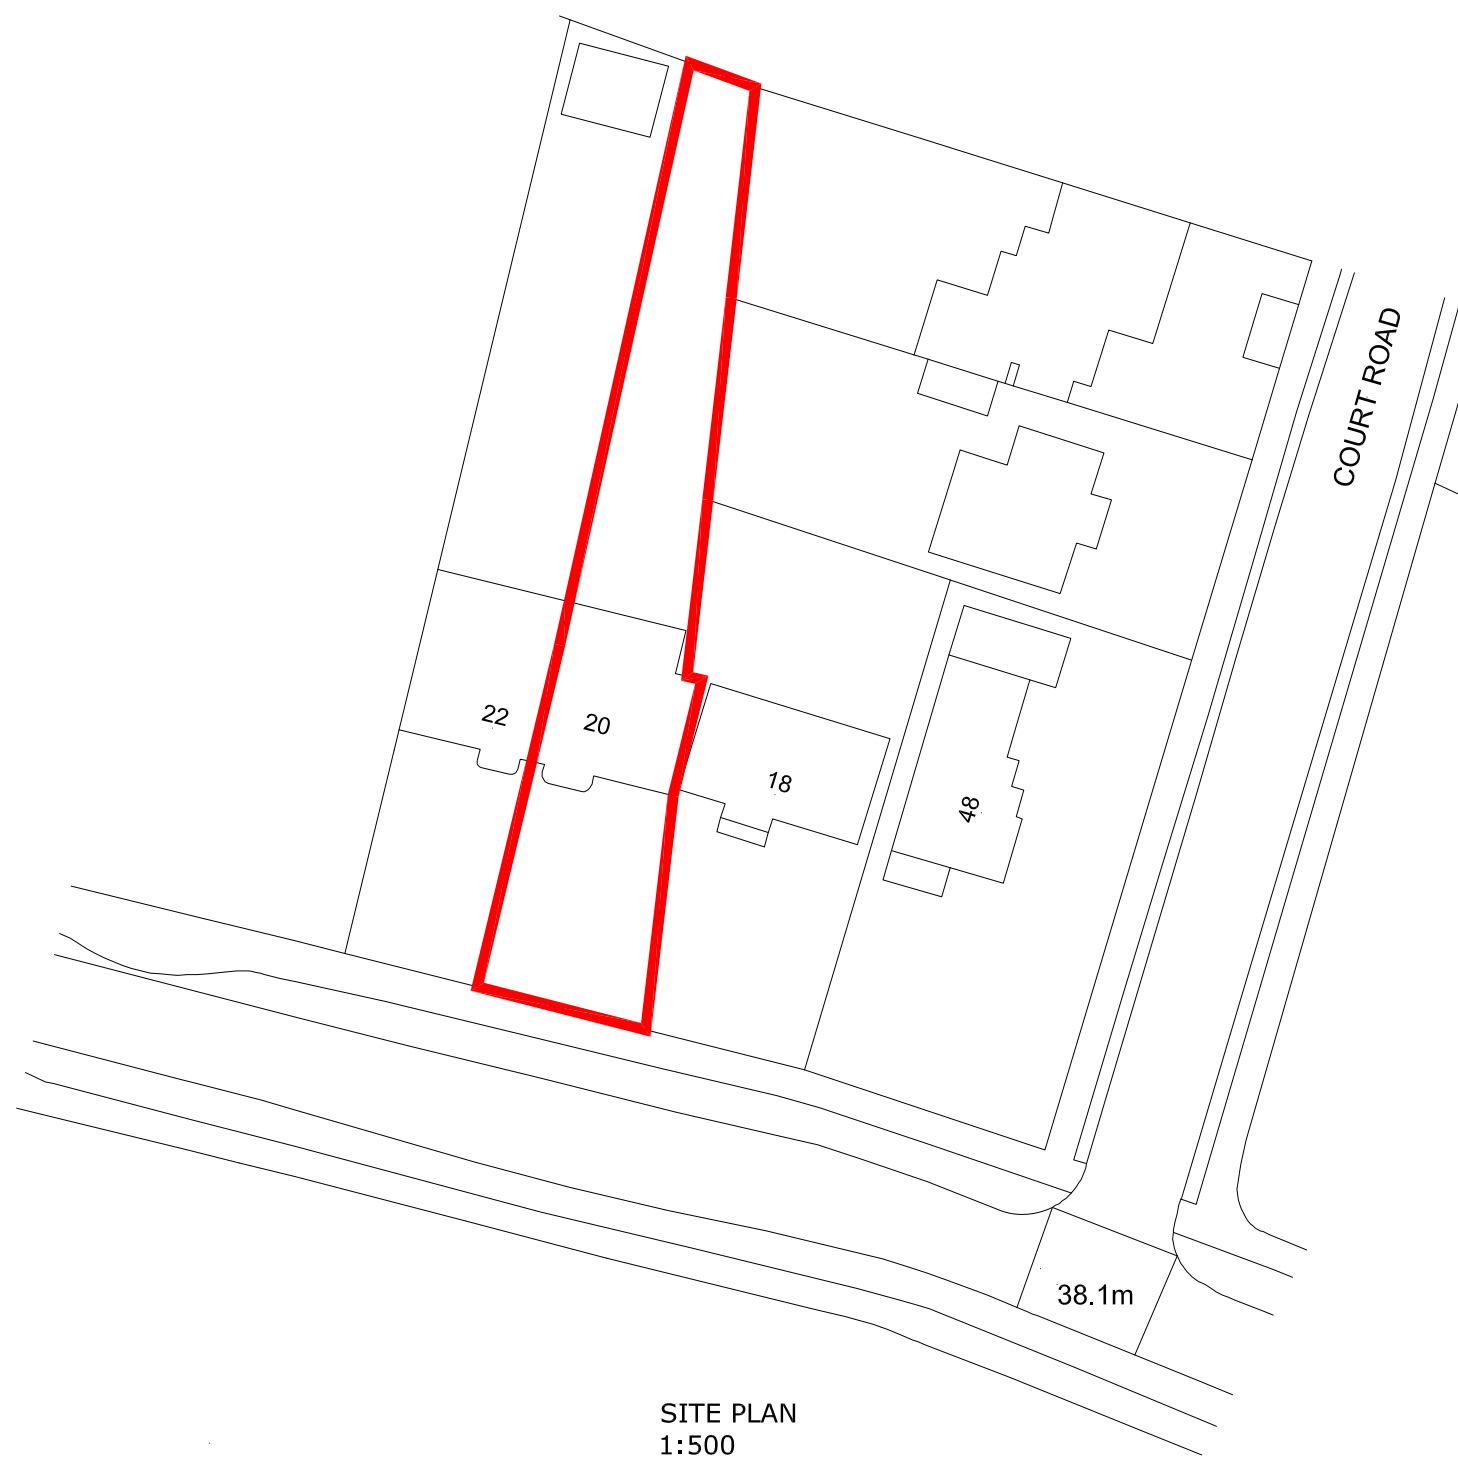

SITE PLAN
1:500

Consilio

Unit 17 and 18, 54a Cowley Mill Rd,
Uxbridge UB8 2FX

TEL:
01494932288
02039580151

EMAIL:
info@consiliotownplanning.co.uk



DISCLAIMER:

THESE ARE THE PLANNING DRAWINGS
AND SHOULD NOT BE USED FOR
STRUCTURAL CALCULATIONS OR ANY
ENGINEERING PURPOSE.

IMPORTANT NOTE:ALL

1. ALL GUTTERS, FOUNDATIONS
AND DOWN PIPES TO REMAIN
WITHIN THE BOUNDARY LINES
OF THE SUBJECT PROPERTY.
2. ALL PLANS ARE SUBJECT TO
FULL PLANS APPROVAL BY
BUILDING CONTROL, NOT
BUILDING NOTICE.

REVISION

A

DESCRIPTION

AMENDMENTS TO PLANNING DRAWING

DATE

02/07/21

DESCRIPTION:

CONVERSION OF GARAGE TO
HABITABLE ACCOMMODATION.
ERECTION OF NEW ROOF ABOVE
EXISTING EXTENSION AND REAR
DORMER WINDOWS.

CLIENT / JOB ADDRESS:

MR & MRS SHARMA
20 SWAKELEYS DRIVE
UXBRIDGE
UB10 8QD

DRAWING TITLE PLANNING APPLICATION

SCALE 1:100, 1:500 & 1:1250 @ A1 STATUS PA

DATE 19/04/2021 CHECKED HM

JOB.NO. 20-21-01 DRAWN SG

DWG.NO. PA-01 REVISION A

THIS DRAWING IS SUBJECT TO COPYRIGHT DO NOT REPRODUCE THIS DRAWING WITHOUT PRIOR PERMISSION FROM CONSILIO