


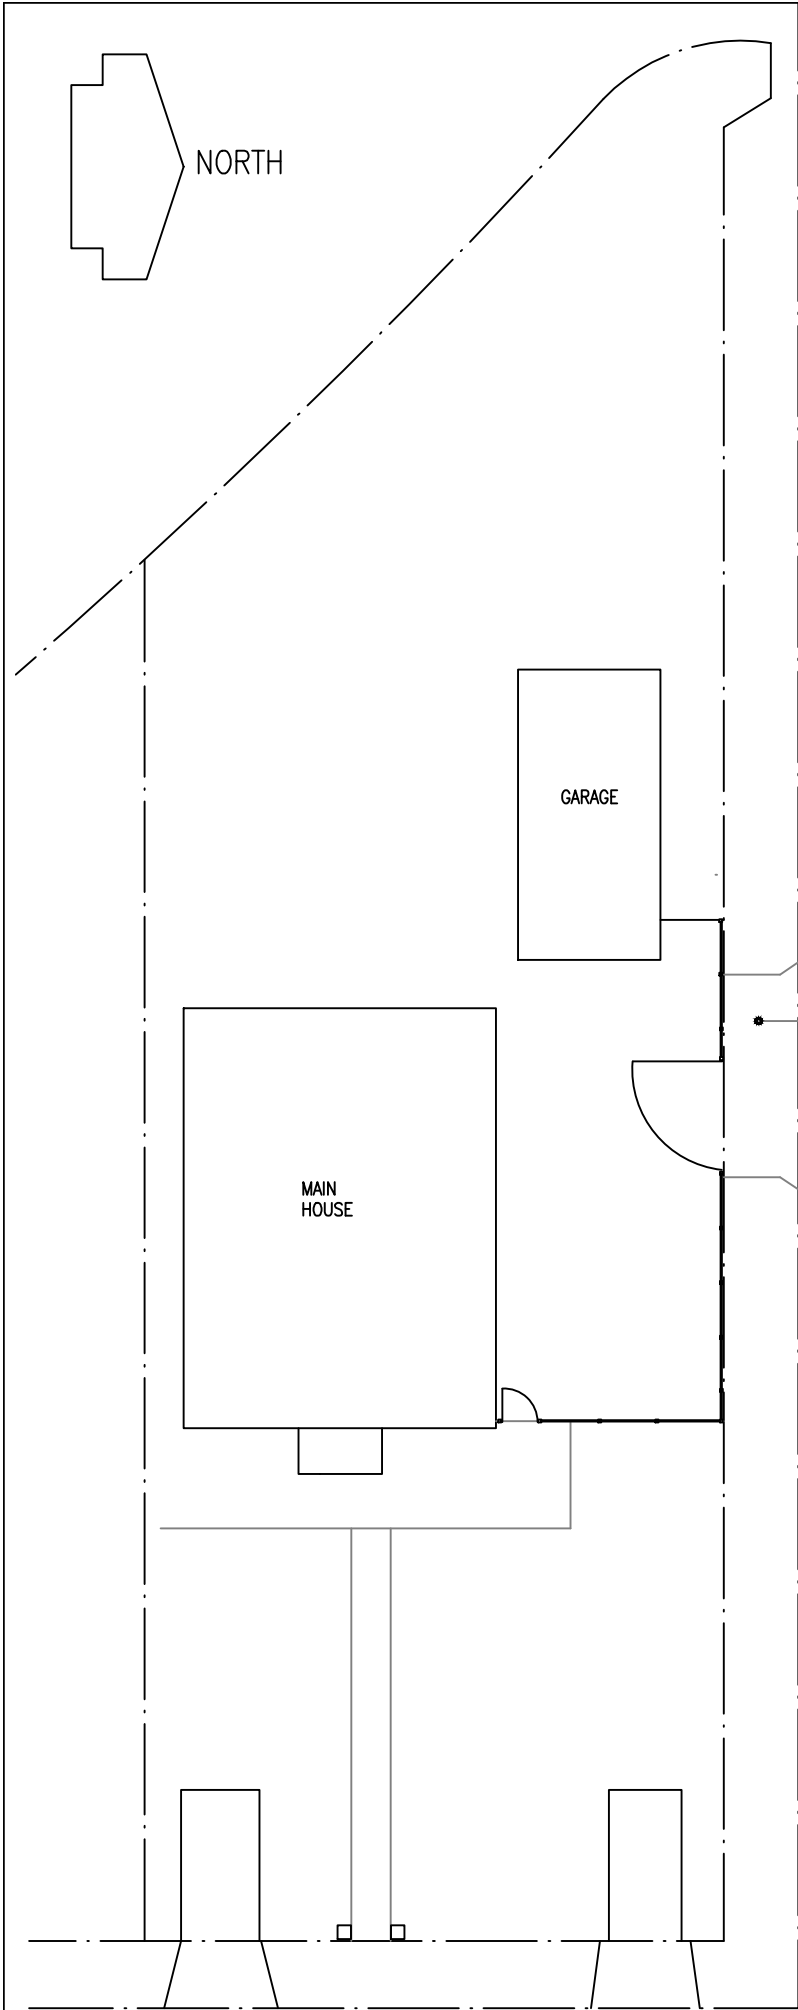


SITE PLAN
SCALE:1/250

EXISTING

FRAYS AVENUE

LAWN AVENUE

EXISTING
DROP KERB

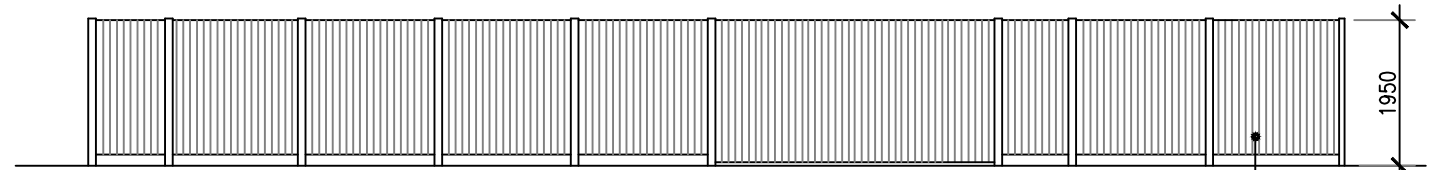


ELEVATION-3

EXISTING

CLOSE BOARDED
FENCE

1950

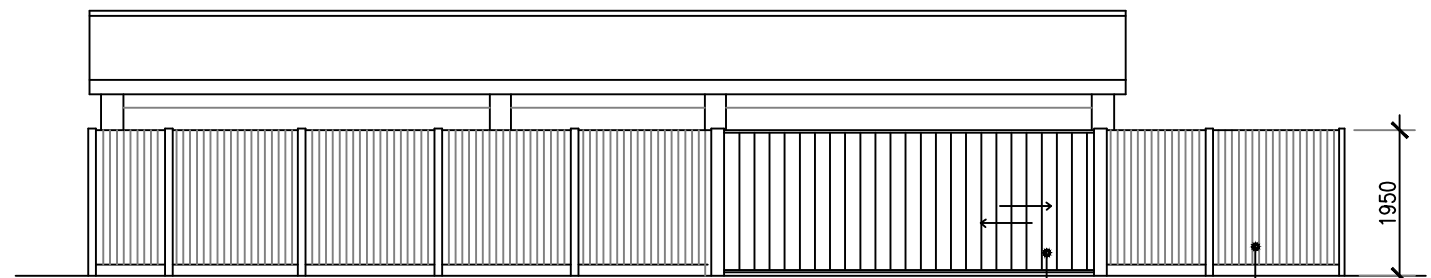

ELEVATION-2

PROPOSED

SHOWING CARPORT BEYOND FENCE
REFER DRAWING NO. P/375/CP1

STEEL SLIDING
GATE

CLOSE BOARDED
FENCE

1950

Project
PROPOSED CARPORT
TO 18 FRAYS AVENUE WEST DRAYTON UB7 7AF

Drawing
PLAN, ELEVATIONS

Scale
1/100 @ A3

Date
AUG. 2026
Drawn

Drawing No.
P/375/CP2

Rev.