



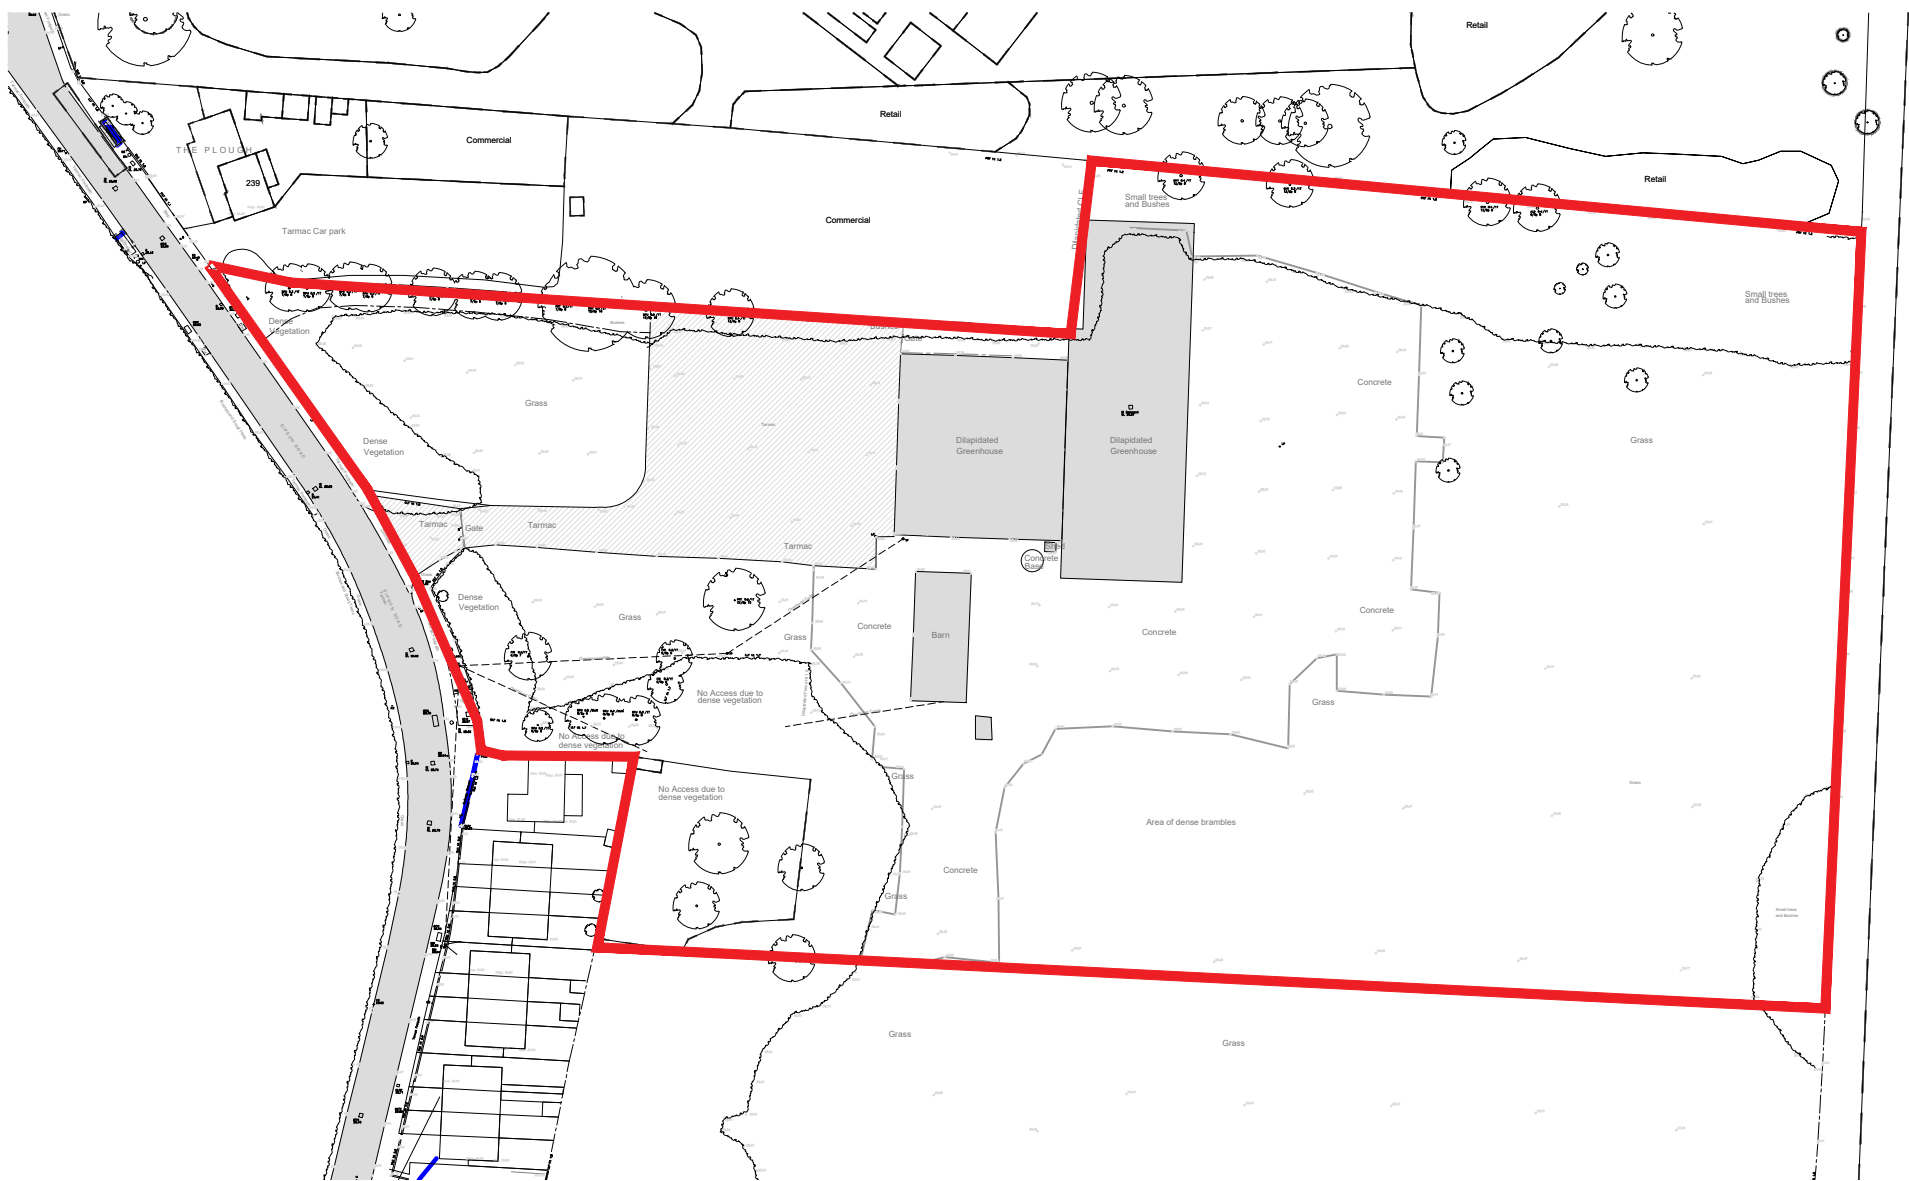

Location Plan
Scale : 1:2500

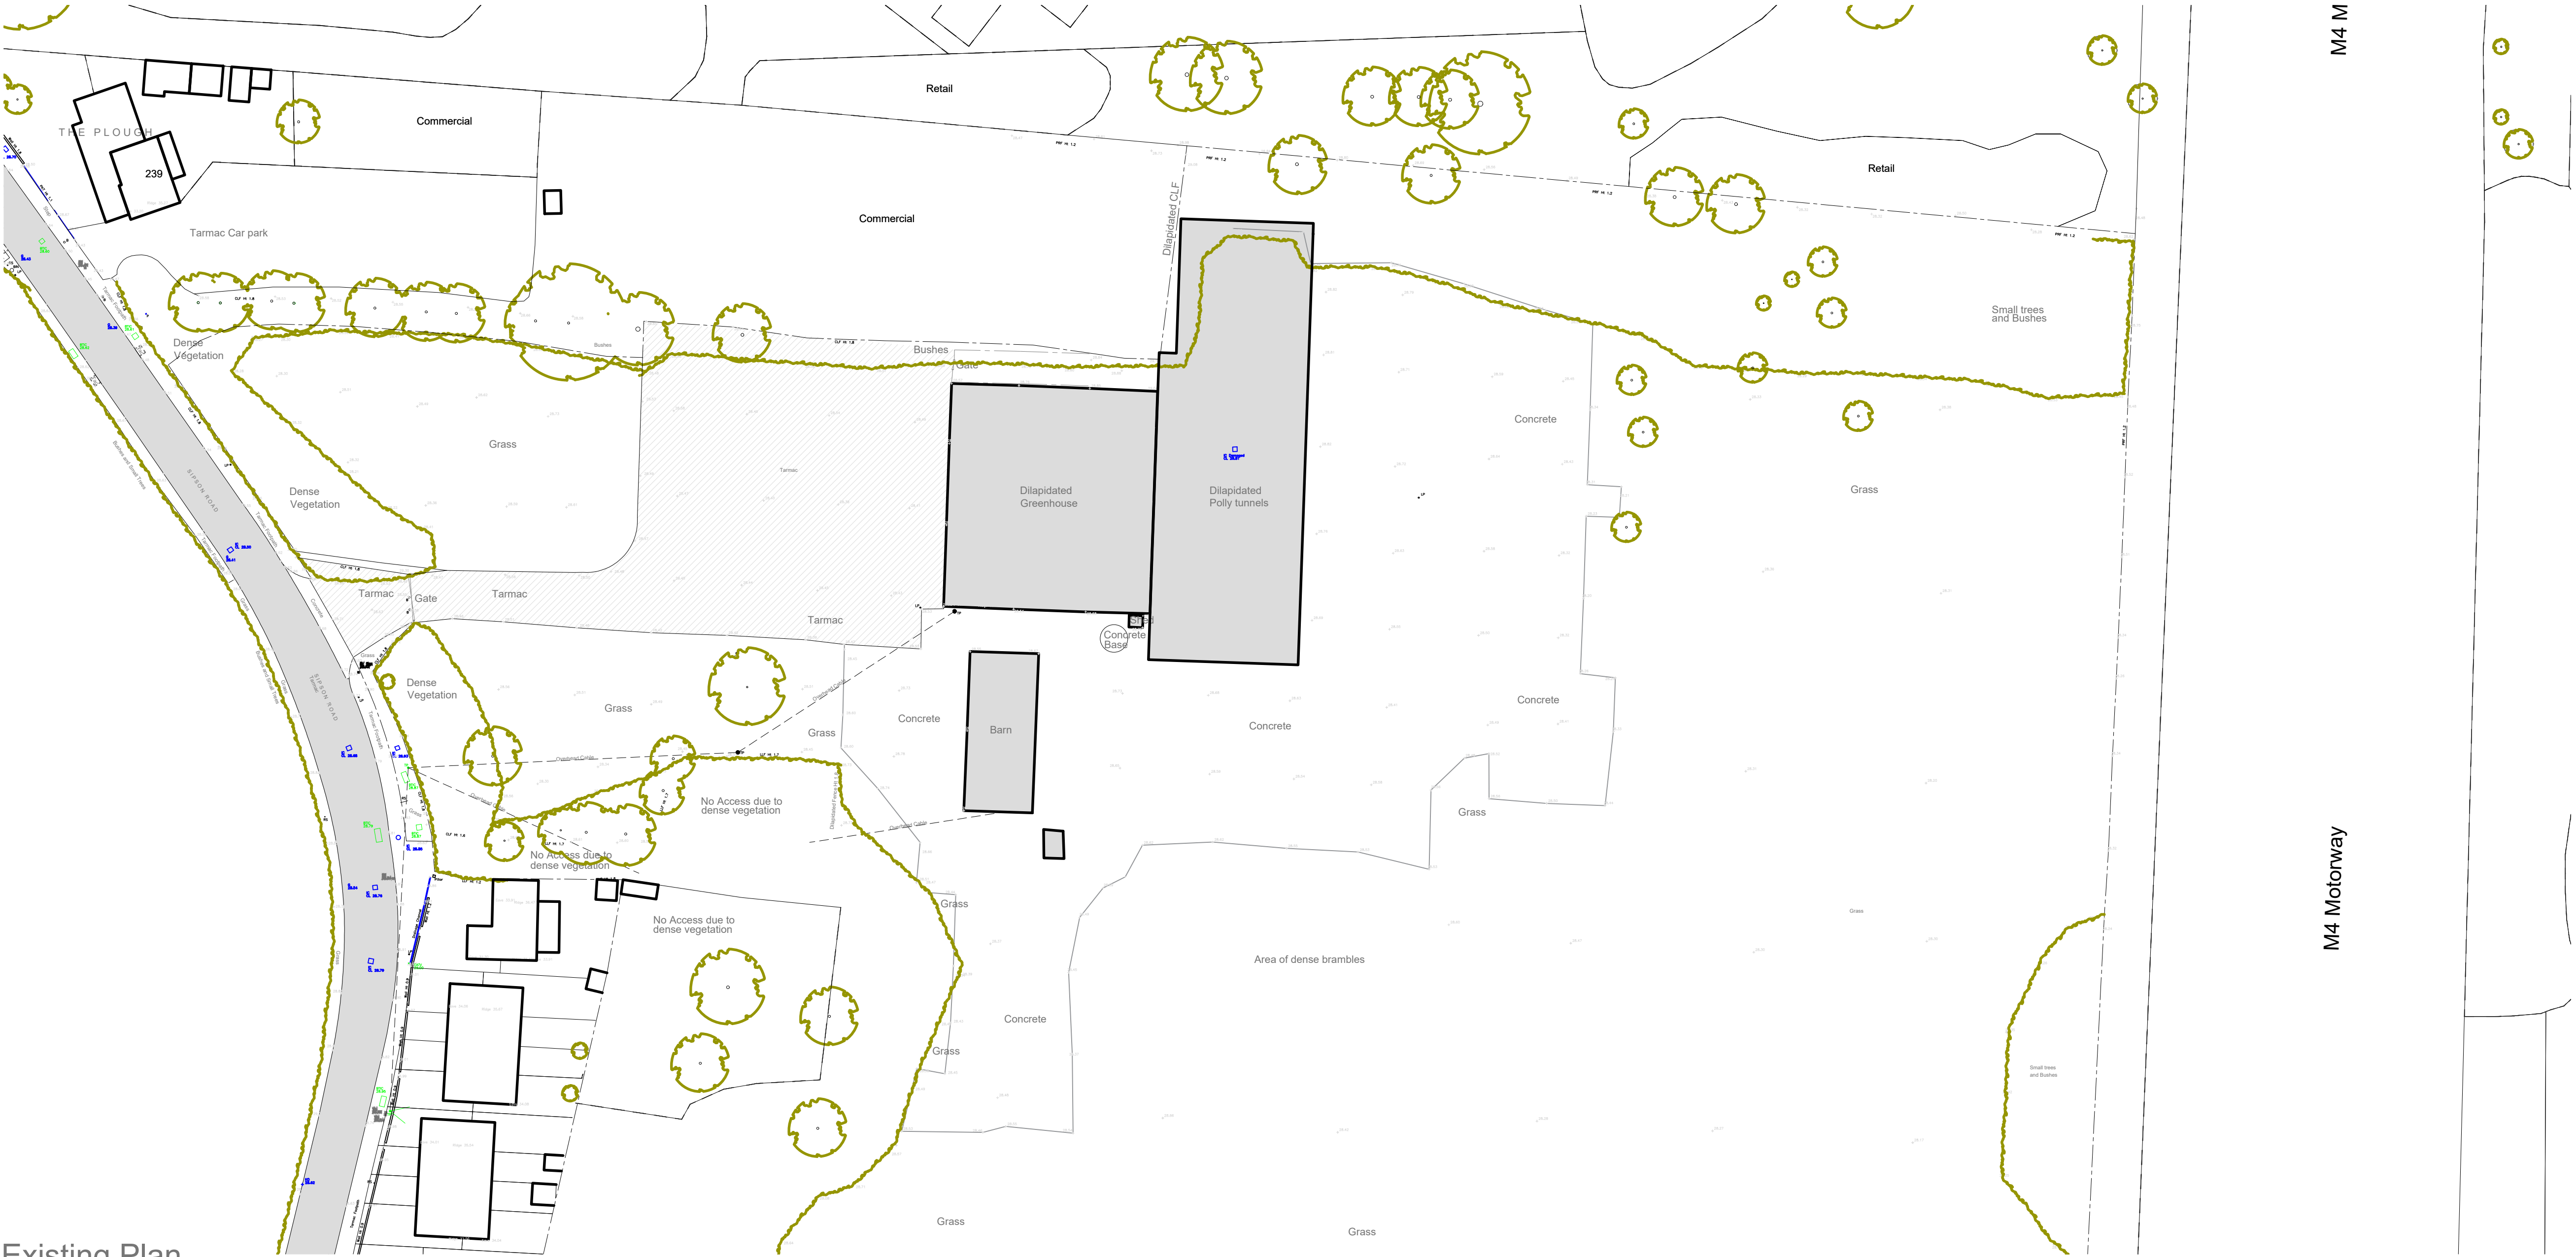

Existing Plan
Scale 1:500

Creation DateSept 2018


Revisions

Rev	Date	Description	By
-	25.10.2018	Sketch Issue	JA

NOTES:
1. This drawing remains the copyright of BCM
2. All dimensions and levels are to be checked on site prior to works commencing.
3. Do not scale from this drawing. Use figured dimensions only.
4. Any discrepancies found are to be reported to the Project Manager immediately.
5. This drawing is to be read in conjunction with sub-consultants and specialists drawings.
6. CAD File name: SCHEME REV B_recover.dwg
7. If BCM logo is not in colour this is not an original drawing

KEY TO DRAWING

 Existing trees

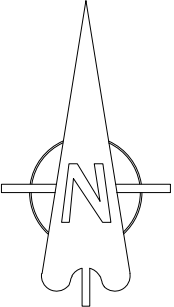
25 50
1:500 Meters

PLANNING

Client	Lewdown Holdings LTD.		
Project Name	Heathrow Garden Center Sipson Road		
Drawing Title	Existing Site Plan		
Drawn By	JA		
Scale	1:500	Sheet Size	A1
Drawing No.	7290.001	Revision	-

BCM
The Old Dairy
Winchester Hill
Sutton Scotney
Near Winchester
Hampshire
SO21 3NZ

t 01962 763 900
www.bcm.co.uk

