




- KEY TO DRAWING
- Existing trees
 - Proposed tree
 - Removed Trees
 - Proposed mix species hedging
 - Existing hedgerow
 - Removed existing hedging
 - Car parking / charging point for electric vehicle
 - Future electric car parking space / charging point
 - Disabled parking space 2.4x4.8m with 1.2m wide strip to side and behind
 - Enlarged parking space , brown badge required
 - Marked pedestrian routes on road surface
 - Drop kerb with blister tactile road surface

Proposed Plan
Scale 1:200

Creation Date		Sept 2018	
Revisions			
Rev	Date	Description	By
A	25.10.2018	Sketch issue	JA
B	02.07.19	General changes to the car parking area	JP
C	04.07.19	Change to footpath / cycle way location	JP
D	20.09.2019	Changes to public walkways, drop kerbs added	JA
E	15.11.2019	existing building outline added	JA
F	25.11.2019	Changes according to elevations	JA
G	07.02.2020	Added cycling bays outside community building	JA
H	13.03.2020	Removal of community building & additional spaces	JA

- NOTES:
- This drawing remains the copyright of BCM
 - All dimensions and levels are to be checked on site prior to works commencing.
 - Do not scale from this drawing. Use figured dimensions only.
 - Any discrepancies found are to be reported to the Project Manager immediately.
 - This drawing is to be read in conjunction with sub-consultants and specialists drawings.
 - CAD File name: SCHEME REV J.dwg
 - If BCM logo is not in colour this is not an original drawing

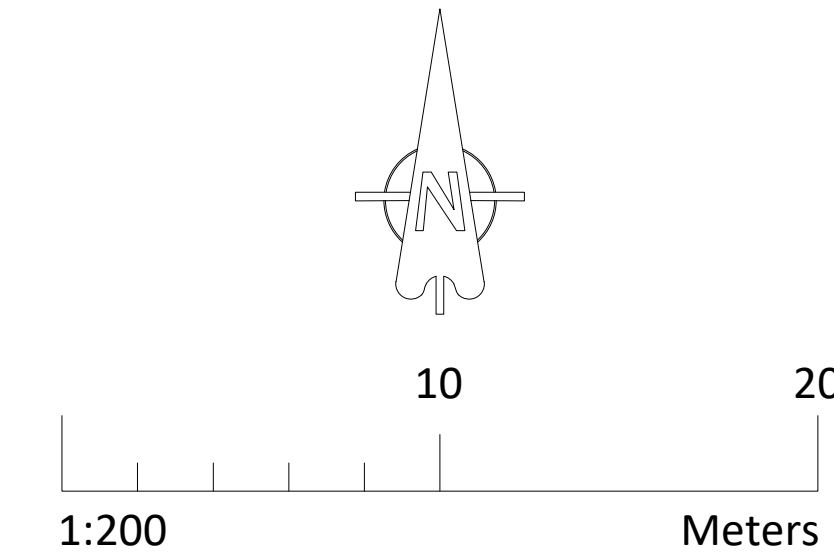

PLANNING			
Client	Lewdown Holdings LTD.		
Project Name	Heathrow Garden Centre Sipson Road		
Drawing Title	Proposed Site Plan		
Drawn By	JA		
Scale	1:200	Sheet Size	A1
Drawing No.	7290.004	Revision	H

BCM
The Old Dairy
Winchester Hill
Sutton Scotney
Near Winchester
Hampshire
SO21 3NZ
t 01962 763 900
www.bcm.co.uk