


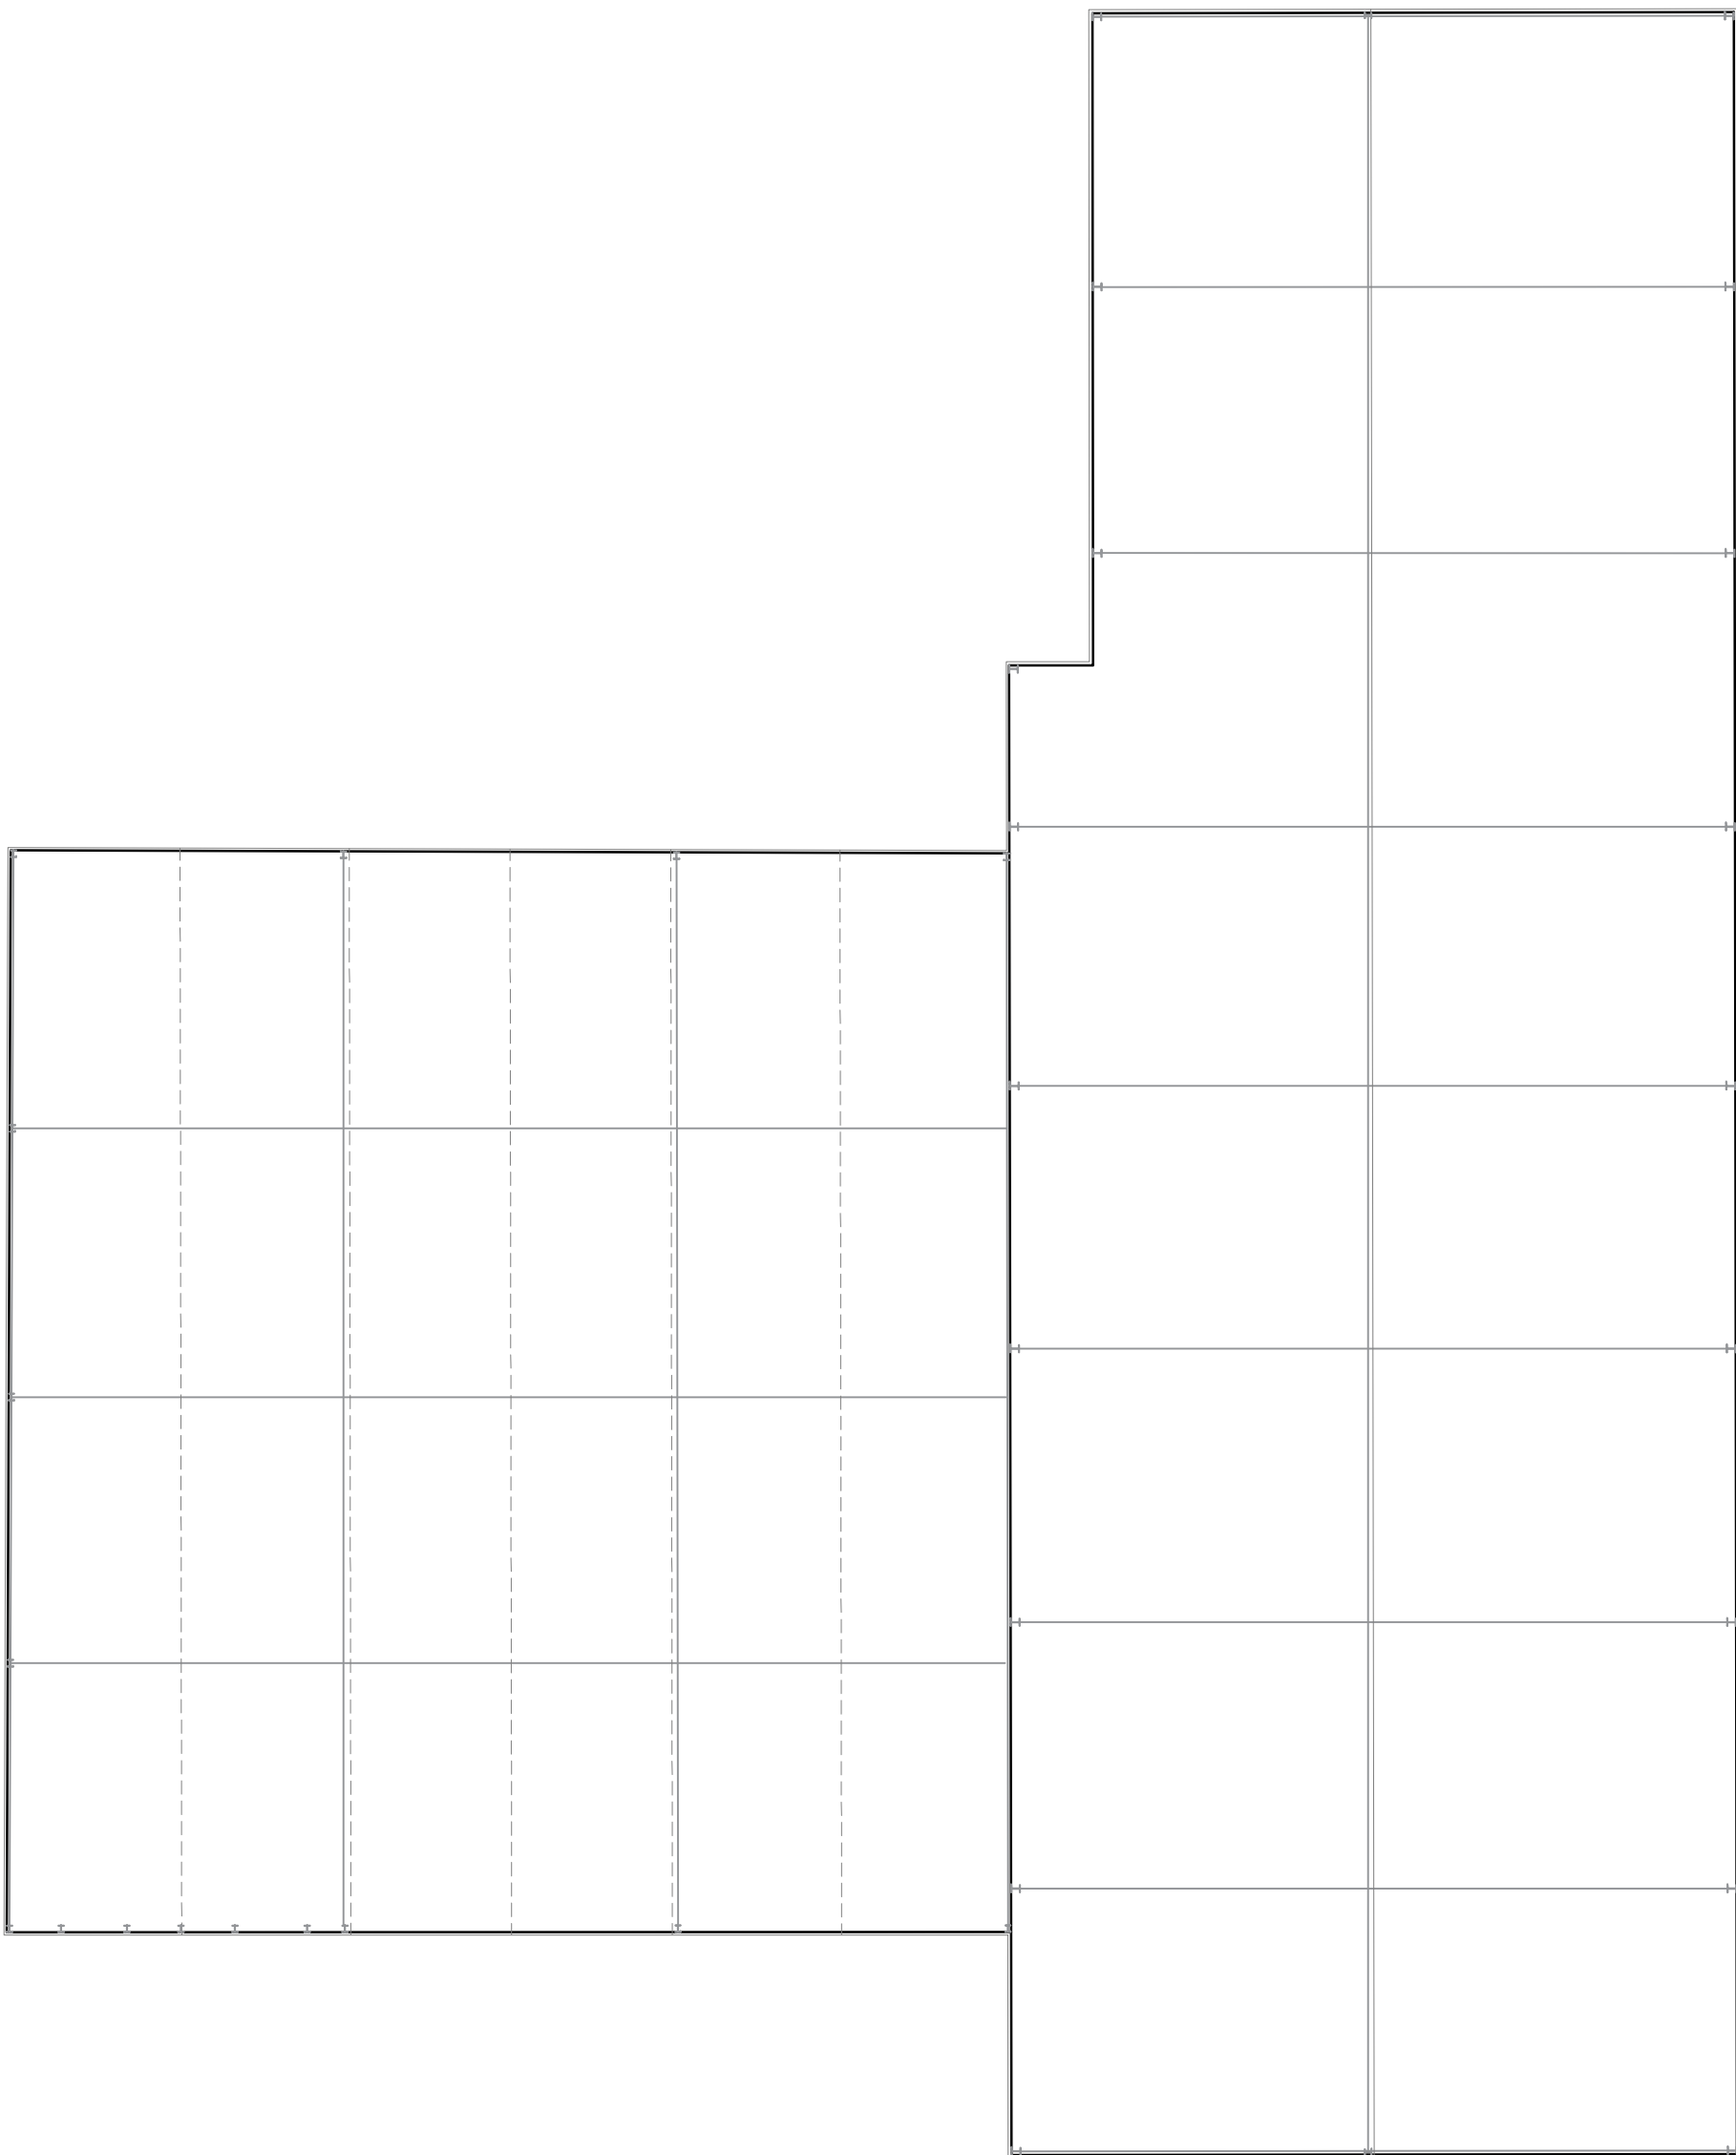


Existing Ground floor
plan 1:200


- KEY TO DRAWING
- Existing trees
 - Proposed tree
 - Removed Trees
 - Proposed mix species hedging
 - Existing hedgerow
 - Removed existing hedging
 - Car parking / charging point for electric vehicle

- MATERIALS:-
- External walls:- Orange / red facing brickwork in Flemish bond to ground floor
Vertical timber boarding left natural
- Roof finish:- Raised seam zinc style roofing system
- Windows and doors:- Aluminum framed windows and doors
- Gutters:- Extruded aluminum in colour to be finalised.


Existing Elevations

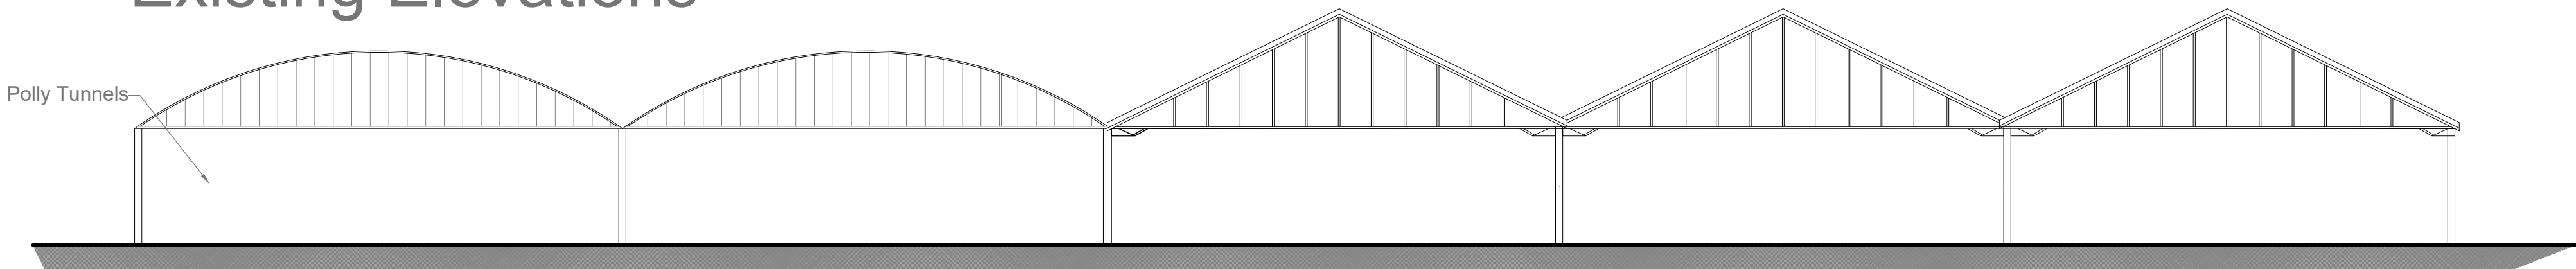


North Elevation

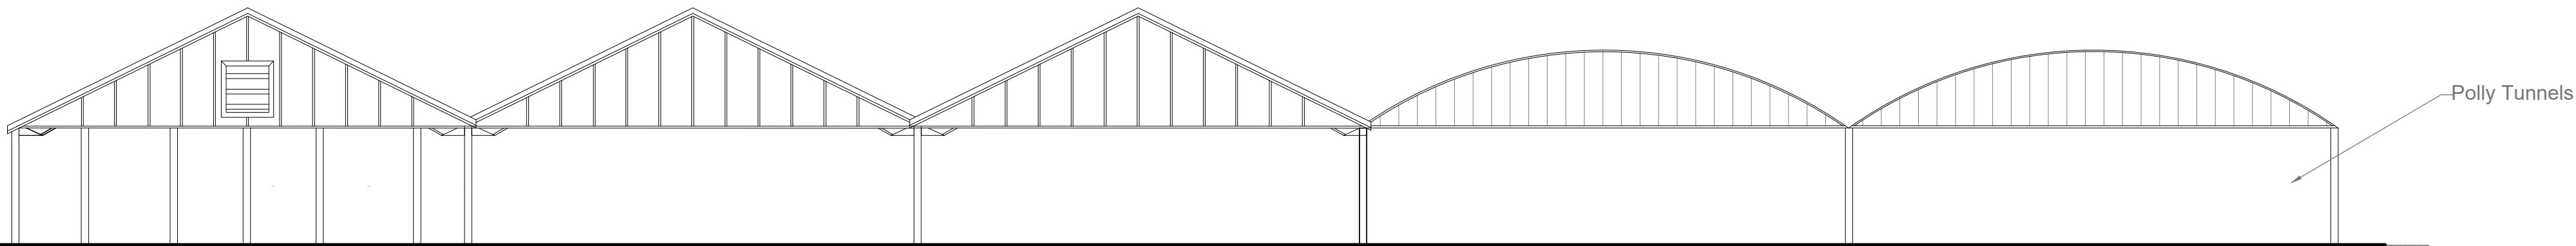

East Elevation

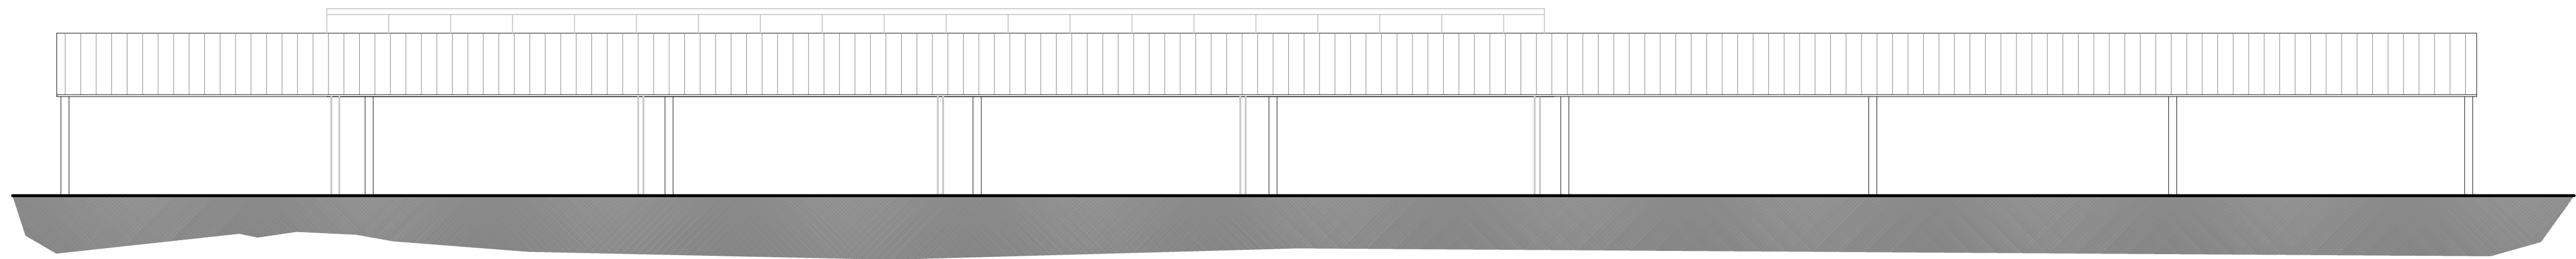


South Elevation

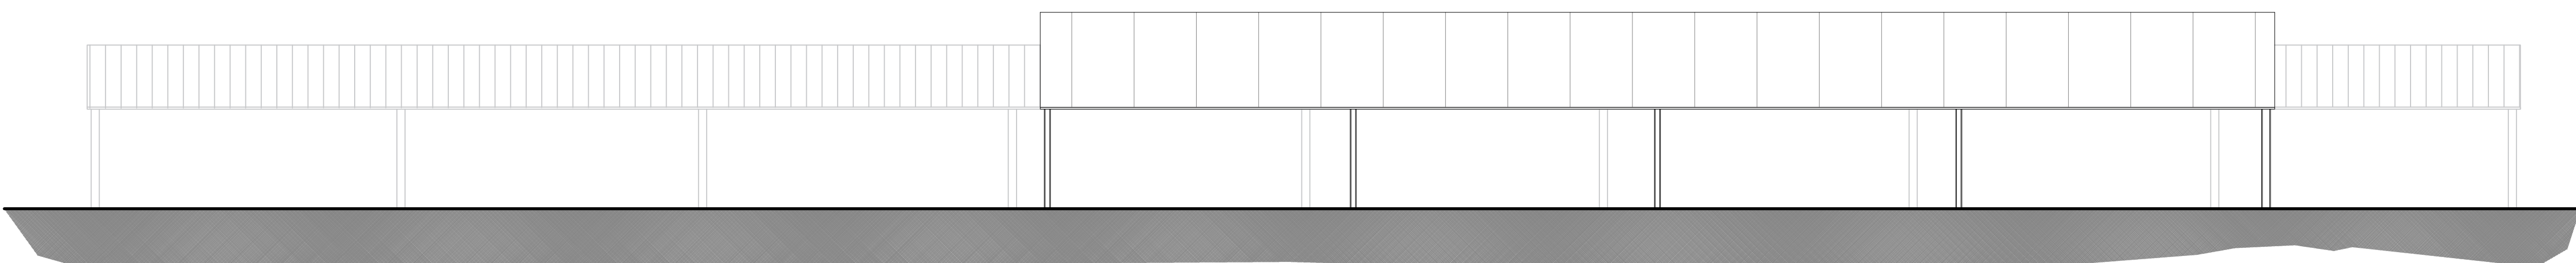


West Elevation


Proposed Elevations

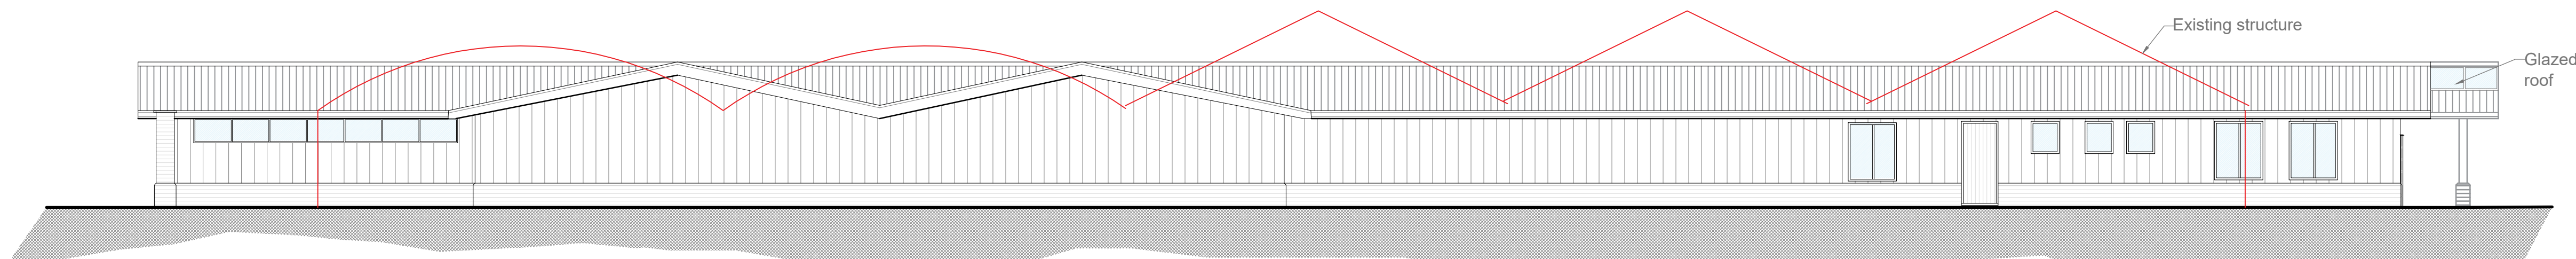


North Elevation

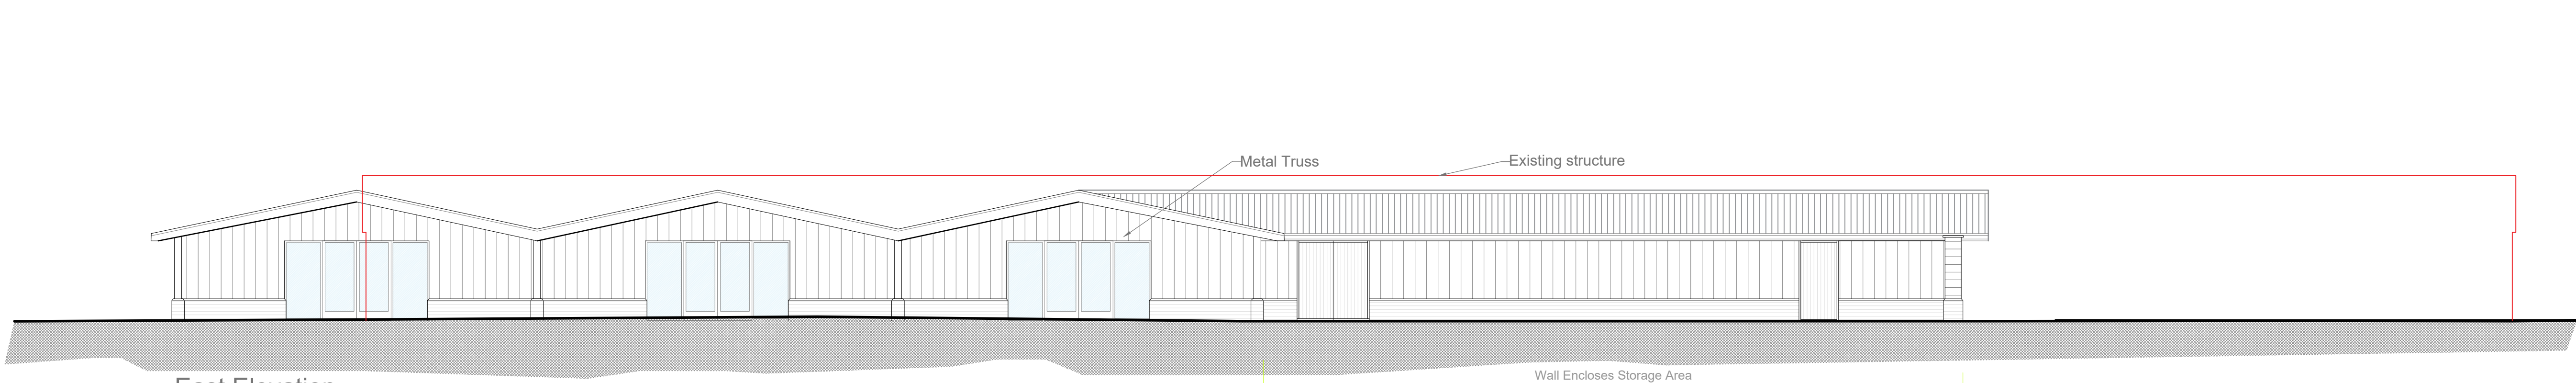

East Elevation

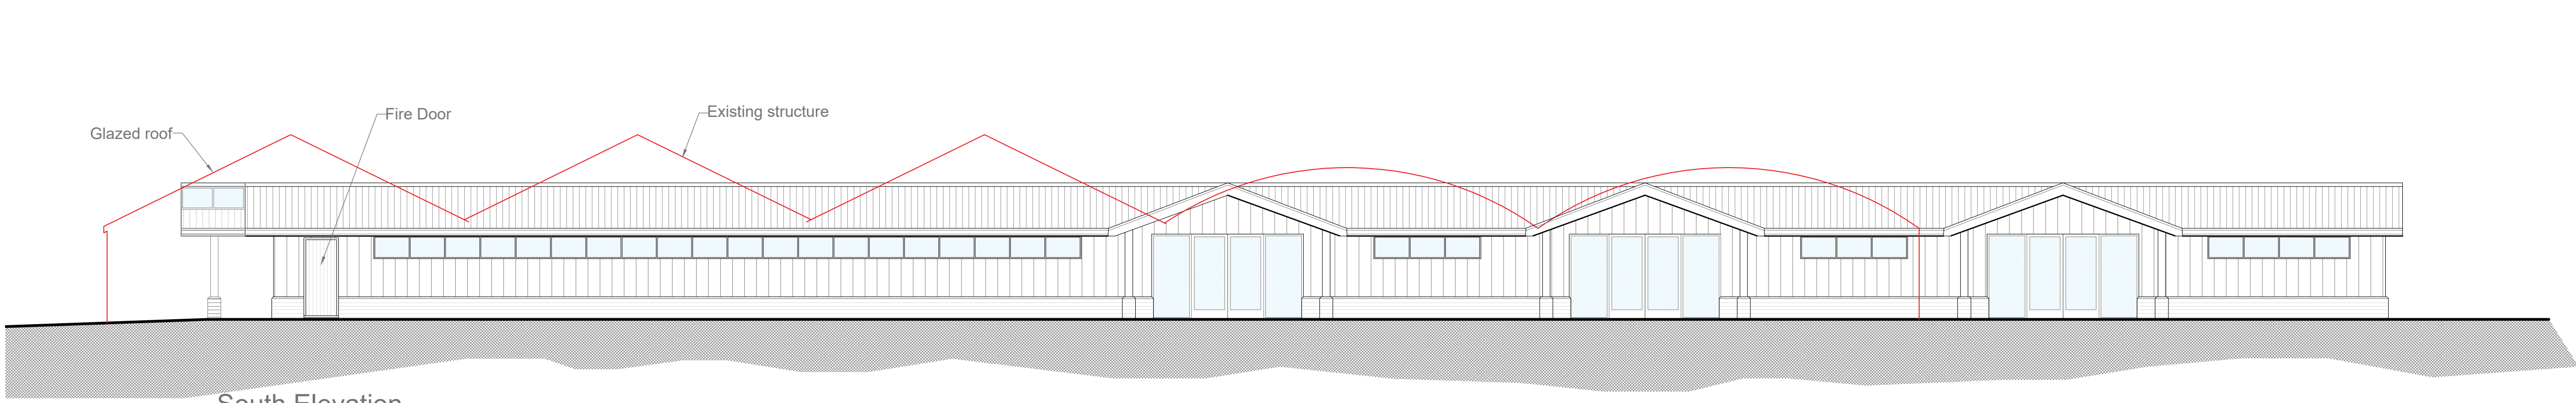

South Elevation

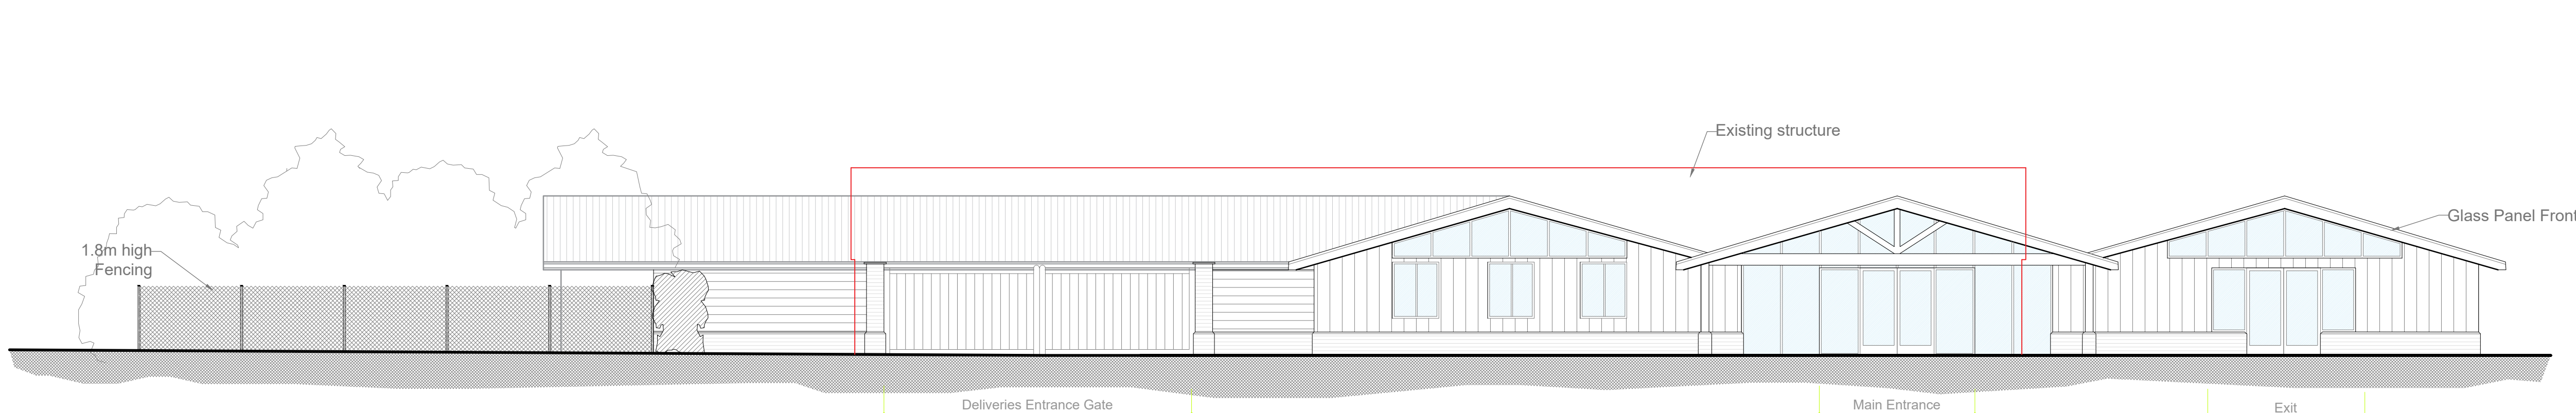

West Elevation

Creation DateJan 2017

Revisions

Rev	Date	Description	Sketch issue	By
1	10.10.2017			JA
A	25.11.2019	Changes to roof height		JA

NOTES

1. This drawing remains the copyright of BCM

2. All dimensions and levels are to be checked on site prior to works commencing.

3. Do not scale from this drawing. Use figured dimensions only.

4. Any discrepancies found are to be reported to the Project Manager immediately.

5. This drawing is to be read in conjunction with sub-consultants and specialists drawings.

6. CAD File name: SCHEME REV H.dwg

7. If BCM logo is not in colour this is not an original drawing

5100

5

10

1:100Meters

PLANNING

ClientToby Ward

Project NameHeathrow Garden Centre
Sipson Road

Drawing TitleExisting and proposed
Main building plan & elevations

Drawn ByJA

Scale1:100

Sheet SizeA0

Drawing No.7290.006

RevisionA

BCM

The Old Dairy
Winchester Hill
Sutton Scotney
Near Winchester
Hampshire
SO21 3NZ

t 01962 763 900
www.bcm.co.uk

BCM