

Proposed Elevations
Scale 1:100


- MATERIALS:-
- External walls:-

Orange / red facing brickwork in Flemish bond to ground floor
Vertical timber boarding left natural
- Roof finish:-


Raised seam zinc style roofing system
- Windows and doors:-

Aluminum framed windows and doors
- Gutters:-


Extruded aluminum in colour to be finalised.

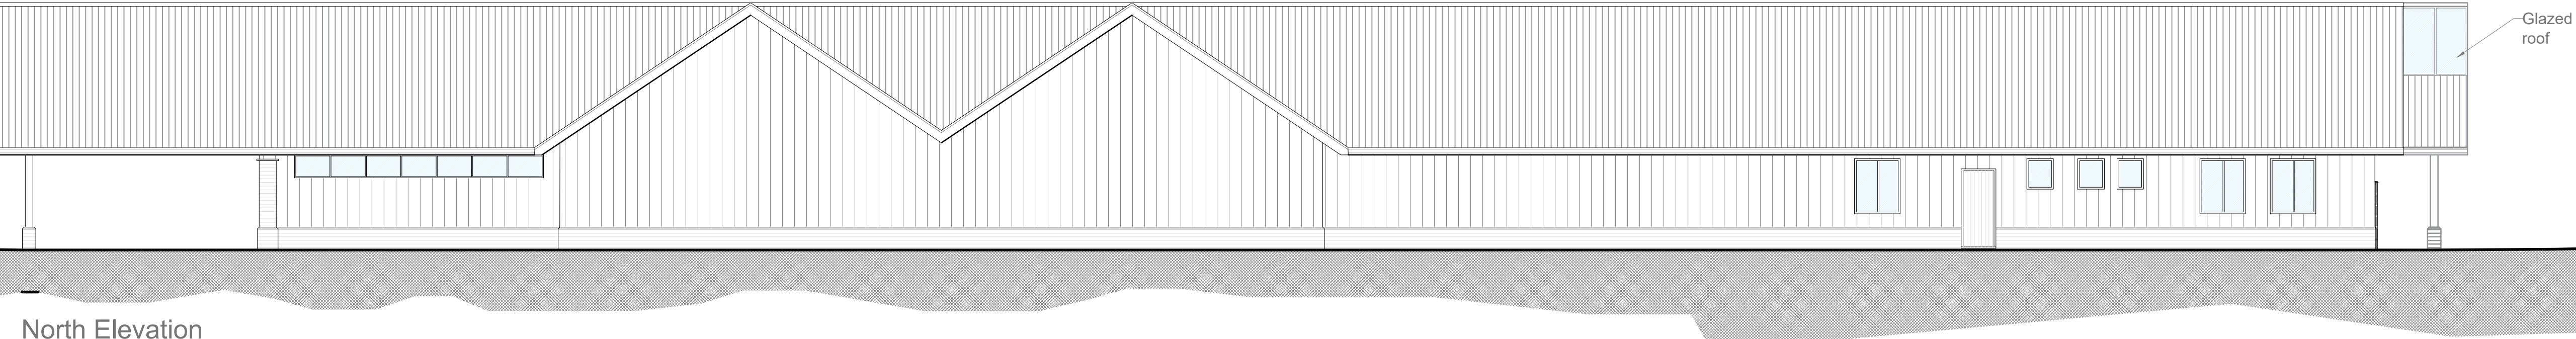


North Elevation

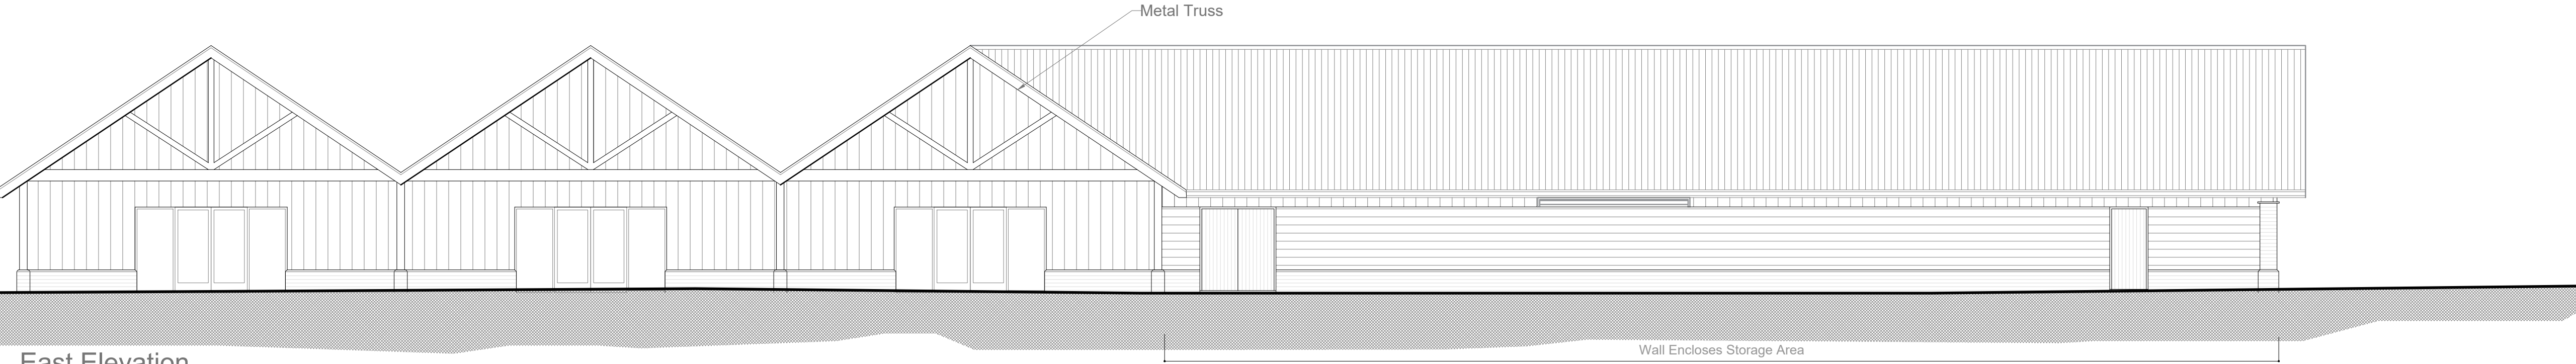

East Elevation

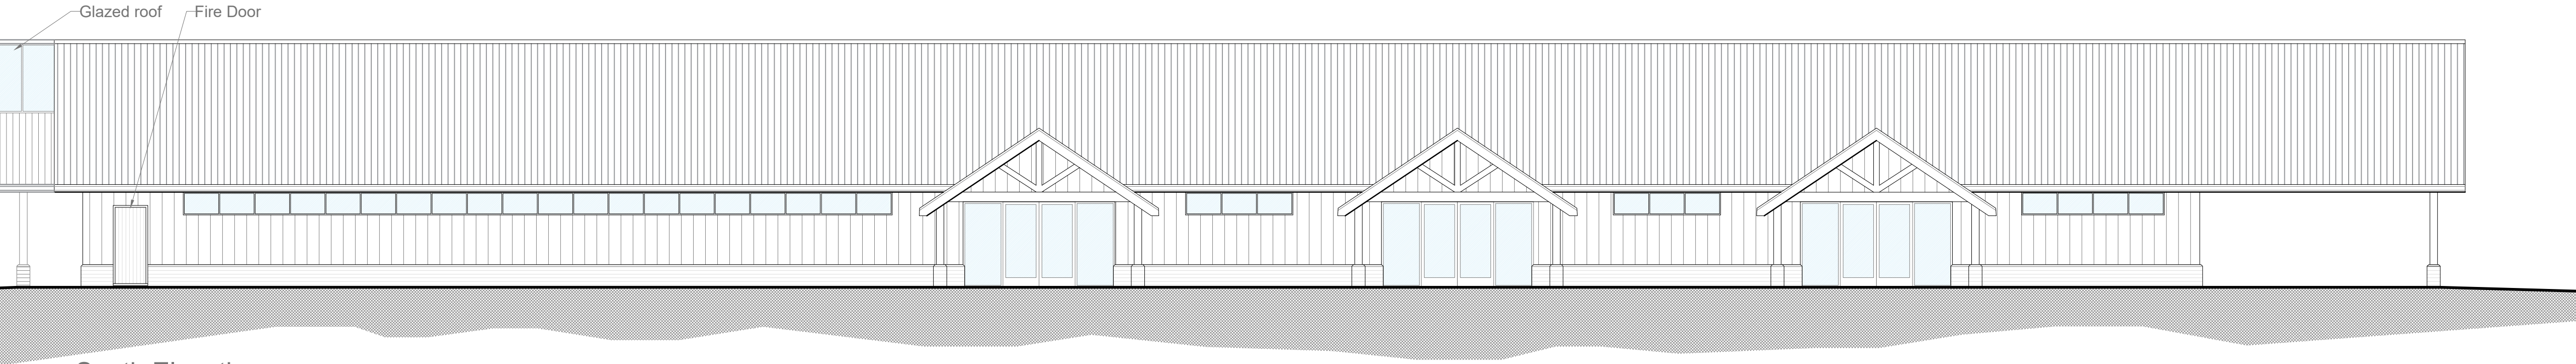

South Elevation

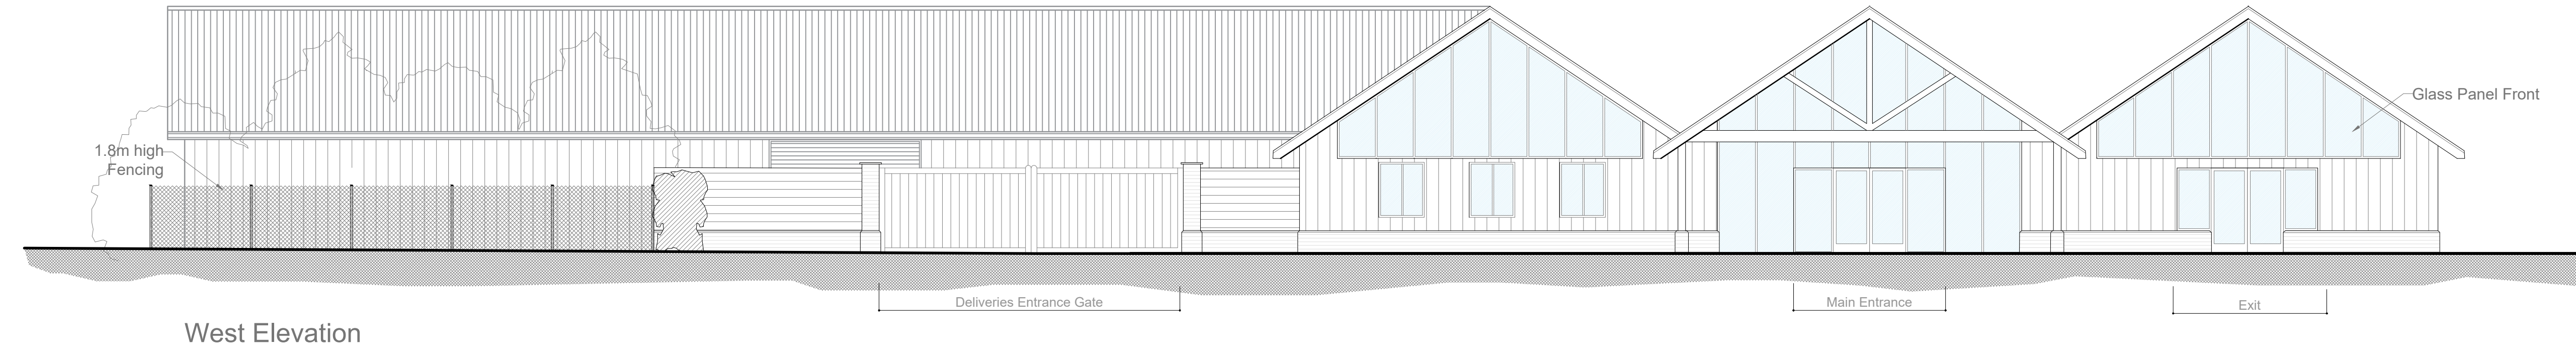

West Elevation

Creation Date

Sept 2018

Revisions

Rev	Date	Description	By
-	25.10.2018	Sketch Issue	JA

NOTES:

1. This drawing remains the copyright of BCM

2. All dimensions and levels are to be checked on site prior to works commencing.

3. Do not scale from this drawing. Use figured dimensions only.

4. Any discrepancies found are to be reported to the Project Manager immediately.

5. This drawing is to be read in conjunction with sub-consultants and specialists drawings.

6. CAD File name: SCHEME REV B_recover.dwg

7. If BCM logo is not in colour this is not an original drawing

5

10

1:100

Meters

PLANNING

Client

Lewdown Holdings LTD.

Project Name

Heathrow Garden Centre
Sipson Road

Drawing Title

Proposed Elevations

Drawn By

JA

Scale

1:100

Sheet Size

A1

Drawing No.

7290.006

Revision

-

BCM
The Old Dairy
Winchester Hill
Sutton Scotney
Near Winchester
Hampshire
SO21 3NZ

t 01962 763 900
www.bcm.co.uk

BCM