




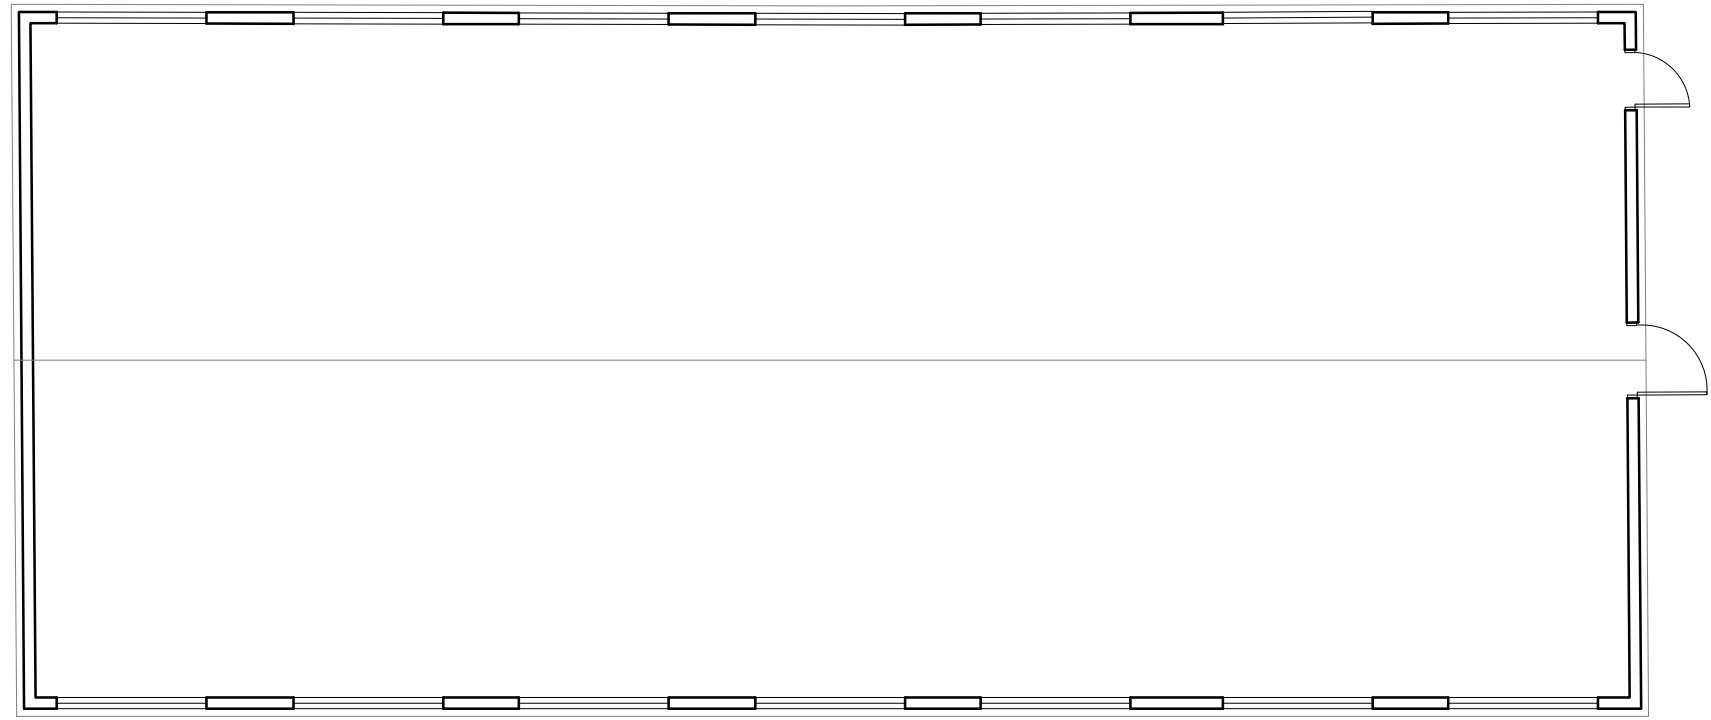


Existing Barn
Ground floor plan

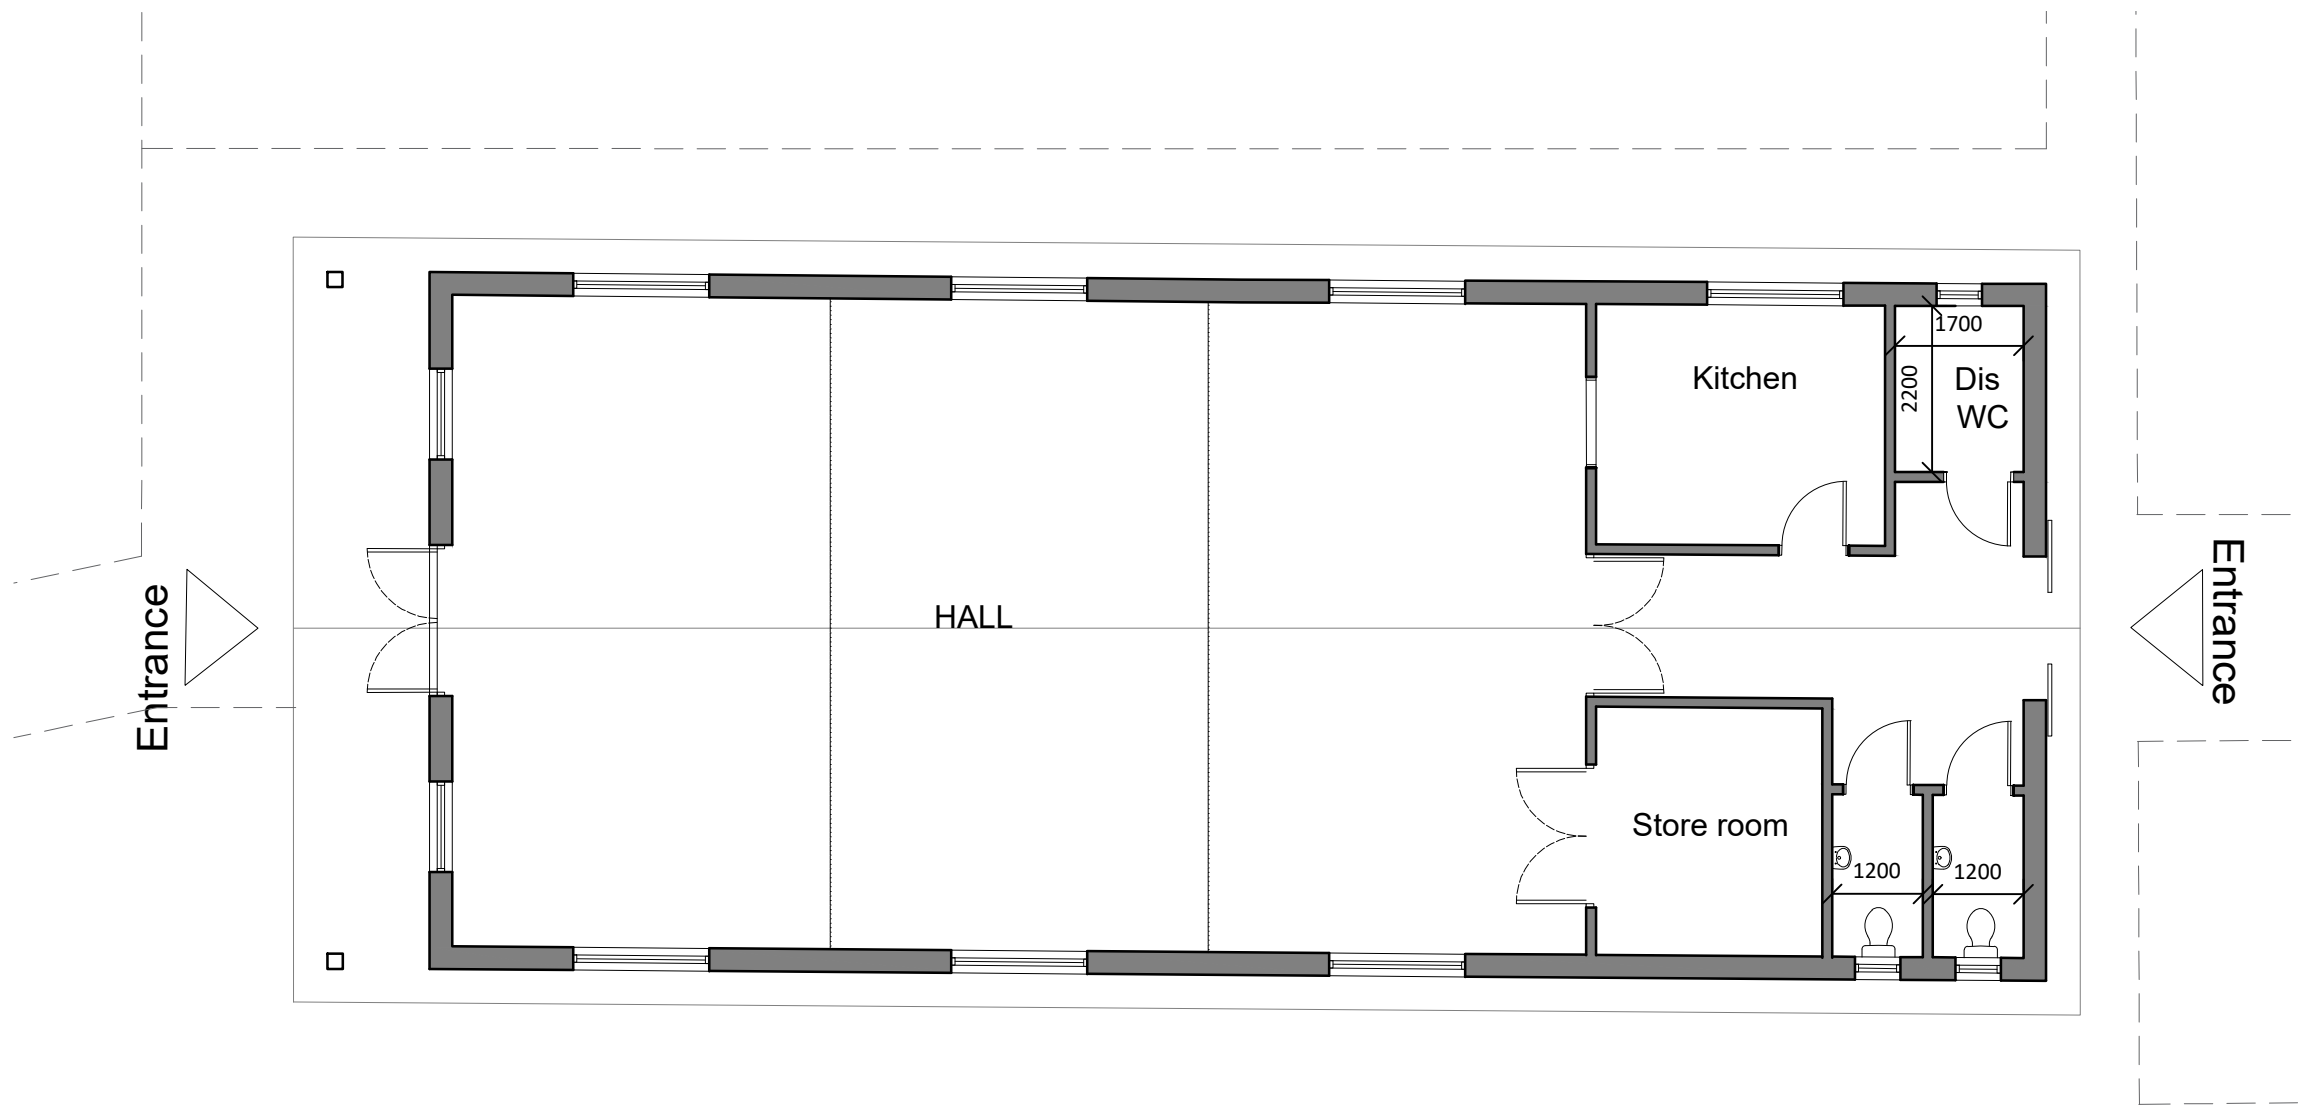


Proposed small community building
Ground floor plan

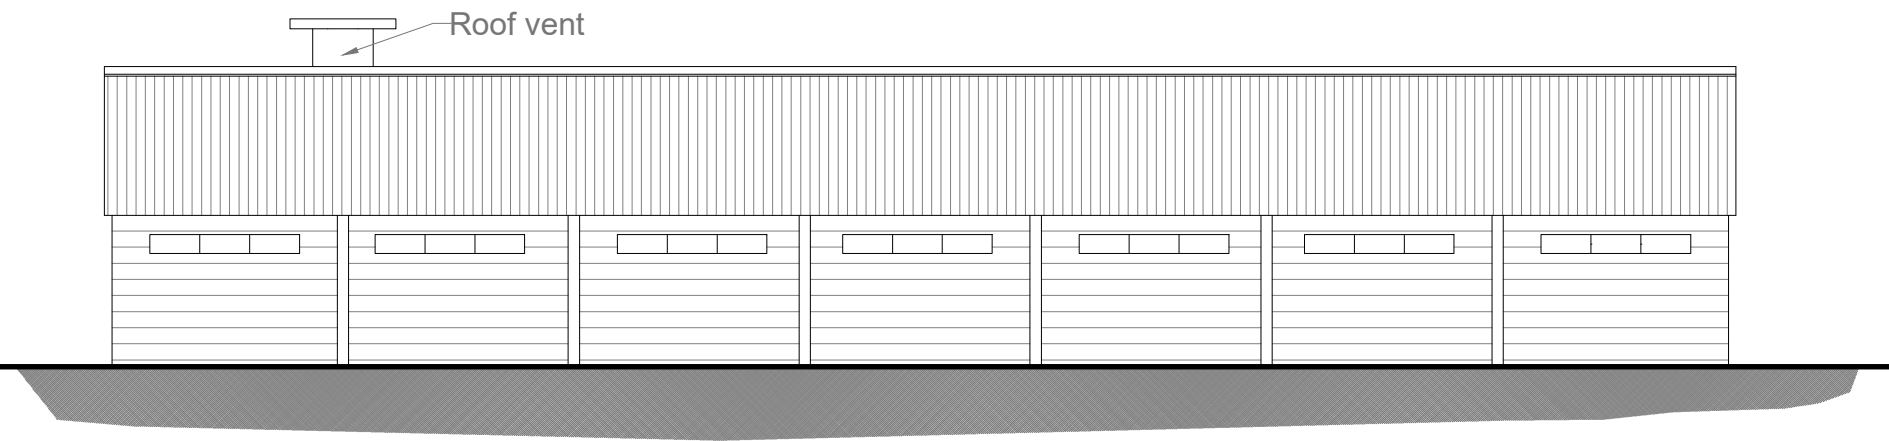


South Elevation

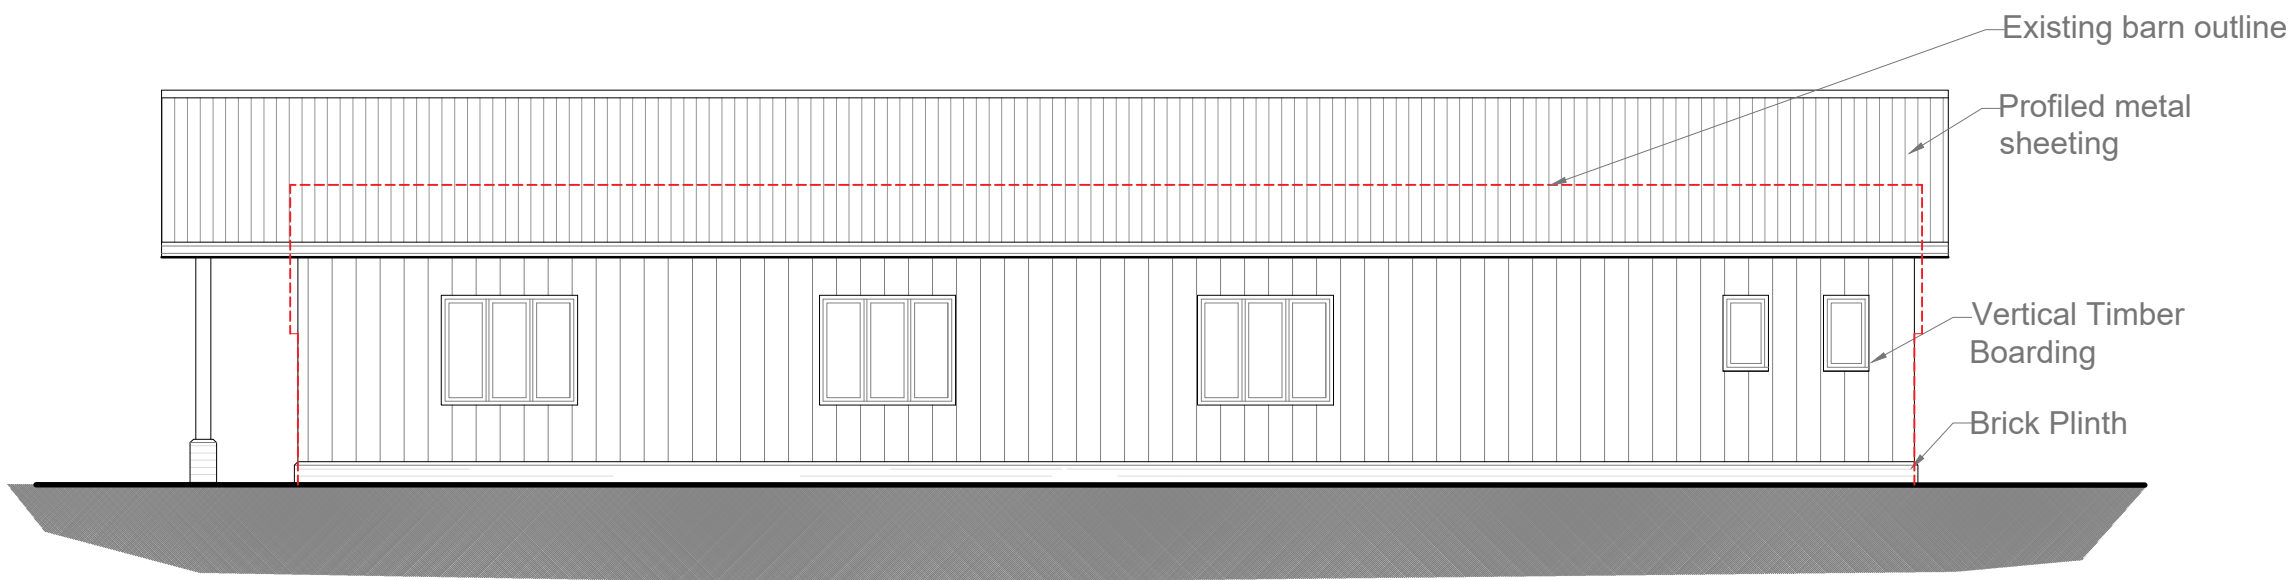


South Elevation

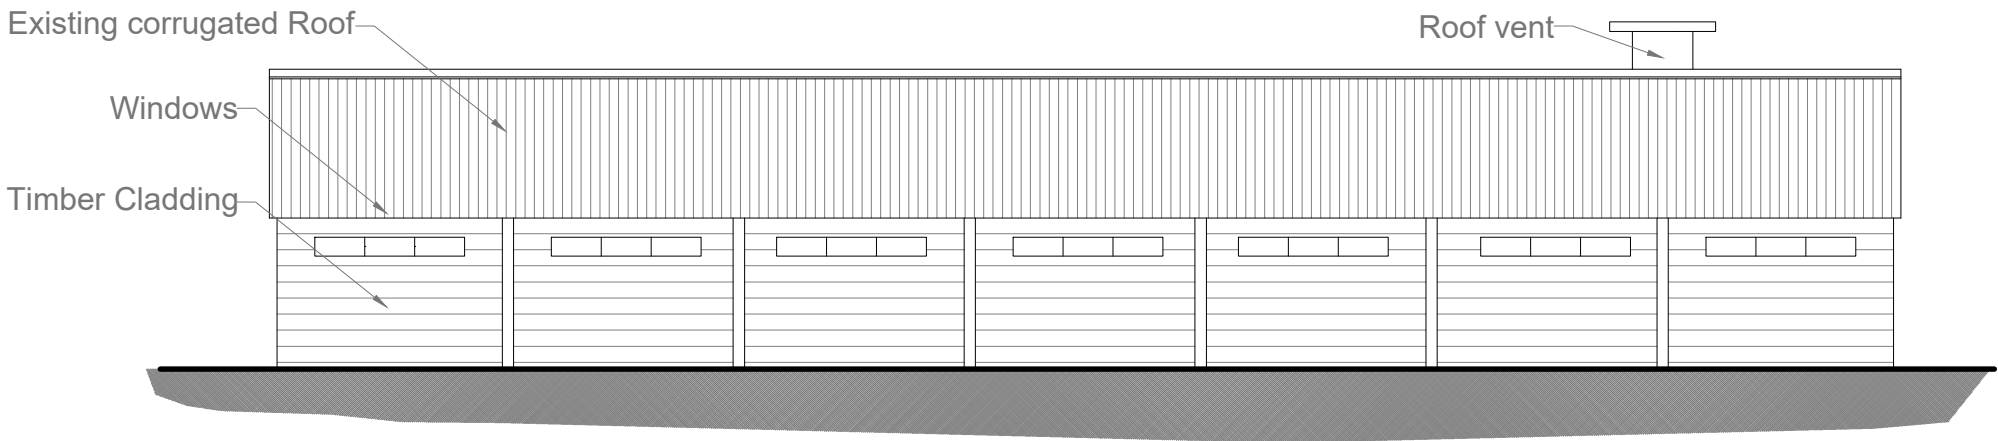


North Elevation

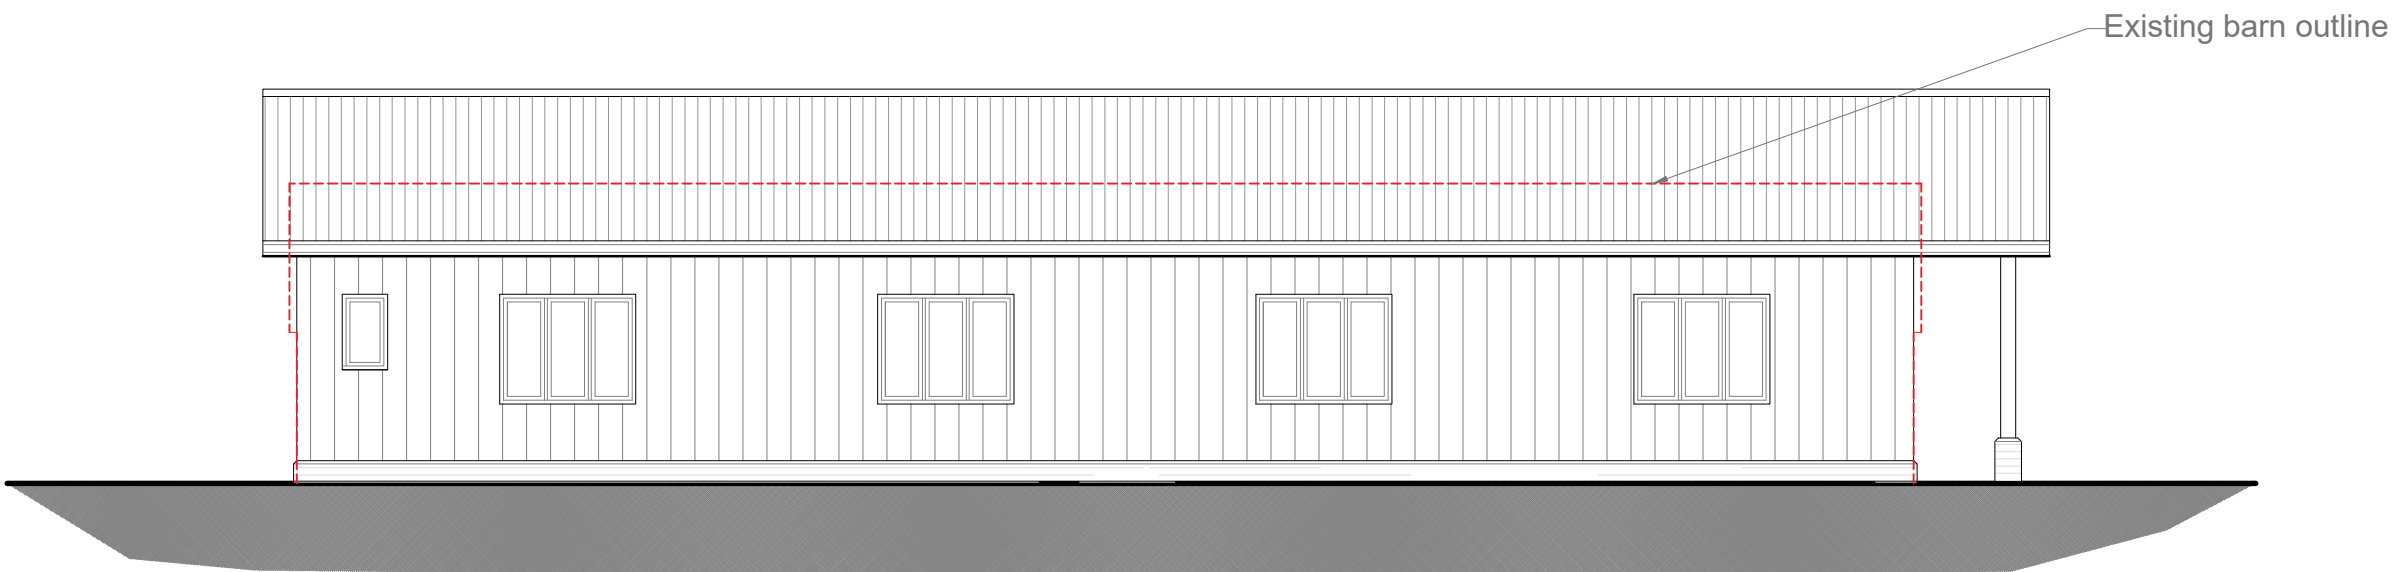


North Elevation

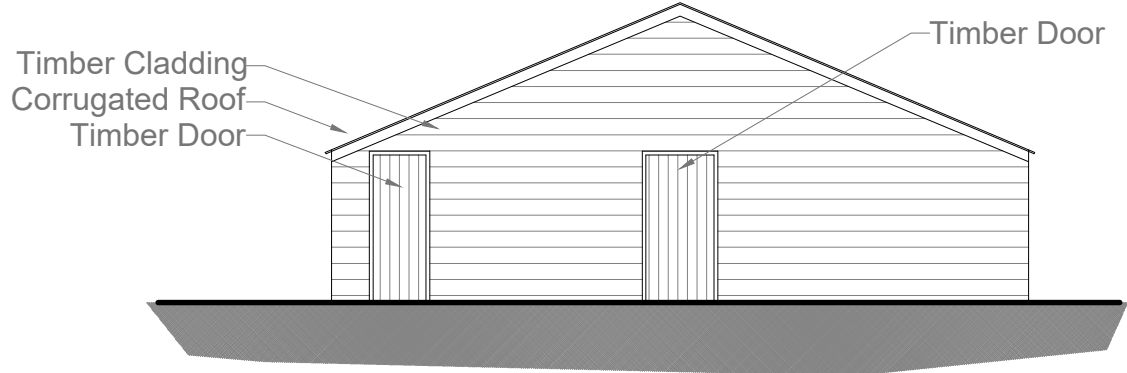


West Elevation

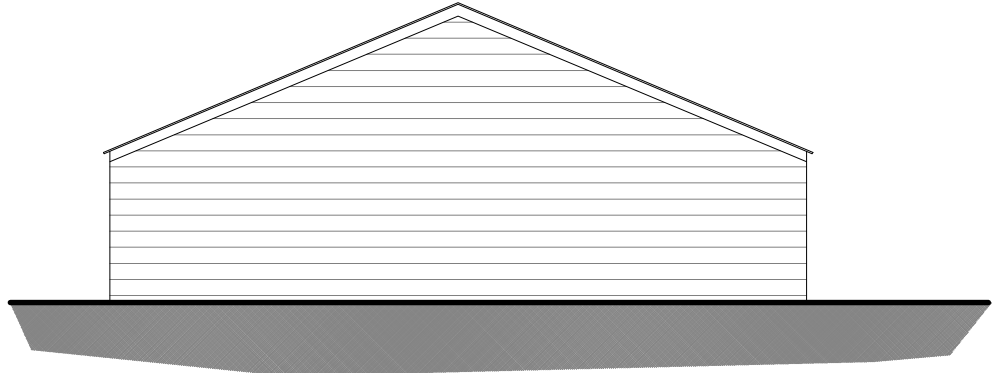

East Elevation

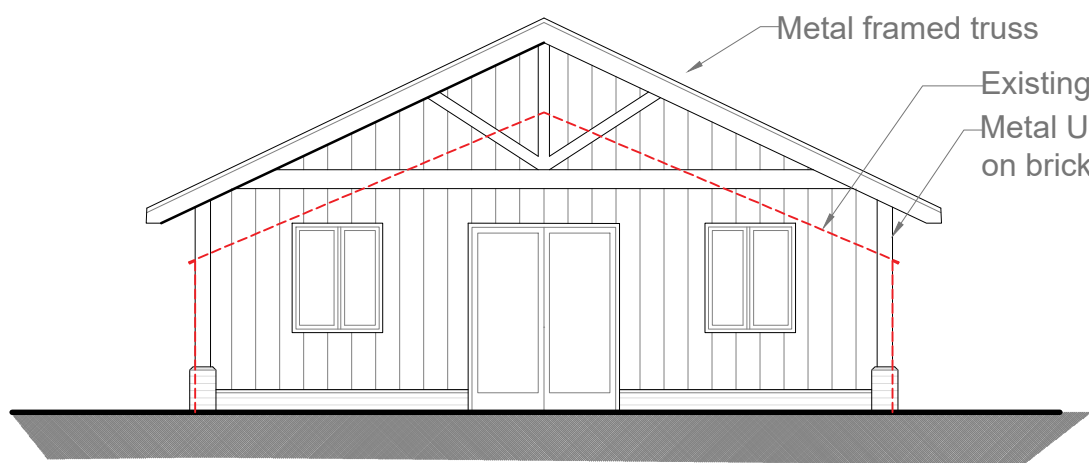

West Elevation

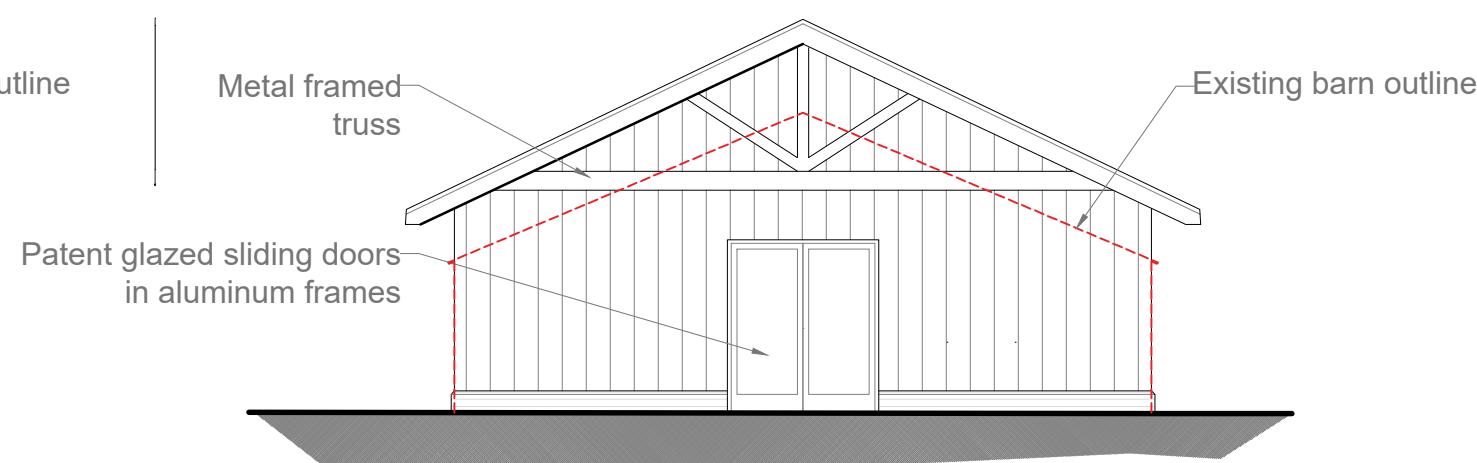

East Elevation

- MATERIALS:-
- External walls:- Orange / red facing brickwork in Flemish bond to ground floor
Vertical timber boarding left natural
- Roof finish:- Raised seam zinc style roofing system
- Windows and doors:- Aluminum framed windows and doors
- Gutters:- Extruded aluminum in colour to be finalised.

Creation Date

Sept 2018

Revisions

Rev	Date	Description	By
	17.11.2018	Initial Issue	JA
A	02.04.19	Changes to community building location	JF
B	26.11.2019	Roof height changes	JA

NOTES:

1. This drawing remains the copyright of BCM

2. All dimensions and levels are to be checked on site prior to works commencing.

3. Do not scale from this drawing. Use figured dimensions only.

4. Any discrepancies found are to be reported to the Project Manager immediately.

5. This drawing is to be read in conjunction with sub-consultants and specialists drawings.

6. CAD File name: SCHEME REV H.dwg

7. If BCM logo is not in colour this is not an original drawing

5

10

1:100

Meters

PLANNING

Client	Lewdown Holdings LTD.		
Project Name	Heathrow Garden Centre Sipson Road		
Drawing Title	Existing Barn & Proposed community building		
Drawn By	JA		
Scale	1:100	Sheet Size	A1
Drawing No.	7290.007	Revision	B

BCM
The Old Dairy
Winchester Hill
Sutton Scotney
Near Winchester
Hampshire
SO21 3NZ

t 01962 763 900
www.bcm.co.uk

BCM