



South Elevation

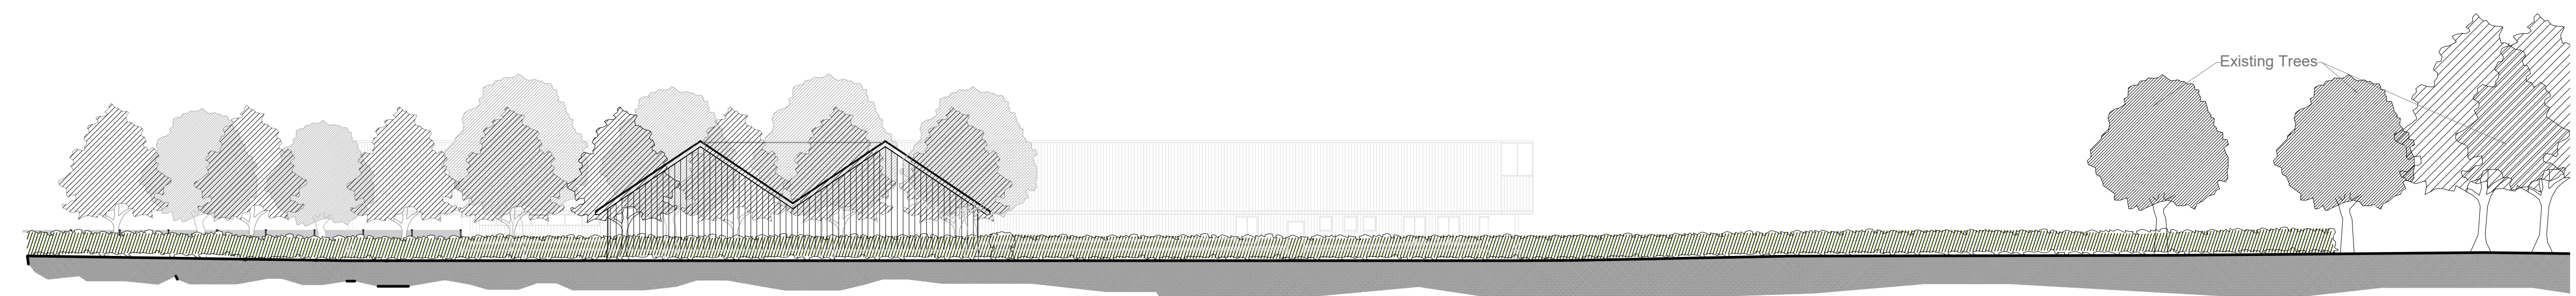

North Elevation

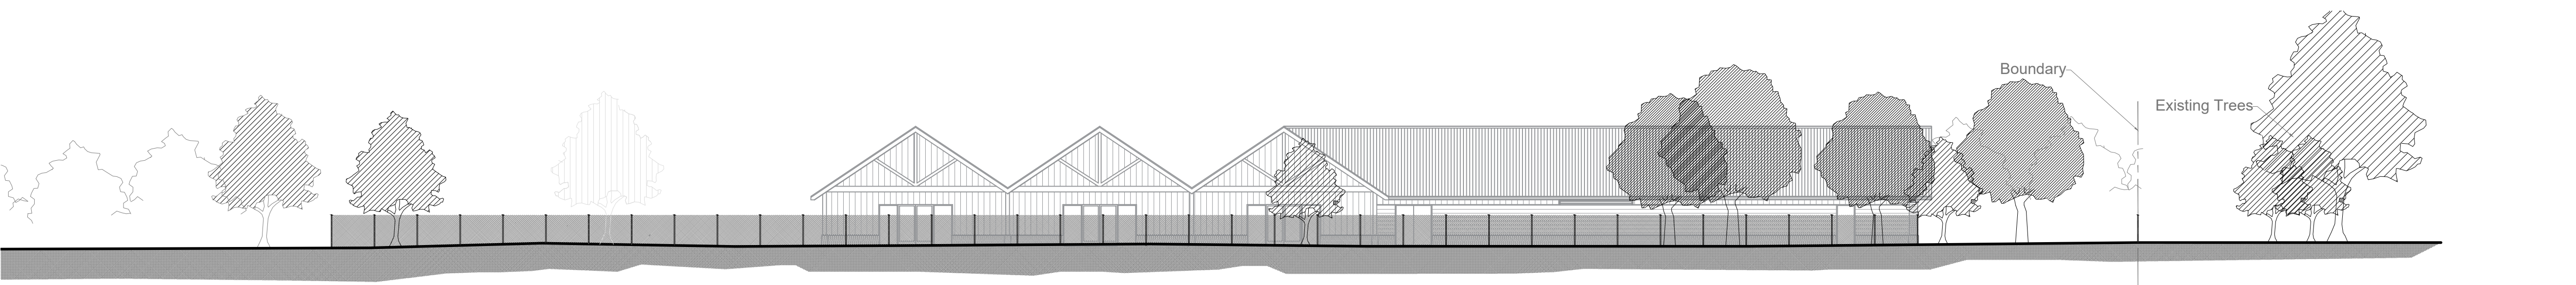

East Elevation



West Elevation

Creation Date

Sept 2018

Revisions

Rev	Date	Description	By
17.12.2018		Initial issue	JA
A	02.04.19	Changes to community building location	JF
B	13.03.2020	Removal of community building	JA

NOTES:

1. This drawing remains the copyright of BCM

2. All dimensions and levels are to be checked on site prior to works commencing.

3. Do not scale from this drawing. Use figured dimensions only.

4. Any discrepancies found are to be reported to the Project Manager immediately.

5. This drawing is to be read in conjunction with sub-consultants and specialists drawings.

6. CAD File name: SCHEME REV 1.dwg

7. If BCM logo is not in colour this is not an original drawing

10

20

1:200

Meters

PLANNING

Client	Lewdown Holdings LTD.		
Project Name	Heathrow Garden Centre Sipson Road		
Drawing Title	Proposed Landscape Elevations		
Drawn By	JA		
Scale	1:200	Sheet Size	A1
Drawing No.	7290.008	Revision	B

BCM
The Old Dairy
Winchester Hill
Sutton Scotney
Near Winchester
Hampshire
SO21 3NZ

t 01962 763 900
www.bcm.co.uk

BCM