




NORTHERN ELEVATION

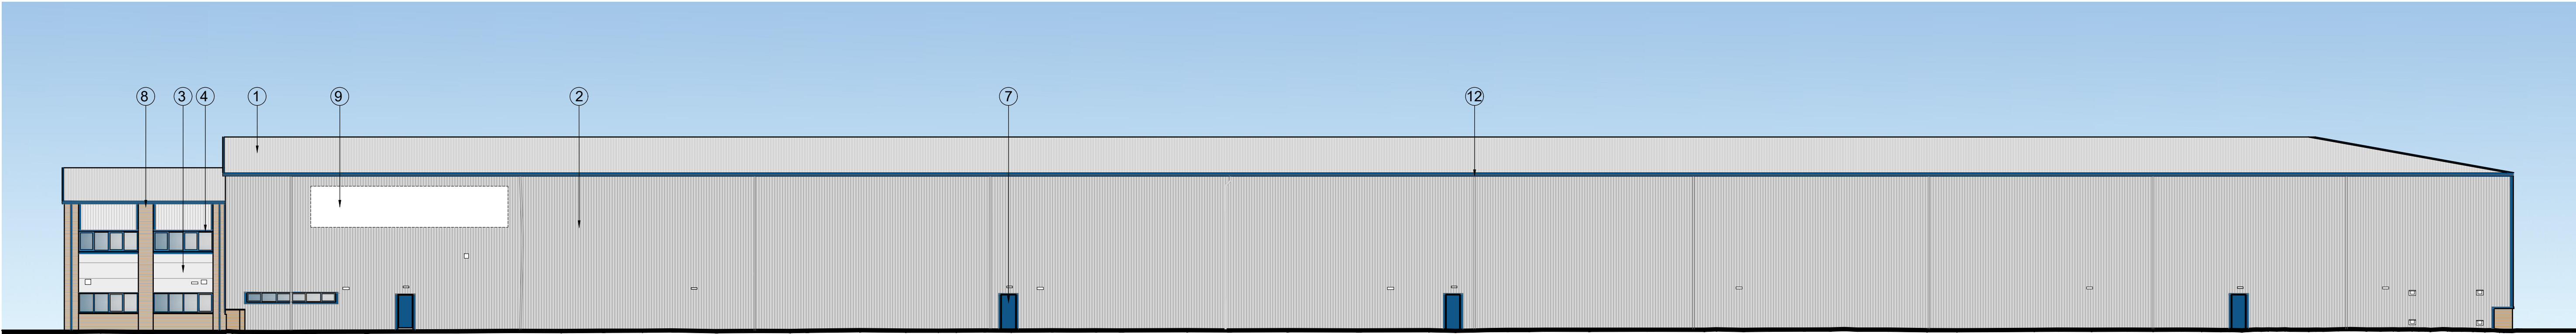


SOUTHERN ELEVATION

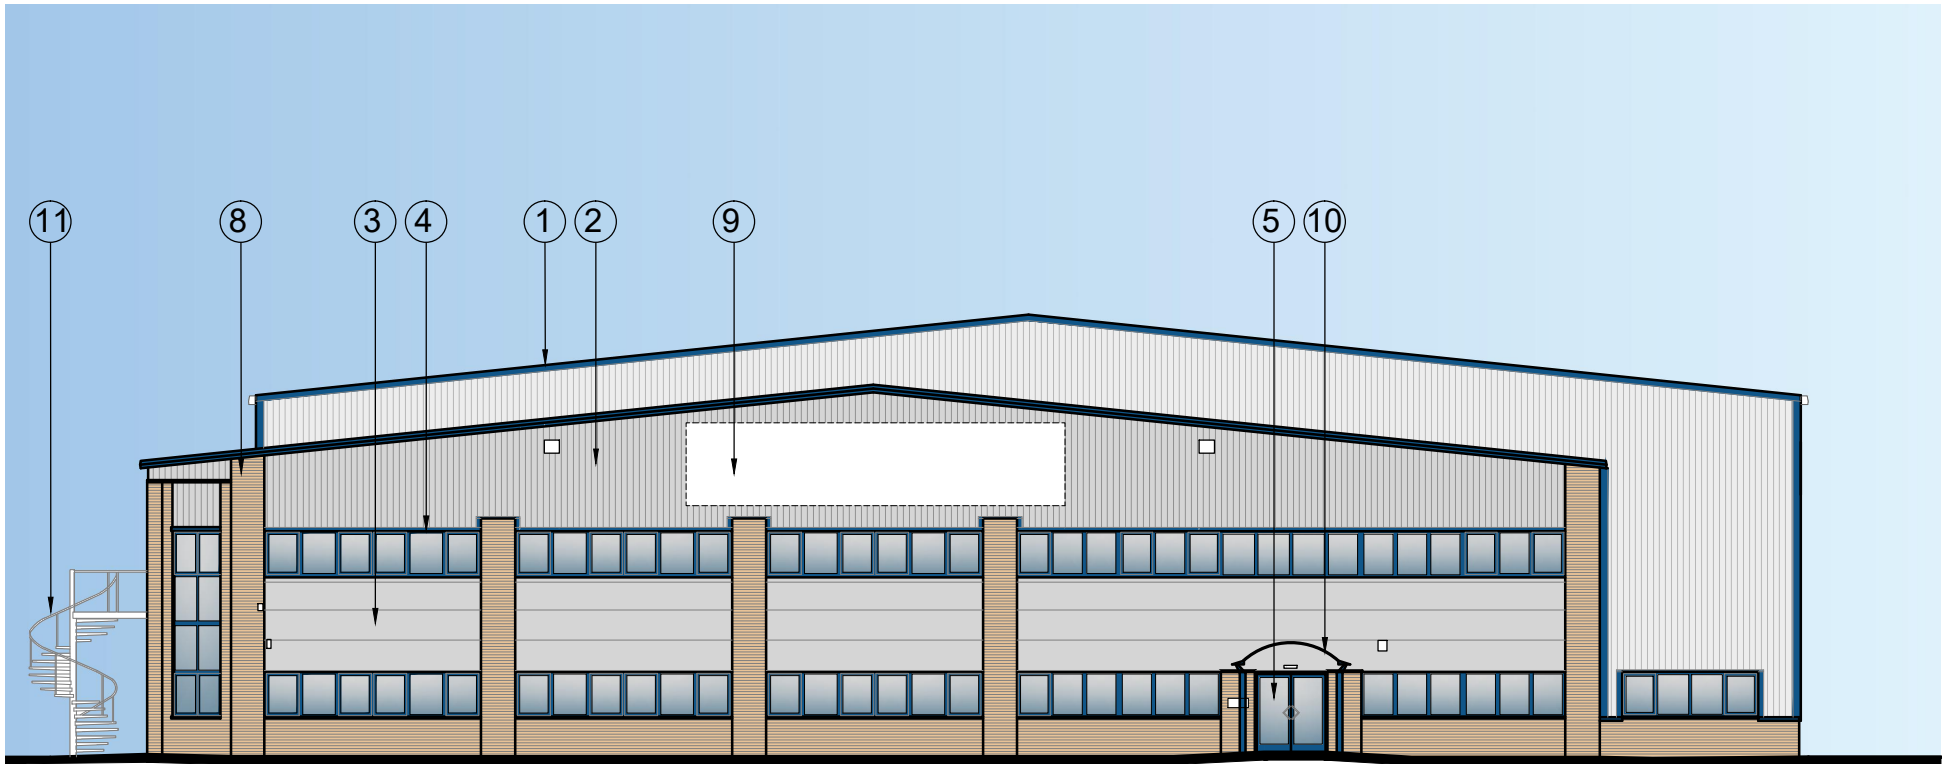


WESTERN ELEVATION

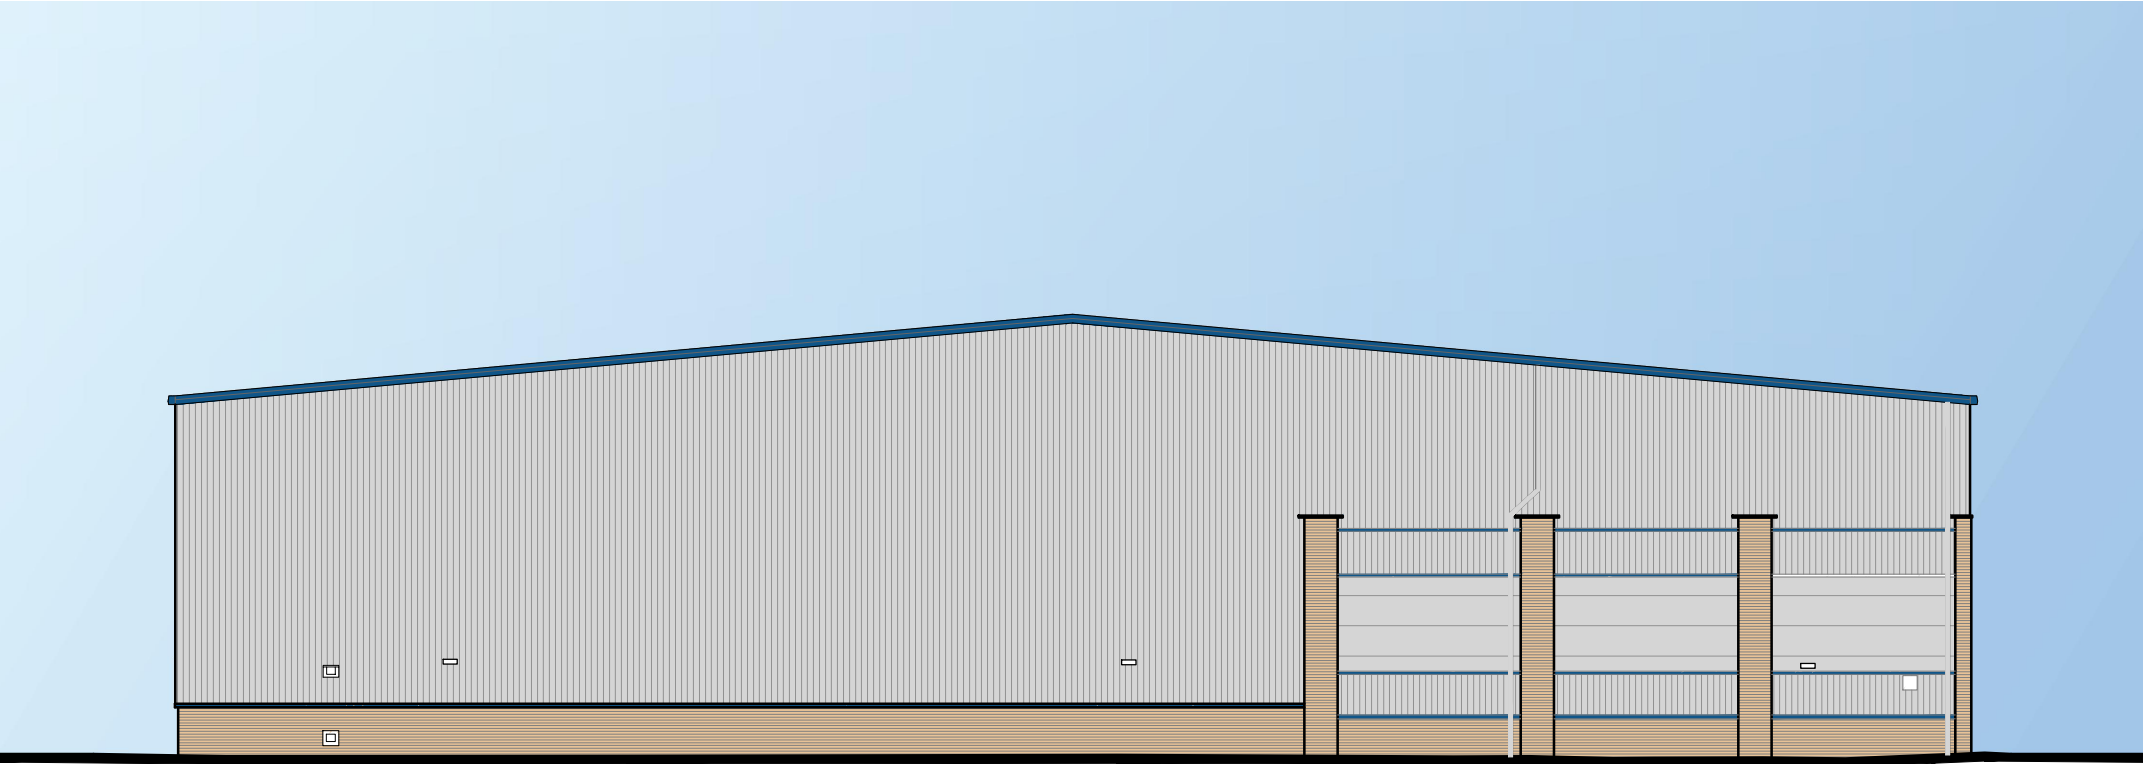

NORTH-EASTERN ELEVATION

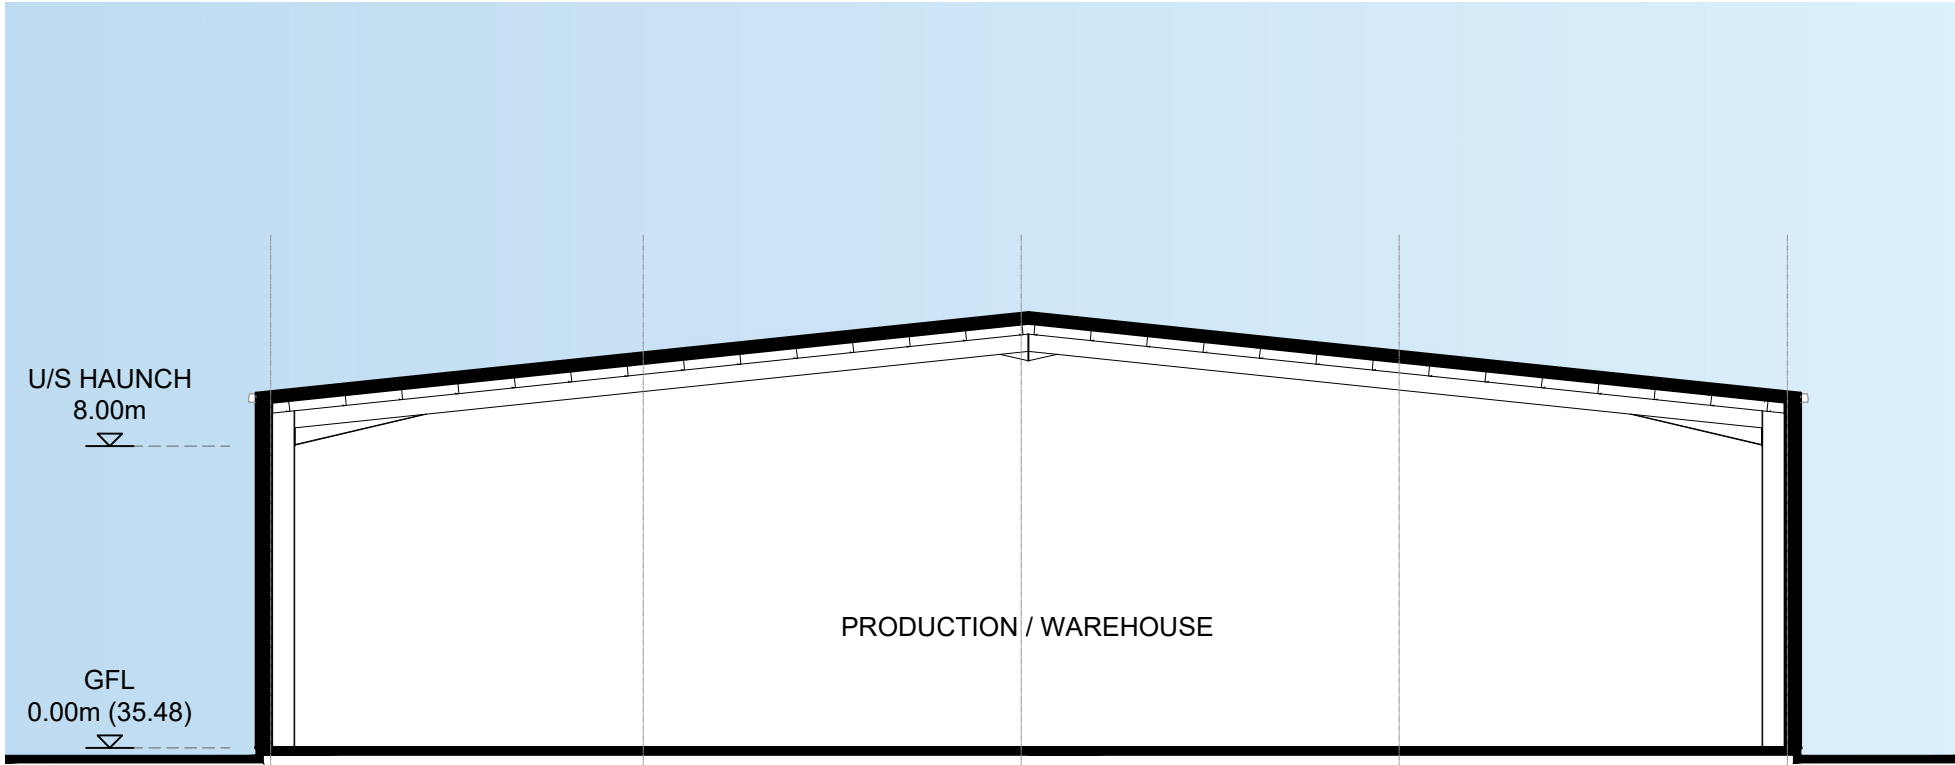

CROSS SECTION

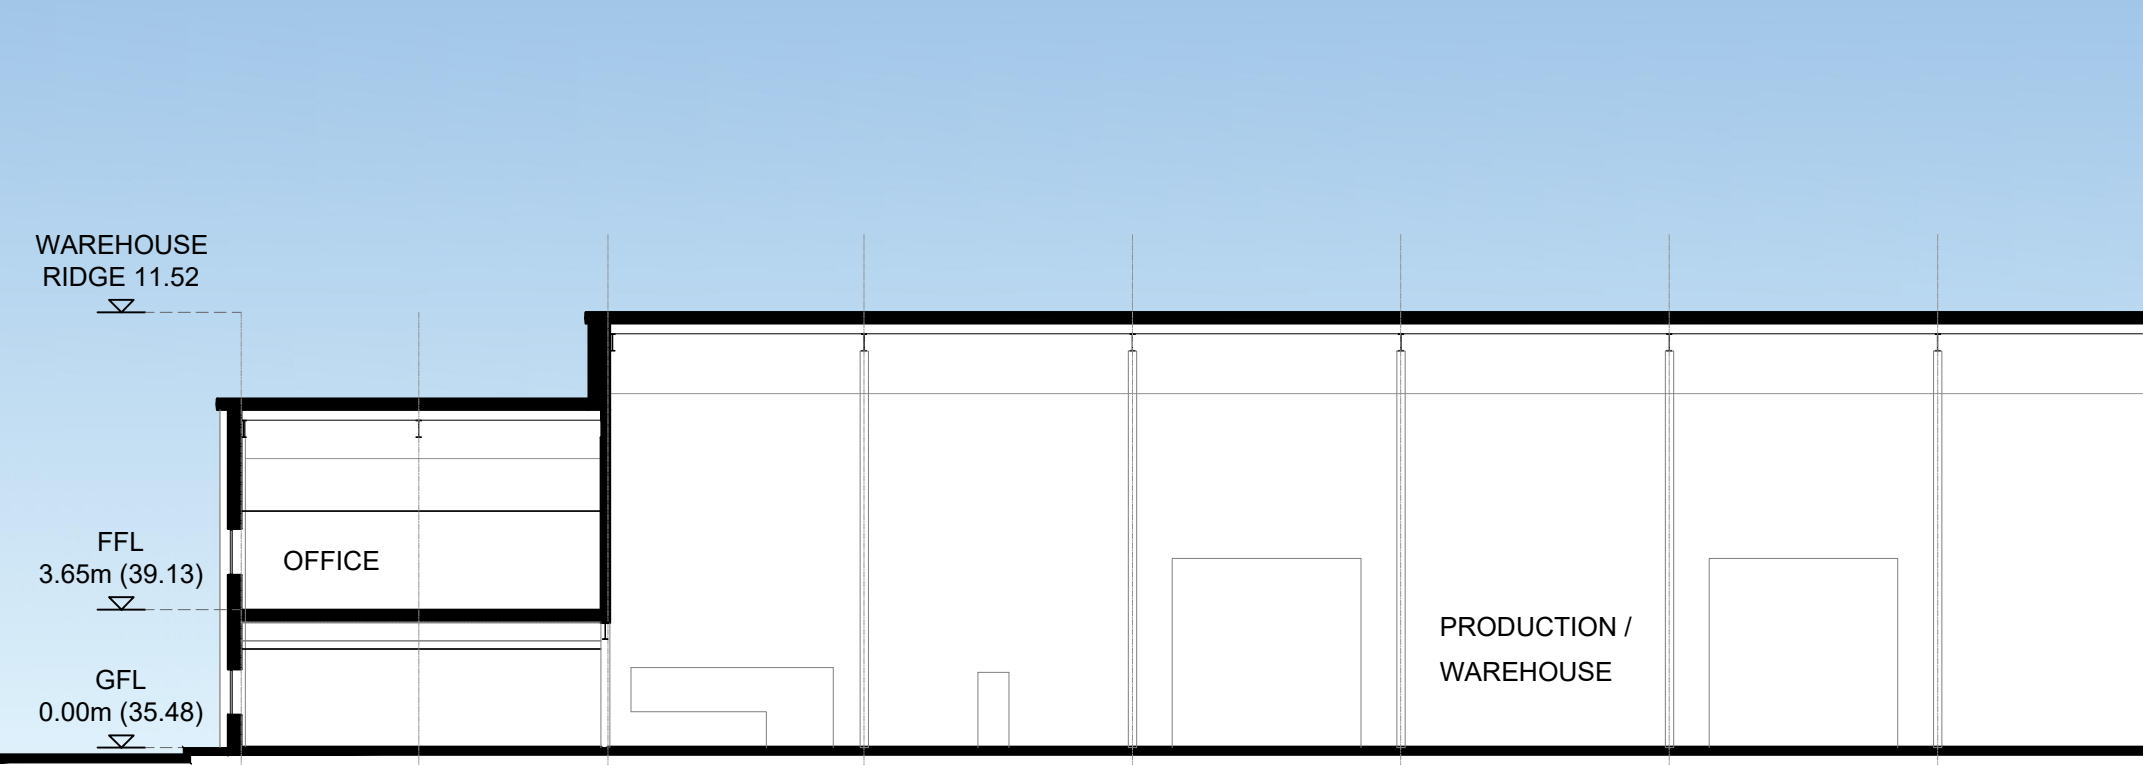

LONG SECTION

BASED ON SURVEY DRAWINGS
BY GREENHATCH GROUP
DRAWING NUMBER:
36102_01-03_PE

MATERIALS KEY:

- ① PROFILED ROOF CLADDING
- ② VERTICAL PROFILED METAL CLADDING (SILVER GREY)
- ③ MICRO-RIB CLADDING (SILVER GREY)
- ④ ALUMINUM FRAMED WINDOWS (DARK BLUE)
- ⑤ ALUMINUM FRAMED ENTRANCE DOORS (DARK BLUE)
- ⑥ LOADING DOORS (DARK BLUE)
- ⑦ STEEL PERSONNEL DOORS (DARK BLUE)
- ⑧ BRICKWORK
- ⑨ SIGNAGE
- ⑩ ENTRANCE CANOPY
- ⑪ FIRE EXIT STAIR
- ⑫ RAINWATER PIPE

Client:
MAIZELANDS LIMITED &
ARRINGFORD LIMITED



Project:
UNIT 4 CROWN ROAD, HILLINGDON

12 Warren Yard,
Warren Park,
Milton Keynes,
MK12 5NW
01908 305 246

info@prc-group.com
www.prc-group.com

Drawing Title:
GROUND AND FIRST FLOOR PLANS
EXISTING

Scale @ A1: 1:200
Checked by: IW
Date: APR 20

Job No: 11240
Stage: PL 221
Drawing No: Rev:

Issue Status:
Construction ☐ Preliminary ☐
Information ☐ Approval ☐
Tender ☐

Architecture
Planning
Master Planning
Urban Design
Interiors
Landscape

Offices
Woking
London
Milton Keynes
Warsaw

PRC Architecture & Planning

