



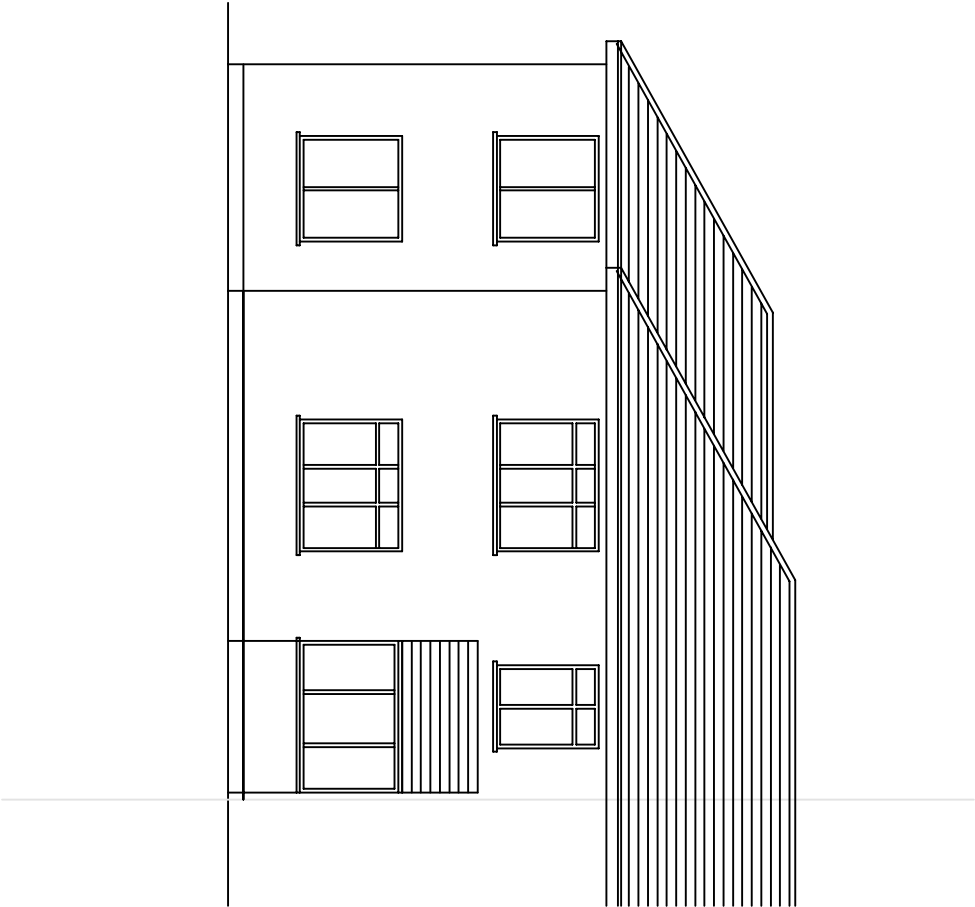


EXISTING FRONT ELEVATION

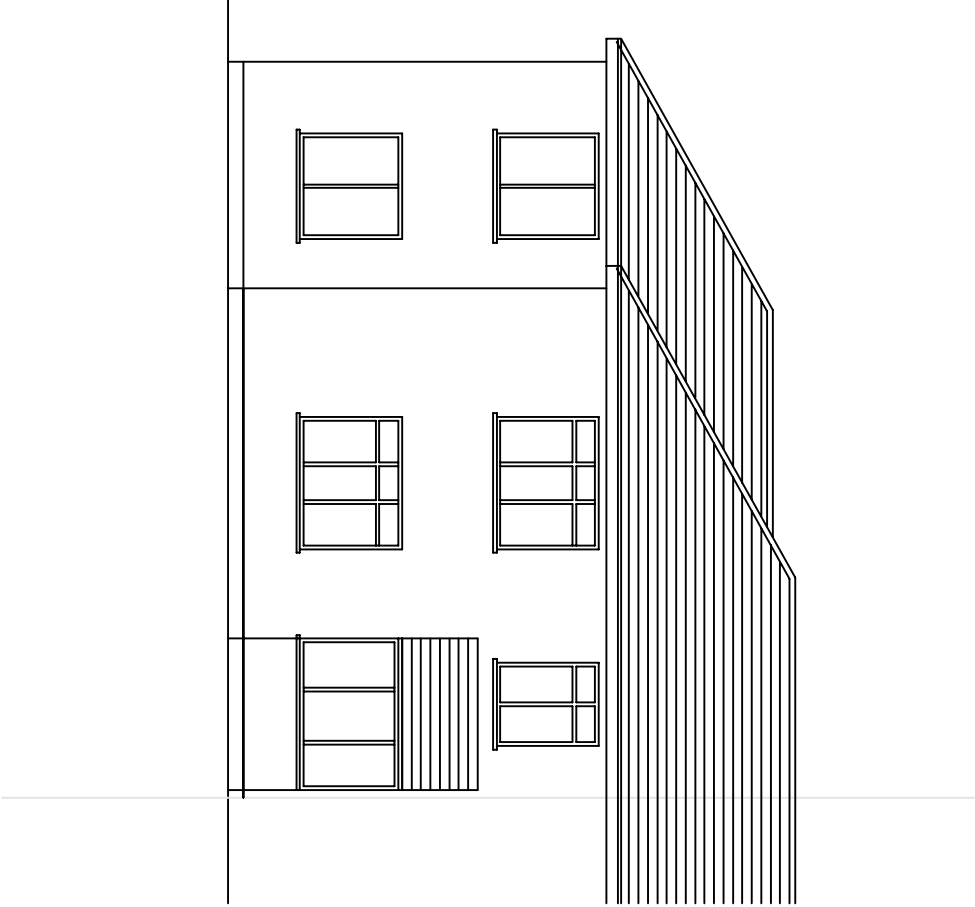

PROPOSED FRONT ELEVATION

(NO CHANGES HAVE BEEN MADE)

 

SCALE BAR

NOTES:

1. This drawing is to be read in conjunction with all relevant Architects and Engineers drawings
2. Only figured dimensions are to be used for construction
3. All dimensions are to be verified on site prior to work commencing
4. This drawing is not to be scaled under any circumstances
5. All temporary works are the responsibility of the contractor

CLIENT : Mr.Jeyatharan Kulosekaram 12 Second Avenue Hoyes UB3 2EH	DRAWN BY : B.J	REVISION :
--	----------------	------------

TITLE : PROPOSED SINGLE STOREY REAR EXTENSION	DESIGNED BY : B.J	
--	-------------------	--

DRAWING NO : BJ/2016/18/03	SCALE : 1:100
DATE : 21/02/2016	ORG.SIZE : A3