
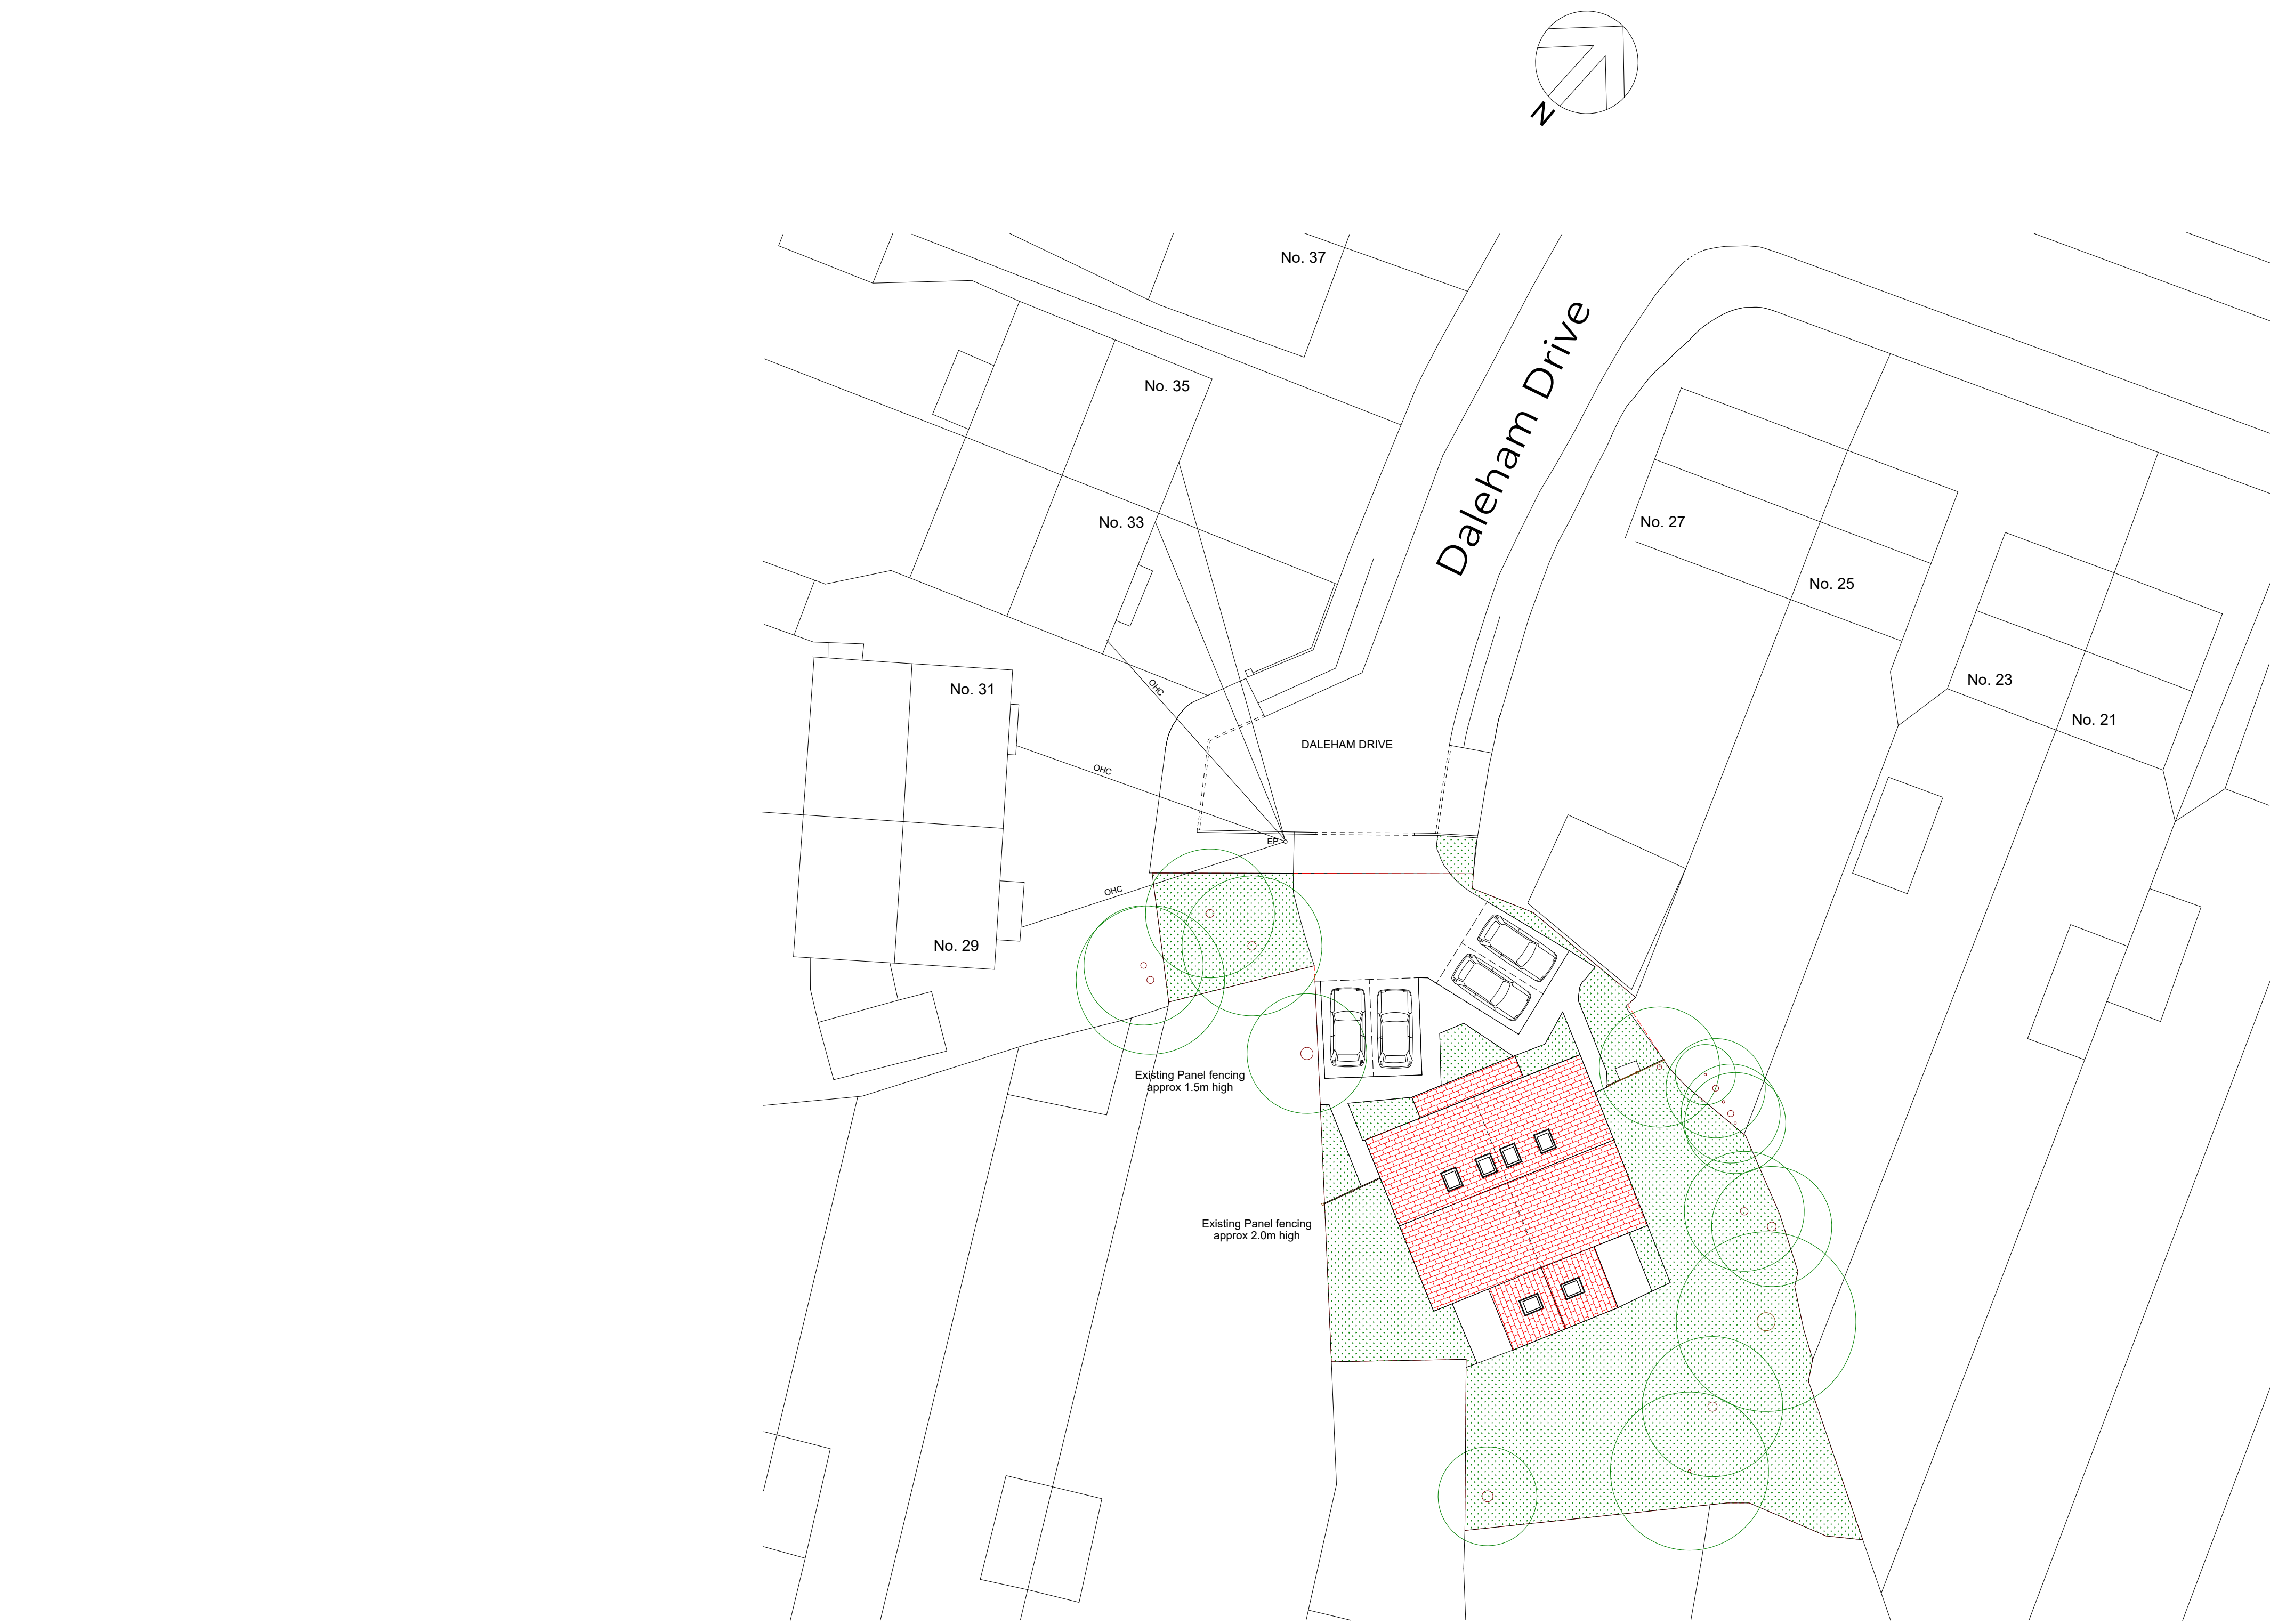


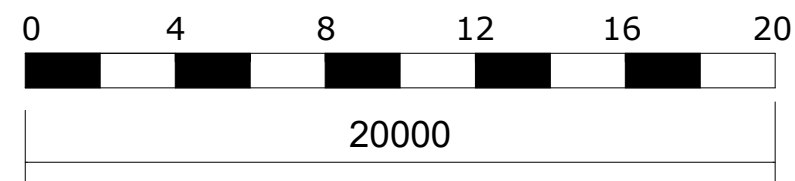

	Proposed Project New build houses	Address 27A & 27B Daleham Drive Uxbridge Middlesex UB8 3HW	Drawing No. CL/15/213/PSP/REVA	Date 04/04/2016	Court Home Extensions Co 23 Wembley Hill Road, Wembley, Middlesex, HA9 8AS 020 8902 3464 info@courtlofts.co.uk
	Drawing Title Proposed Site Plan Rev A		Scale 1:1250	 20000	