


BOROUGH of HILLINGDON

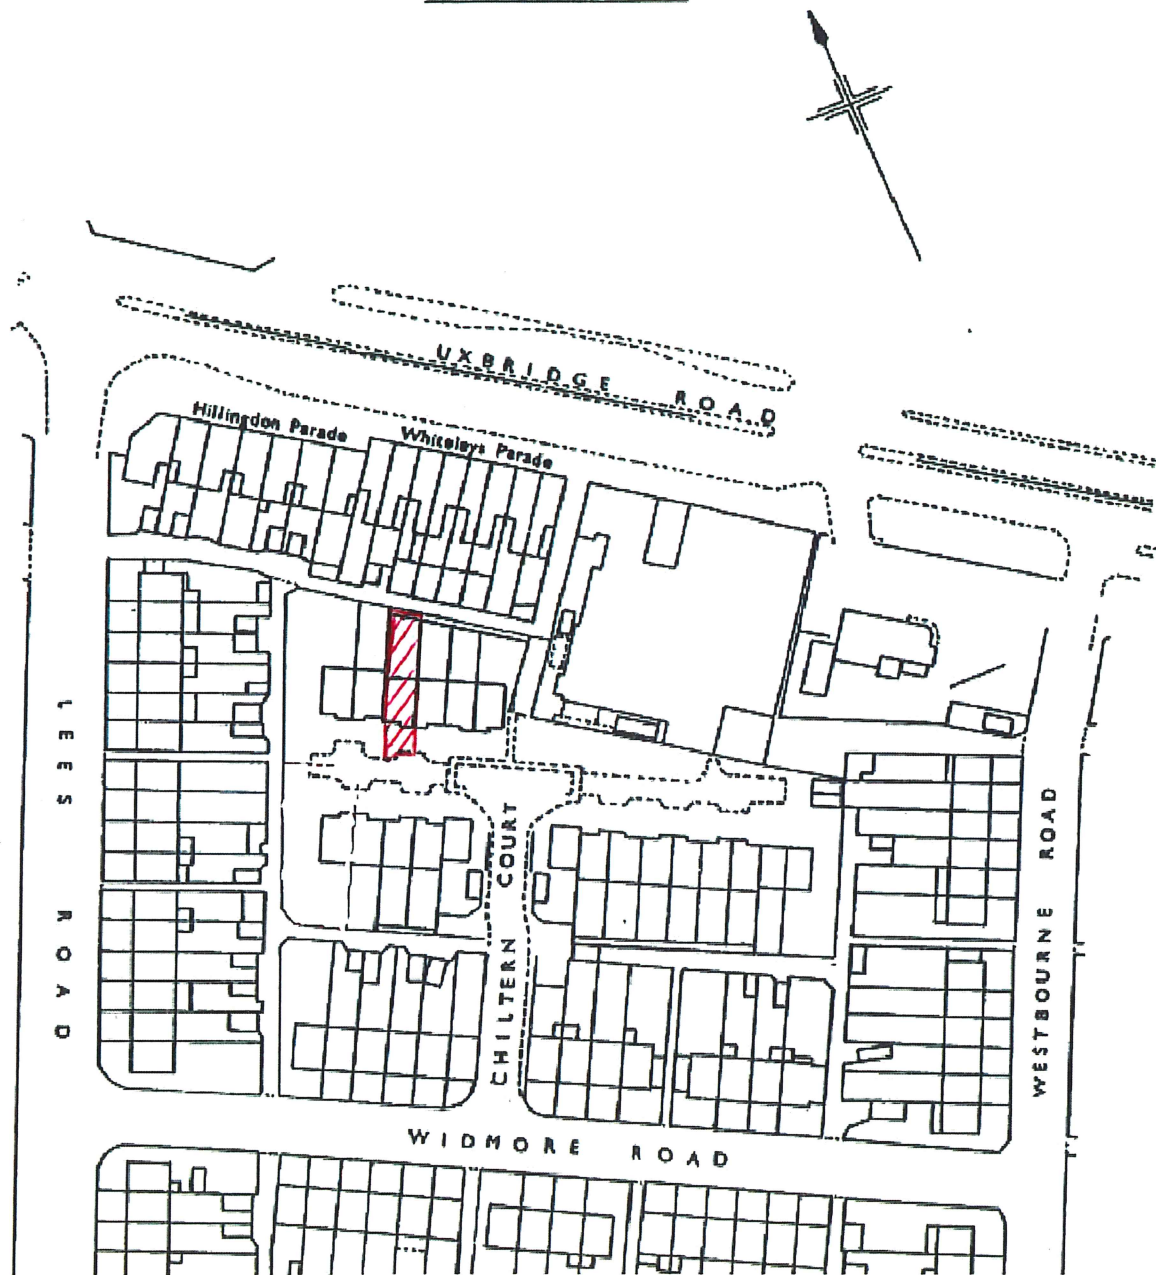

8 Chiltern Court, Widmore Road, Uxbridge, UB8 3BJ

Site Plan (1:1250)

|                                                                    |            |     |
|--------------------------------------------------------------------|------------|-----|
| 0 12.5 m 25 m 37.5 m 50 m                                          |            |     |
| Client Mr Weifeng Chen                                             |            |     |
| Site Address 8 Chiltern Court, Widmore Road<br>Uxbridge<br>UB8 3BJ |            |     |
| Project Title Lean-to Conservatory                                 |            |     |
| Scale 1:1250 @ A4                                                  |            |     |
| Drawing Title Site Plan                                            |            |     |
| Job No                                                             | Drawing No | Rev |