




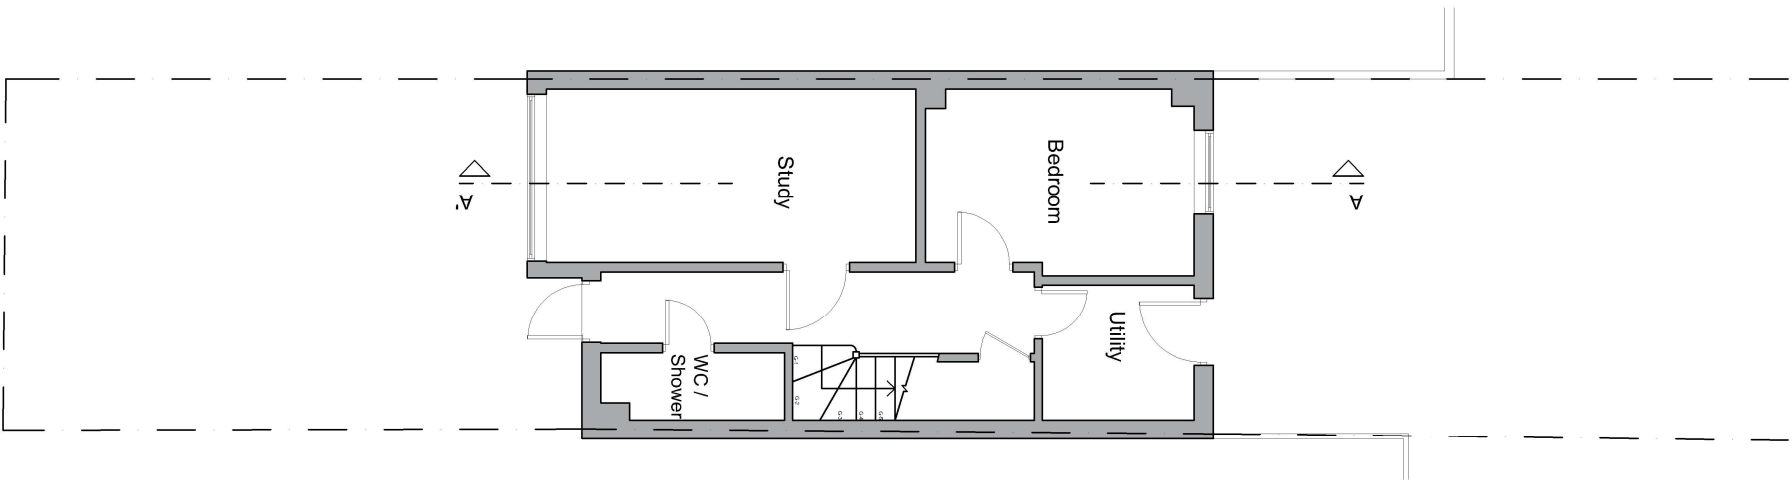


Existing Ground Floor

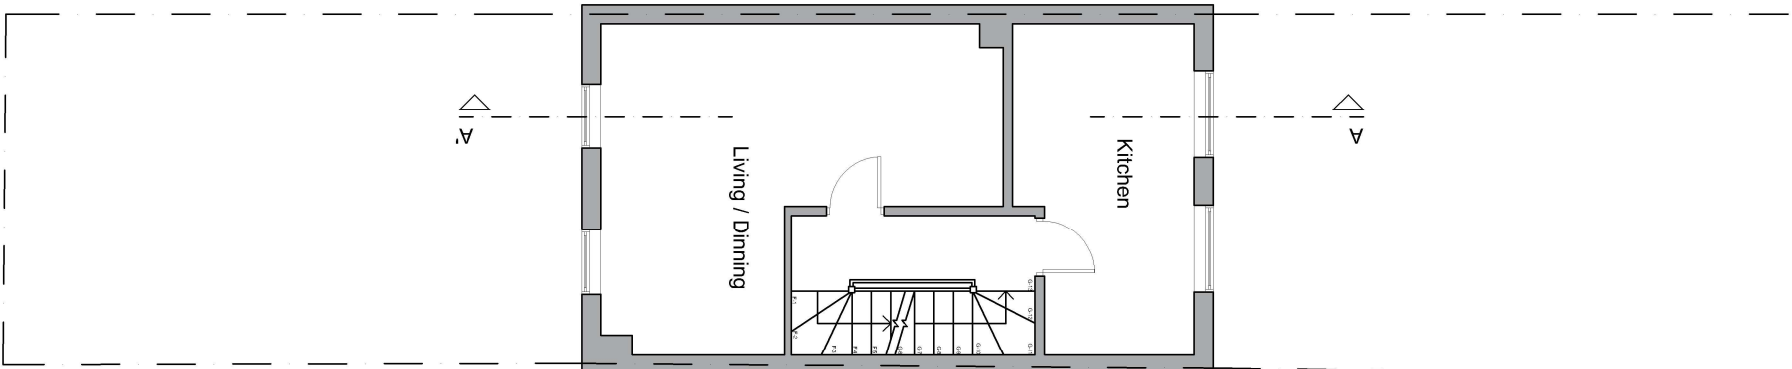

Existing First Floor

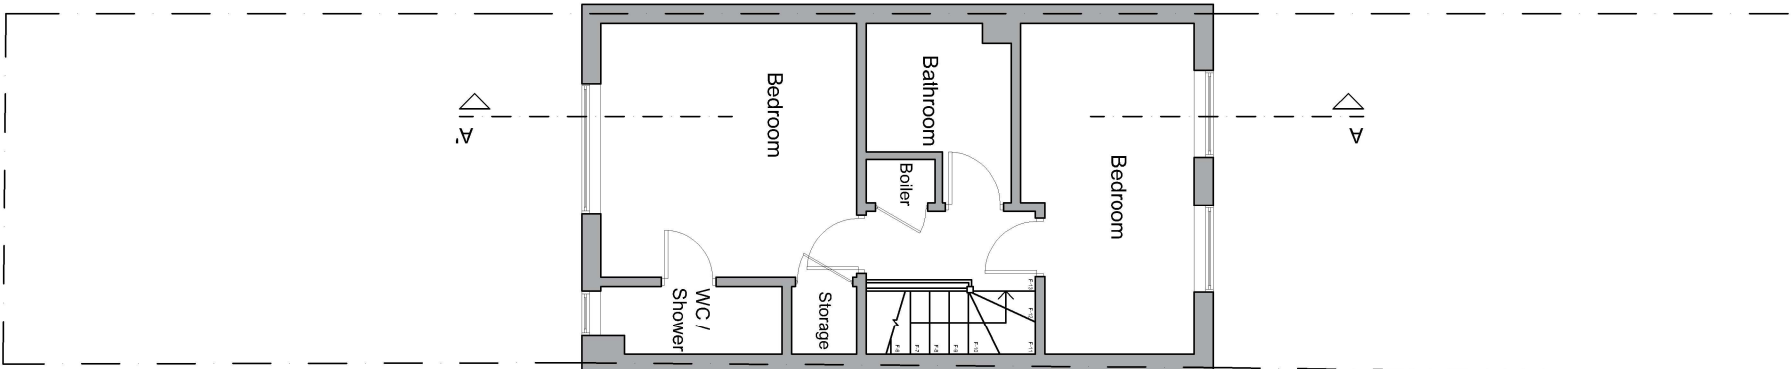

Existing Second Floor

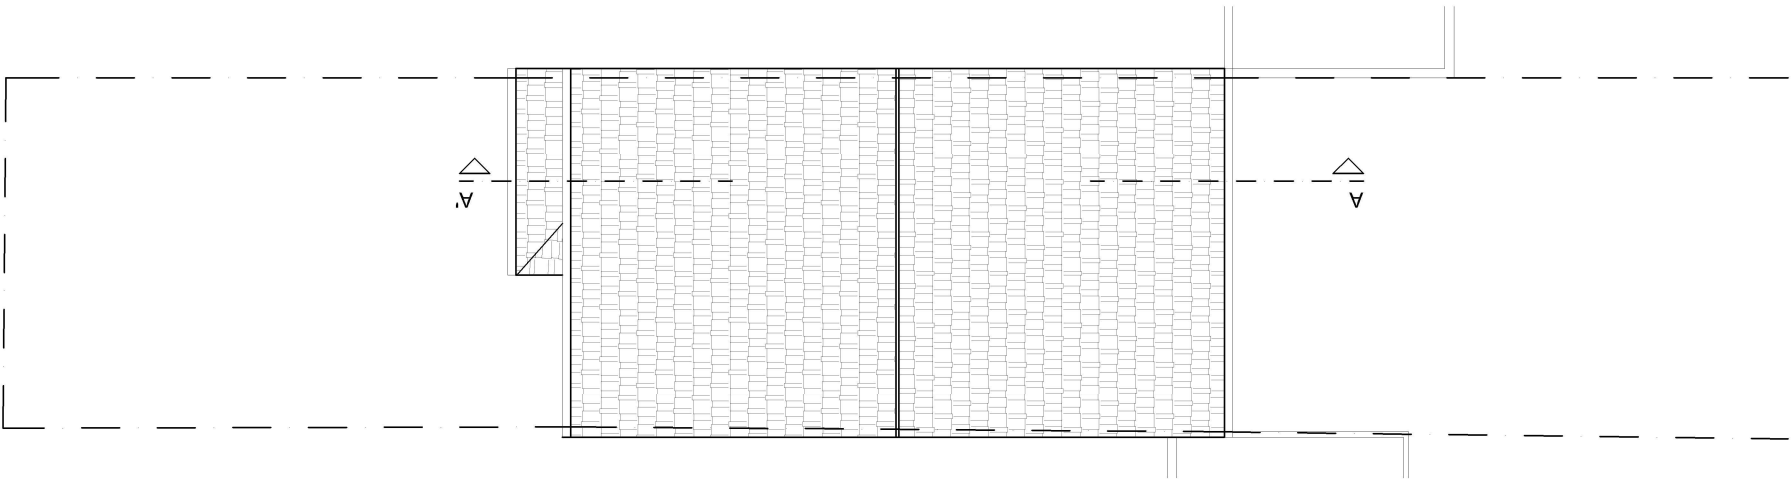

Existing Roof Plan

PROJECT DETAILS

Ground Floor rear Extension

PROPERTY ADDRESS

41 Tollgate Drive
Hayes
UB4 0NP

DRAWING TITLE

Existing Floor Plans

REVISION

RV00

DRAWING NO.

TD.41.EX-01

SCALE

1:100

[@ A3]

