




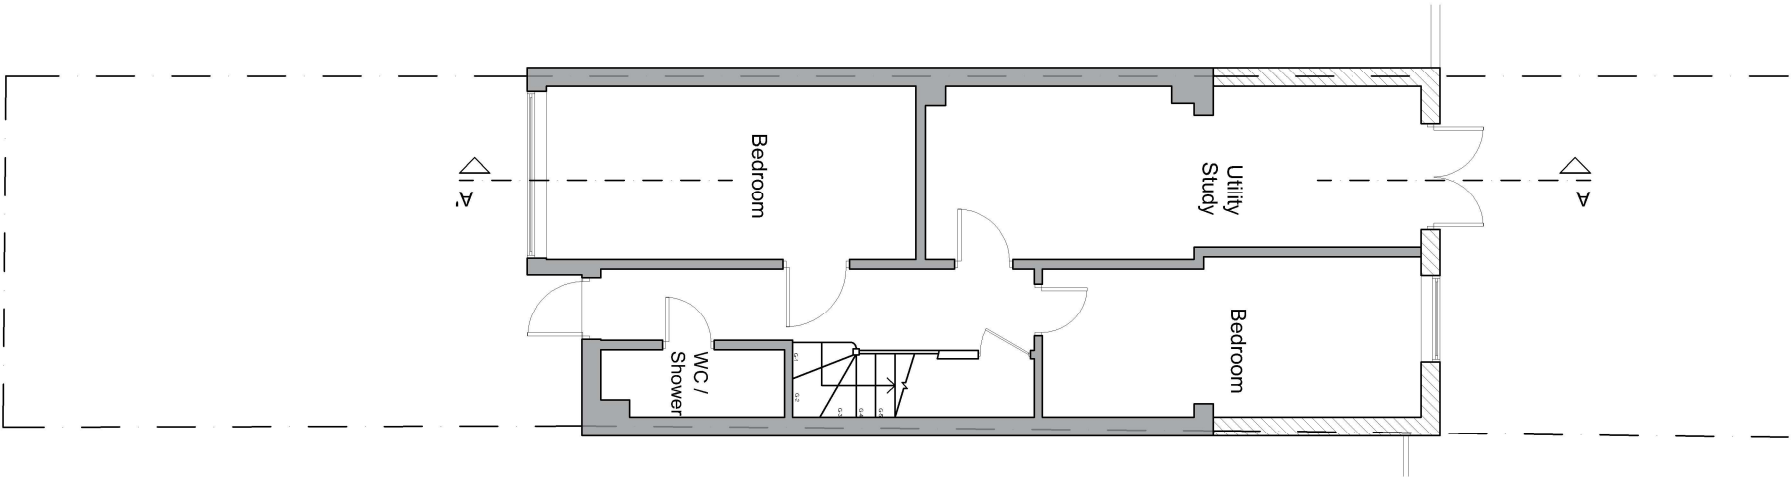


Proposed Ground Floor

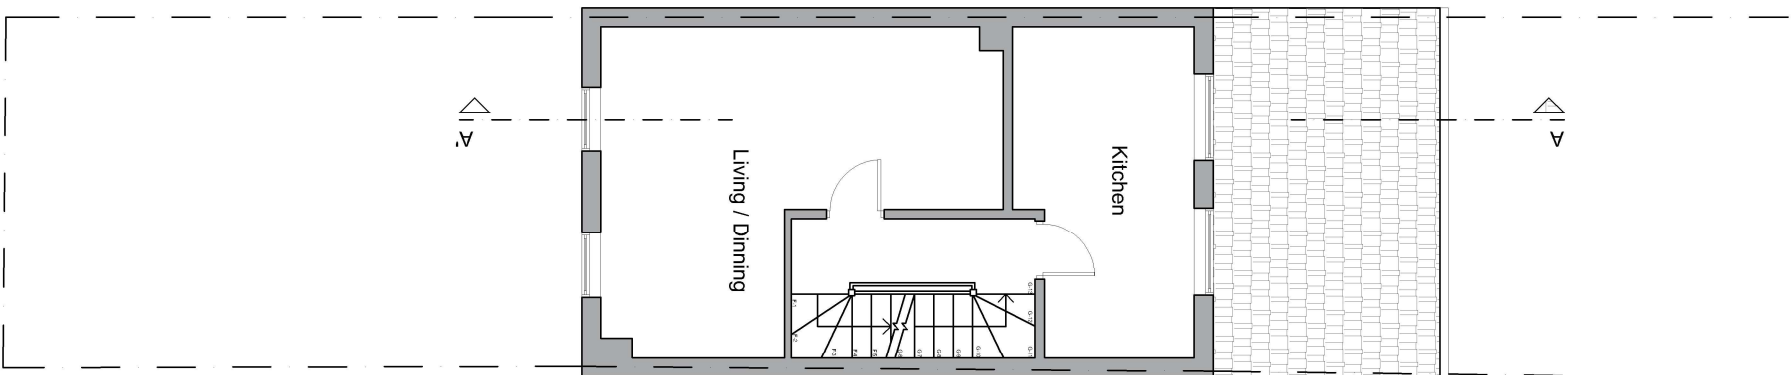

Proposed First Floor

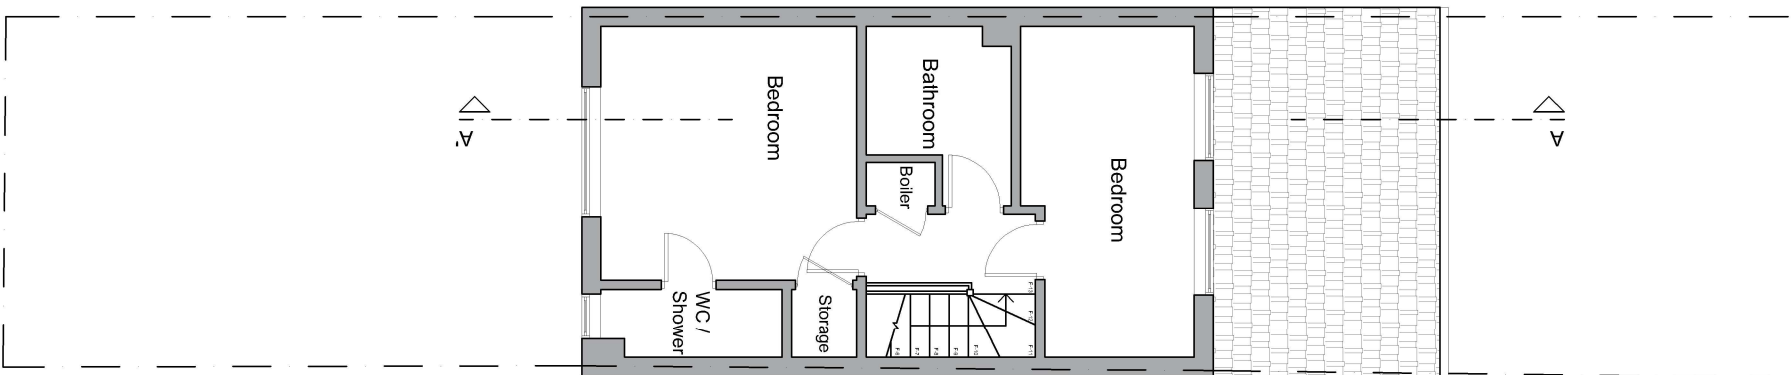

Proposed Second Floor

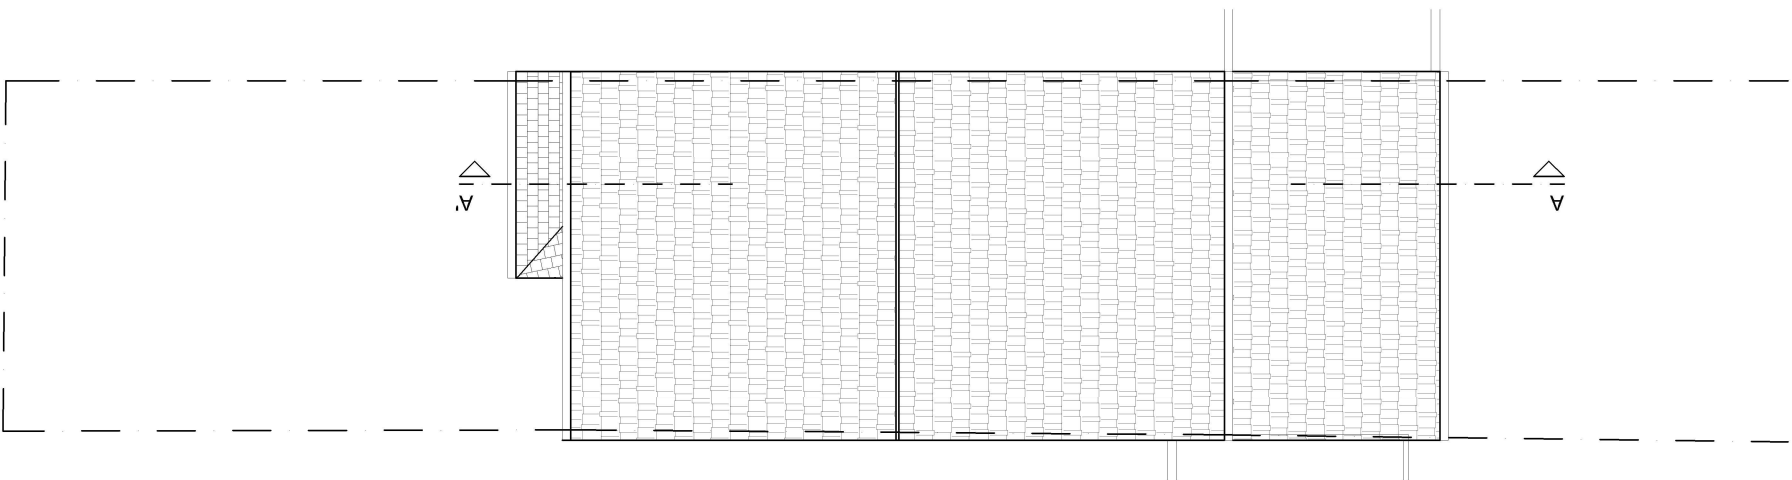

Proposed Roof Plan

PROJECT DETAILS

Ground Floor rear Extension

PROPERTY ADDRESS

41 Tollgate Drive
Hayes
UB4 0NP

DRAWING TITLE

Proposed Floor Plans

REVISION

RV00

DRAWING NO.

TD.41.PR-01

SCALE

1:100 [@ A3]

