



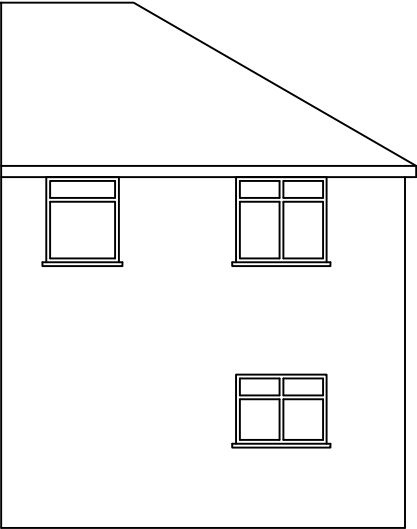


EXISTING FRONT ELEVATION

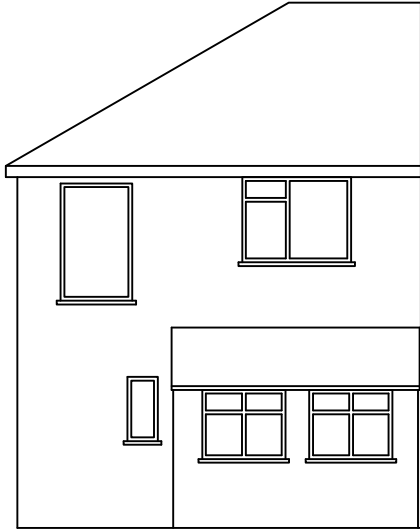


EXISTING REAR ELEVATION



EXISTING SIDE ELEVATION

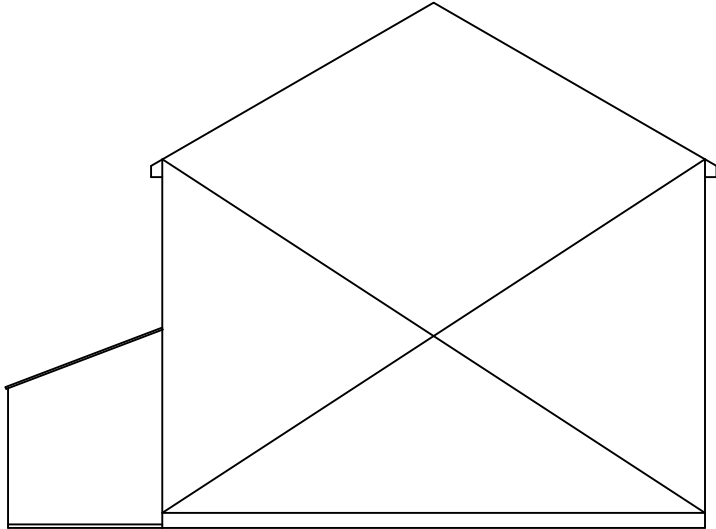


EXISTING SIDE ELEVATION

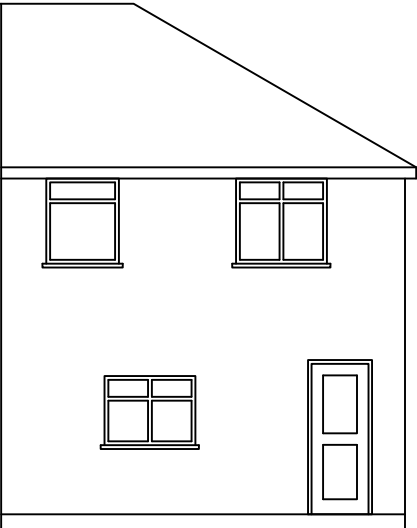


PROPOSED FRONT ELEVATION





PROPOSED REAR ELEVATION

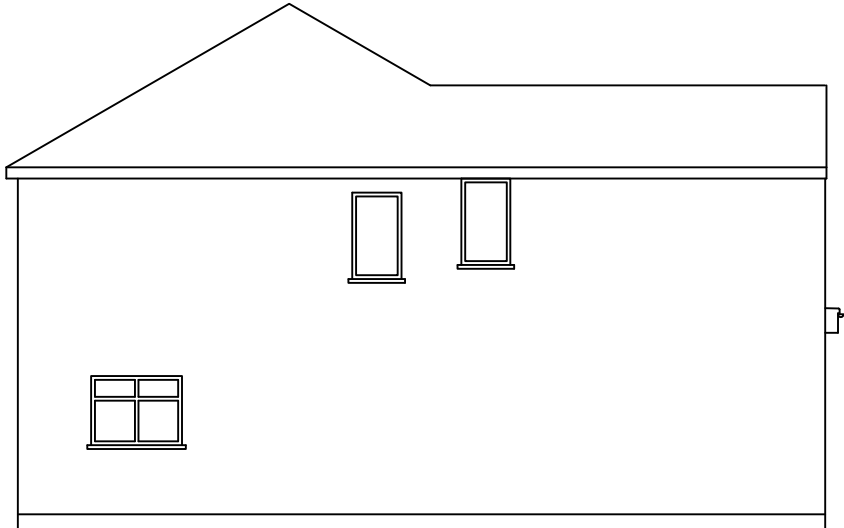

PROPOSED SIDE ELEVATION

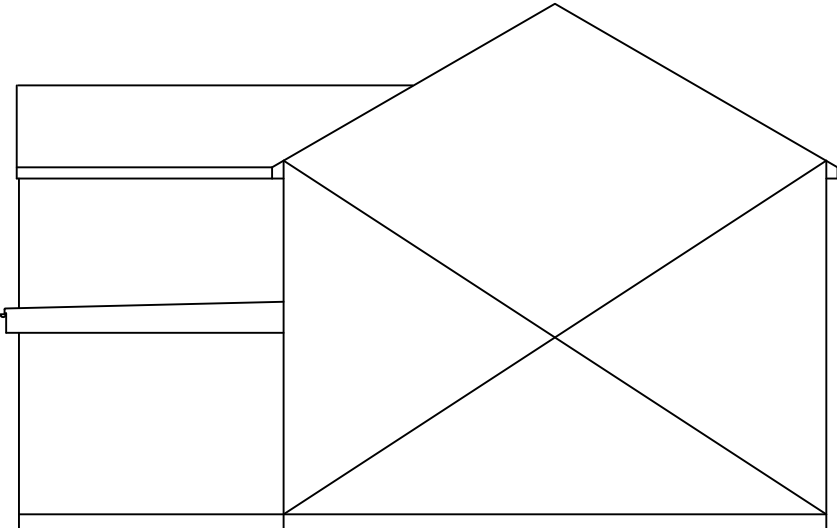

PROPOSED SIDE ELEVATION

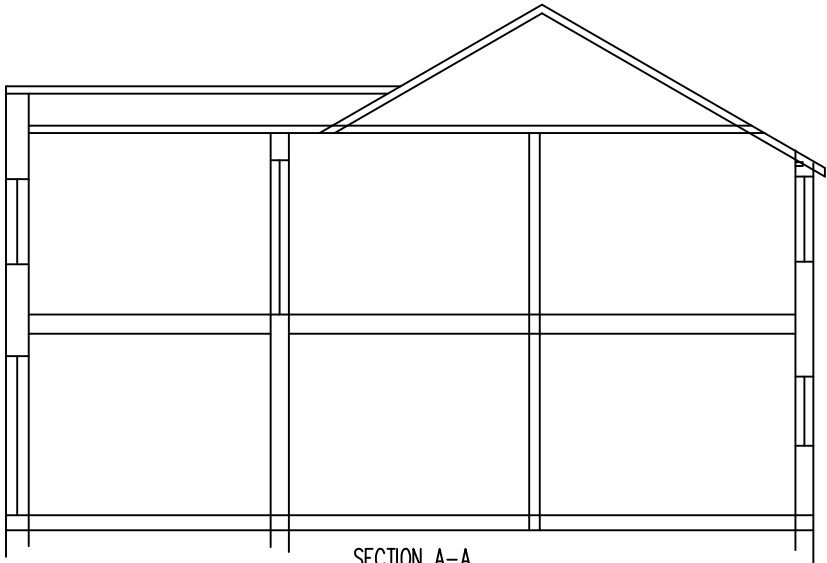 

SECTION A-A

Revisions		
	Date	Description
A	8/8/11	WINDOWS AMENDED
Drawn		Checked
Scale 1:100 @ A3		Date 27/7/11

Drawing Title : ELEVATIONS & SECTION TWO STOREY REAR EXTENSION 94 RALEIGH AVENUE HAYES UB4 0EF
Drawing No: KGS/RAL/403P1A/2