




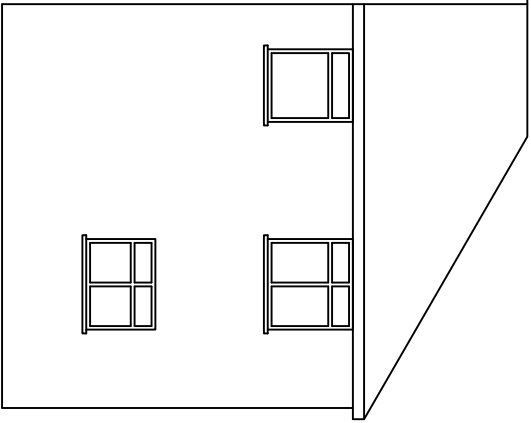


EXISTING FRONT ELEVATION

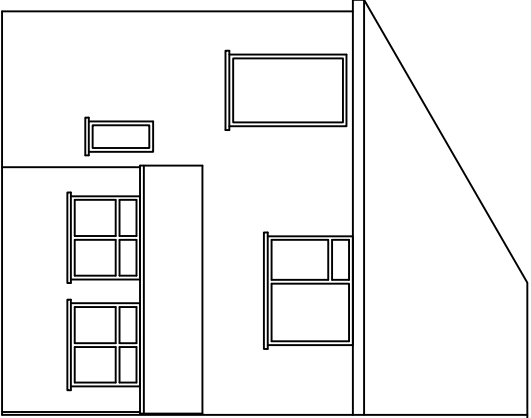


EXISTING REAR ELEVATION

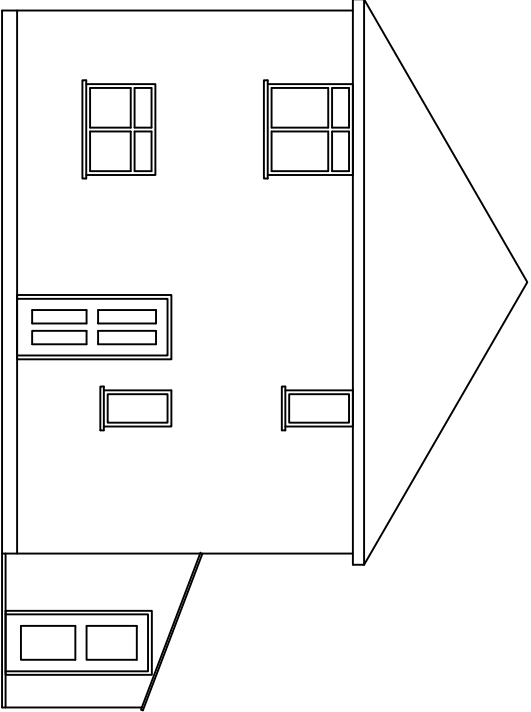


EXISTING SIDE ELEVATION

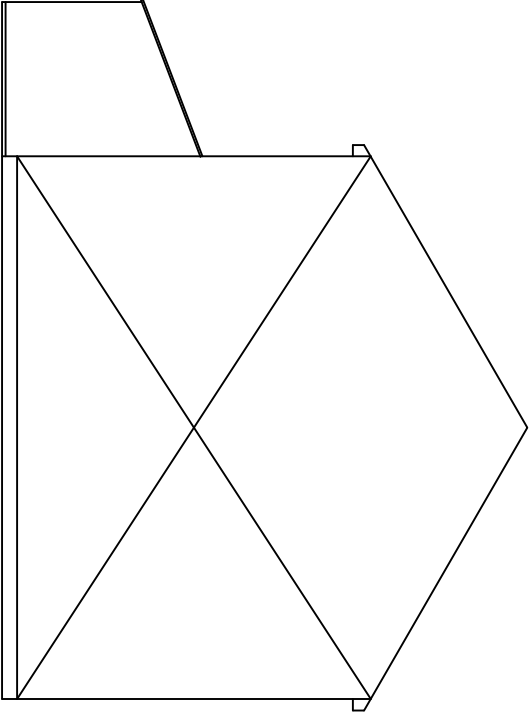


EXISTING SIDE ELEVATION

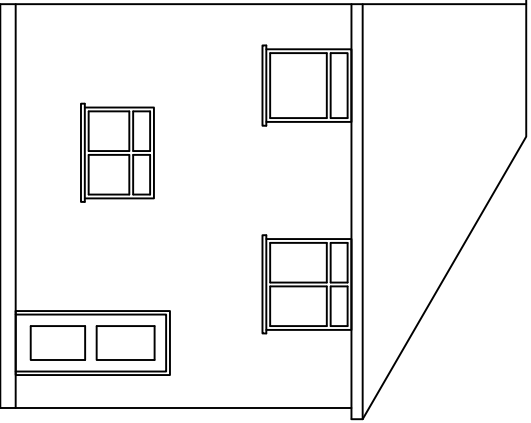


PROPOSED FRONT ELEVATION

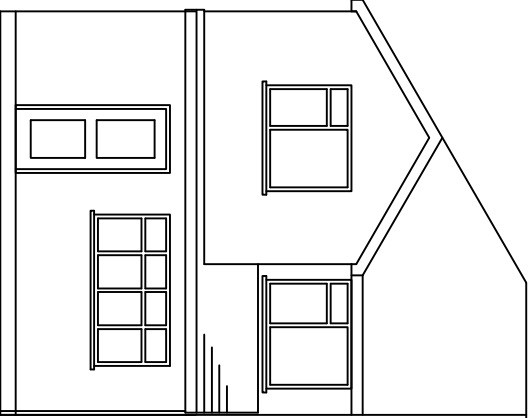


PROPOSED REAR ELEVATION

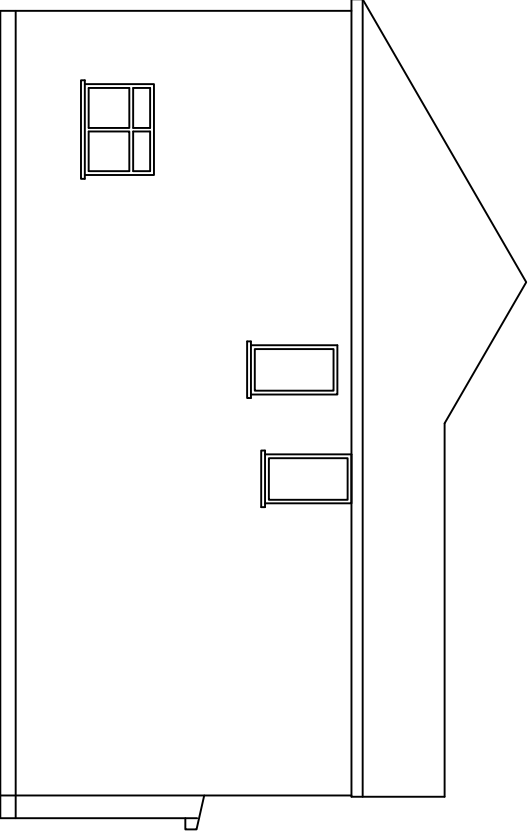


PROPOSED SIDE ELEVATION

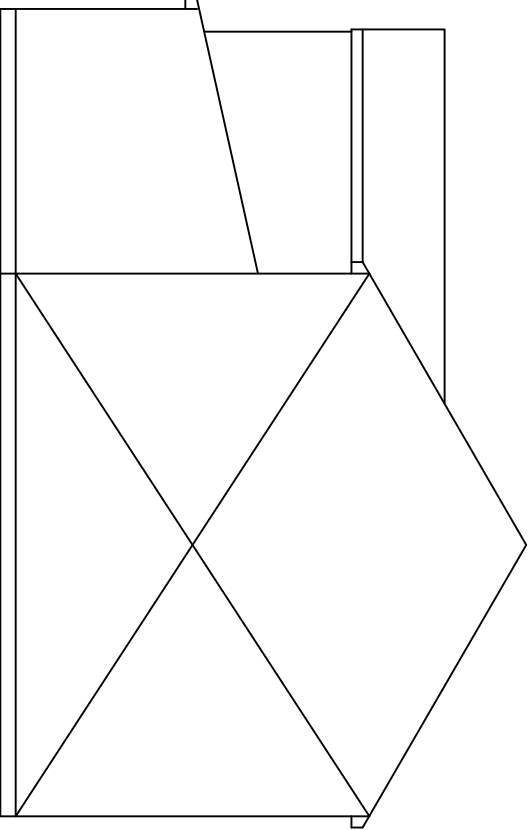

PROPOSED SIDE ELEVATION

 

5M

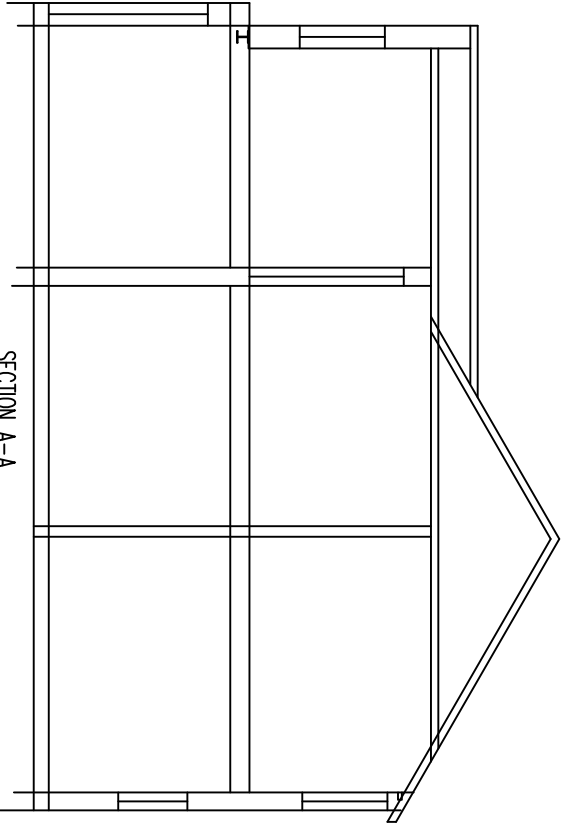

SECTION A-A

Revisions	
Date	Description
A 8/8/11	WINDOWS AMENDED
B 7/10/11	REDUCED SIZE FIRST FLOOR
Drawn	Checked
Scale 1:100 @ A3	Date 27/7/11

Drawing Title : ELEVATIONS & SECTION TWO STOREY REAR EXTENSION 94 RALEIGH AVENUE HAYES UB4 0EF	Drawing No: KGS/RAL/403P1B/2
---	---------------------------------