


ROOF PLAN

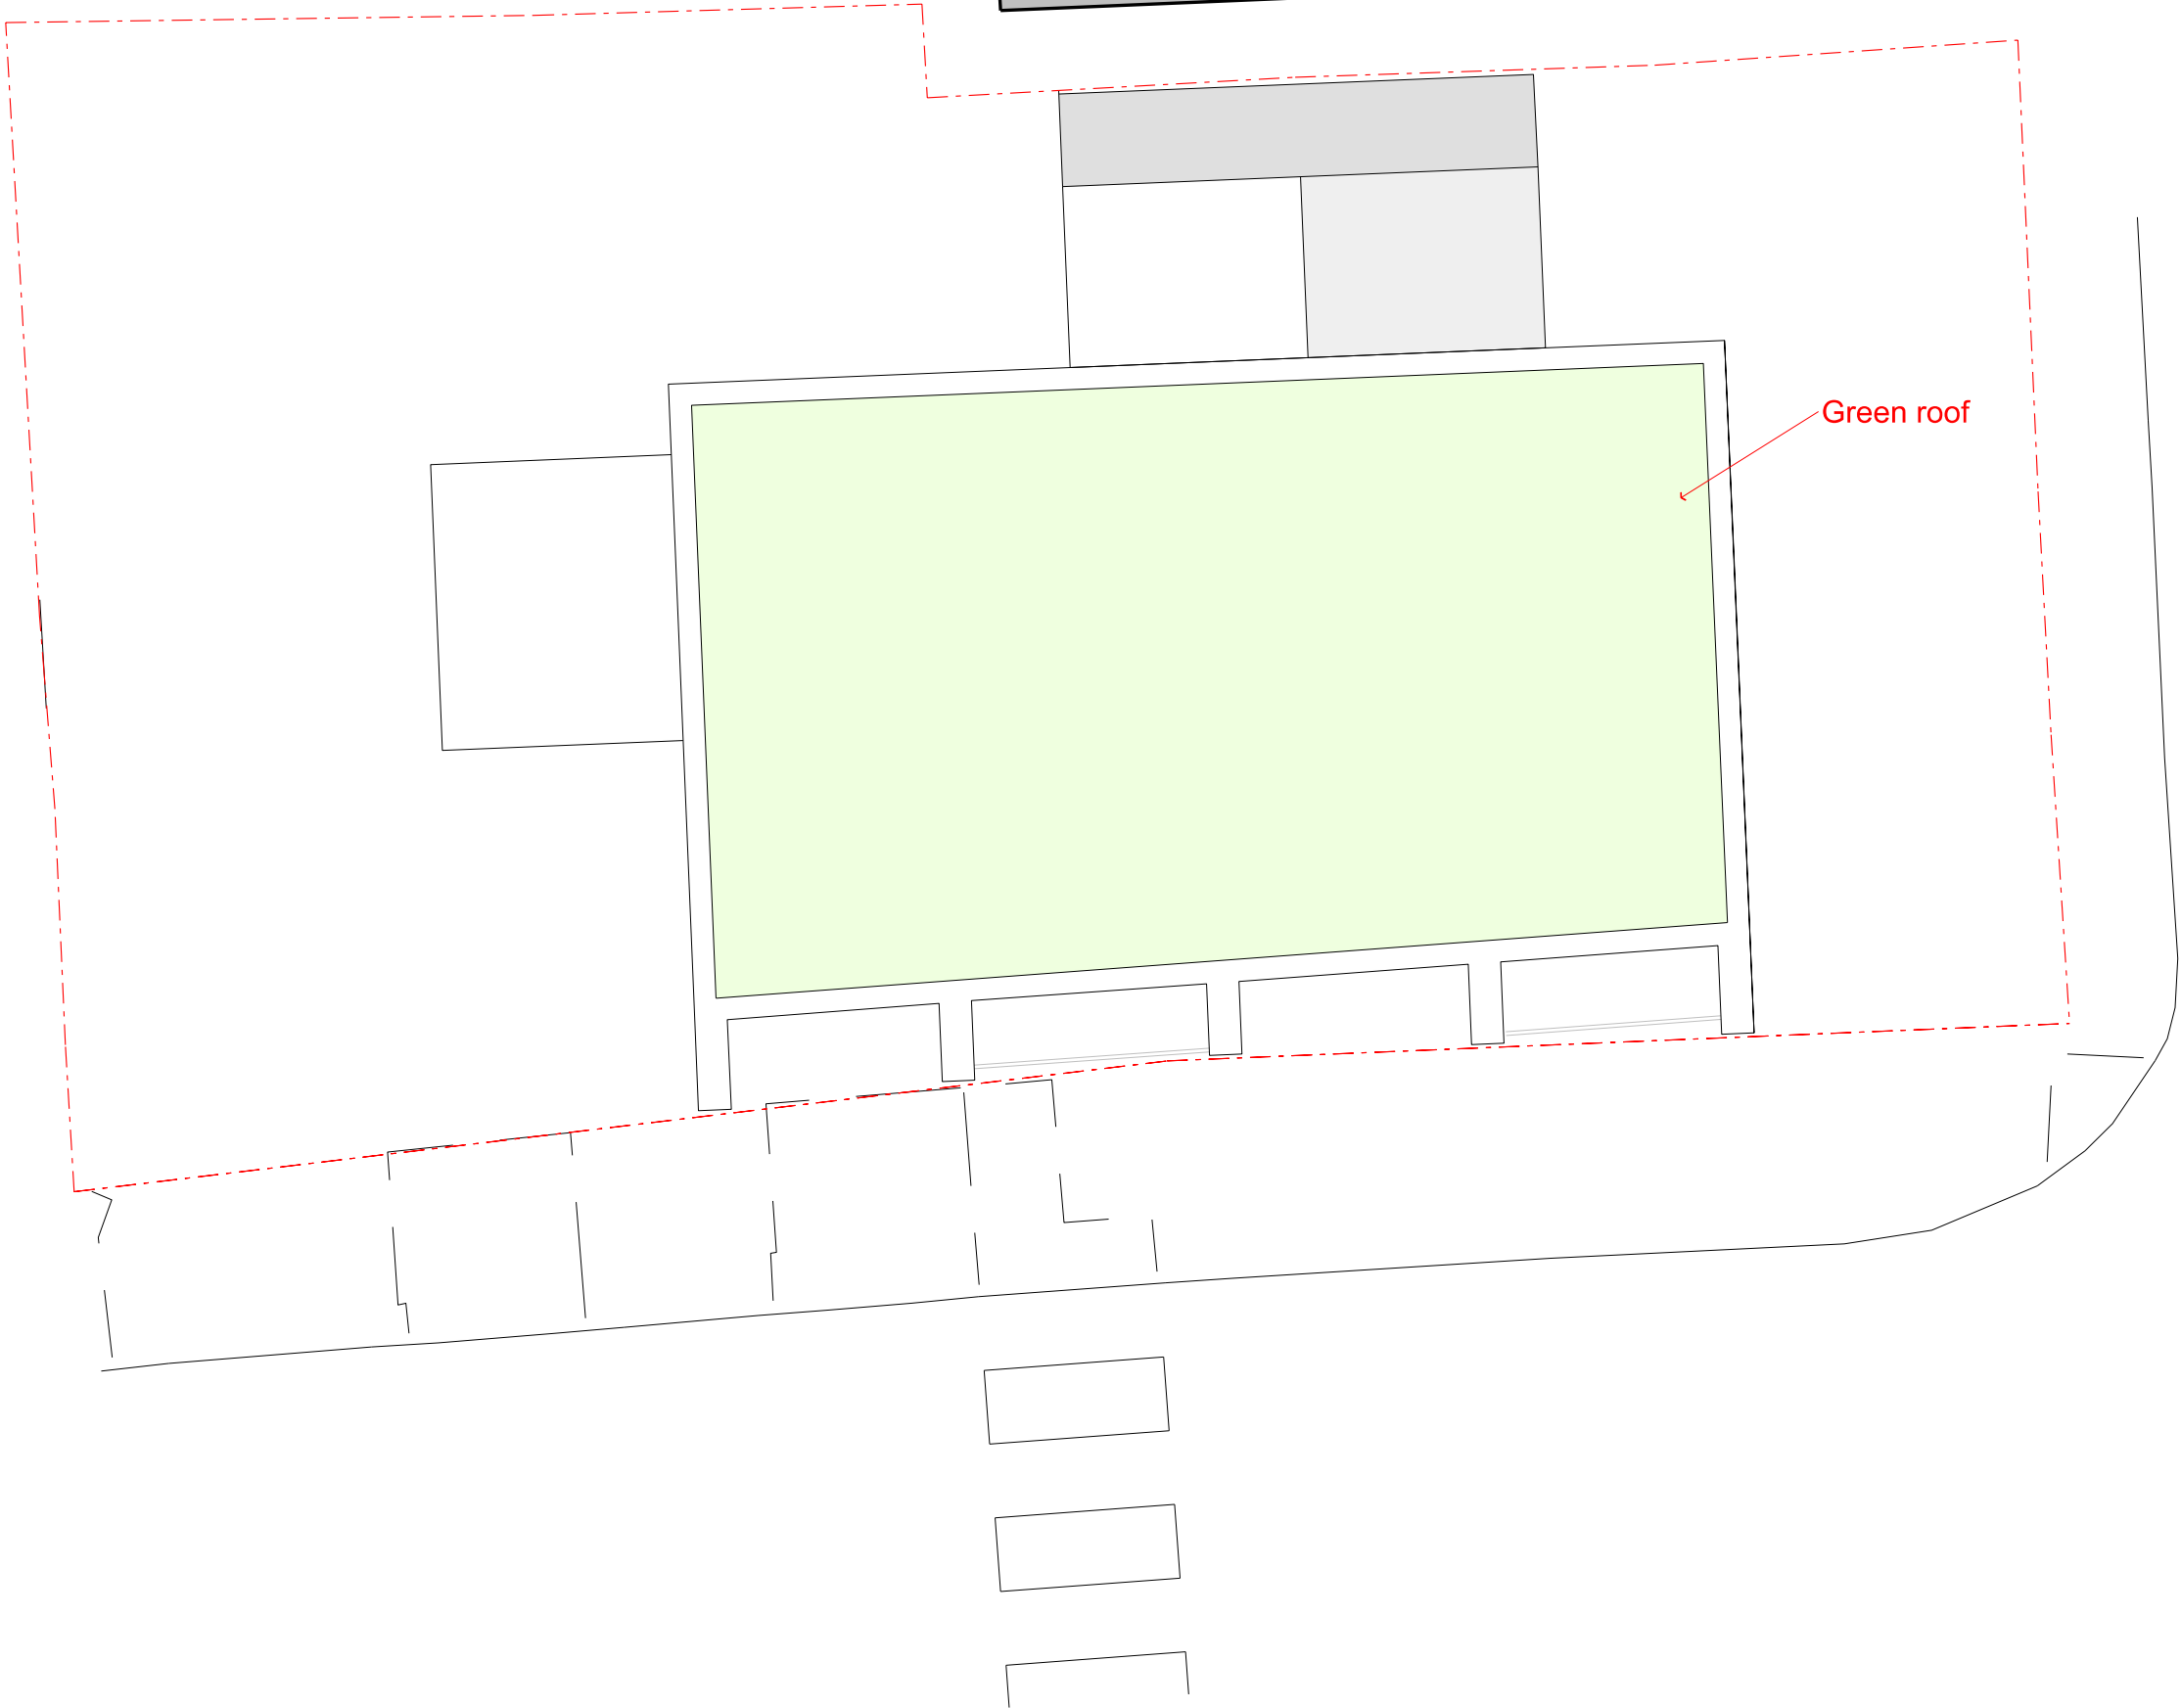

02.09.21		For Info		JY	TR
rev	date	notes	drawn by	checked by	
1:	Originator	☐	2: Project Architect	☐	3: Director
PLANNING ISSUE					
AndArchitects					
16 Mandeville Courtyard, 142 Battersea Park Road, London SW11 4NB tel: +44 (0) 20 7720 5999 email: mol@andarchitects.co.uk					
client					
Trio Properties					
project					
67 Horton Road					
drawing title					
Proposed Roof Plan					
project start date	scale			revision	
September 2021	1:50	@ A1			
	1:100	@ A3			
drawing number					
503 PL(0)106					

All dimensions must be checked on site and any discrepancies reported to the architect before any work commences. DO NOT SCALE from this drawing. This drawing is the copyright of AND Architects Ltd and may not be copied or printed without express written permission from AND Architects Ltd