

Contact:
Email: info@bluearcdesign.co.uk, Cell: 044 + 078 3293 8374
Web site: www.bluearcdesign.co.uk

Notes:

All written dimensions to be taken in preferences to scaled dimensions.
The contractor is responsible for checking and verifying measurements on site prior to any work commencing.

All work is to be carried out to be the requirements, and to the satisfaction of the Local Authority.


Extension Area:-
Rear Extension: 19.42 Sq.m




Existing East Elevation
Scale:1:100




Proposed East Elevation
Scale:1:100

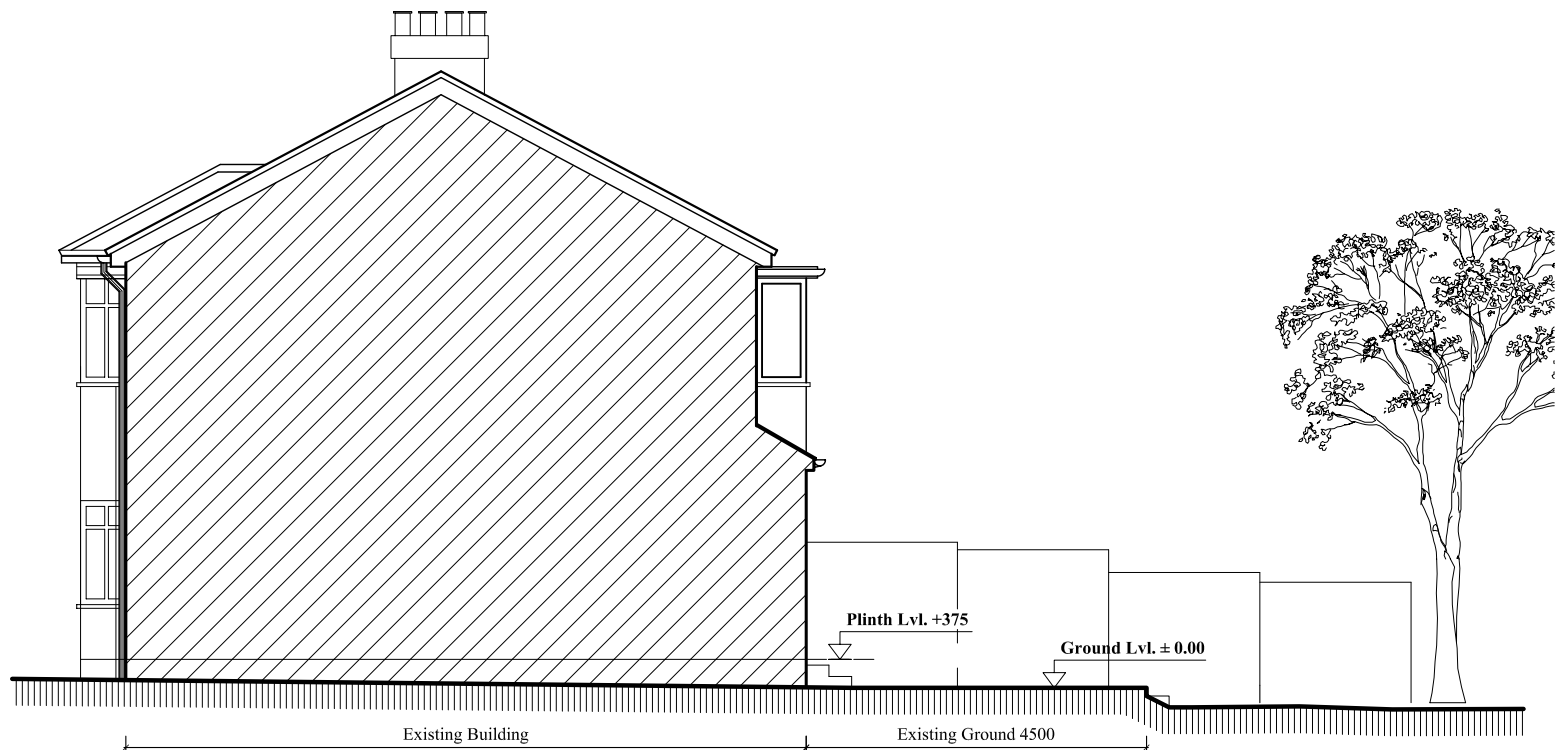


Existing South Elevation
Scale:1:100

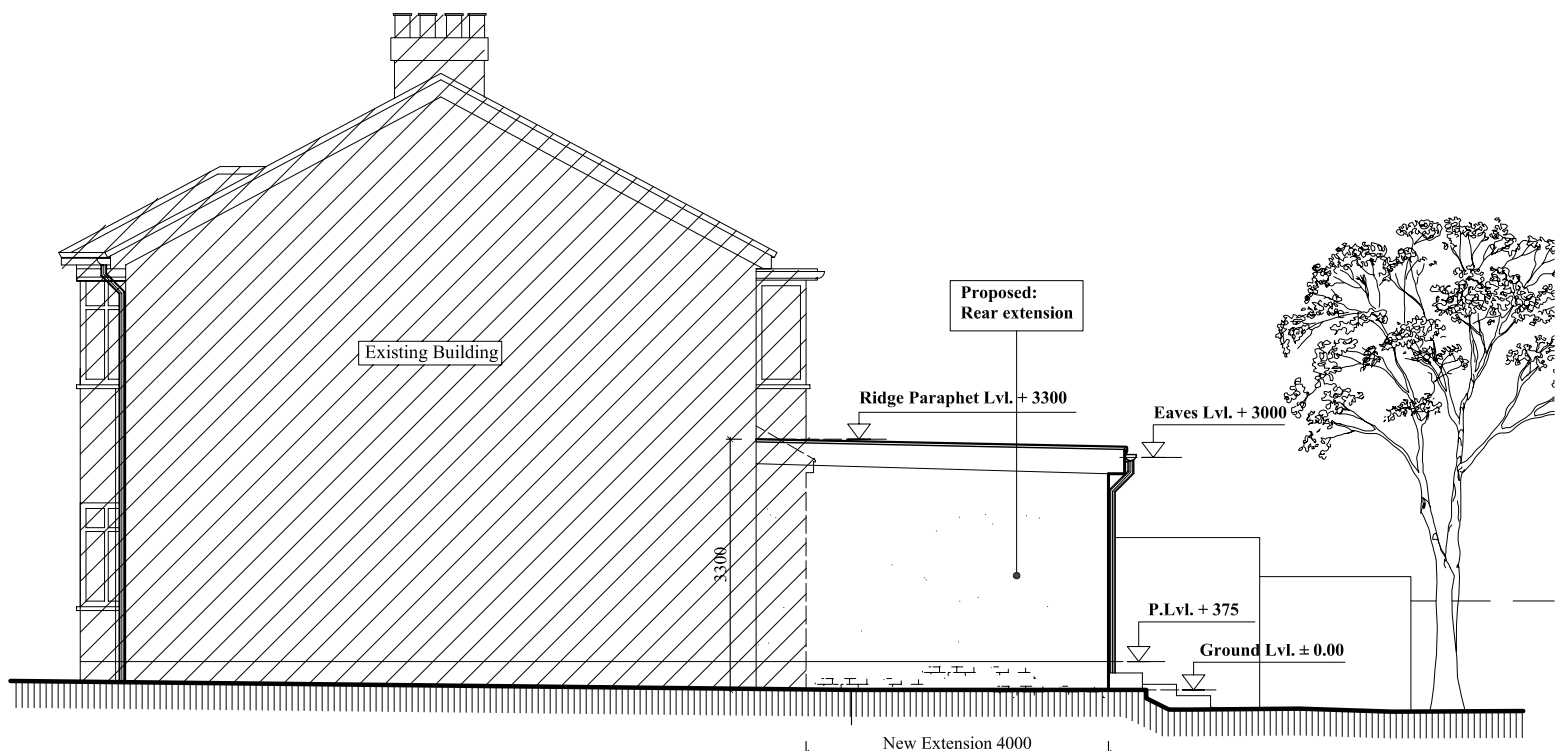

Proposed South Elevation
Scale:1:100

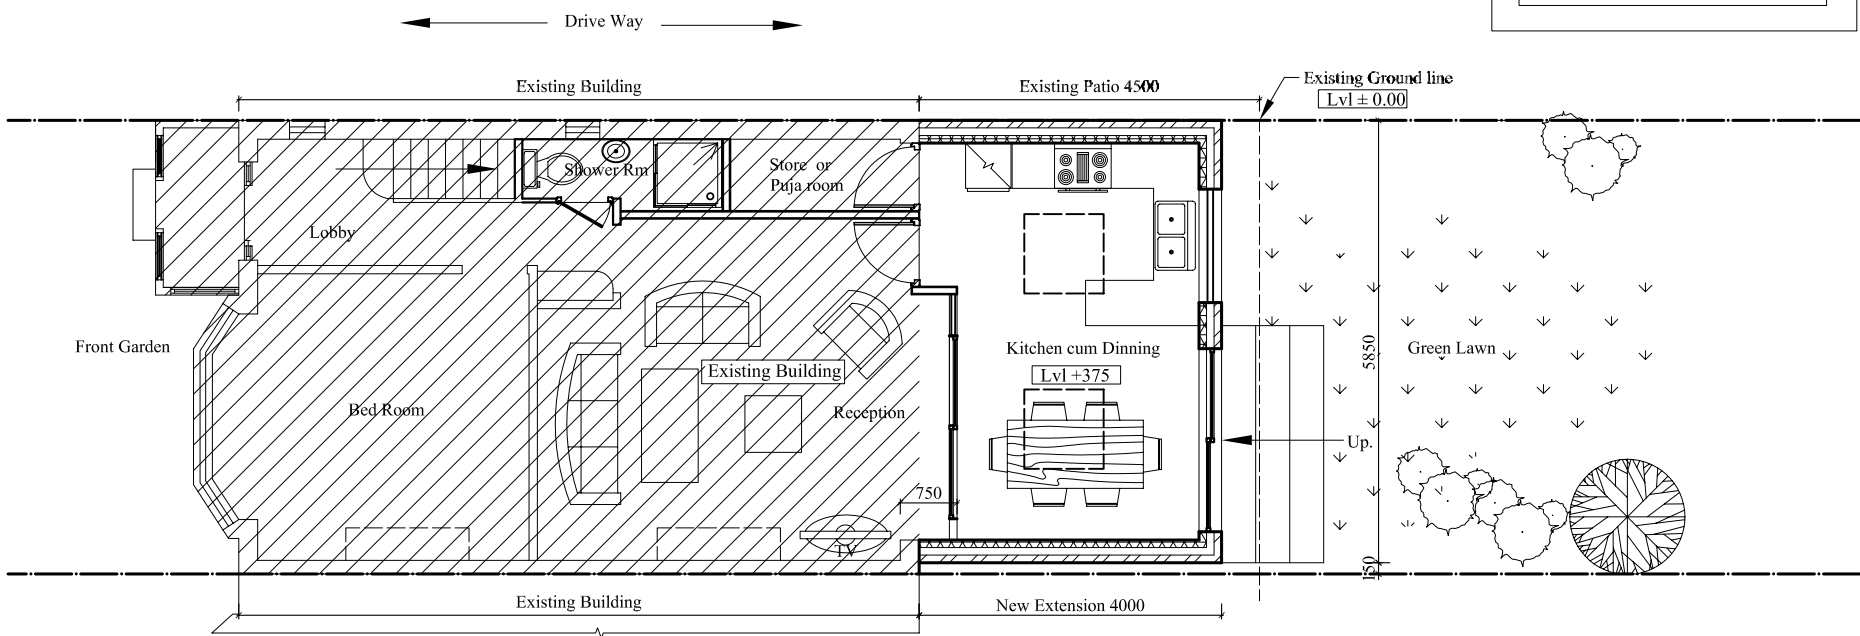


Proposed Ground Floor Plan
Scale:1:100

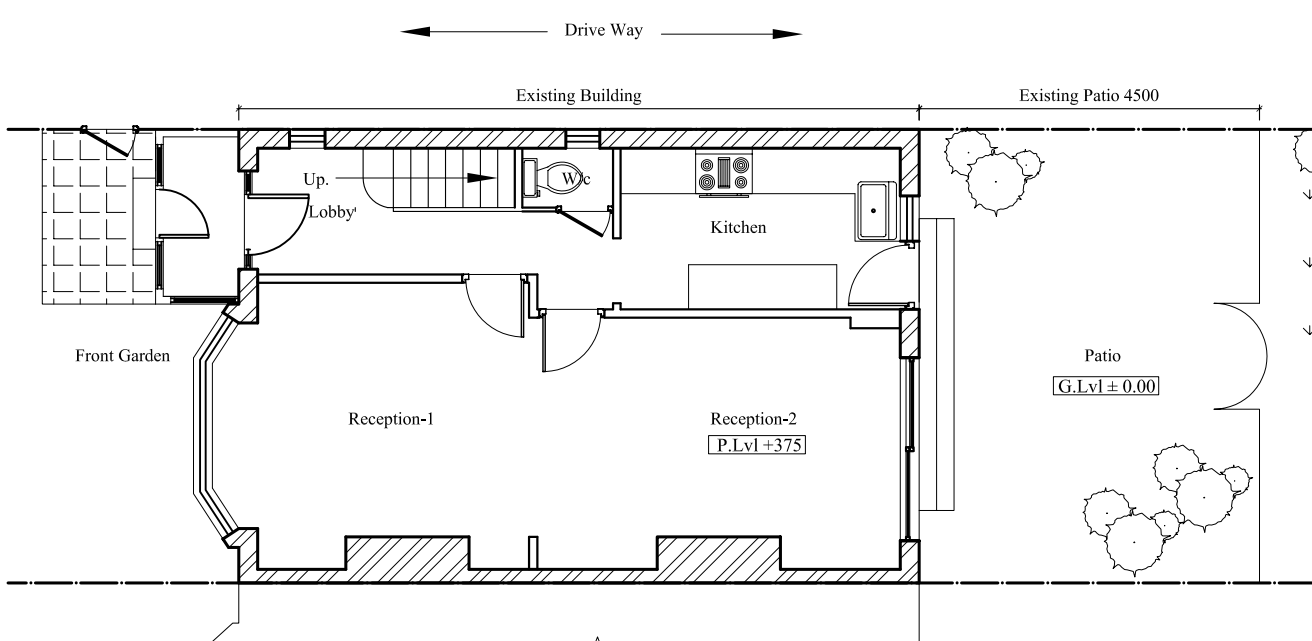

Existing Ground Floor Plan
Scale:1:100



Existing West Elevation
Scale:1:100

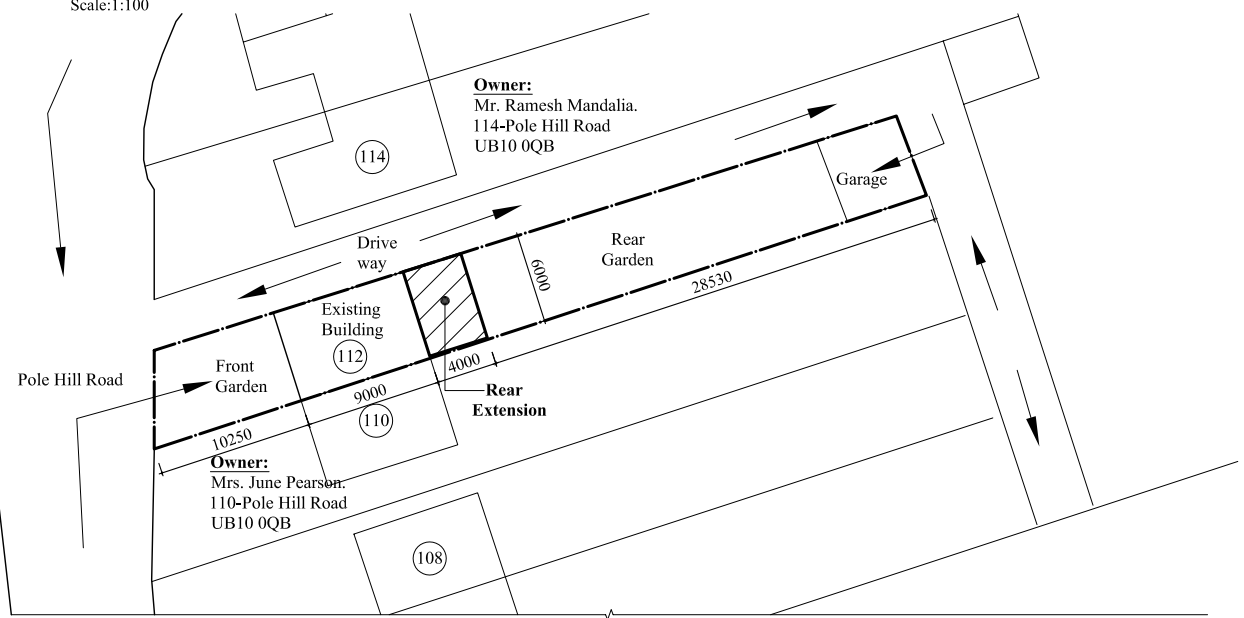

Block Plan
Scale:1:500
● = Trees

Rev.	Description	By	Ckd	Date

Client:
Mr/s. Nirmal Chaulagain

Project:
Proposed Single Storey Rear extension

Location:
112 Polehill Road, Hillingdon, Middlesex,
UB10 0QB, London.

Status:
LARGER EXTENSION: NEIGHBOUR CONSULTATION SCHEME

Title:
Existing / Proposed Floor Plans, Elevations,
And Site Plan.

Drawn by: L.p	Str. Er: ---	Checked by: R.k
Project no: BAL-1072	Sheet Size A2	Sheet no. 01
Date: 20/04/2015	Scale: 1:100,500	