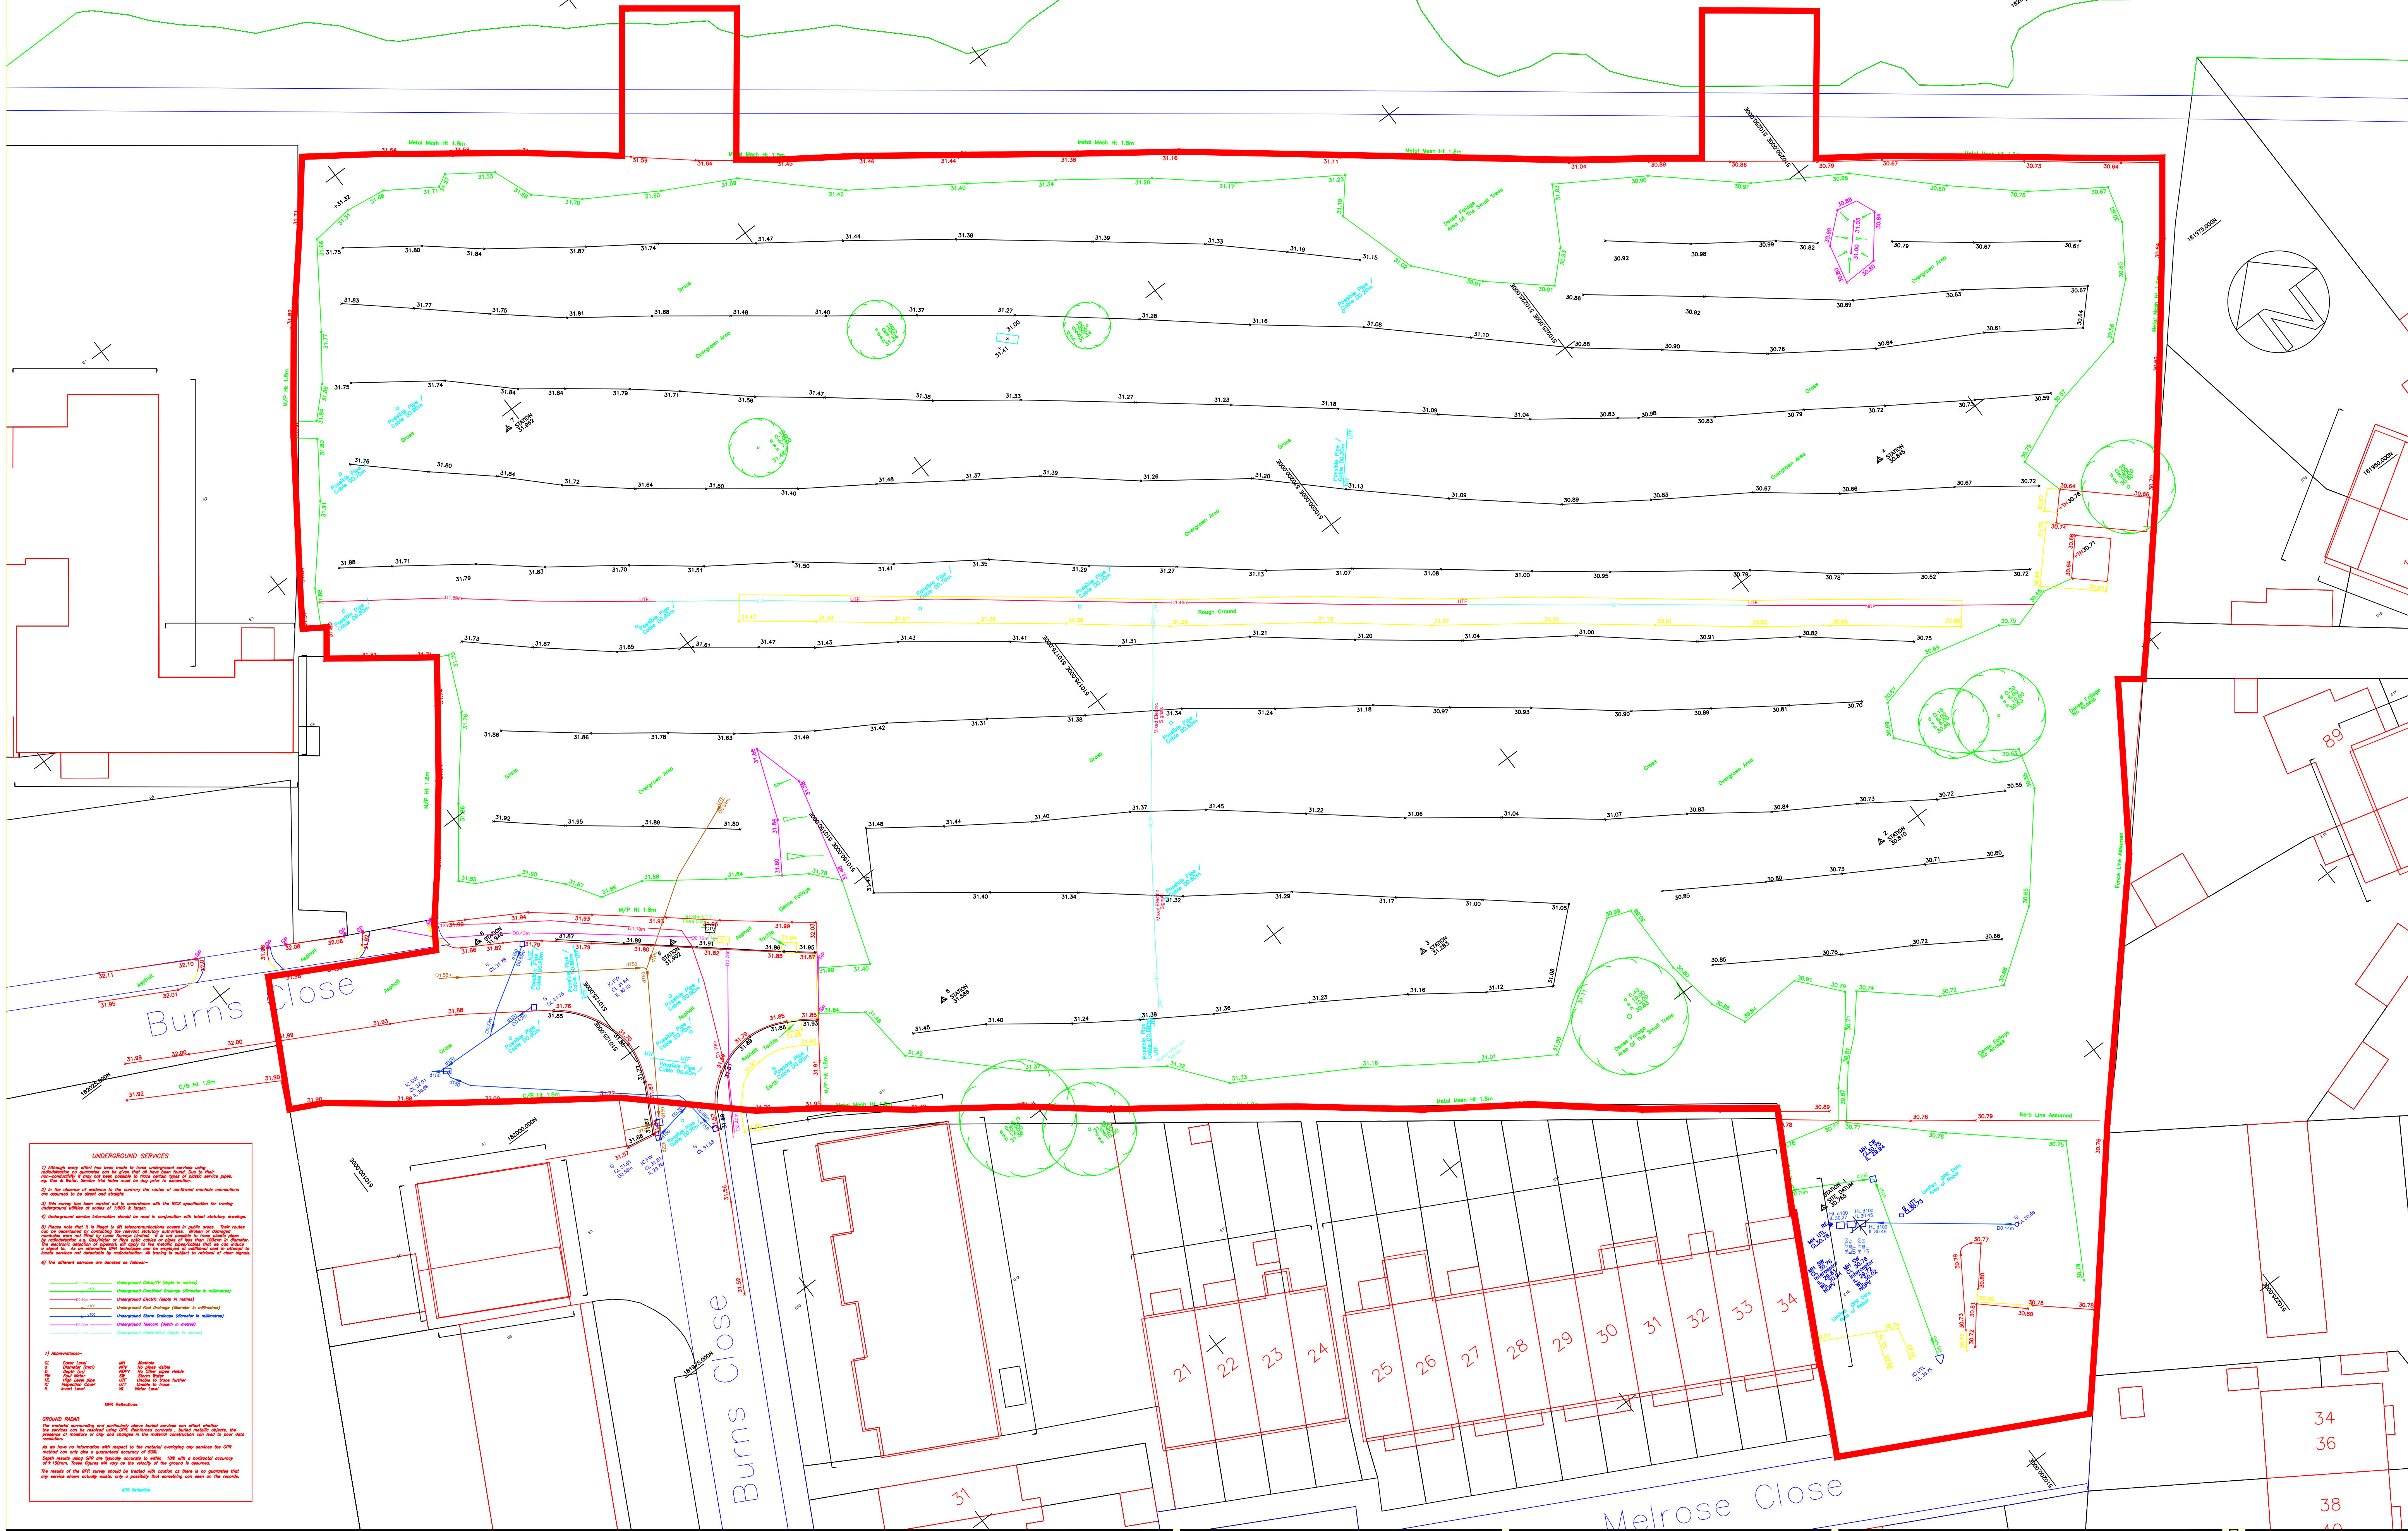


Existing Site Plan

The contractor is responsible to ensure that no products are to be utilised that do not comply with relevant British and/or European Standards and/or Codes of Practice, COSHH Regulations, Construction Regulations, or which are known or suspected at the time of product selection and/or construction to be deleterious to health and safety or to the durability of the work or not in accordance with good building practices.

The contractor is responsible for checking dimensions, tolerances, levels and references. This drawing is to be read in conjunction with all relevant consultants or specialists drawings. Any discrepancy to be notified to Bailey Garner LLP and rectified before proceeding with the works on site or shop drawings.

Where an item is covered by drawings to different scales, the larger scale drawing is to be worked to.

Do not scale drawings. Figured dimensions to be worked to in all cases.

This drawing and the copyrights and patents therein are the property of Bailly Garner LLP and may not be used or reproduced without consent or attribution.

A1 Hillingdon Council
ADDRESS: Former Belmore Allotment
Hayes
UB4 0EJ

SCALE:
1:250

JOB NO.
29069

Belmore Allotments Site	
TITLE: Existing Site Plan	
PURPOSE OF ISSUE: Planning	
D KS	C
DATE: 08/06/2018	
DRAWING No.	
PL 02	
REVISION	
JM	

