



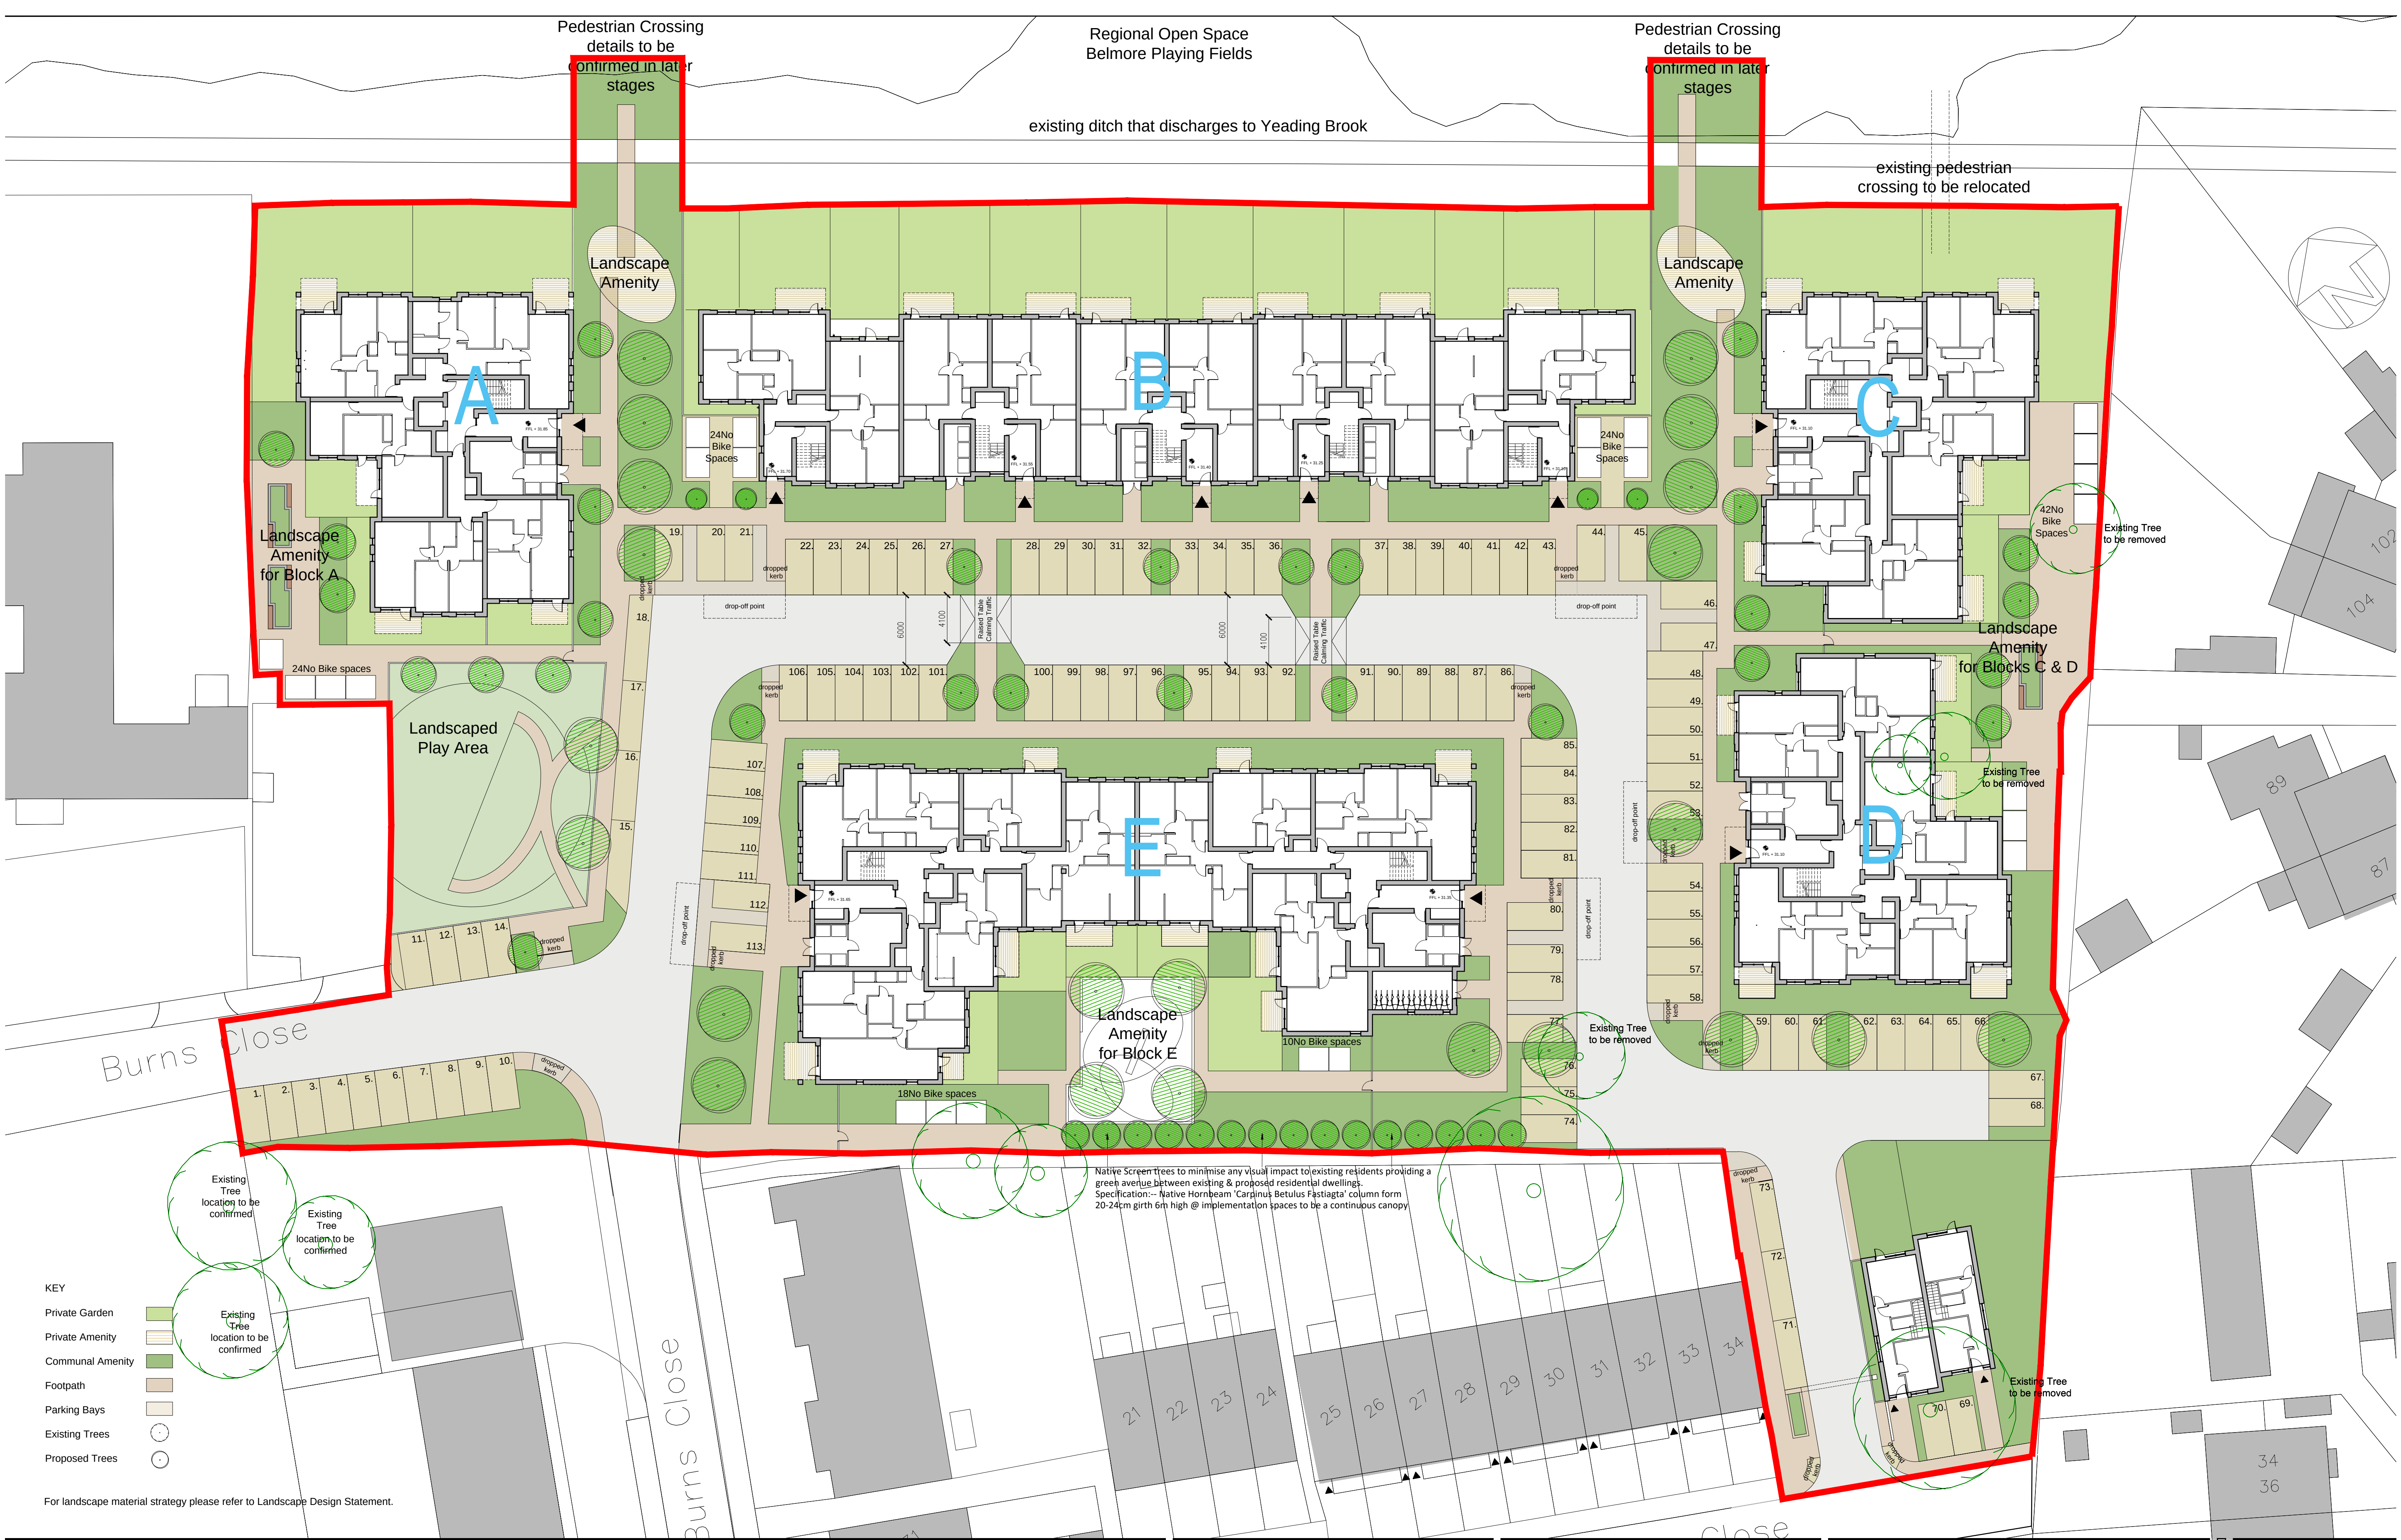

Proposed Site Plan

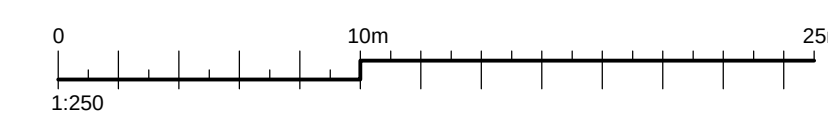

- KEY
- Private Garden
 - Private Amenity
 - Communal Amenity
 - Footpath
 - Parking Bays
 - Existing Trees
 - Proposed Trees

For landscape material strategy please refer to Landscape Design Statement.

F	Drop-off points and dropped kerbs added	KS	24/06/2019
E	Landscape Amenity for Block E	JC	05/06/2019
D	Revisions on Block A,B,E,F	KS/Mla	23/05/2019
C	Block E ground floor, parking layout and 2nd House revised	KS	07/05/2019
B	Revision Landscape Amenity for Block E, 2nd Houses added	KS	28/04/2019
A	Revision Block E, Parking Layout and Landscape Amenity for Blocks C & D	JC	12/04/2019
REVISION		D	C
			DATE

The contractor is responsible to ensure that no products are to be utilised that do not comply with relevant British and/or European Standards and/or Codes of Practice, CDM Regulations, Construction Regulations, or which are known or suspected at the time of product selection and/or construction to be deleterious to health and safety or to the durability of the work or not in accordance with good building practices.

The contractor is responsible for checking dimensions, tolerances, levels and references. This drawing is to be read in conjunction with all relevant consultants or specialists drawings. Any discrepancy to be notified to Baily Garner LLP and rectified before proceeding with the works on site or shop drawings.

Where an item is covered by drawings to different scales, the larger scale drawing is to be worked to.

Do not scale drawings. Figured dimensions to be worked to in all cases.

This drawing and the copyrights and patents therein are the property of Baily Garner LLP and may not be used or reproduced without consent or attribution.

A1

CLIENT
Hillingdon Council

ADDRESS
Former Belmore Allotments
Hayes
UB4 0EJ

SCALE
1:250

FOR NO
29069

PROJECT
Belmore Allotments Site

TITLE
Proposed Site Plan

PURPOSE OF ISSUE
Planning

D
KS

C
MV

DATE
08/06/2018

DRAWING NO
PL 11

REVISION
F

BAILY
GARNER

146-148 ELTHAM HILL
LONDON SE9 5DY
t. 020 8294 1000
f. 020 8294 1320
e. general@bailygarner.co.uk