




First Floor Plan

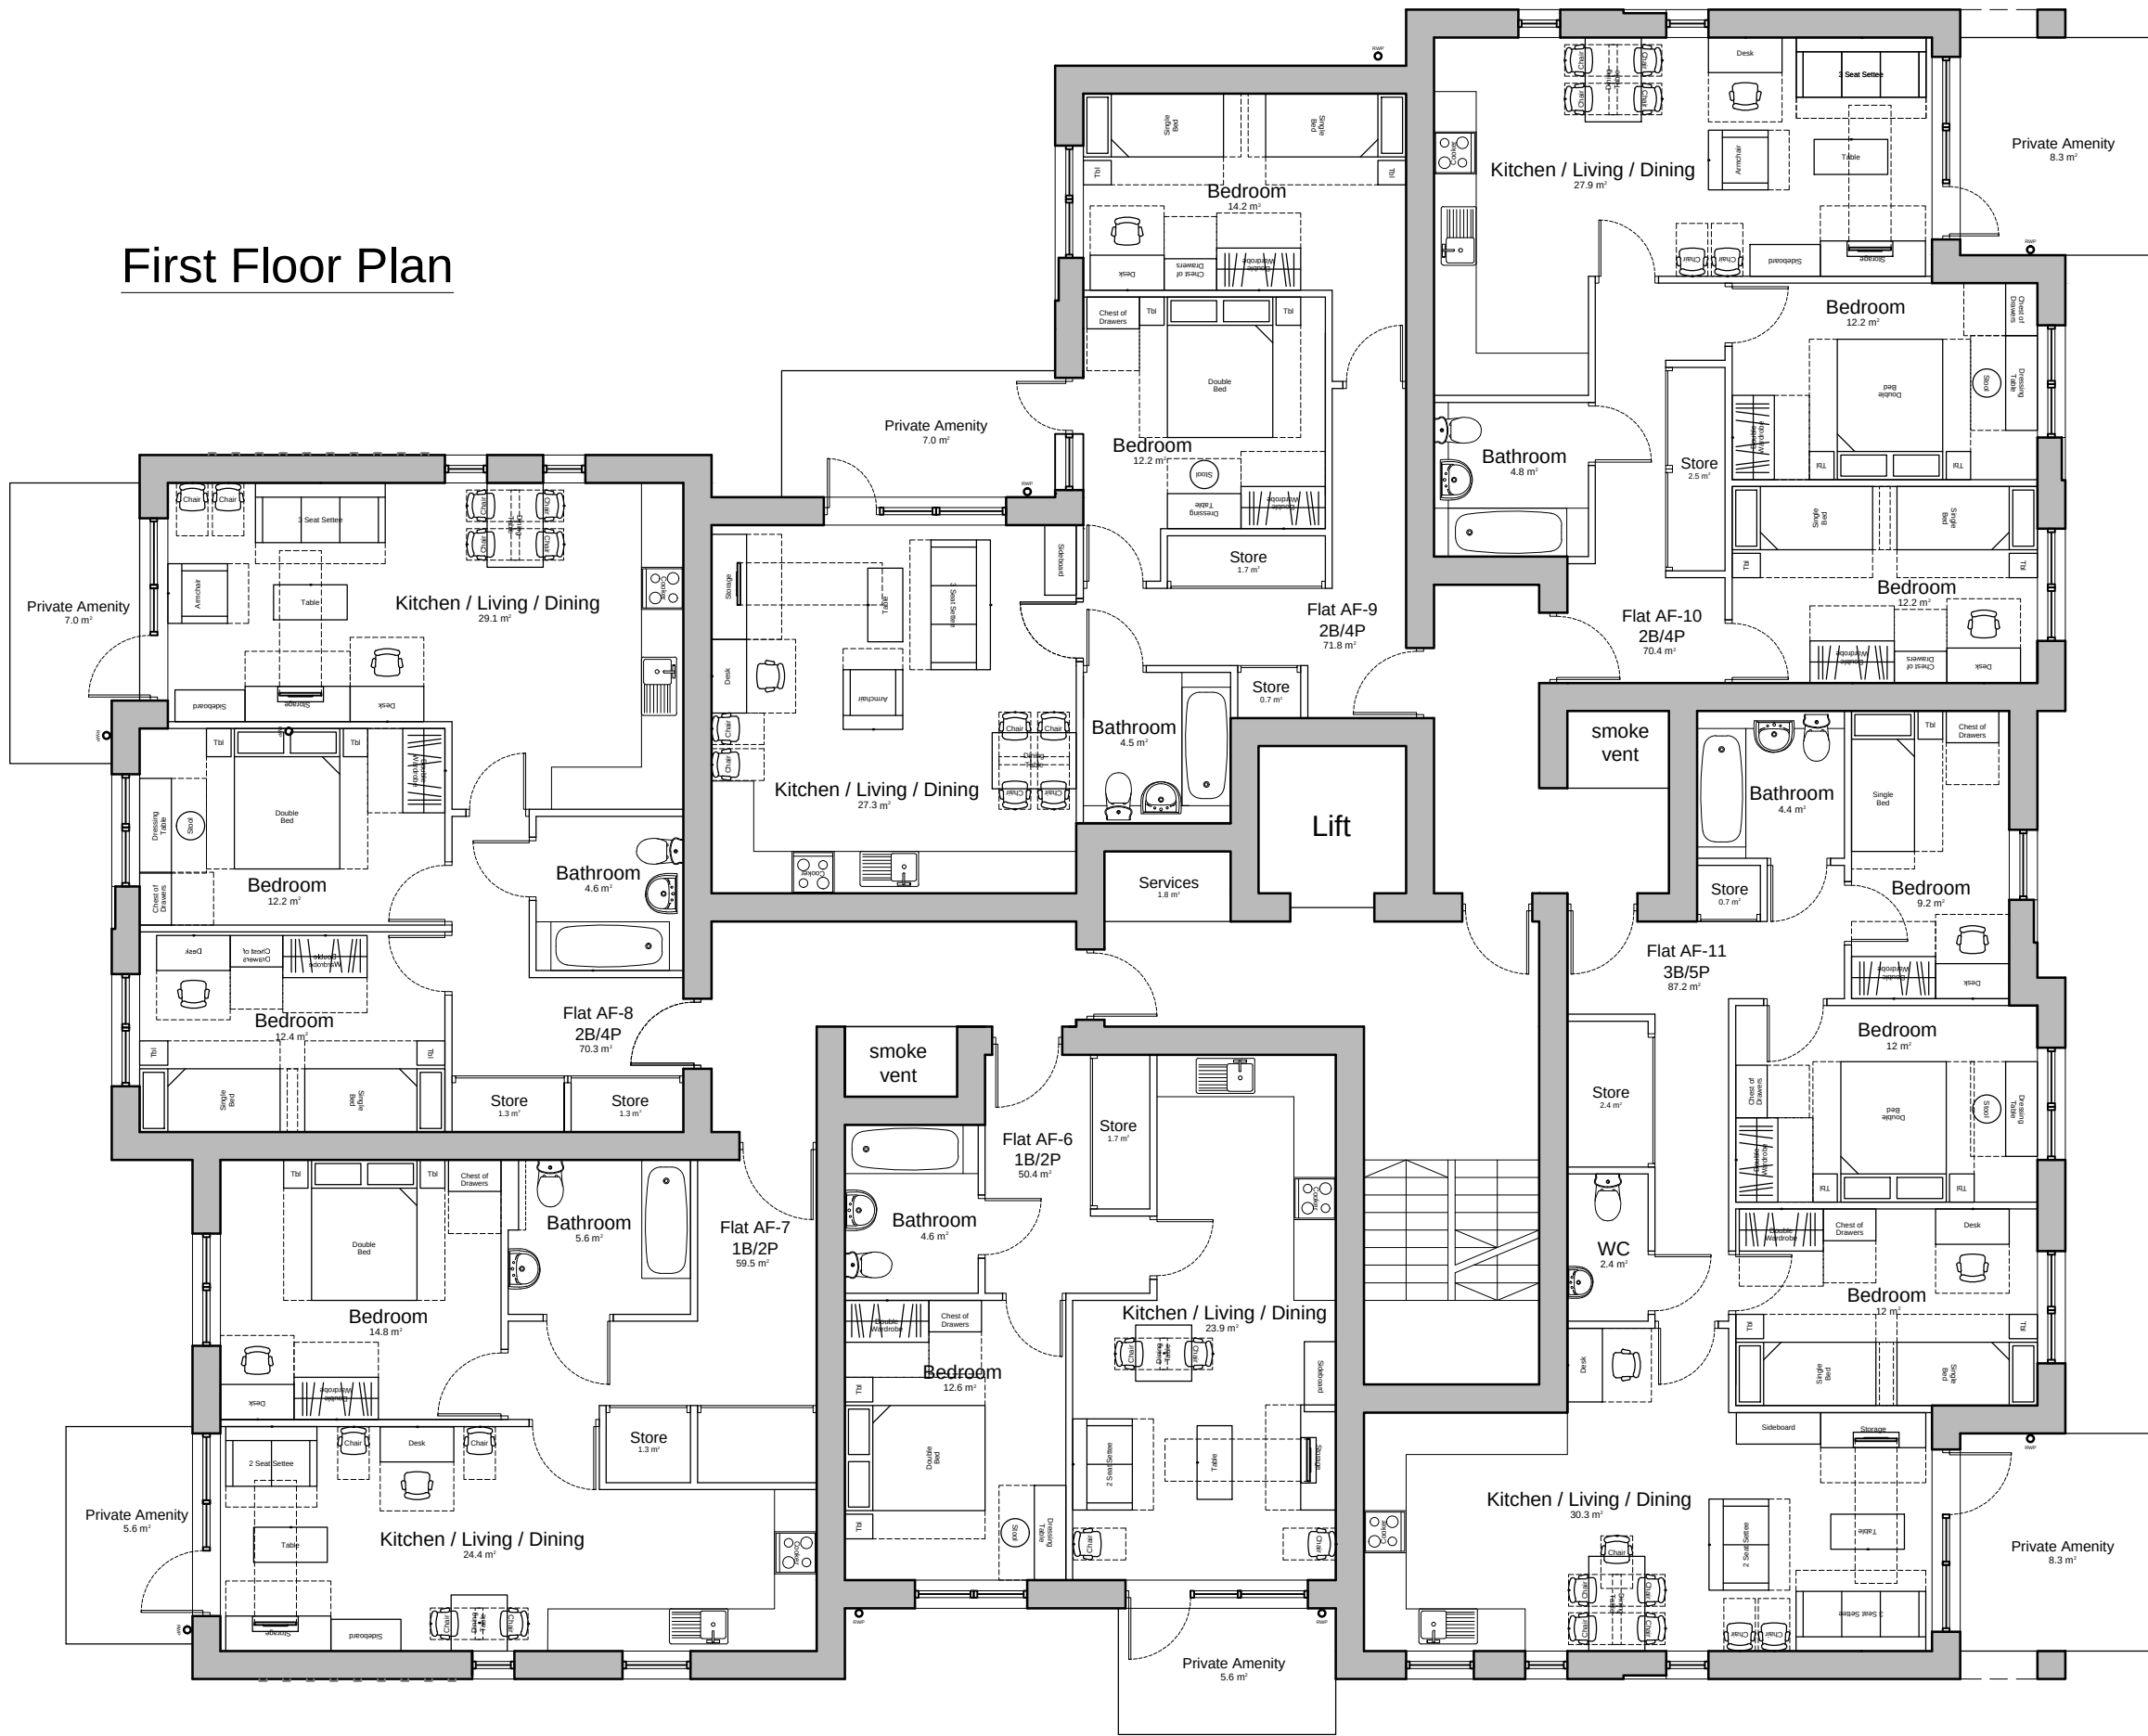


Second Floor Plan

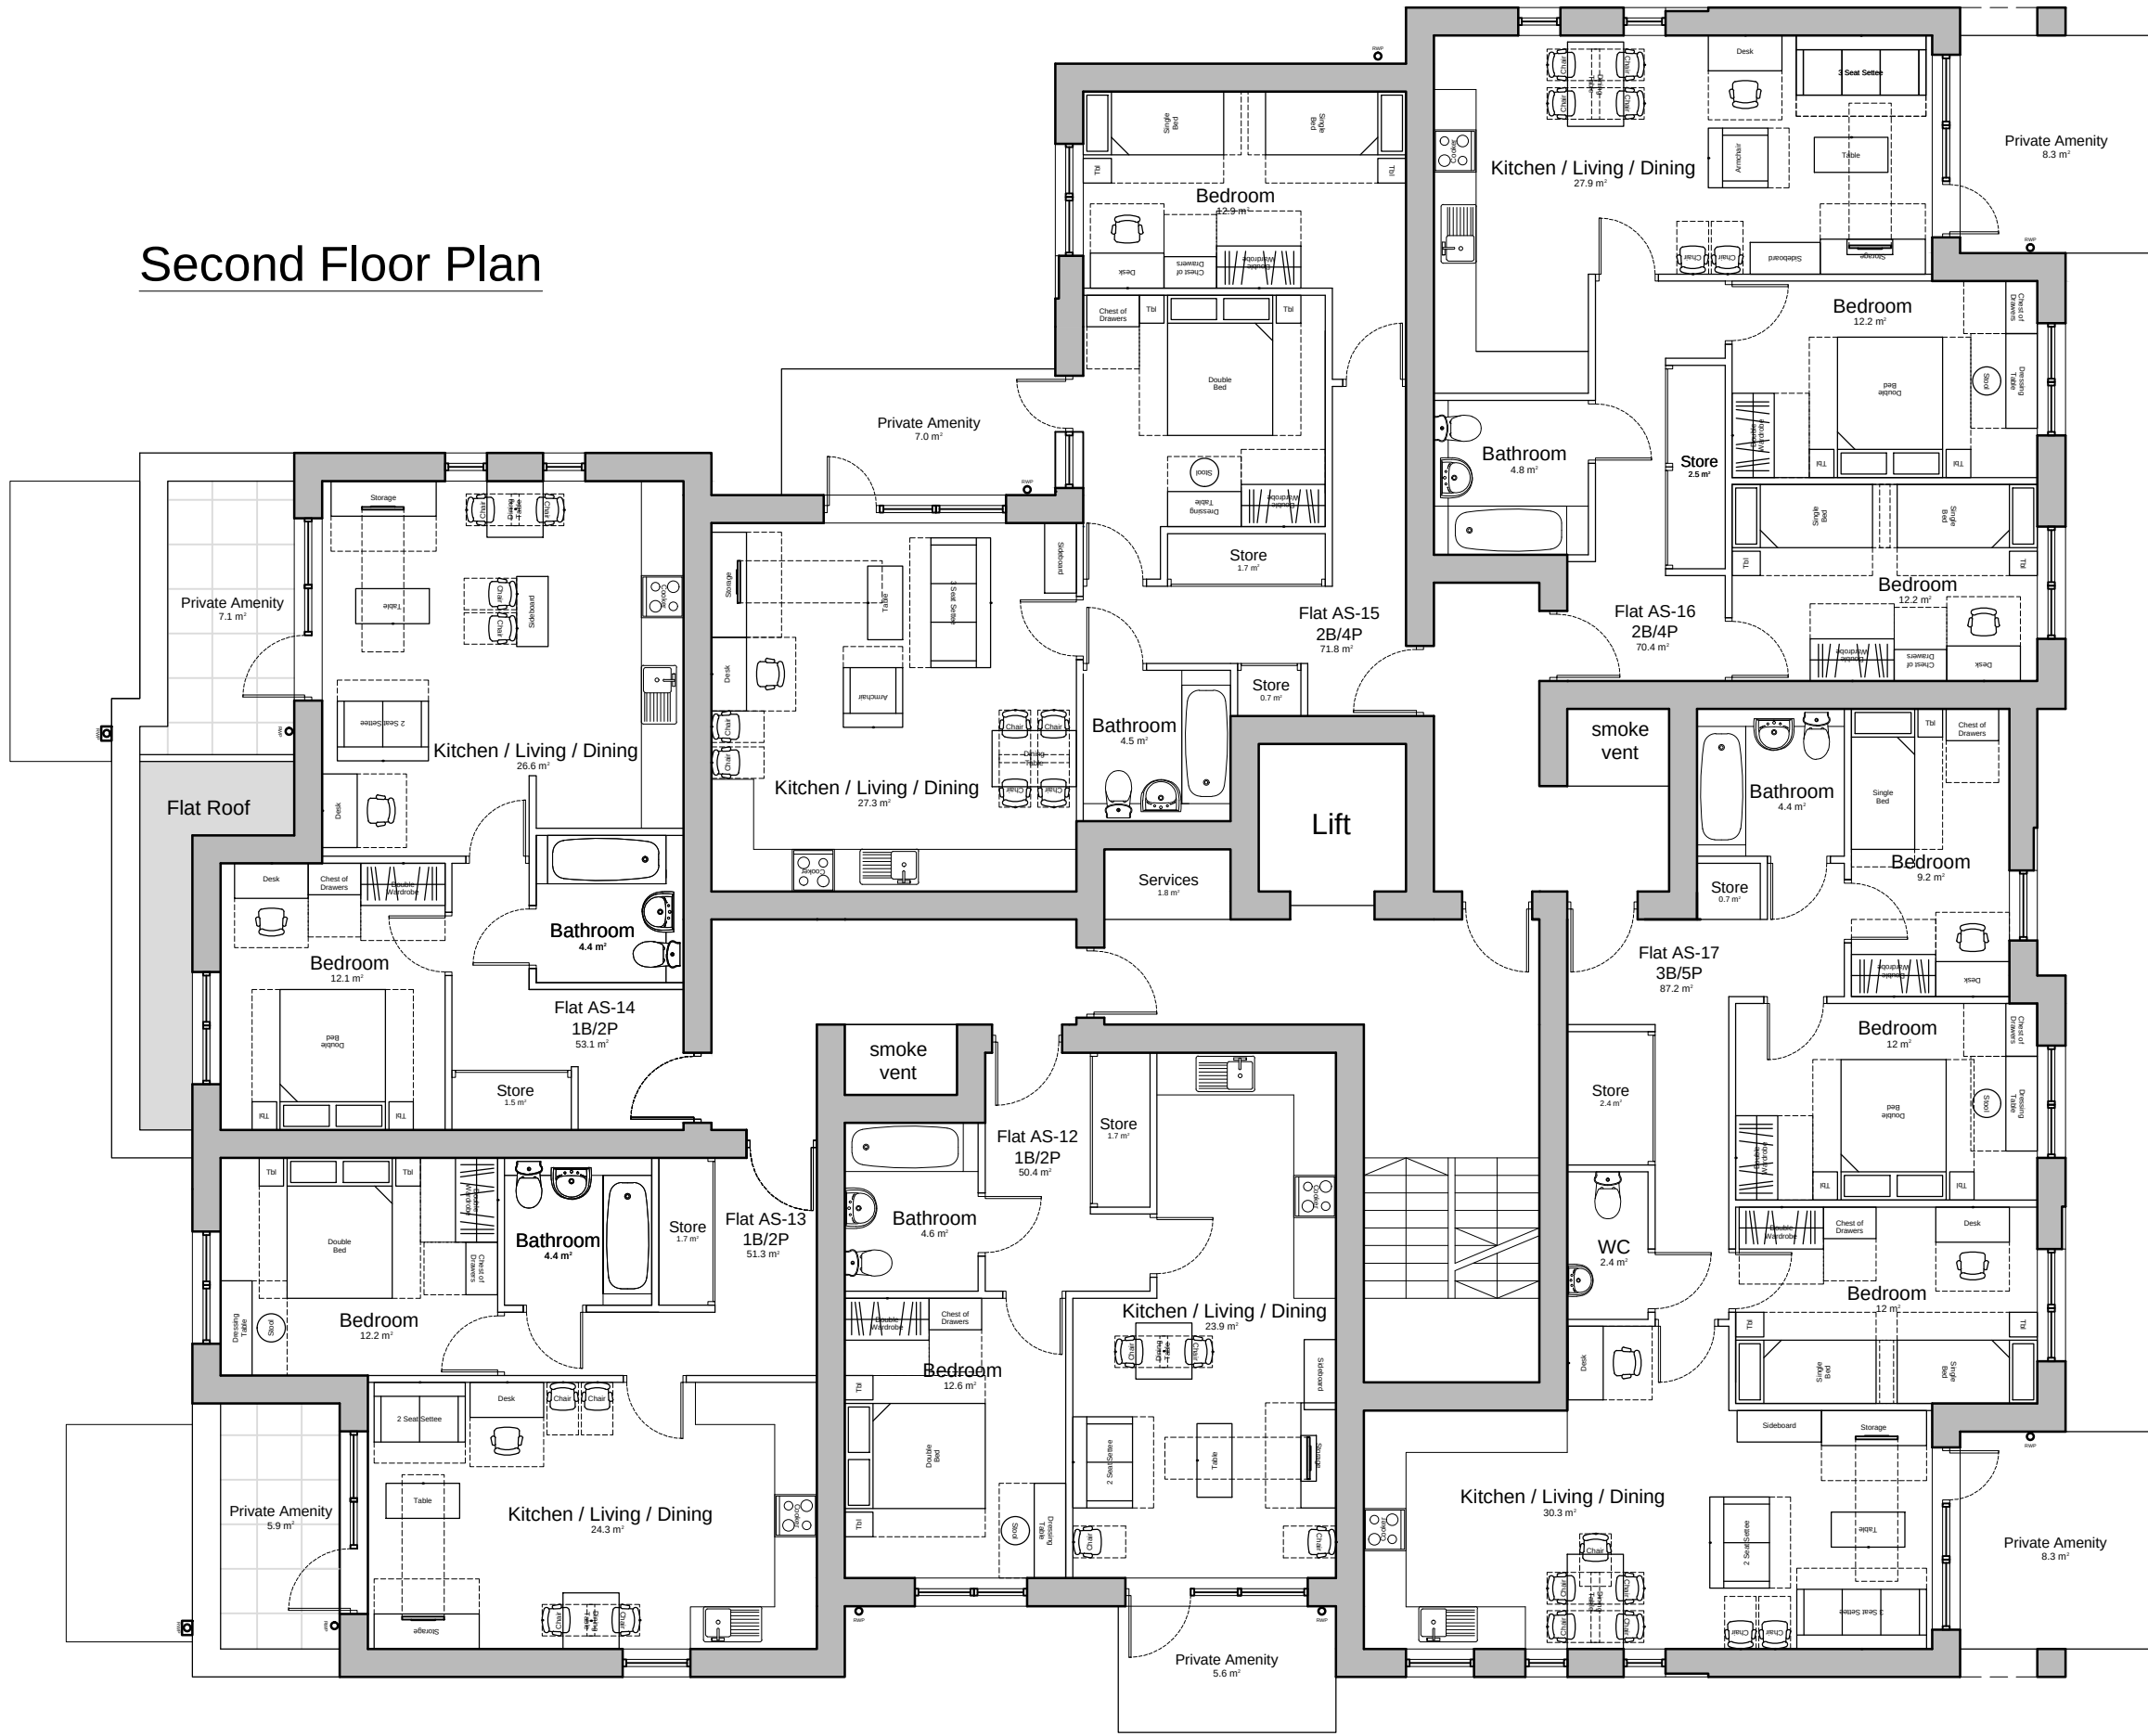


Ground Floor Plan

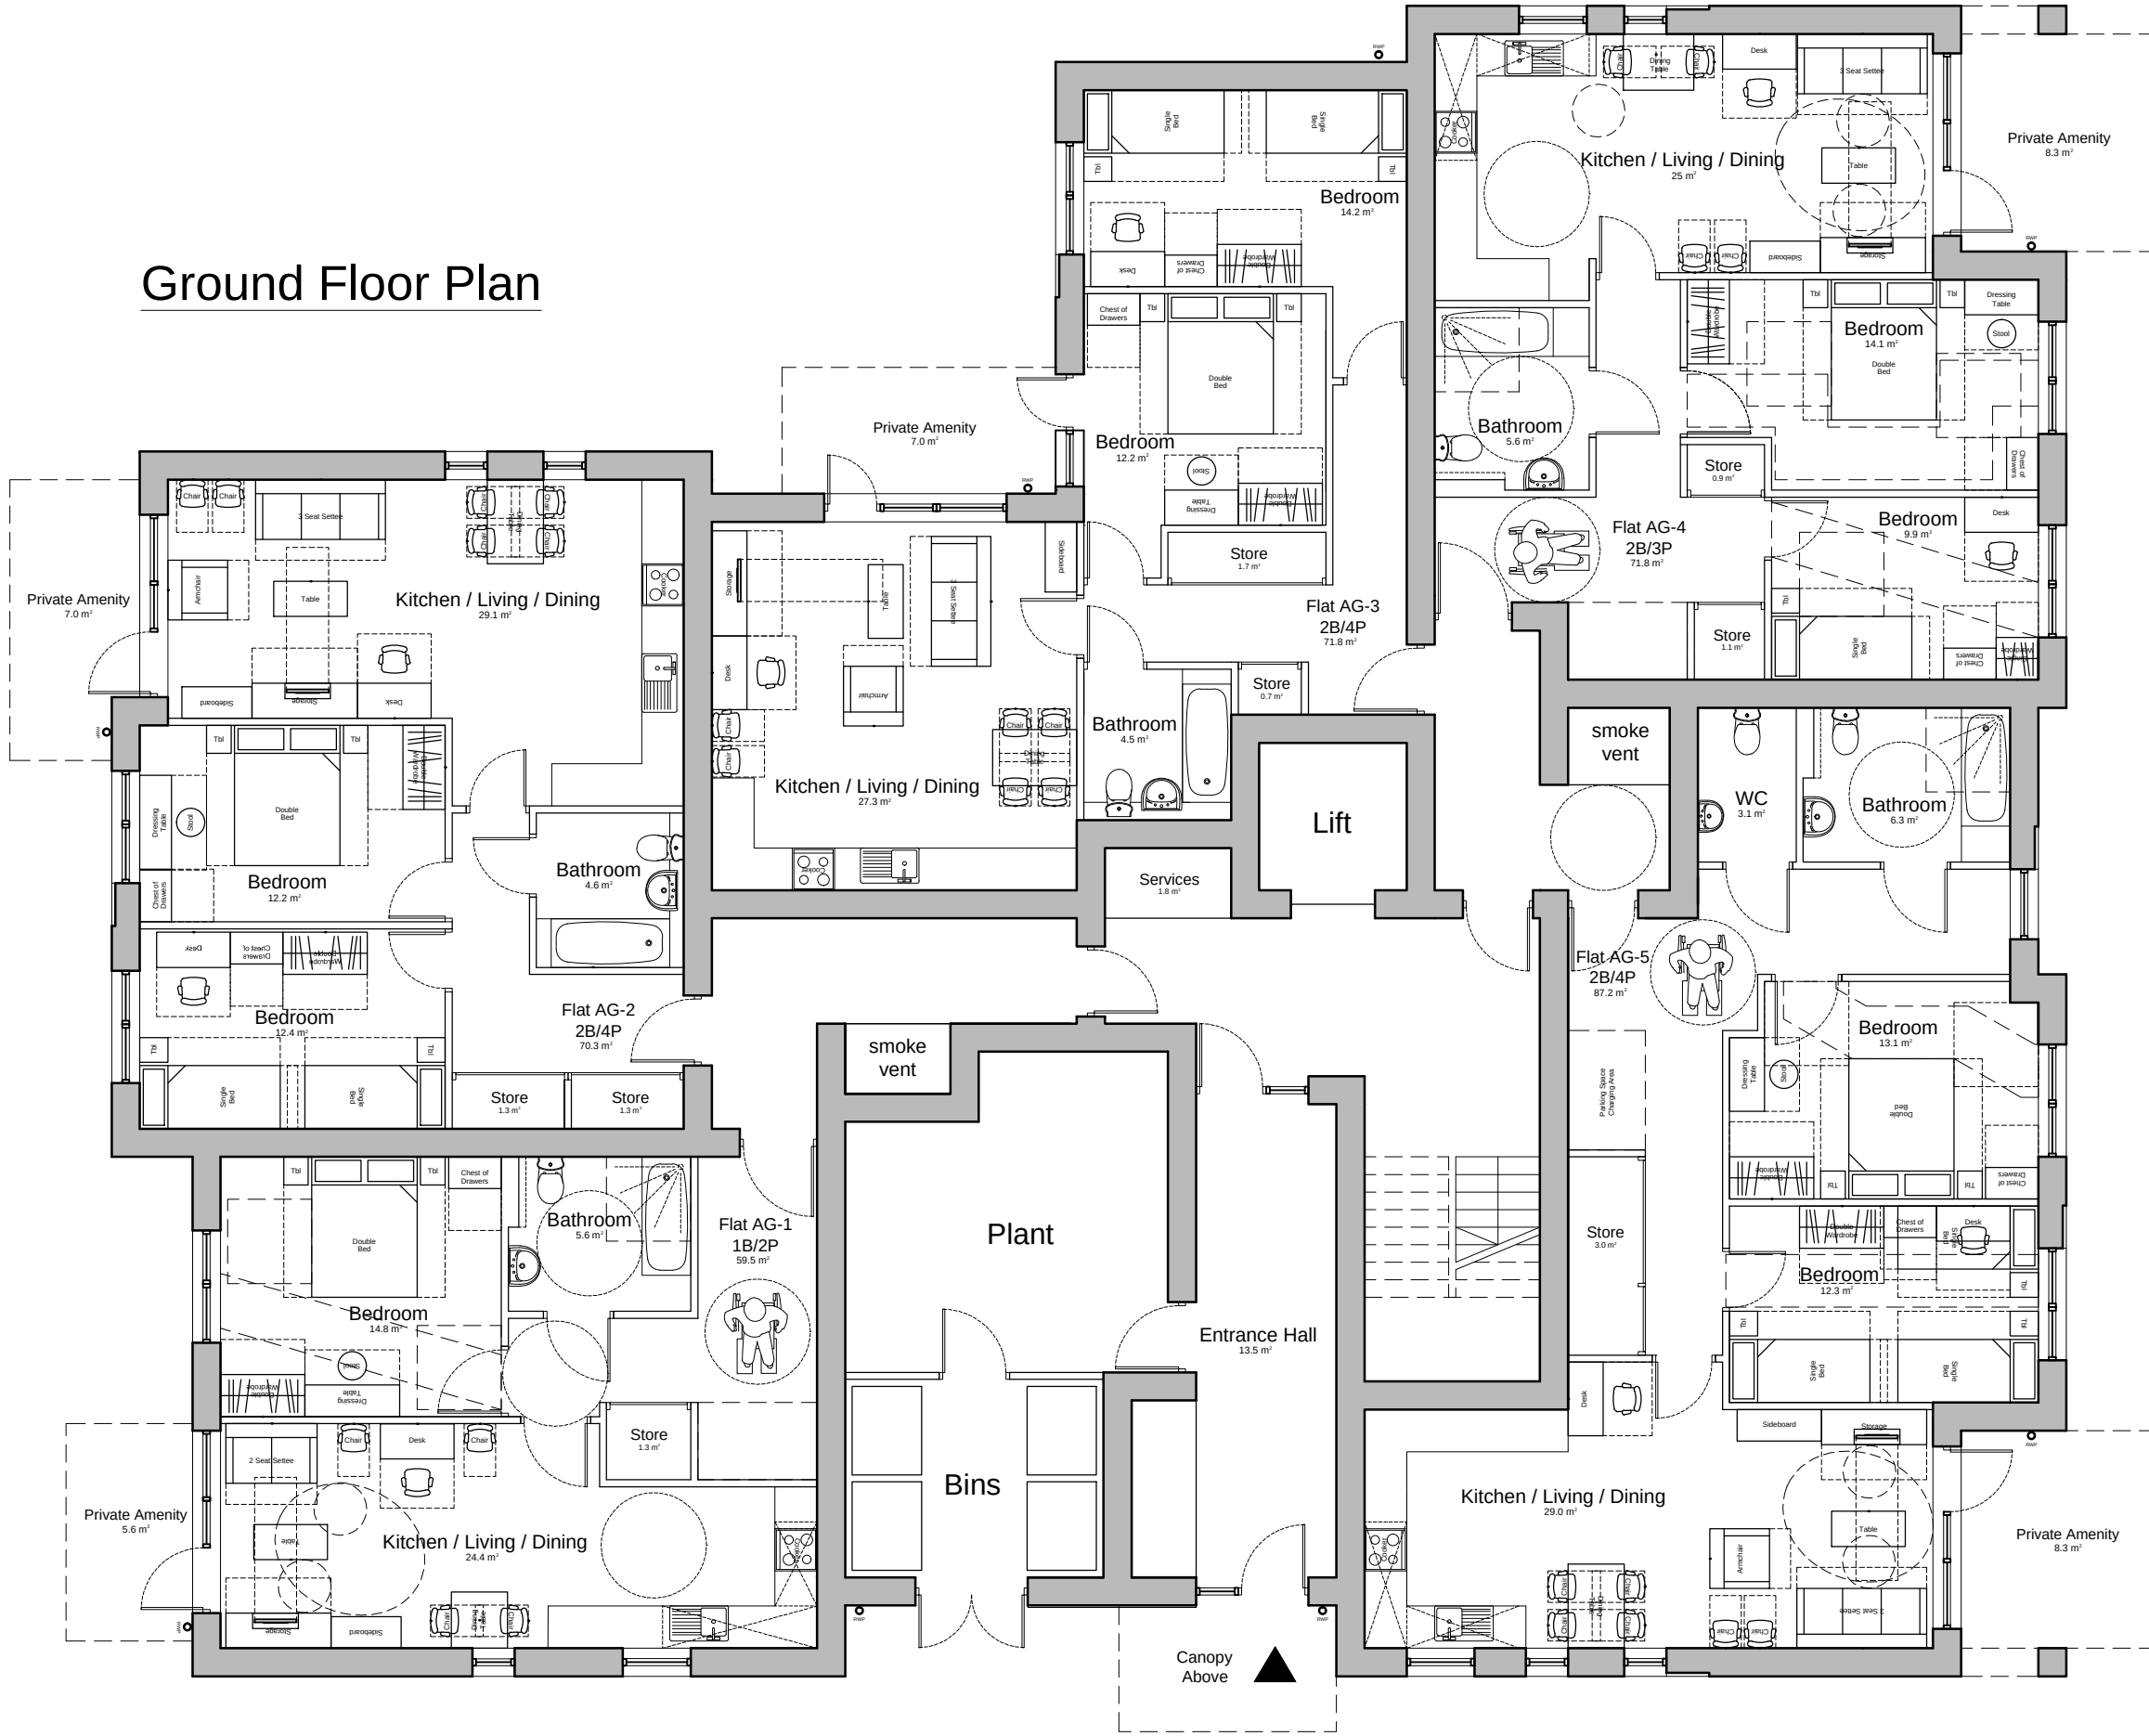

Third Floor Plan

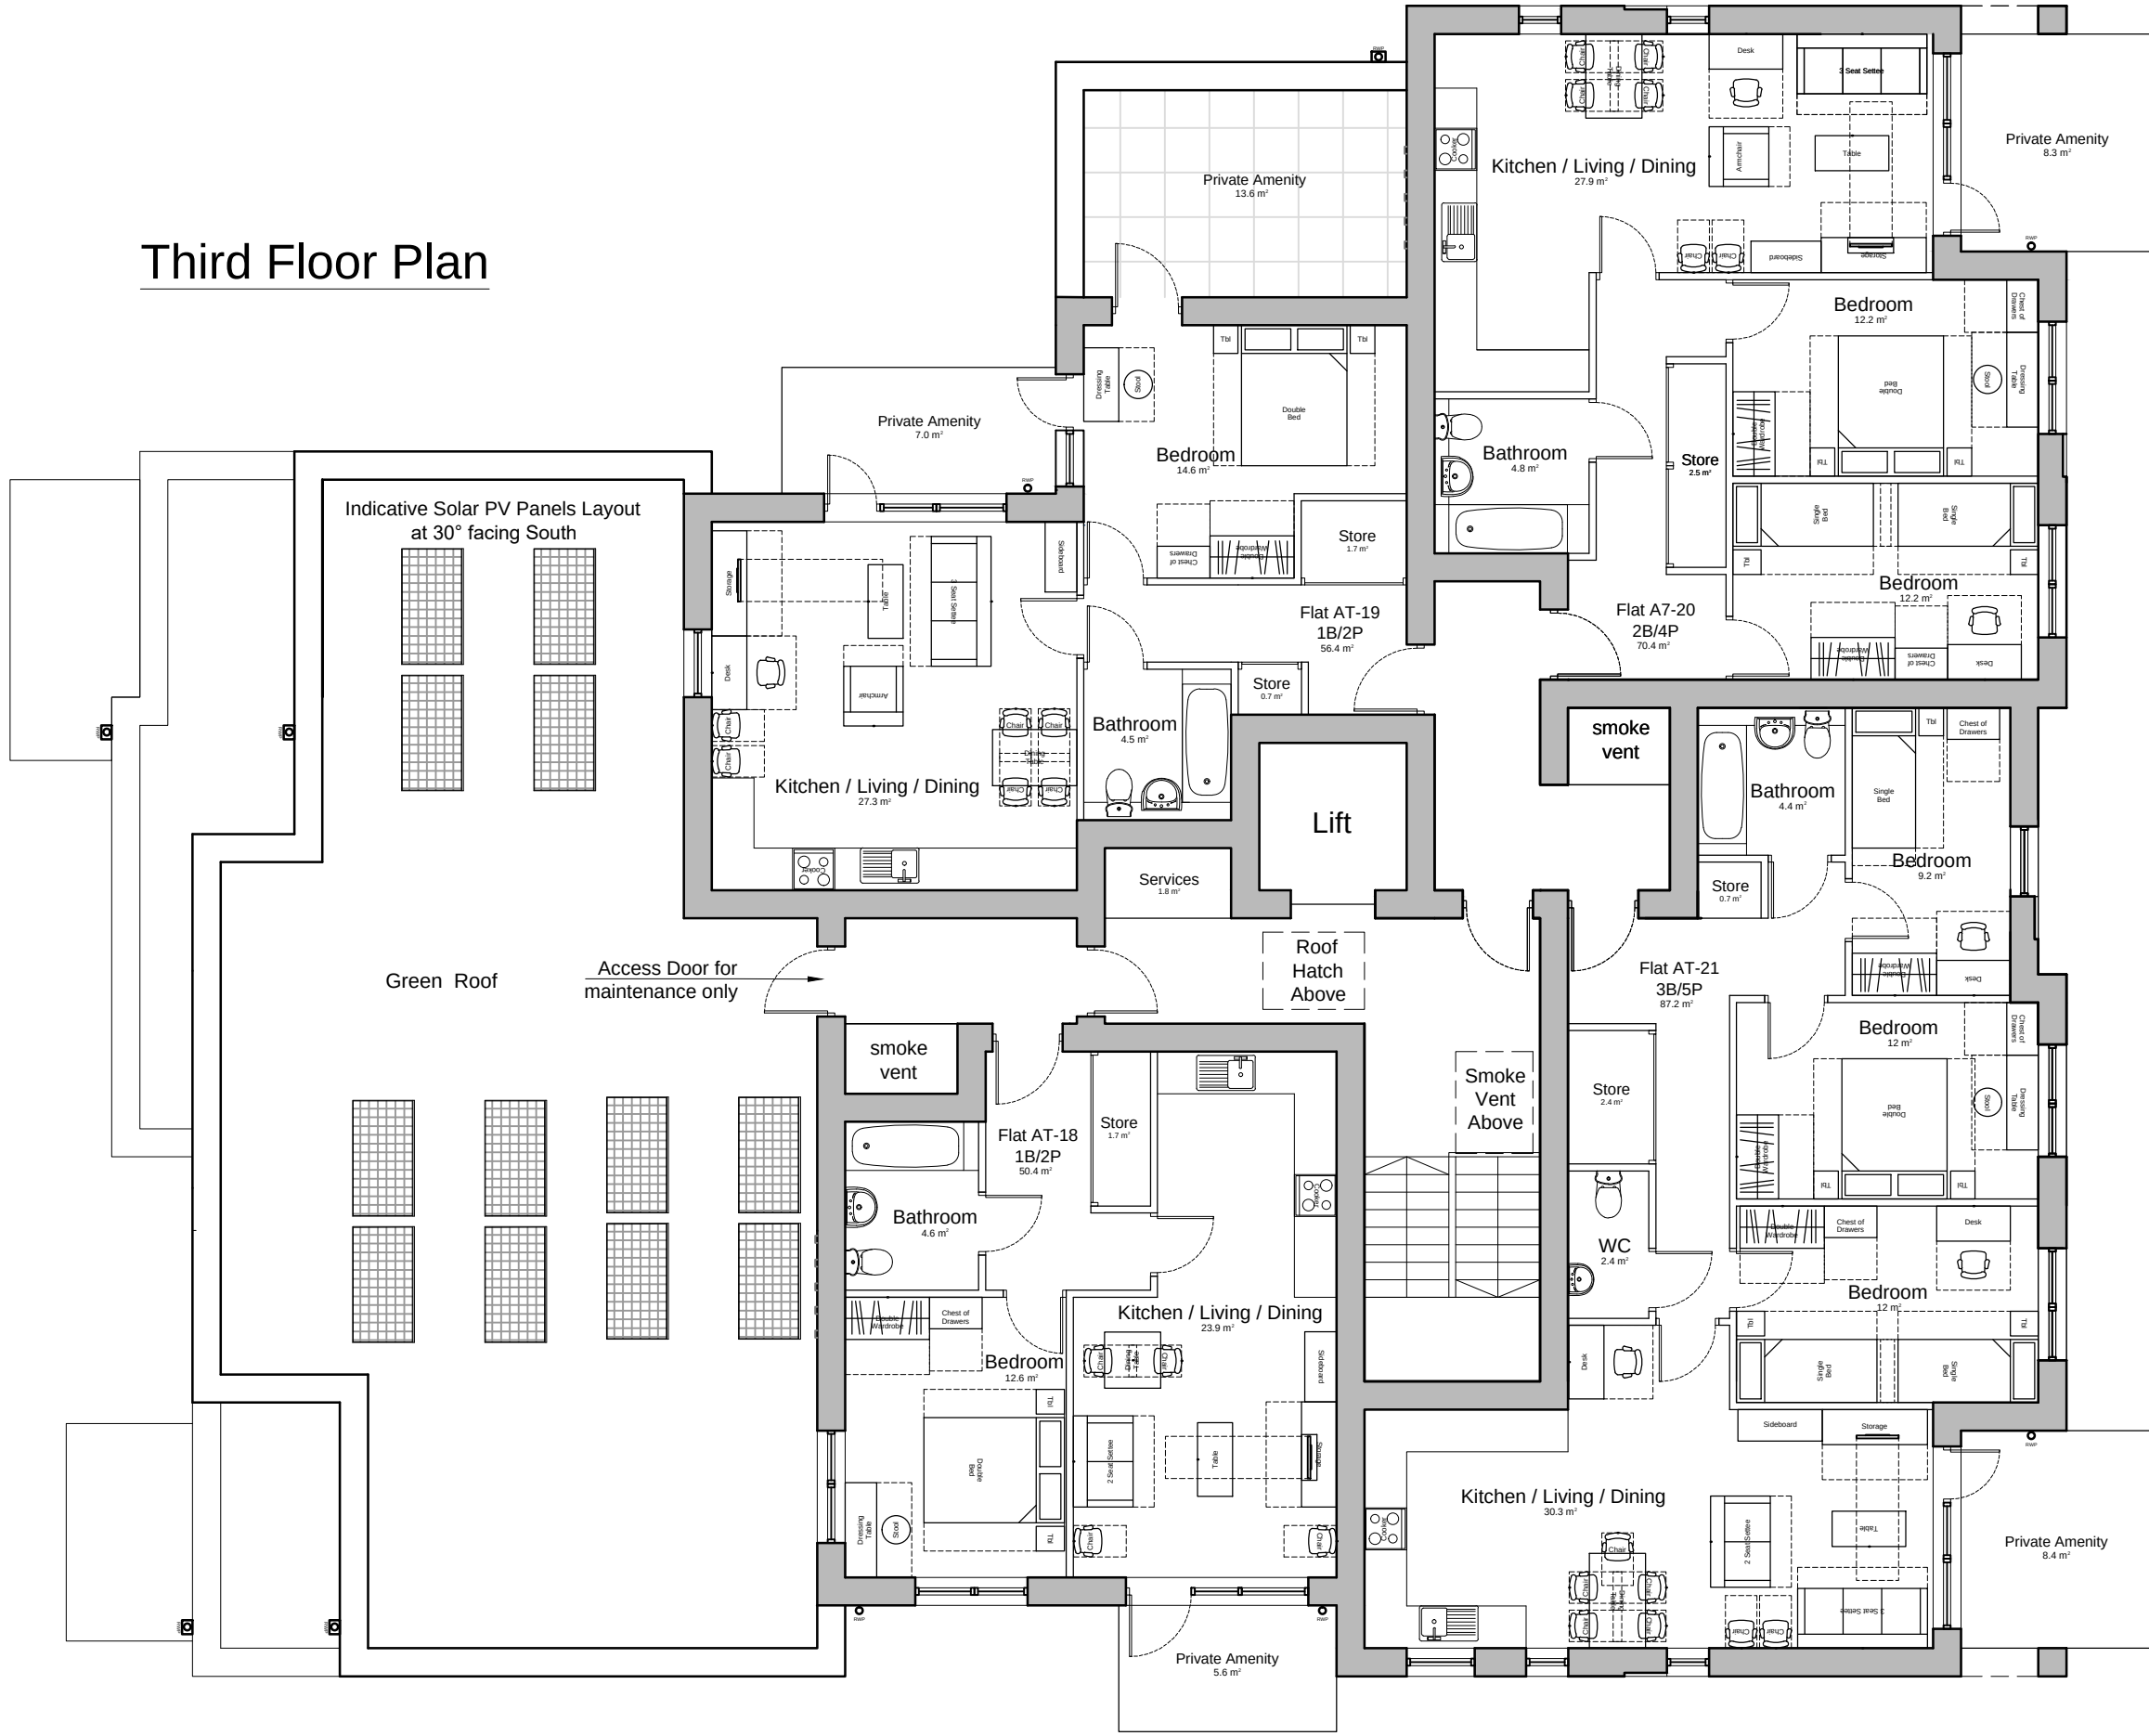

Proposed Floor Plans
- Block A -

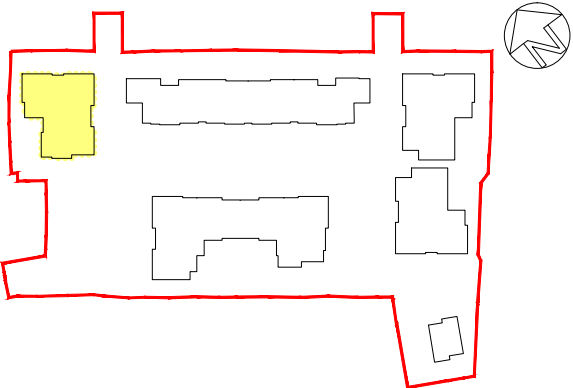

Key
Site Location

B Change in the number of units, from 11 to 21. JG
Refer to Schedule of Accommodation drawing PL 10.
A 2no 1 bed and 2no 2 bed Flats added MMs
on new Third Floor
REVISION D C

21/05/2019
12/04/2019
DATE

The contractor is responsible to ensure that no products are to be utilised that do not comply with relevant British and/or European Standards and/or Codes of Practice, CDM Regulations, Construction Regulations, or which are known or suspected at the time of product selection and/or construction to be deleterious to health and safety or to the durability of the work or not in accordance with good building practices.
The contractor is responsible for checking dimensions, tolerances, levels and references. This drawing is to be read in conjunction with all relevant consultants or specialists drawings. Any discrepancy to be notified to Baily Garner LLP and rectified before proceeding with the works on site or shop drawings.
Where an item is covered by drawings to different scales, the larger scale drawing is to be worked to.
Do not scale drawings. Figured dimensions to be worked to in all cases.
This drawing and the copyrights and patents therein are the property of Baily Garner LLP and may not be used or reproduced without consent or attribution.

A1
CLIENT
Hillingdon Council
ADDRESS
Former Belmore Allotments
Hayes
UB4 0EJ
SCALE
1:100
JOB NO.
29069

PROJECT
Belmore Allotments Site
TITLE
Proposed Floor Plans
- Block A -
PURPOSE OF ISSUE
Planning
DRAWING NO.
PL 20
DATE
08/08/2018
REVISION
B

BAILY GARNER
146-148 ELTHAM HILL
LONDON SE9 5DY
t. 020 8294 1000
f. 020 8294 1320
e. general@bailygarner.co.uk