



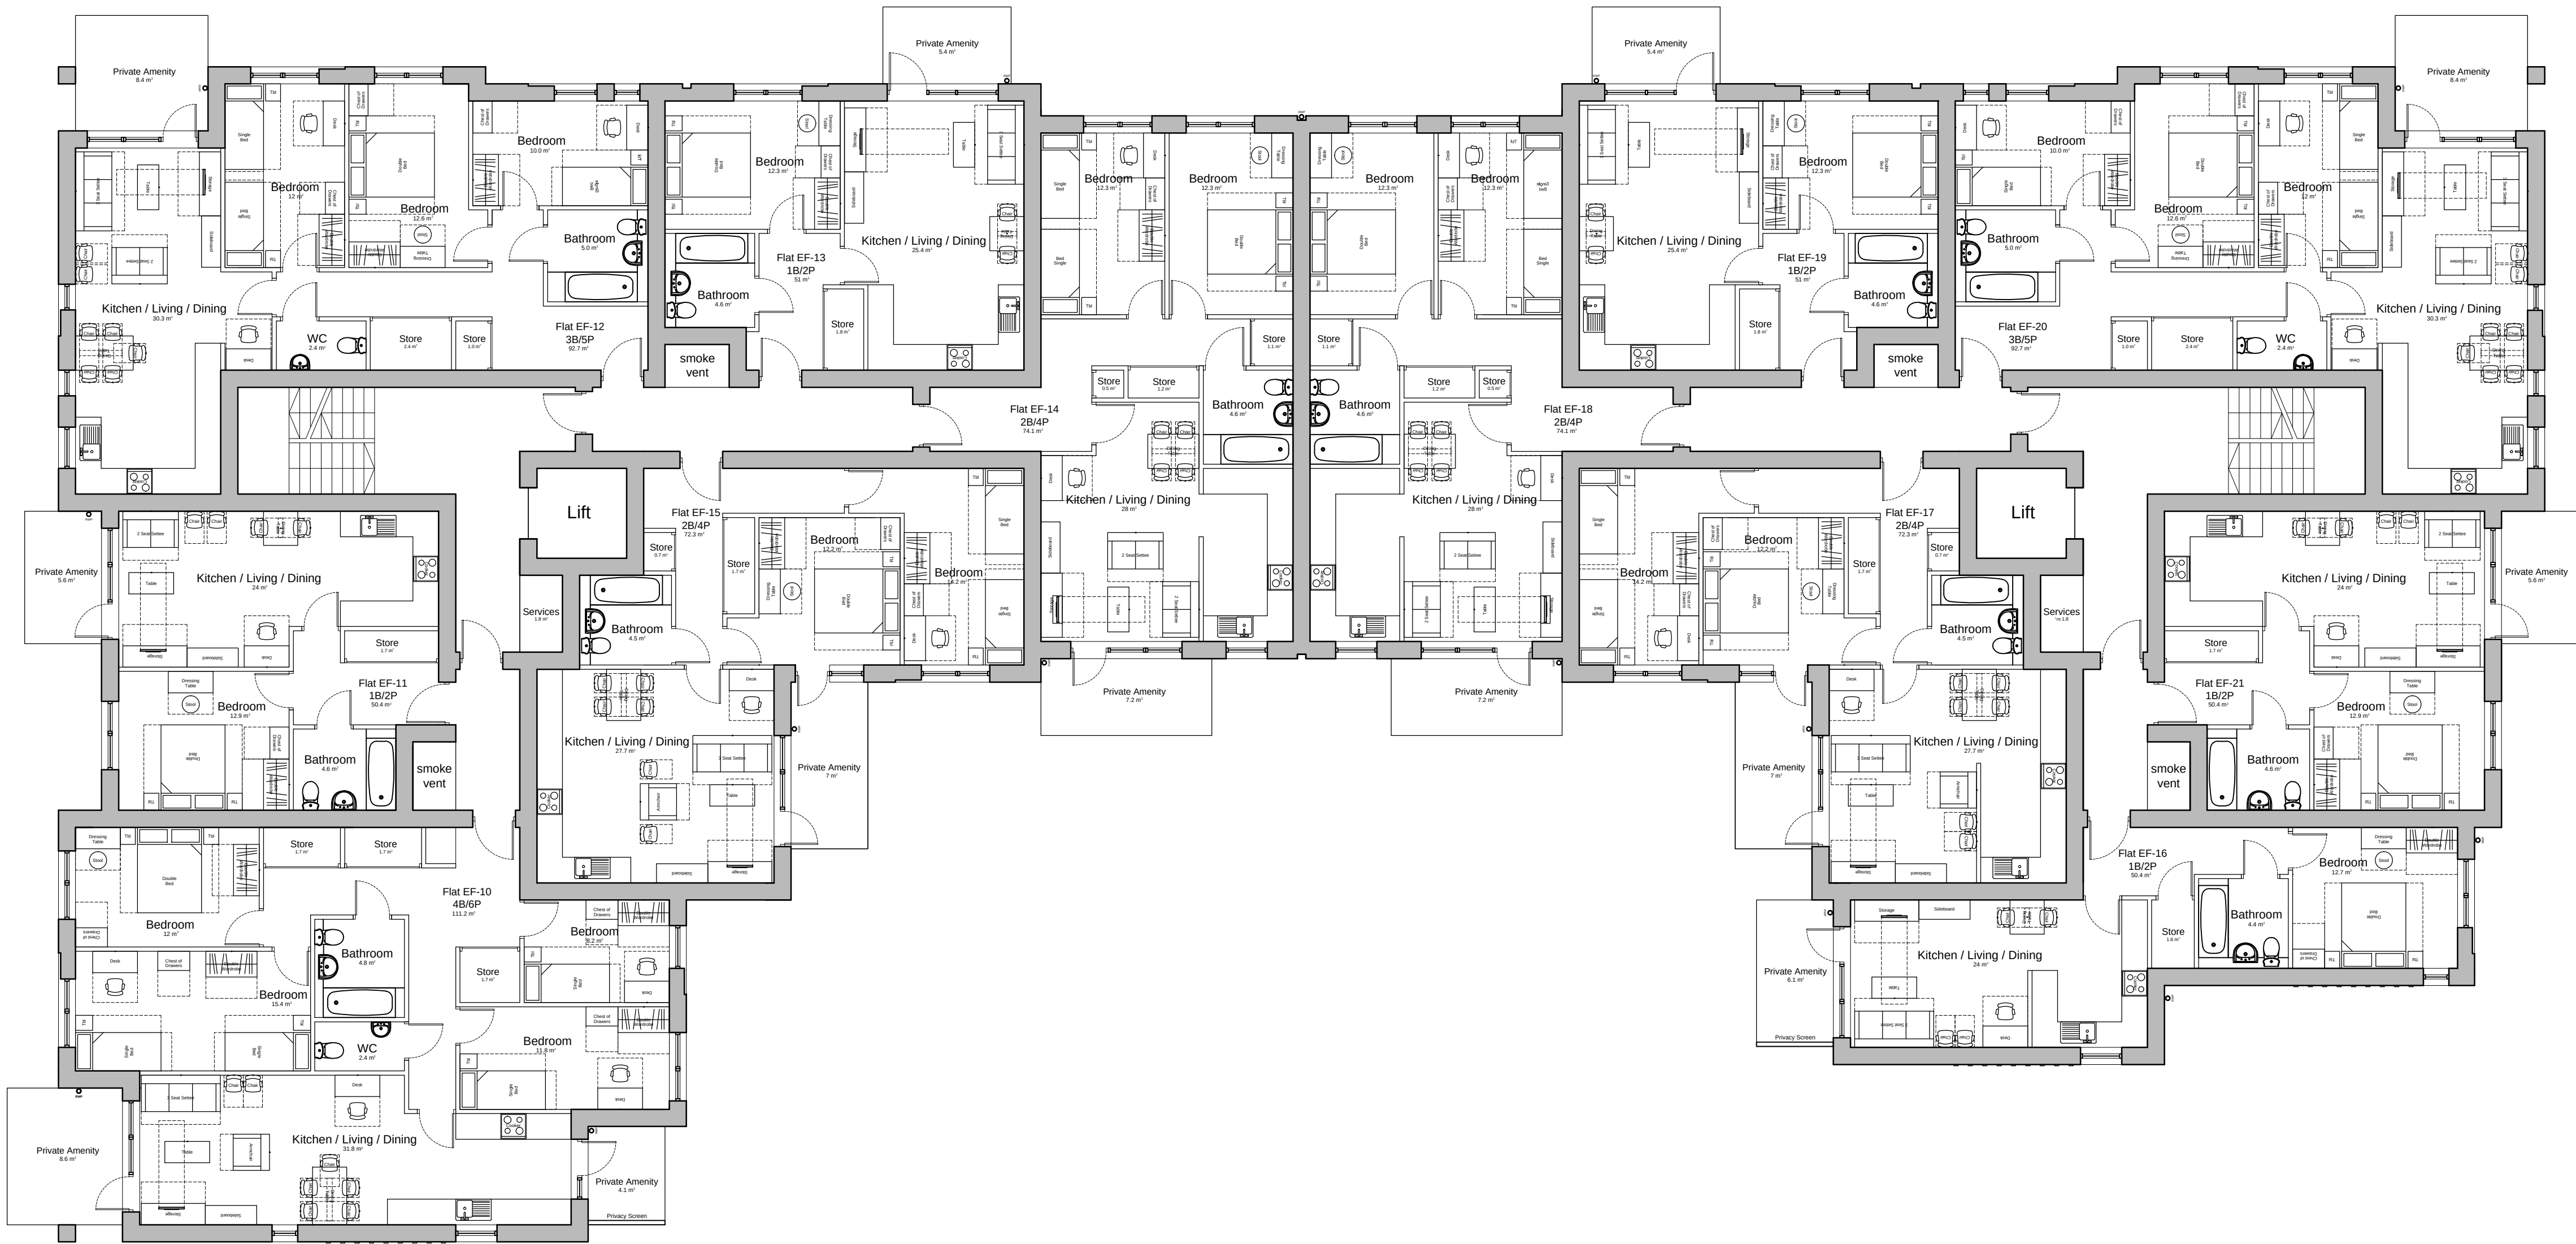


First Floor Plan

 

Proposed First Floor Plan
- Block E -

Key
Site Location

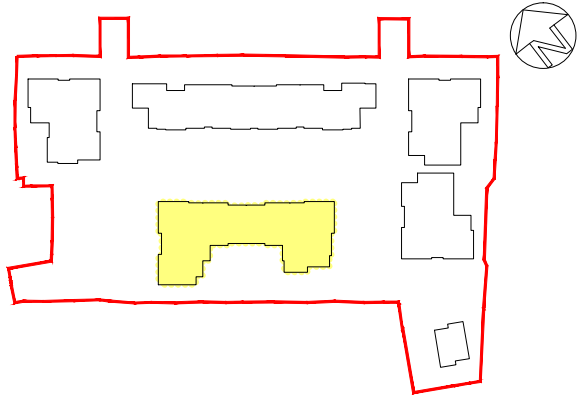

B	Change in the number of units, from 32 to 31	KS	23/05/2019
A	Refer to Schedule of Accommodation drawing PL 10		
A	Adaptation of EG-1 and EF-11 Flats to 4 Bed	JC	12/04/2019
	Security/Privacy Screens added		
REVISION		D	C
			DATE

The contractor is responsible to ensure that no products are to be utilised that do not comply with relevant British and/or European Standards and/or Codes of Practice, CDM Regulations, Construction Regulations, or which are known or suspected at the time of product selection and/or construction to be deleterious to health and safety or to the durability of the work or not in accordance with good building practices.

The contractor is responsible for checking dimensions, tolerances, levels and references. This drawing is to be read in conjunction with all relevant consultants or specialists drawings. Any discrepancy to be notified to Baily Garner LLP and rectified before proceeding with the works on site or shop drawings.

Where an item is covered by drawings to different scales, the larger scale drawing is to be worked to.

Do not scale drawings. Figured dimensions to be worked to in all cases.

This drawing and the copyrights and patents therein are the property of Baily Garner LLP and may not be used or reproduced without consent or attribution.

A1

CLIENT: Hillingdon Council		PROJECT: Belmore Allotments Site	
ADDRESS: Former Belmore Allotments Hayes UB4 0EJ		TITLE: Proposed First Floor Plan - Block E PURPOSE OF ISSUE: Planning	
SCALE: 1:100	D KS	C MM	DATE 08/08/2018
JOB NO. 29069	DRAWING NO. PL 26		REVISION B

