



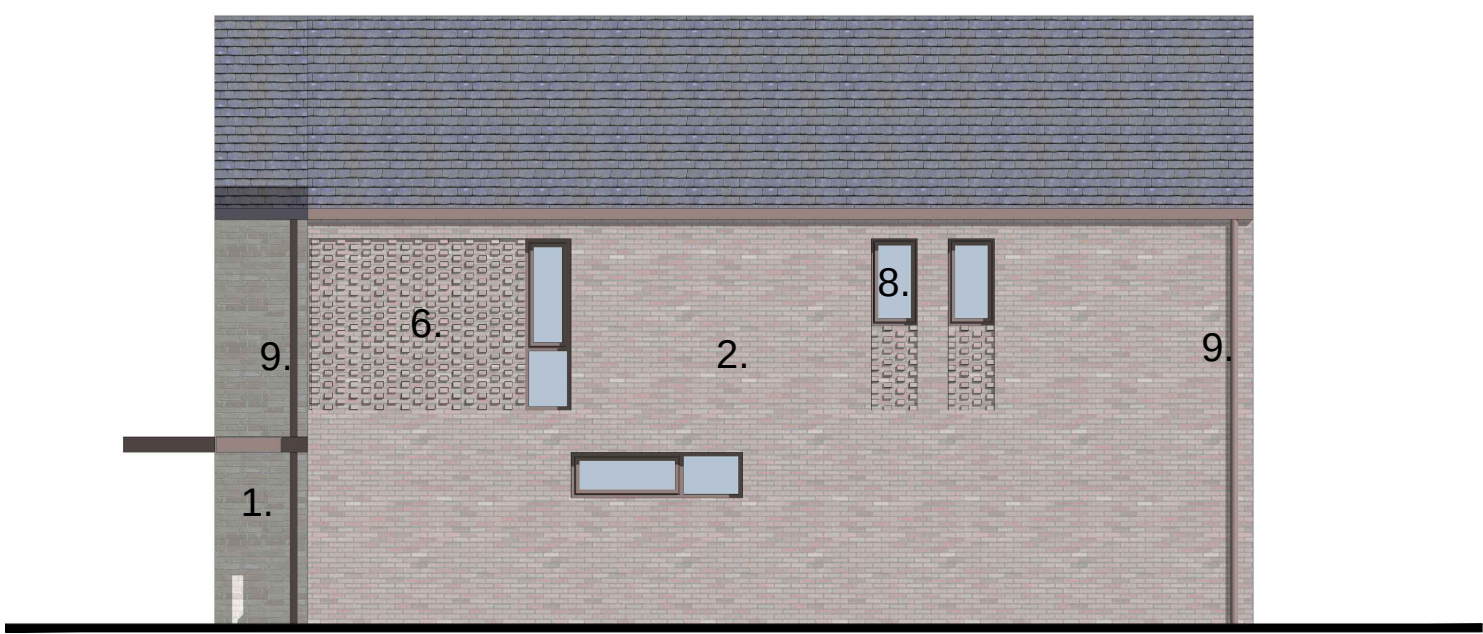

Elevation 1

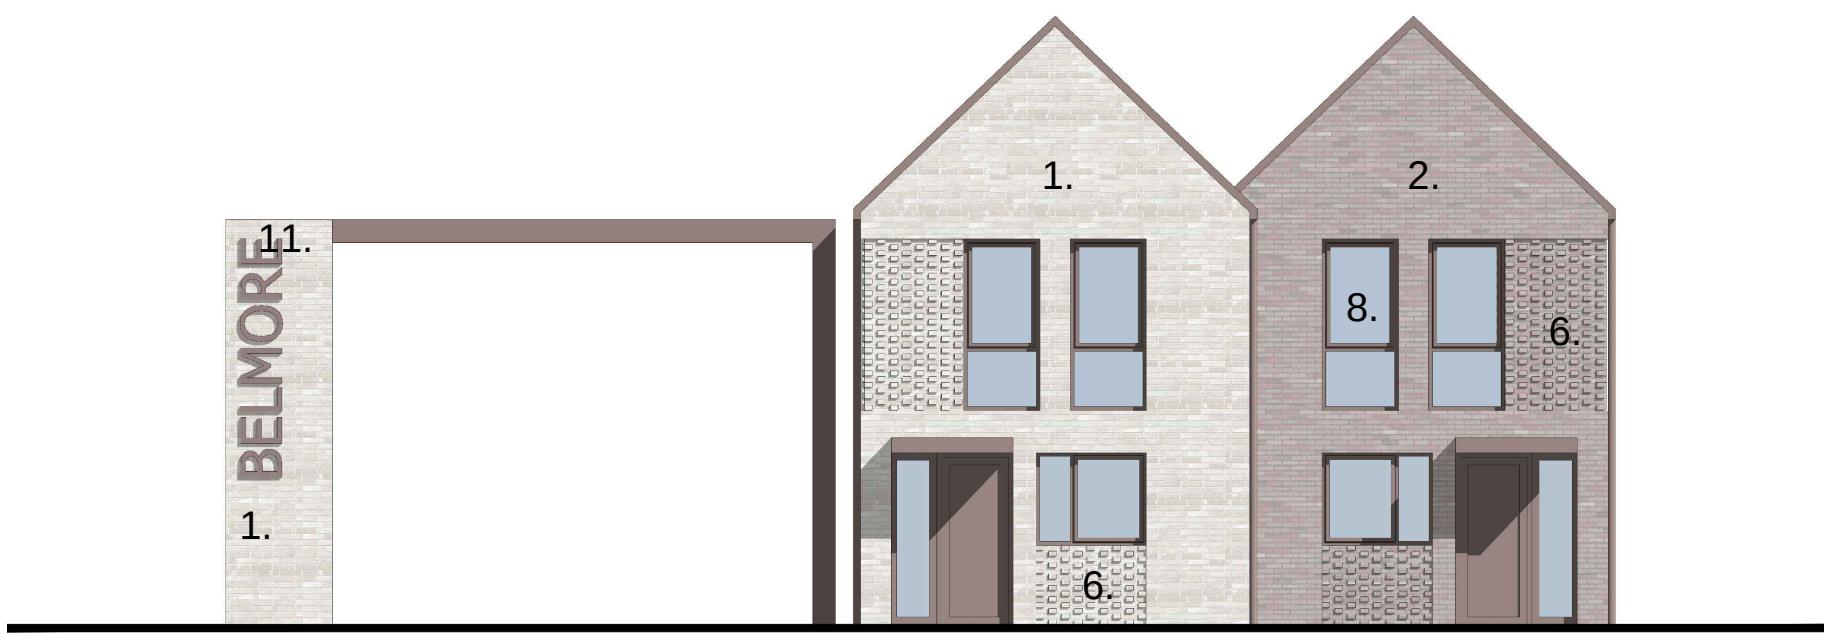

Elevation 2




Elevation 3




Elevation 4

Materials key:


- 1 - Light stock brick
- 2 - Dark stock brick
- 3 - Dark multi stock brick
- 4 - Soldier course brick
- 5 - Corbelling brick detail
- 6 - Dentil corbel brick detail
- 7 - PPC steel balconies with vertical metal railing (colour: brown)
- 8 - PPC aluminium windows and external doors (colour: brown)
- 9 - Gutters and rainwater goods in PPC aluminium (colour: brown)
- 10 - 1800mm high Opaque glass Panels (Privacy Screen)
- 11 - Entrance Signage to Development

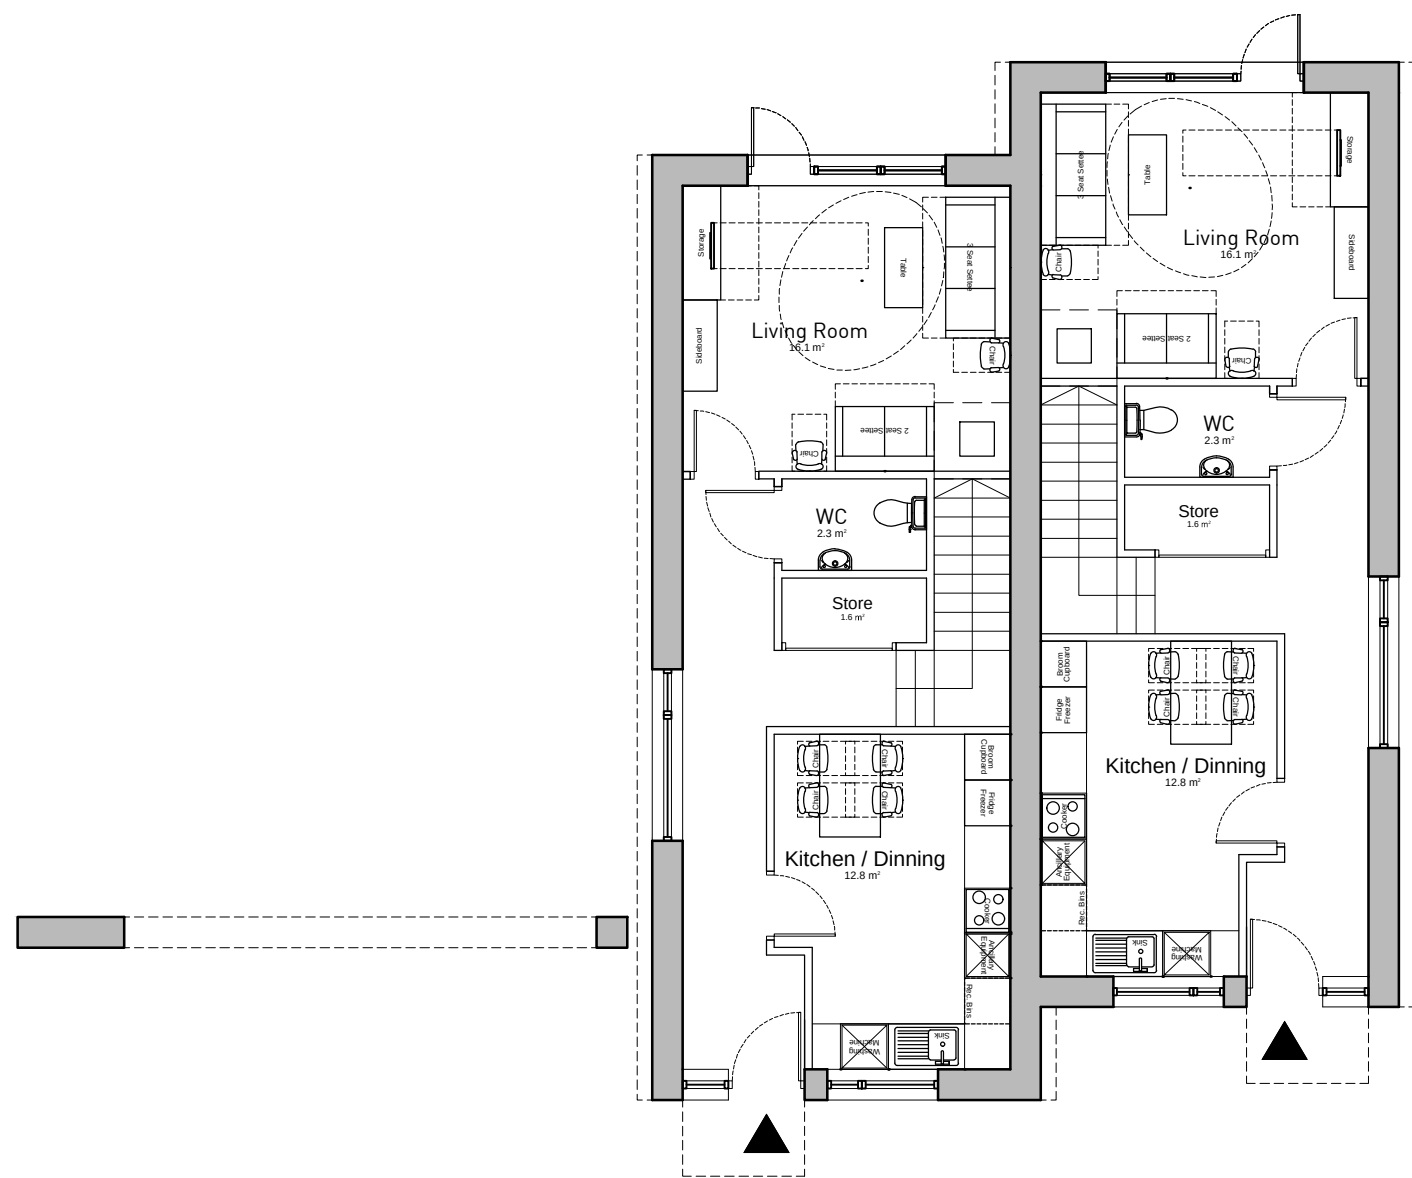

Ground Floor Plan

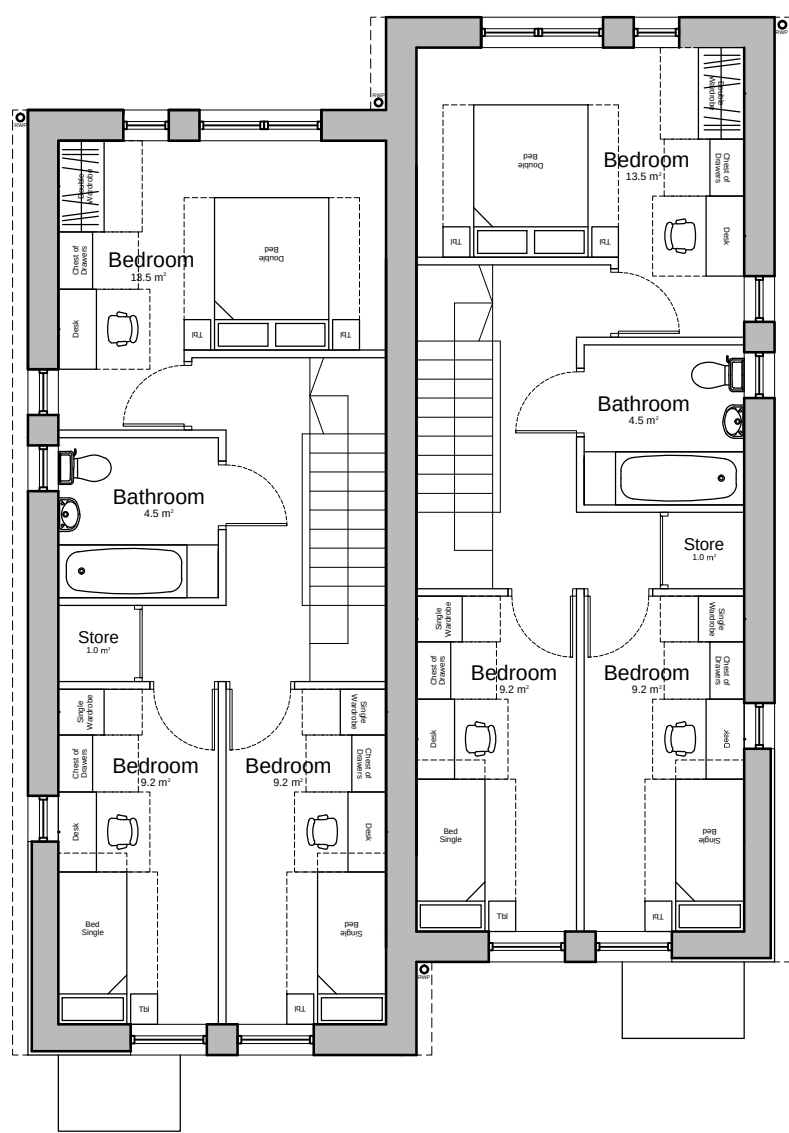


First Floor Plan

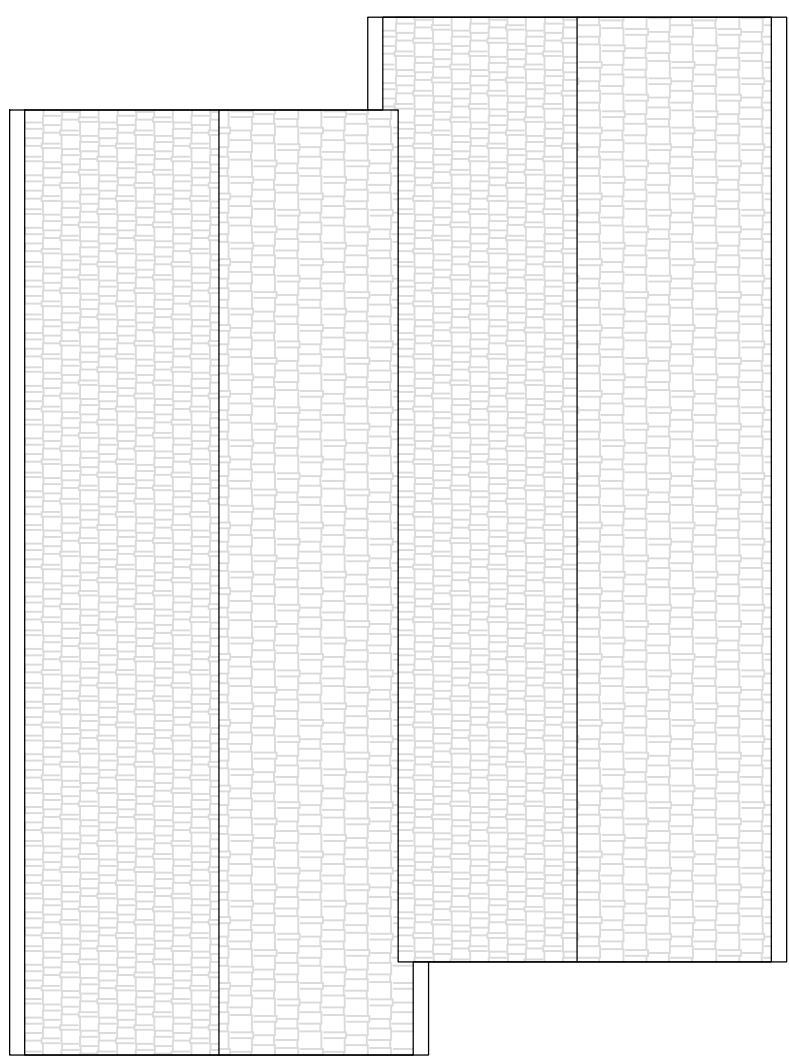


Roof Plan

For detail of materials refer to drawing PL 40

 

Proposed Floor Plans and Elevations with Entrance Signage - Block F -

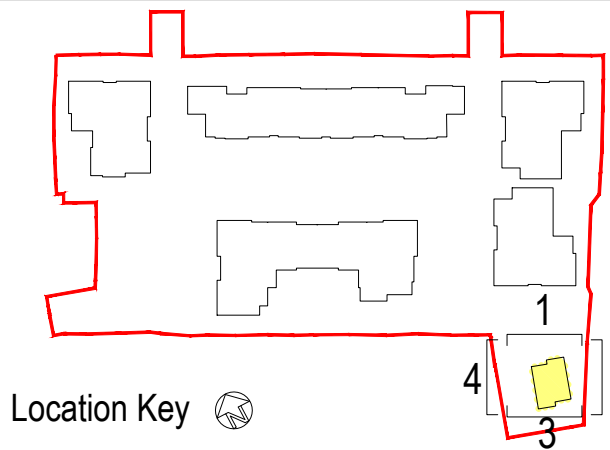

Location Key

REVISION	D	C	DATE
----------	---	---	------

The contractor is responsible to ensure that no products are to be utilised that do not comply with relevant British and/or European Standards and/or Codes of Practice, CDM Regulations, Construction Regulations, or which are known or suspected at the time of product selection and/or construction to be deleterious to health and safety or to the durability of the work or not in accordance with good building practices.

The contractor is responsible for checking dimensions, tolerances, levels and references. This drawing is to be read in conjunction with all relevant consultants or specialists drawings. Any discrepancy is to be notified to Baily Garner LLP and rectified before proceeding with the works on site or shop drawings.

Where an item is covered by drawings to different scales, the larger scale drawing is to be worked to.

Do not scale drawings. Figured dimensions to be worked to in all cases.

This drawing and the copyrights and patents therein are the property of Baily Garner LLP and may not be used or reproduced without consent or attribution.

A1	CLIENT: Hillingdon Council	PROJECT: Belmore Allotments Site
	ADDRESS: Former Belmore Allotments Hayes UB4 0EJ	TITLE: Proposed Plans / Elevations - Block F - PURPOSE OF ISSUE: Planning
SCALE: 1:100	D KSMM	MM
DATE: 23/05/2019	REVISION: -	
JOB NO: 29069	DRAWING NO: PL 35	

