
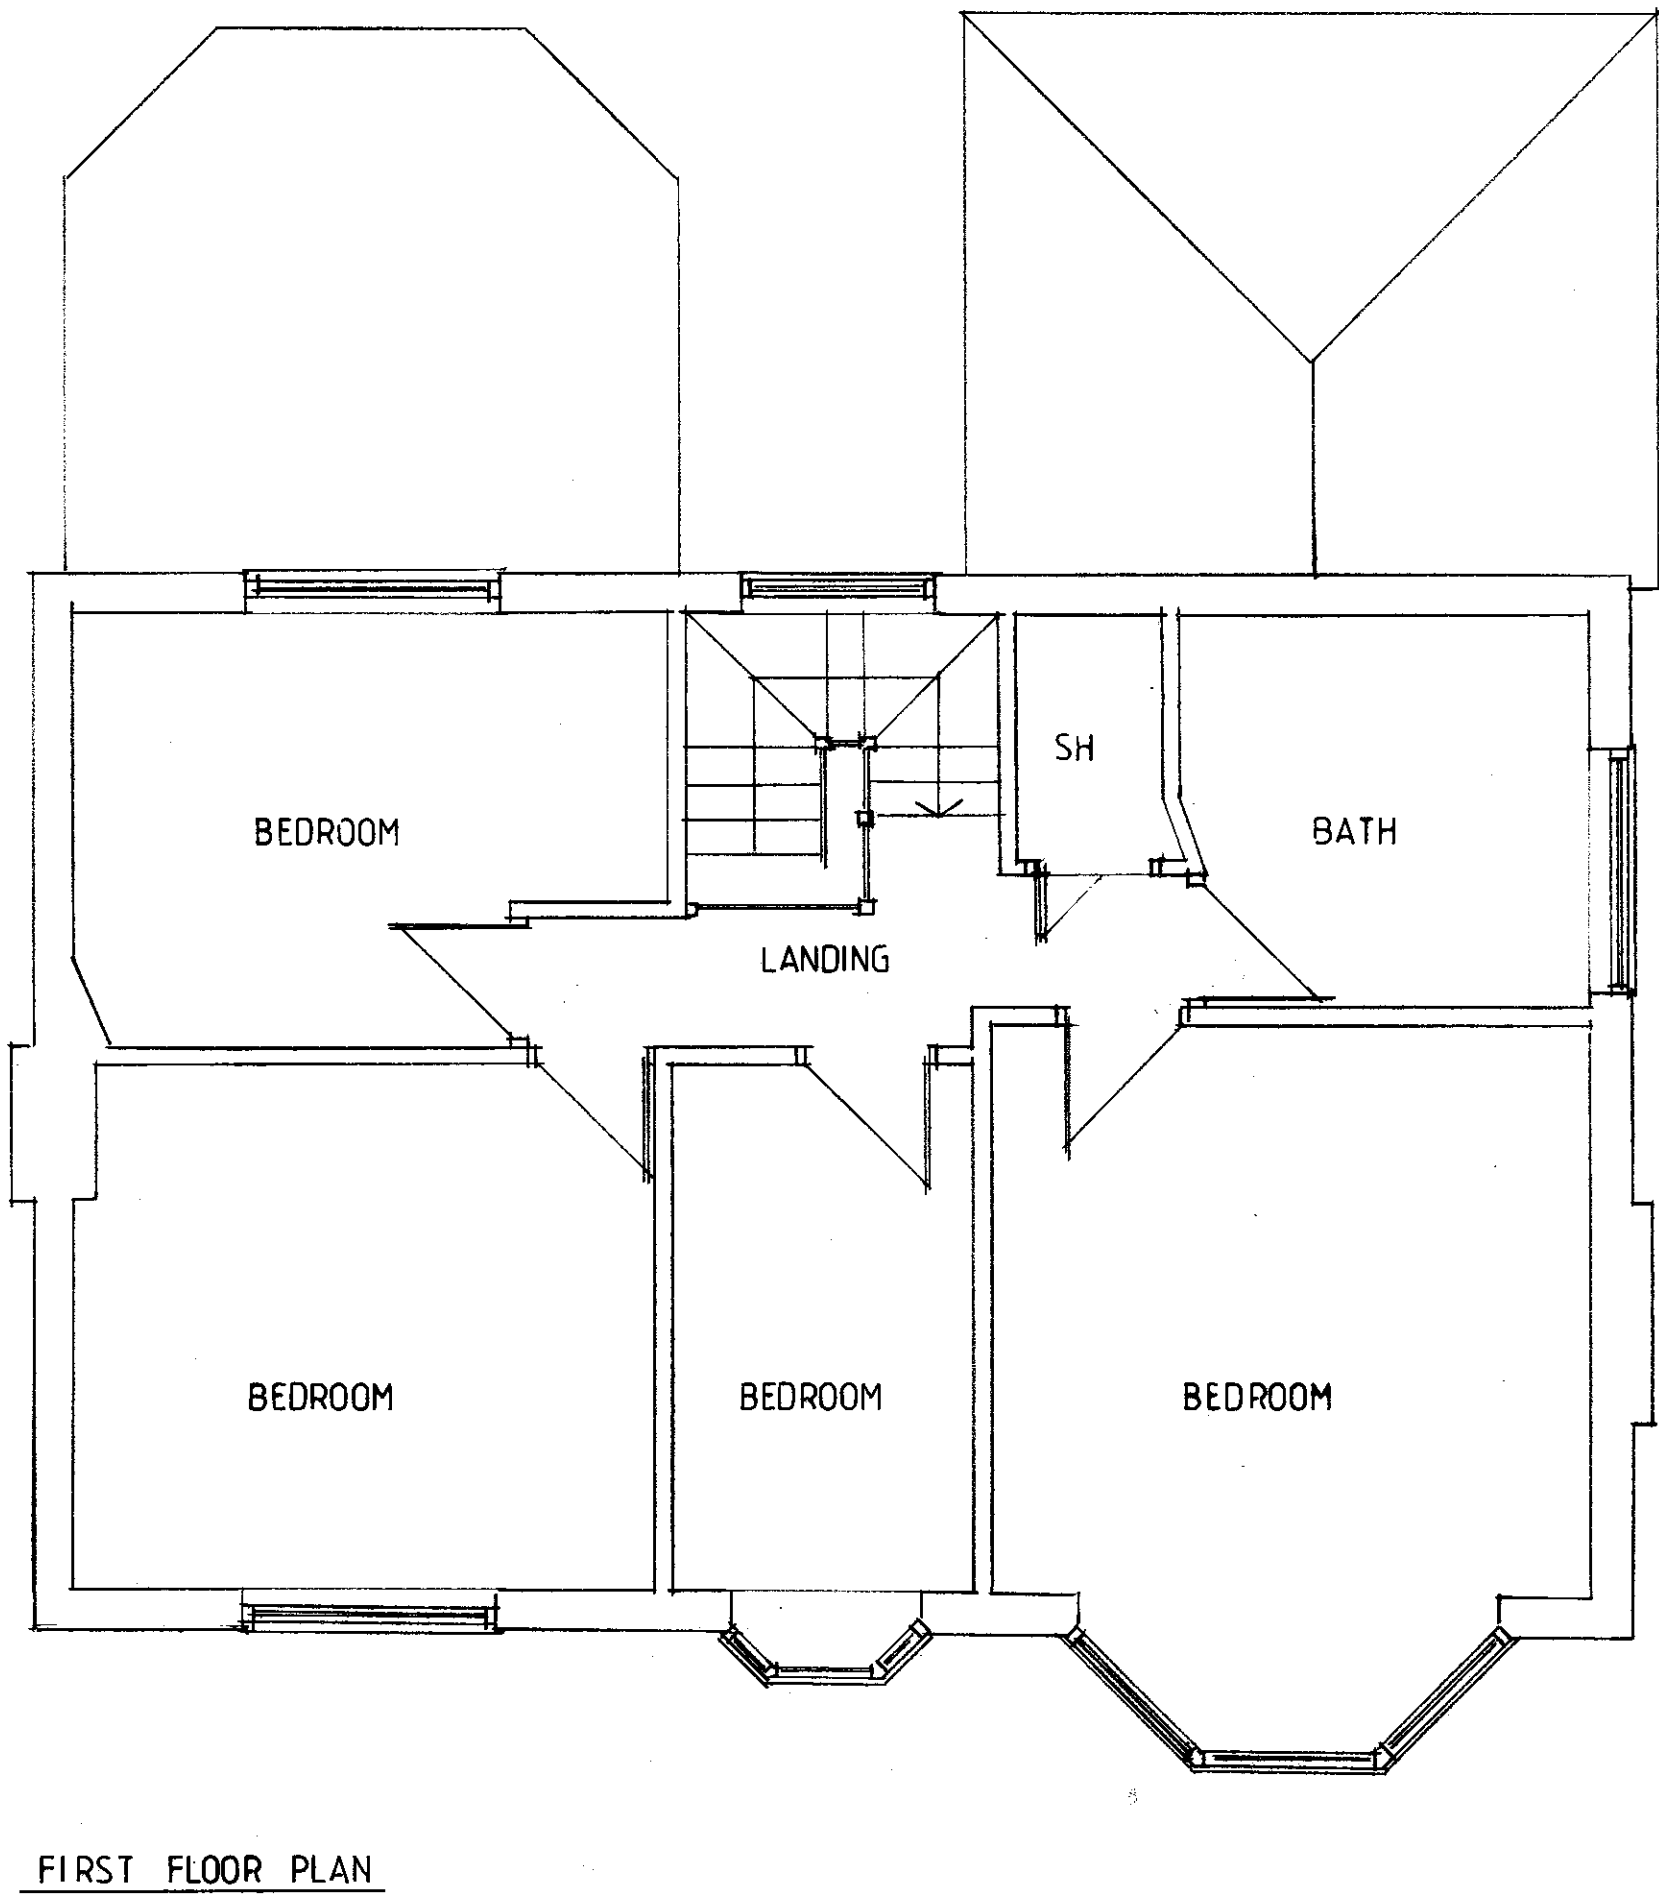
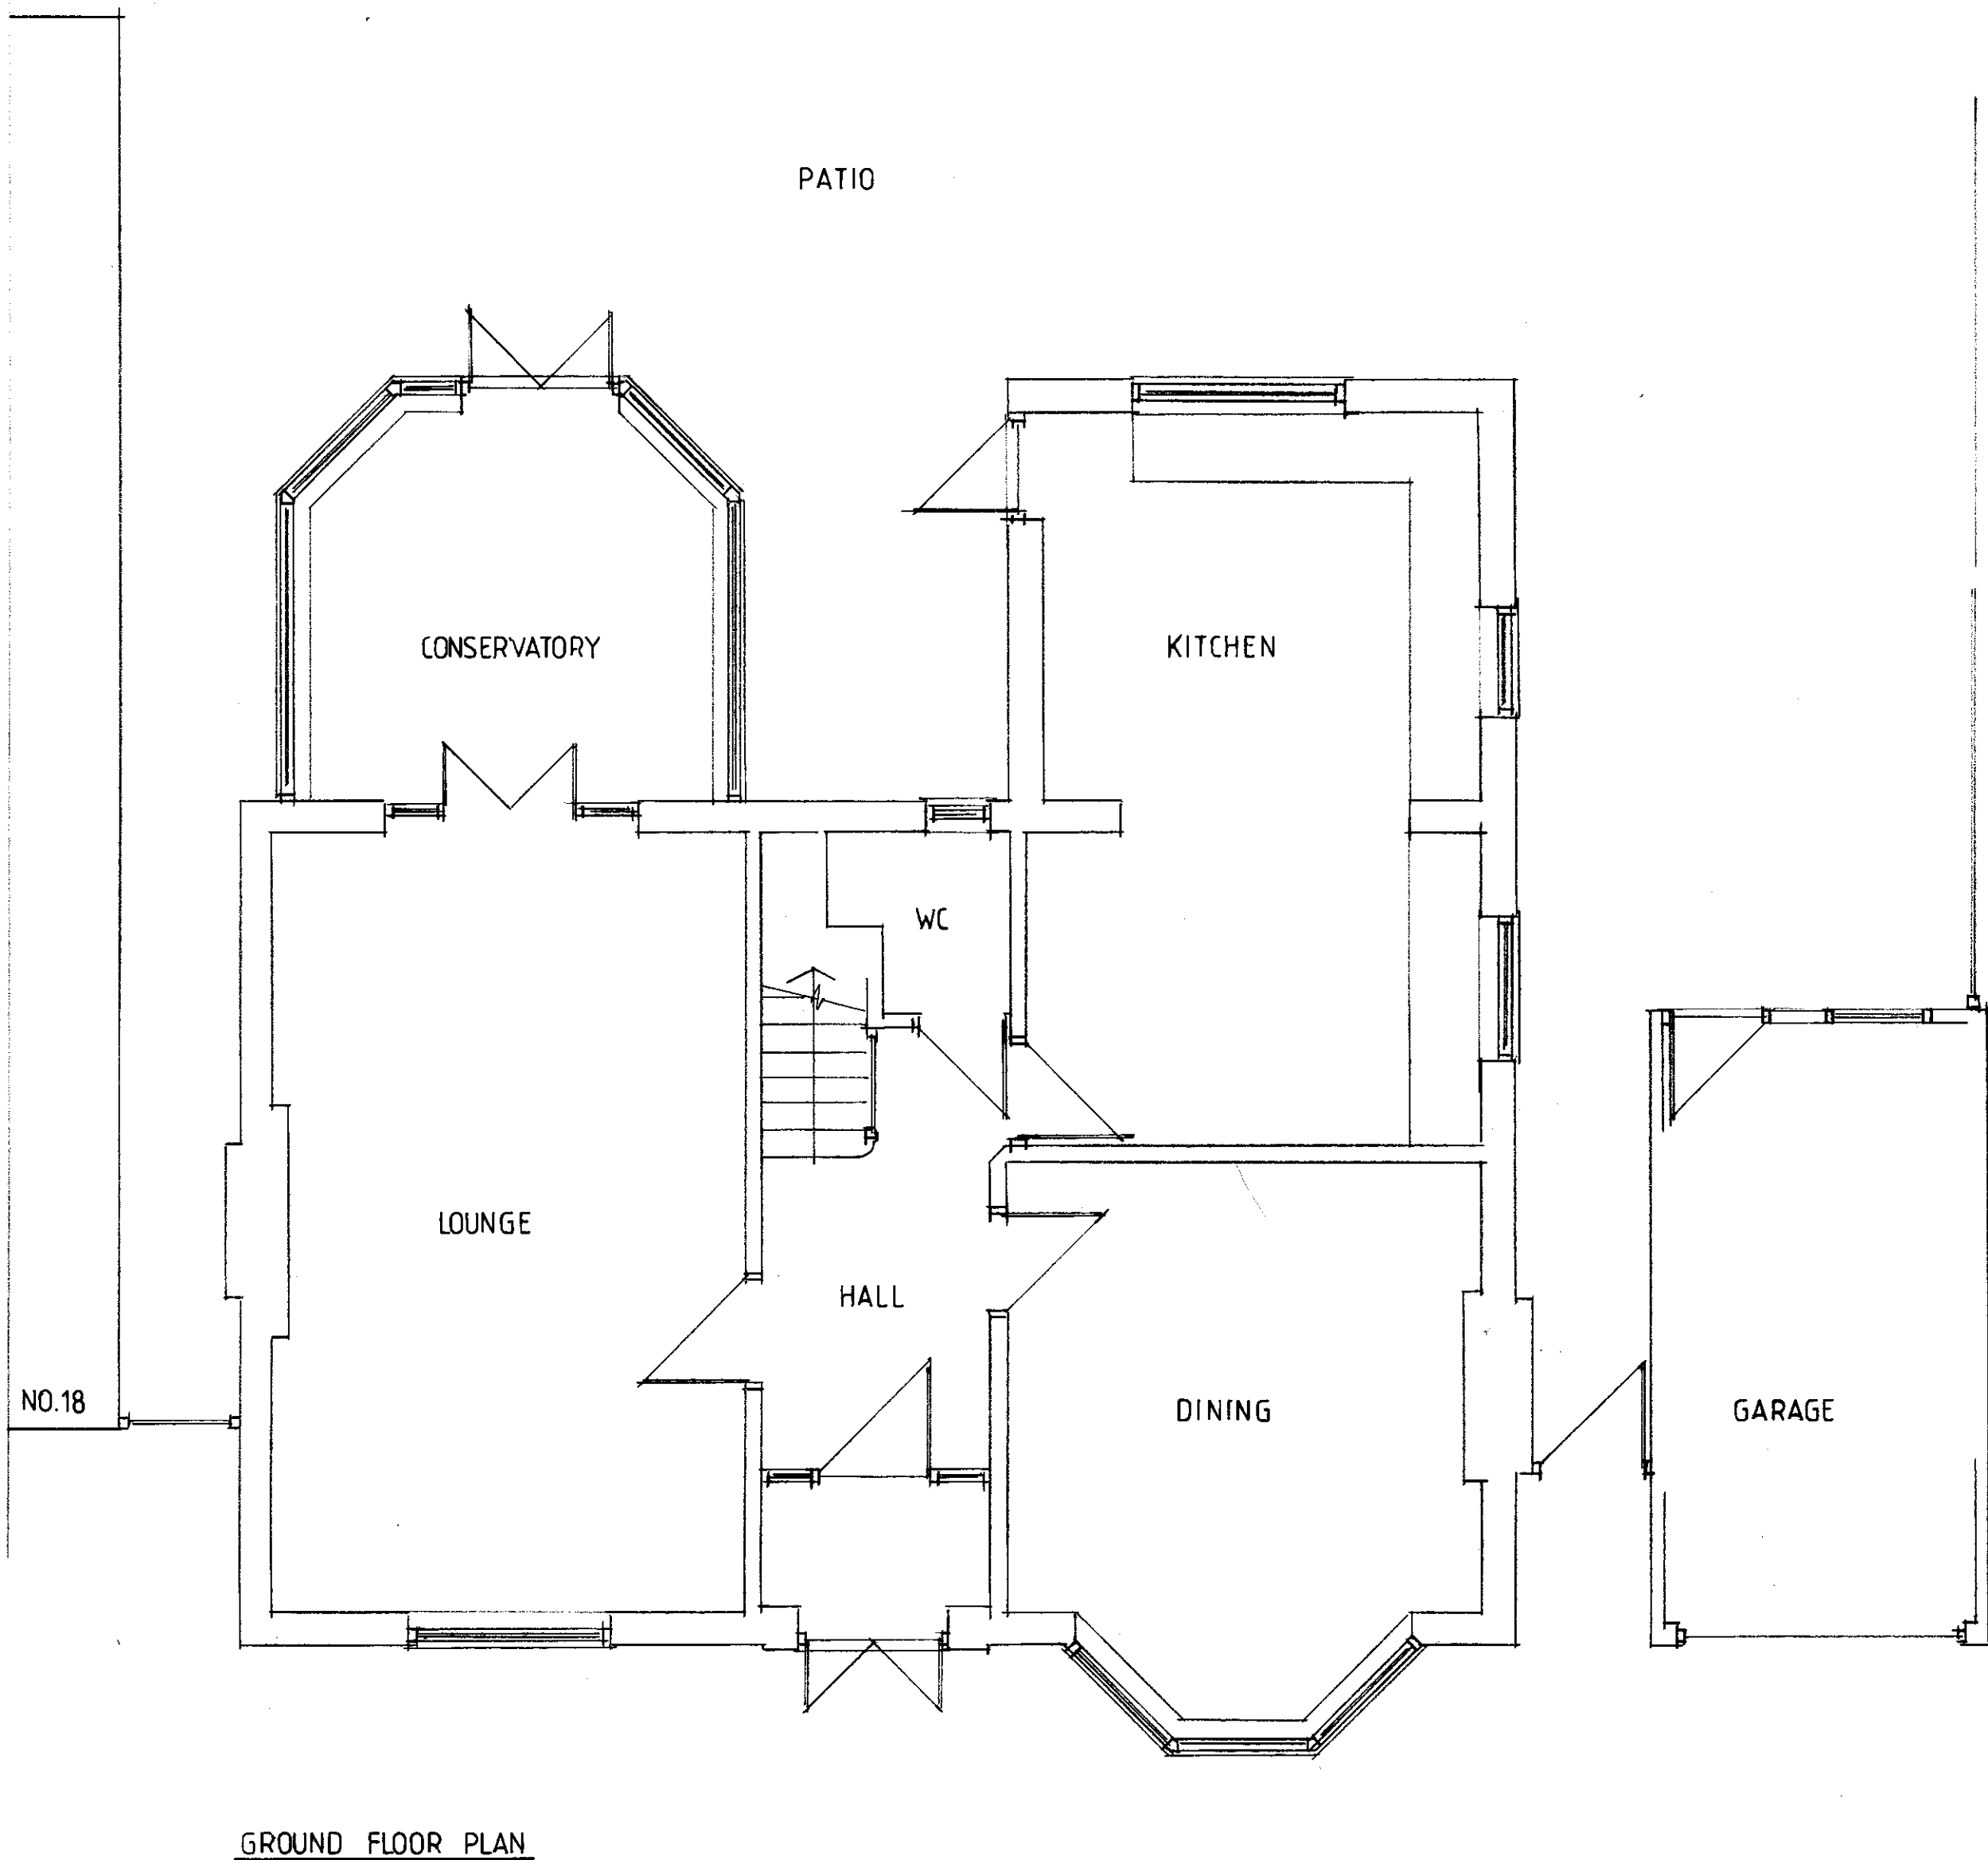


REVISION:	DATE:	NOTE:

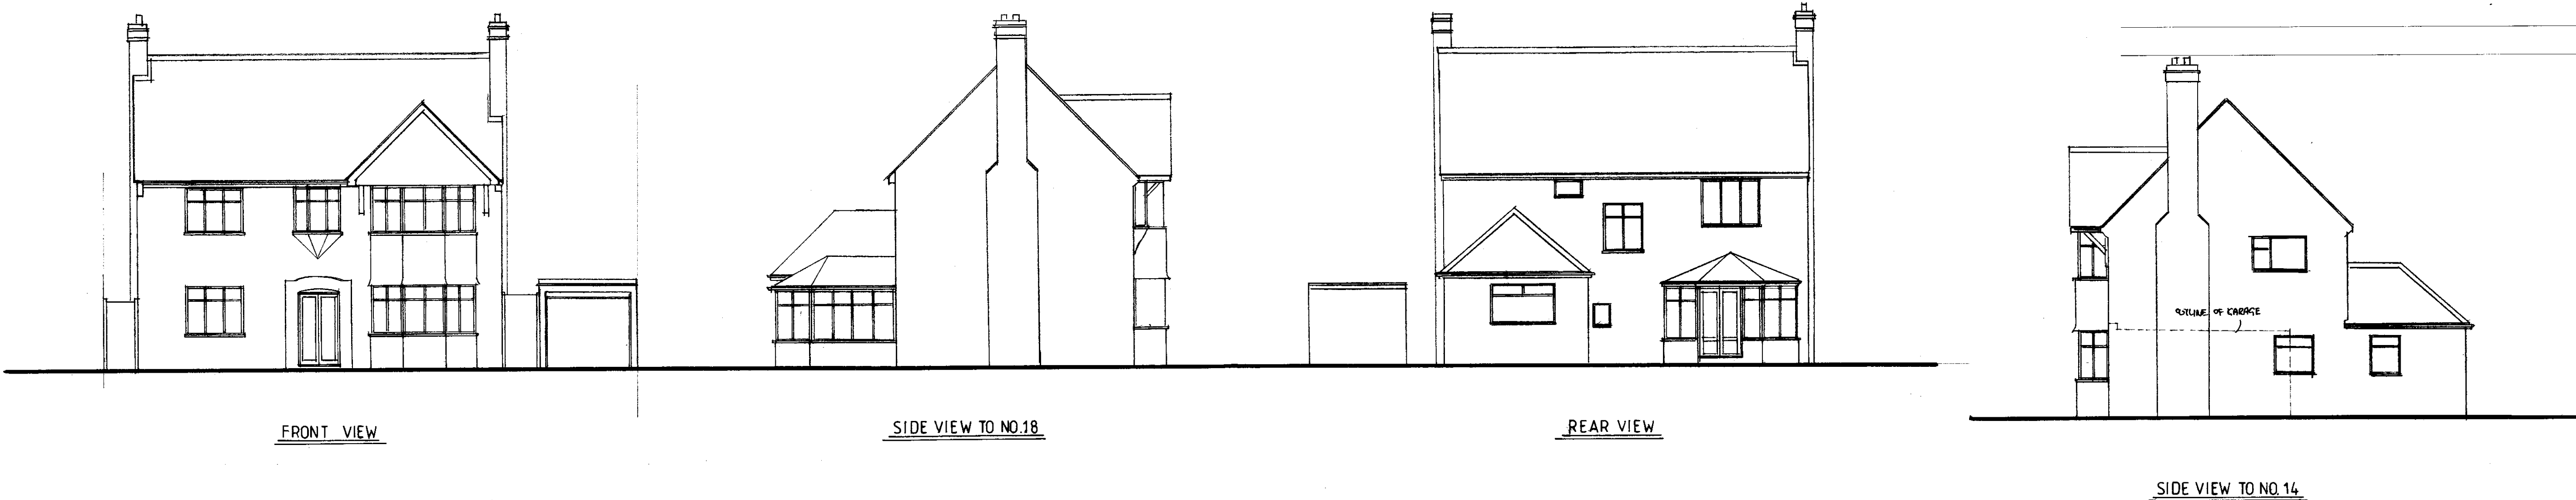

homeplans

Church Gardens, Church Hill, Harefield, Middlesex UB9 6DU

T: 01895 822488
E: patrick@homeplansharefield.com
W: www.homeplansharefield.com



CLIENT:	MR & MRS HARRIS
PROJECT:	16 MANOR ROAD RUISLIP
TITLE:	EXISTING BUILDING FLOOR PLANS & ELEVATIONS
DATE:	NOV 2017
SCALE:	1:50 1:100 AT A1
DRAWN:	
DRG NO:	2003 1

