





SITE LAYOUT PLAN 1:200 (proposed extensions hatched)

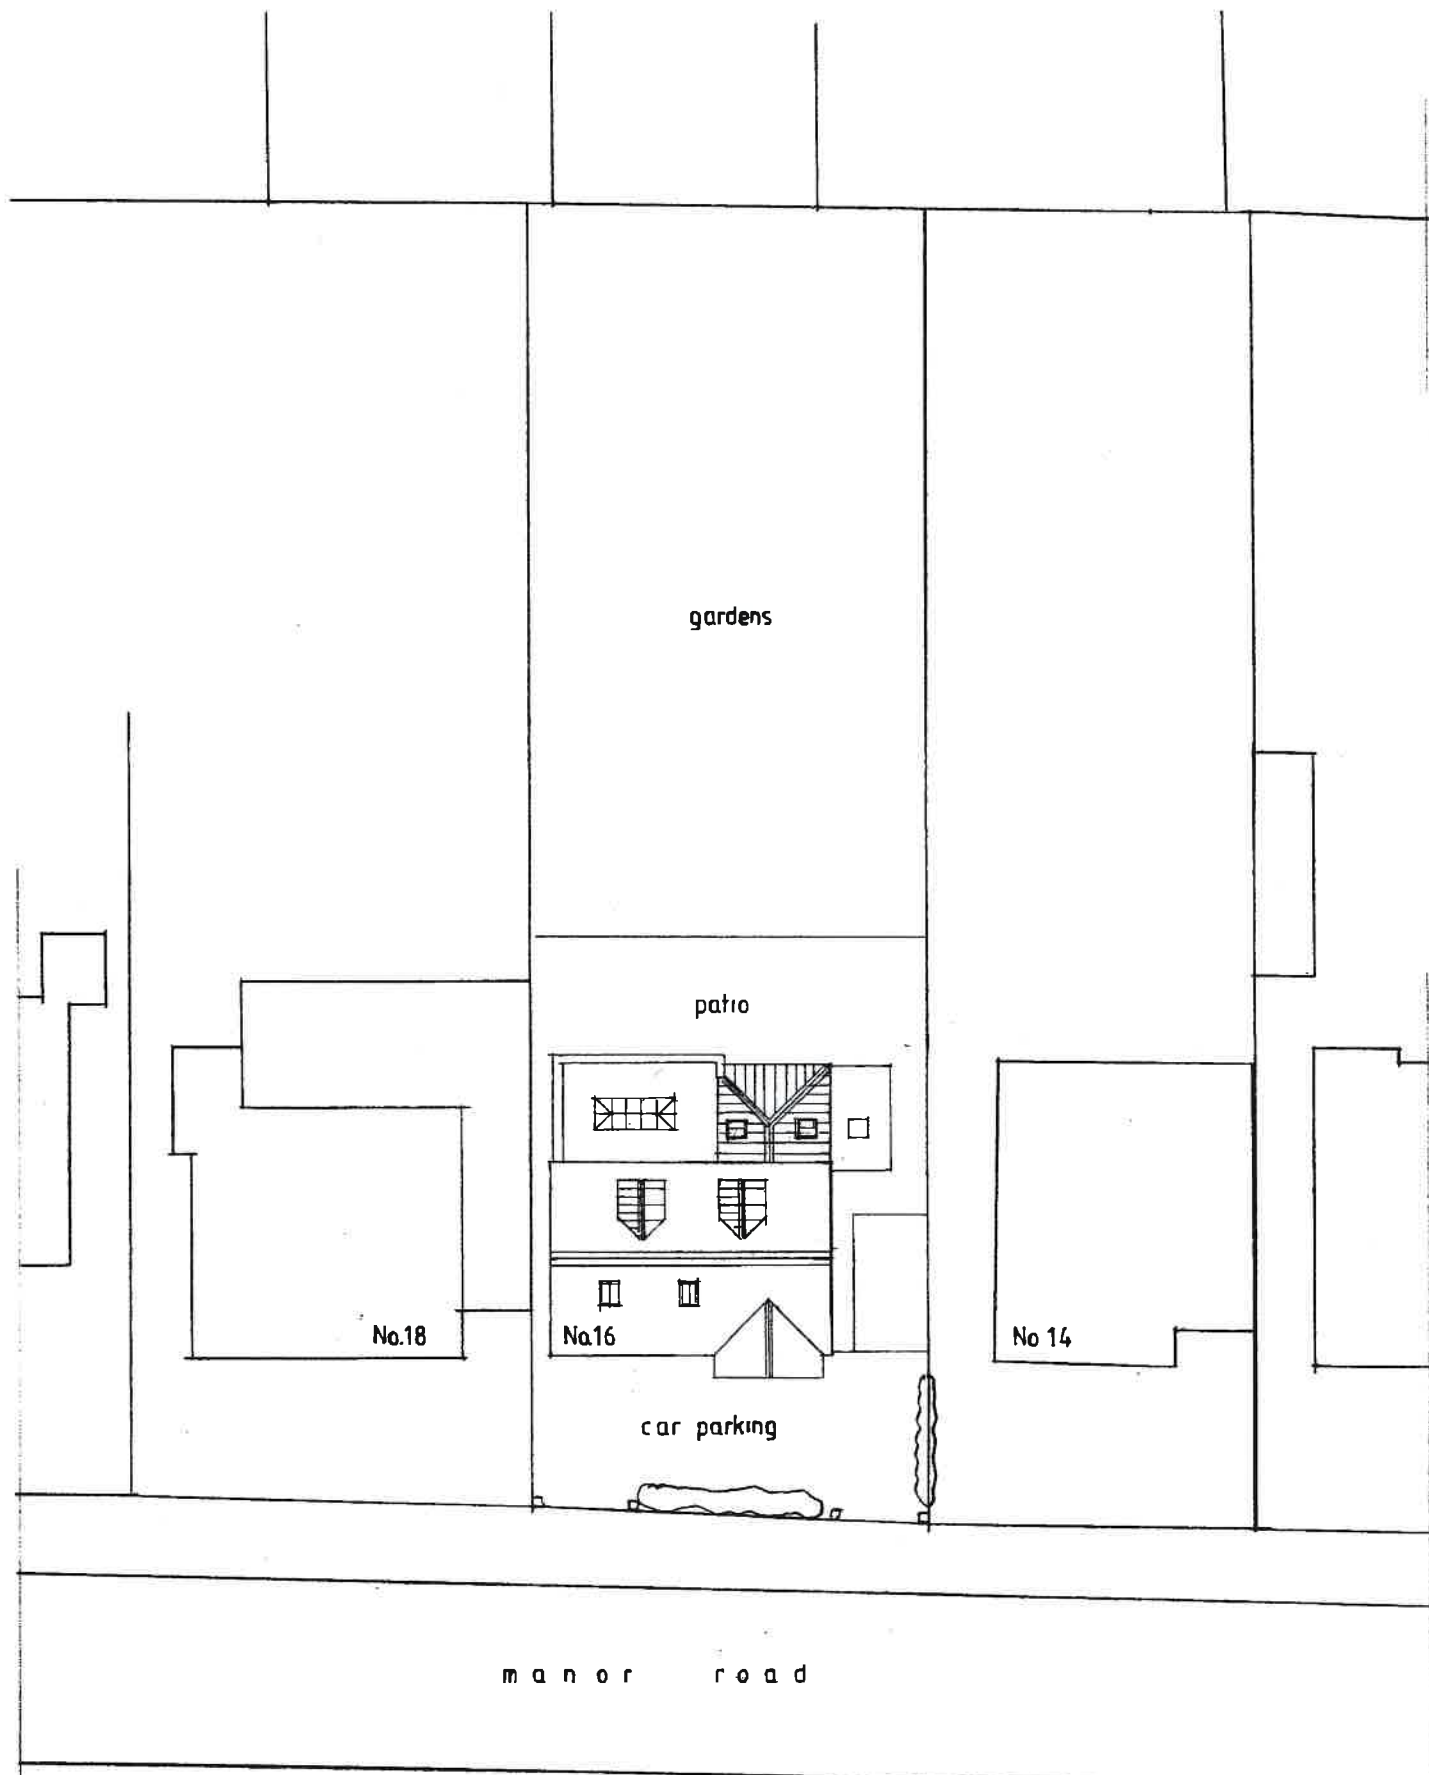

A	March 2018	Roof plan amended
B	March 2018	Roof plan amended

 

SITE LOCATION 1:1250

C	May 2018	Utility extension added
---	----------	-------------------------

homeplans

Church Gardens, Church Hill, Harefield, Middlesex UB9 6DU

T: 01895 822488
 E: patrick@homeplansharefield.com
 W: www.homeplansharefield.com



P J McHugh RIBA
 7632833

CLIENT: MR & MRS HARRIS

PROJECT: 16 MANOR ROAD
 RUISLIP

TITLE: DESIGN PROPOSAL • EXTENSIONS SITE LAYOUT & LOCATION			DRG NO: 200313	
DATE: JAN. 2018	SCALE: 1:200 AT A2	DRAWN: 	A	B C