

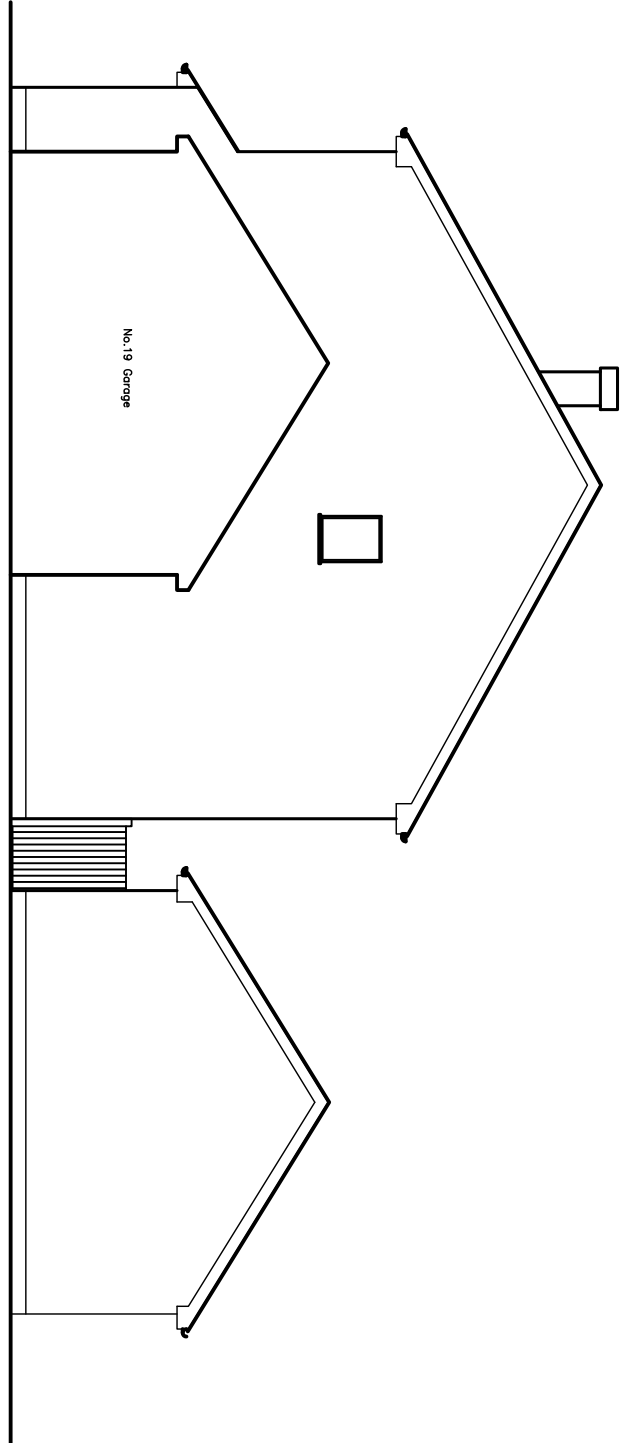


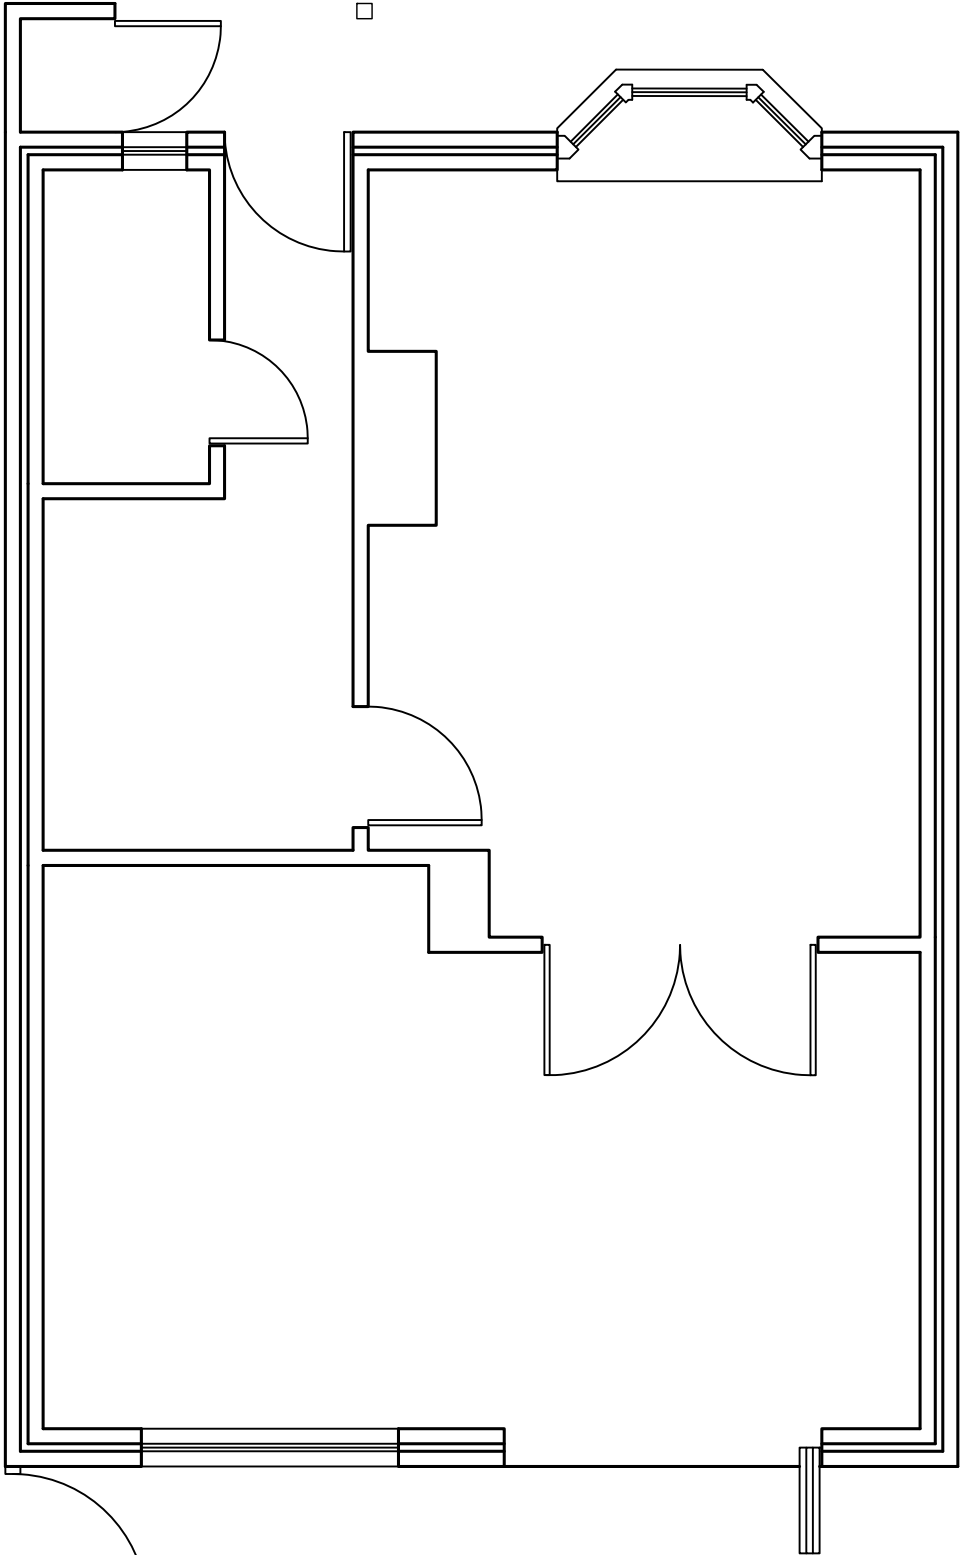

North Elevation

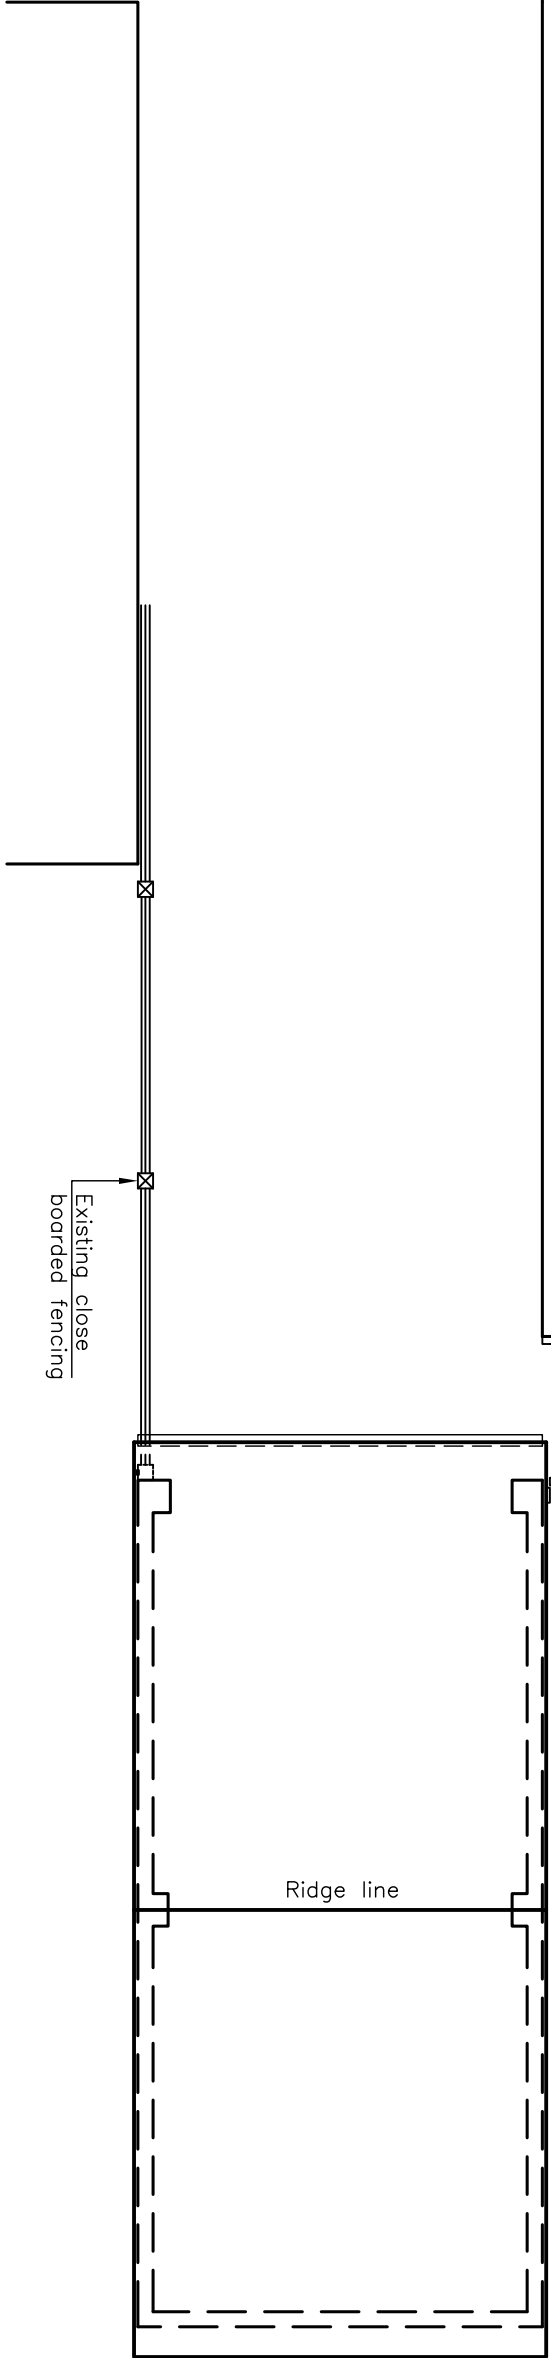

Existing Plan on Drive

THIS DRAWING SHALL NOT BE SCALED
ALL DIMENSION SHOWN SHOULD BE CHECK ON SITE

0

1

2

3

4

5m

Scale Bar (1:10)


0

1


2

3


Scale Bar (1:50)

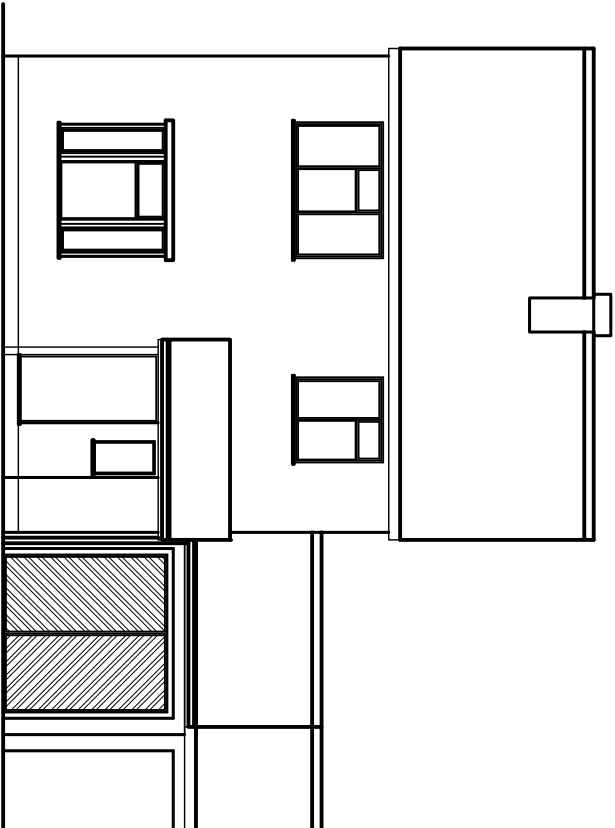

Front Elevation

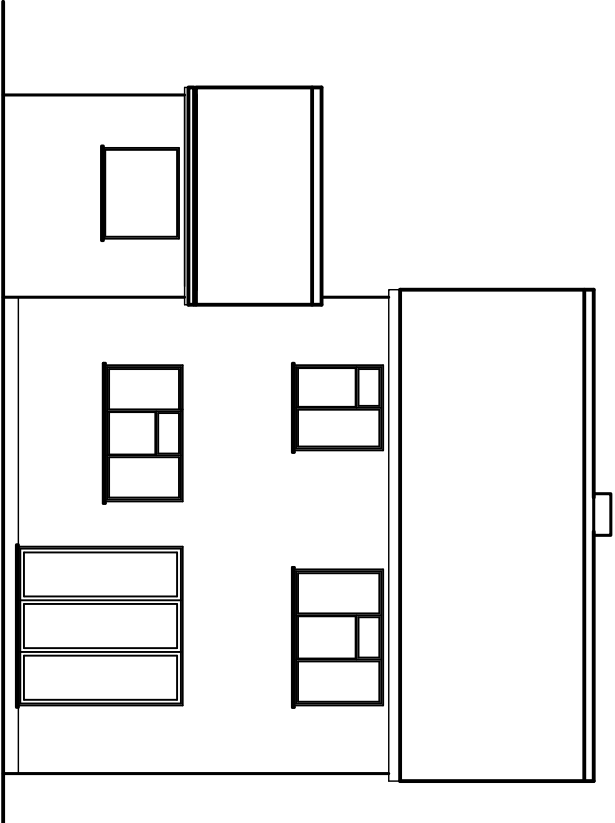

Rear Elevation

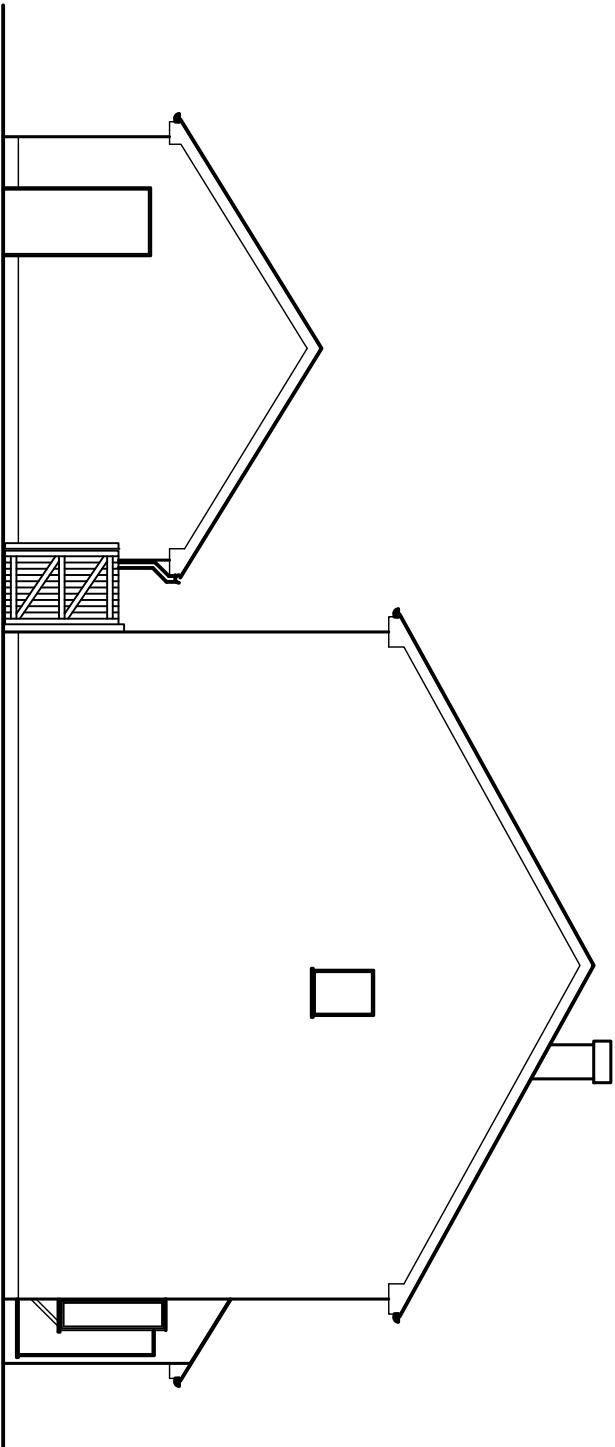

South Elevation

Revisions	Date
A	

Andrew

whaites

Incorporated Structural Engineer

Hazels Lodge

Stoodleigh, Tiverton, Devon EX16 9PY

Tel: 01398 351767

Mob: 07973 218195

Email: andrew@andrewwhaites.com

Project

20 Rowlhays Place
West Drayton
Middlesex
UB7 9NQ

Title

New Car Port
Existing Plans
and Elevations

Scale	Cod Ref.
A2 @ 1:50 & 1:100	

Date	X
------	---

Drawn	AT	Checked	
-------	----	---------	--

Drawg. No	Rev.
AT571 / 01	