

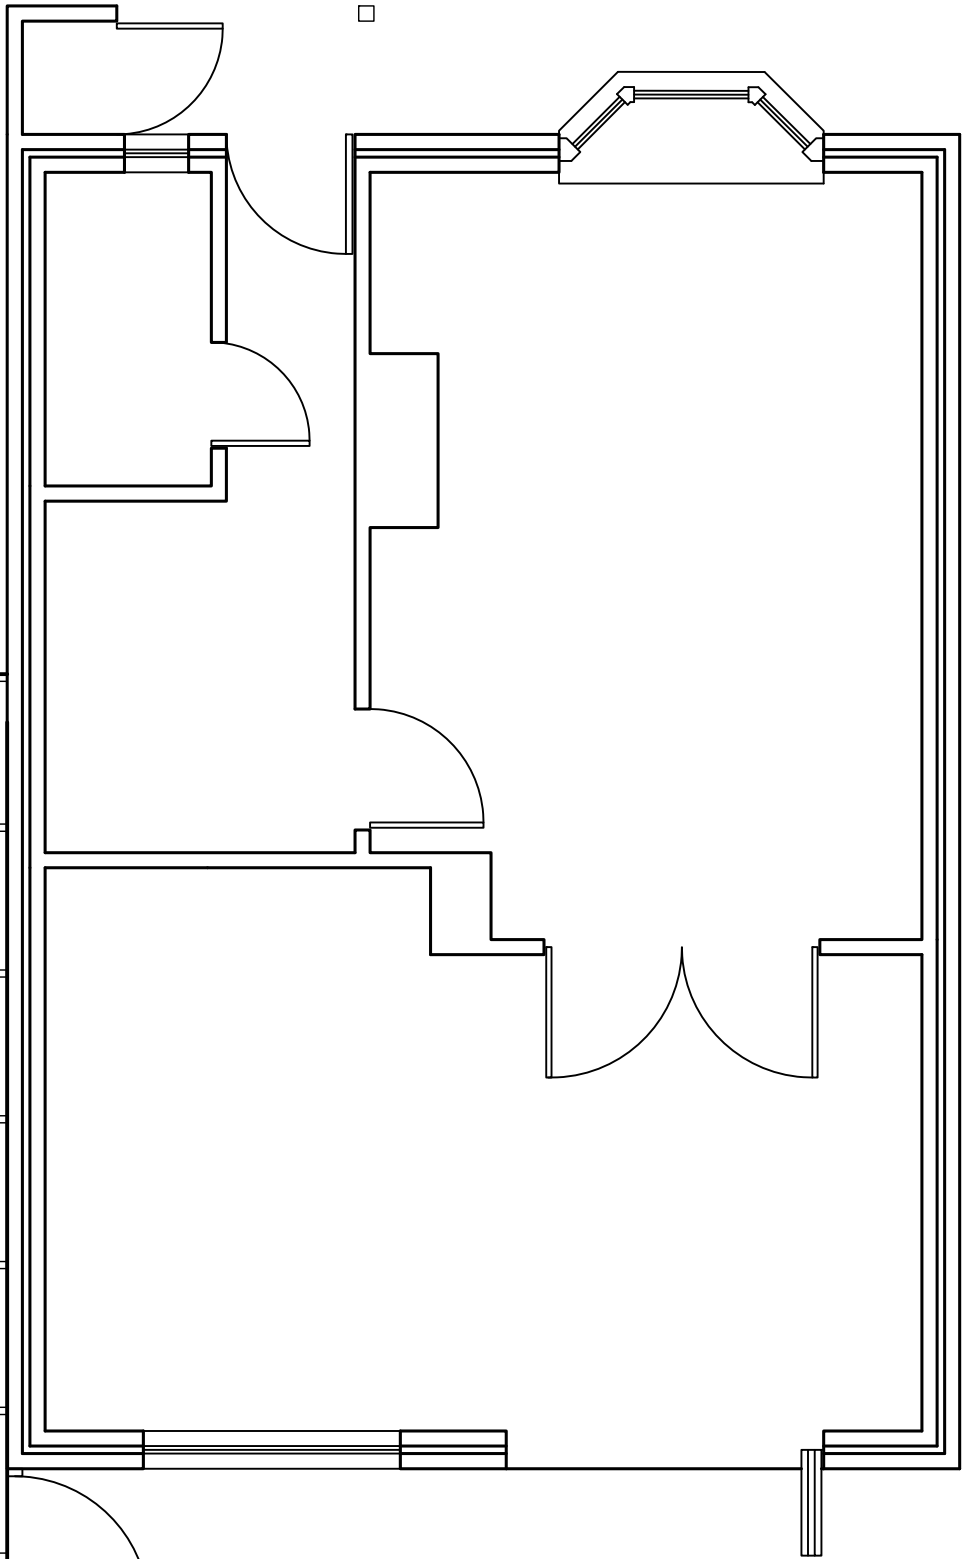


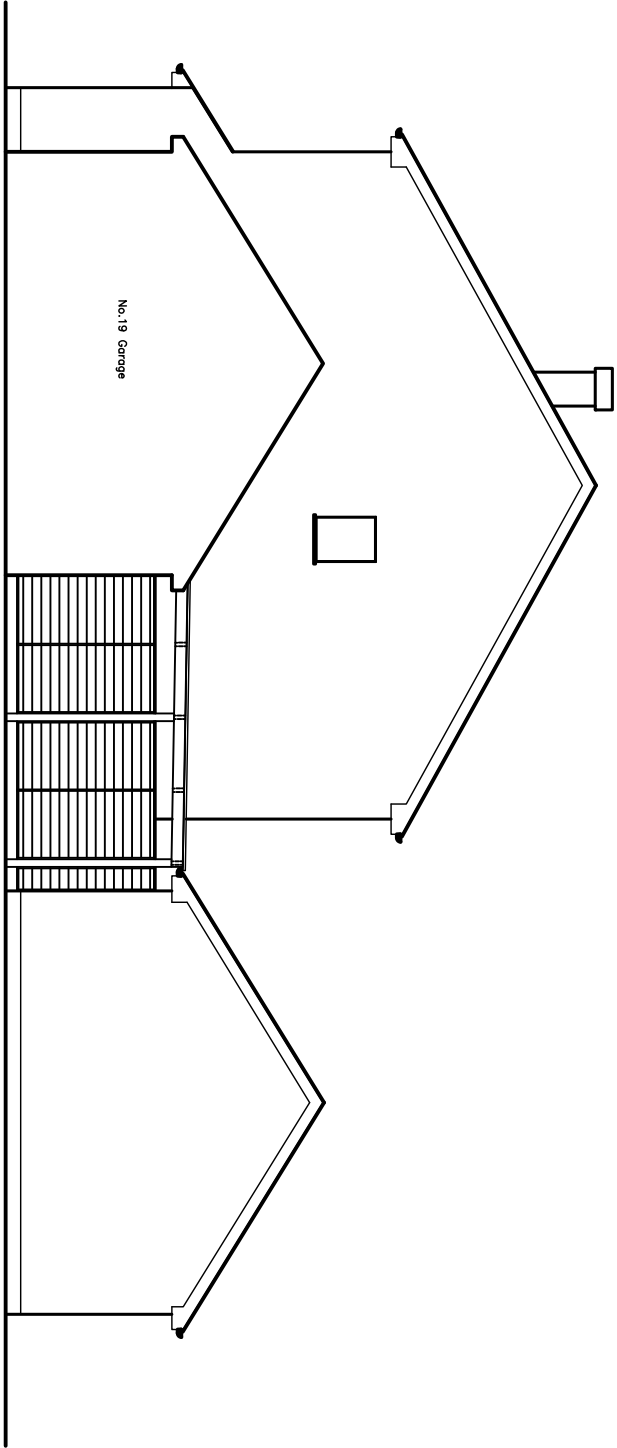

North Elevation

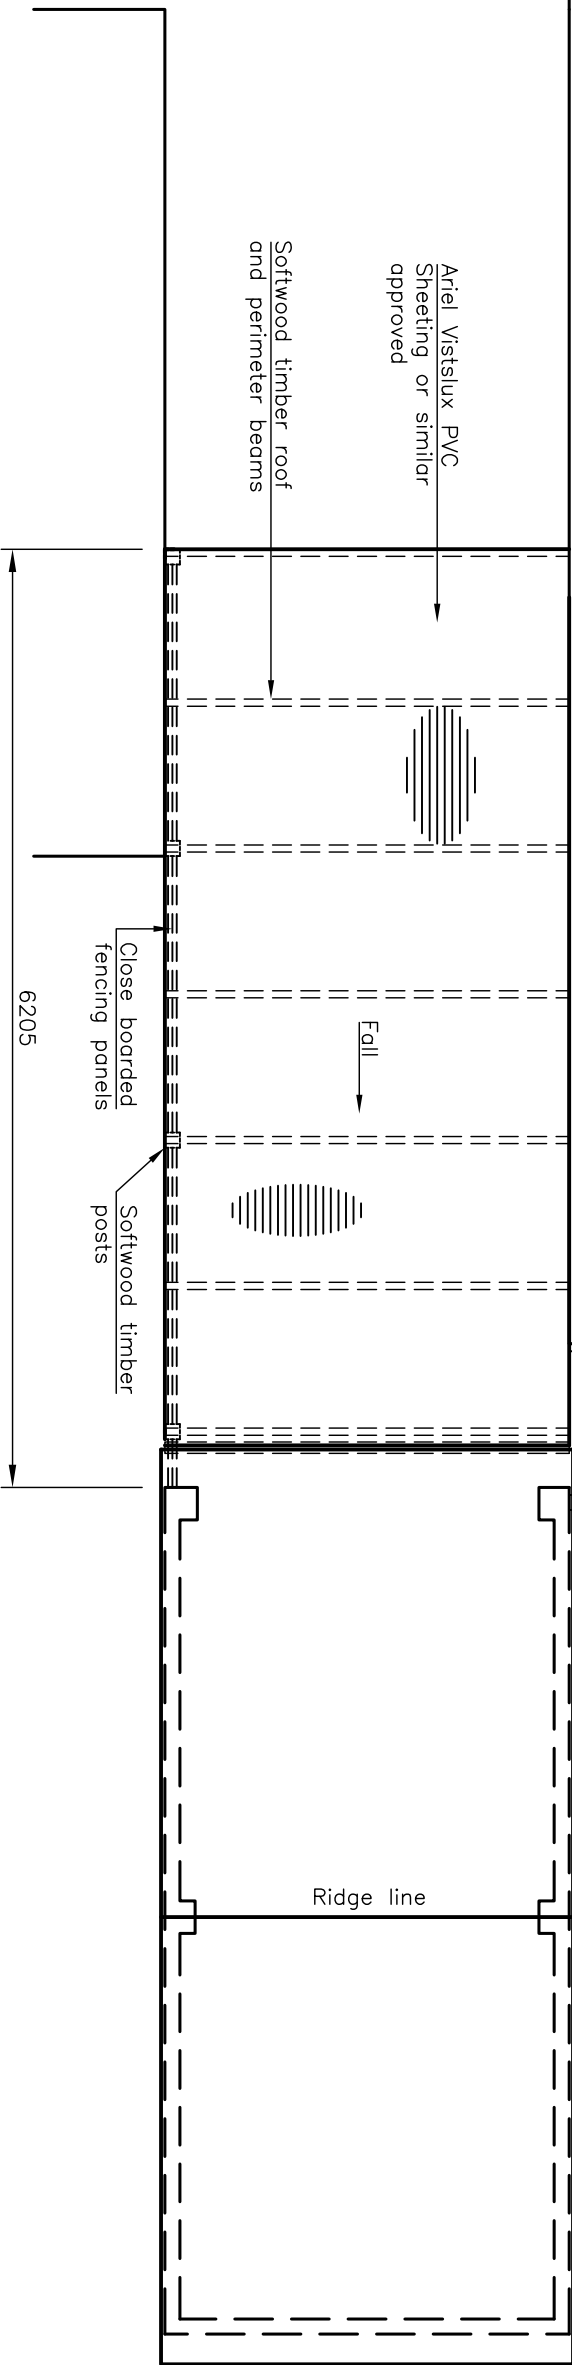

Proposed Roof Plan on Car Port


THIS DRAWING SHALL NOT BE SCALED
ALL DIMENSION SHOWN SHOULD BE CHECK ON SITE

0 1 2 3 4 5m


Scale Bar (1:10)

1 0 1 2 3


Scale Bar (1:50)

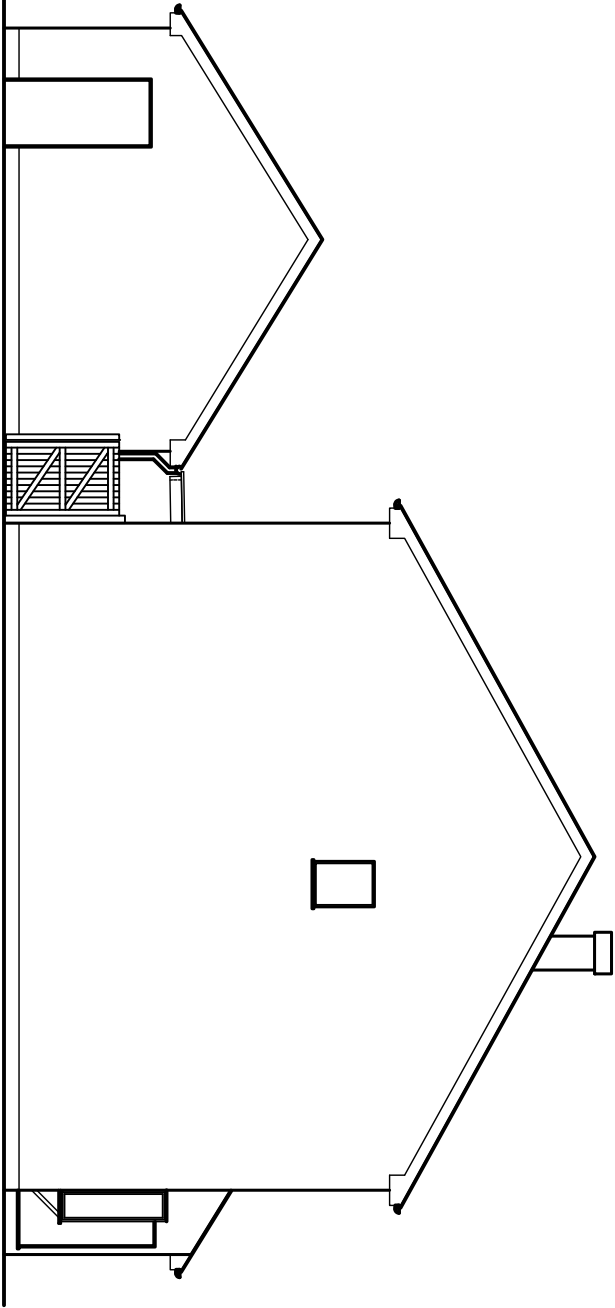

South Elevation

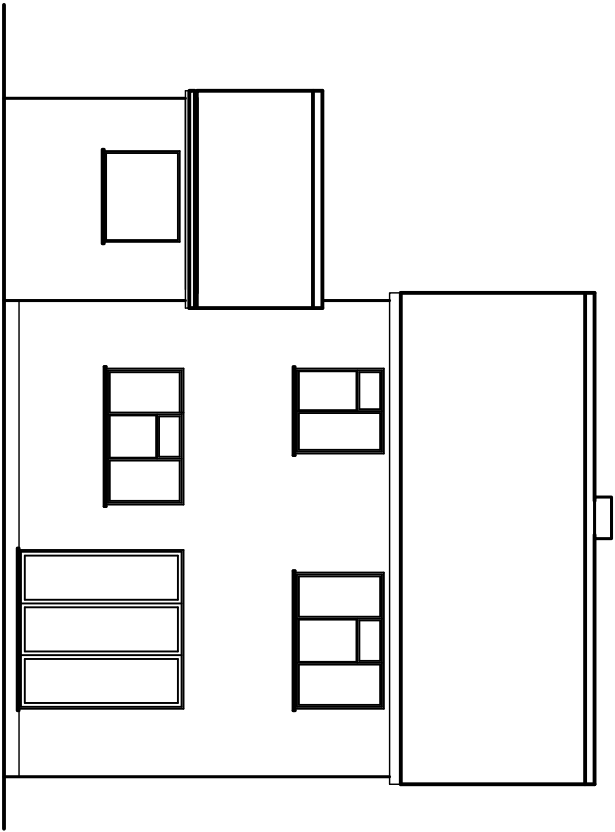

Rear Elevation

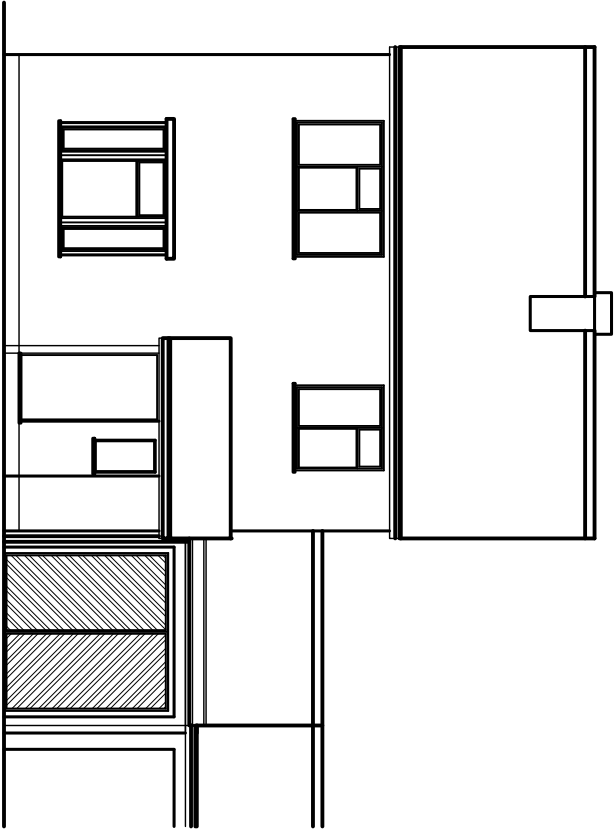

Front Elevation

Revisions	Date
A	

Andrew Iwhaites
Incorporated Structural Engineer
Hazel's Lodge
Stoodleigh, Tiverton, Devon EX16 9PY
Tel: 01398 351767
Mob: 07973 218195
Email: andrew@andrewiwhaites.com

Project

20 Rowlhays Place
West Drayton
Middlesex
UB7 9NQ

Title

New Car Port
Proposed Plans
and Elevations

Scale	Cod Ref.
A2 @ 1:50 & 1:100	

Date	
X	

Drawn	Checked
AT	

Drwg. No	Rev.
AT571 / 02	