

KEY




Proposed grass areas to receive good quality amenity grass turf laid in line with good horticultural practices. Proposed grassland areas, to be seeded with Mead2 Acid Soil Wildflower seed mix and sown at 4g/m2.



Proposed native hedge planting to be planted in a single row 300mm apart and at 300mm centres in each row. To be maintained at 1m height.



Paving type to be concrete block pavers in plain size (240x160mm). Allow for 80mm depth. Colour and finish: Granite aggregate Bond pattern: Single paver row.

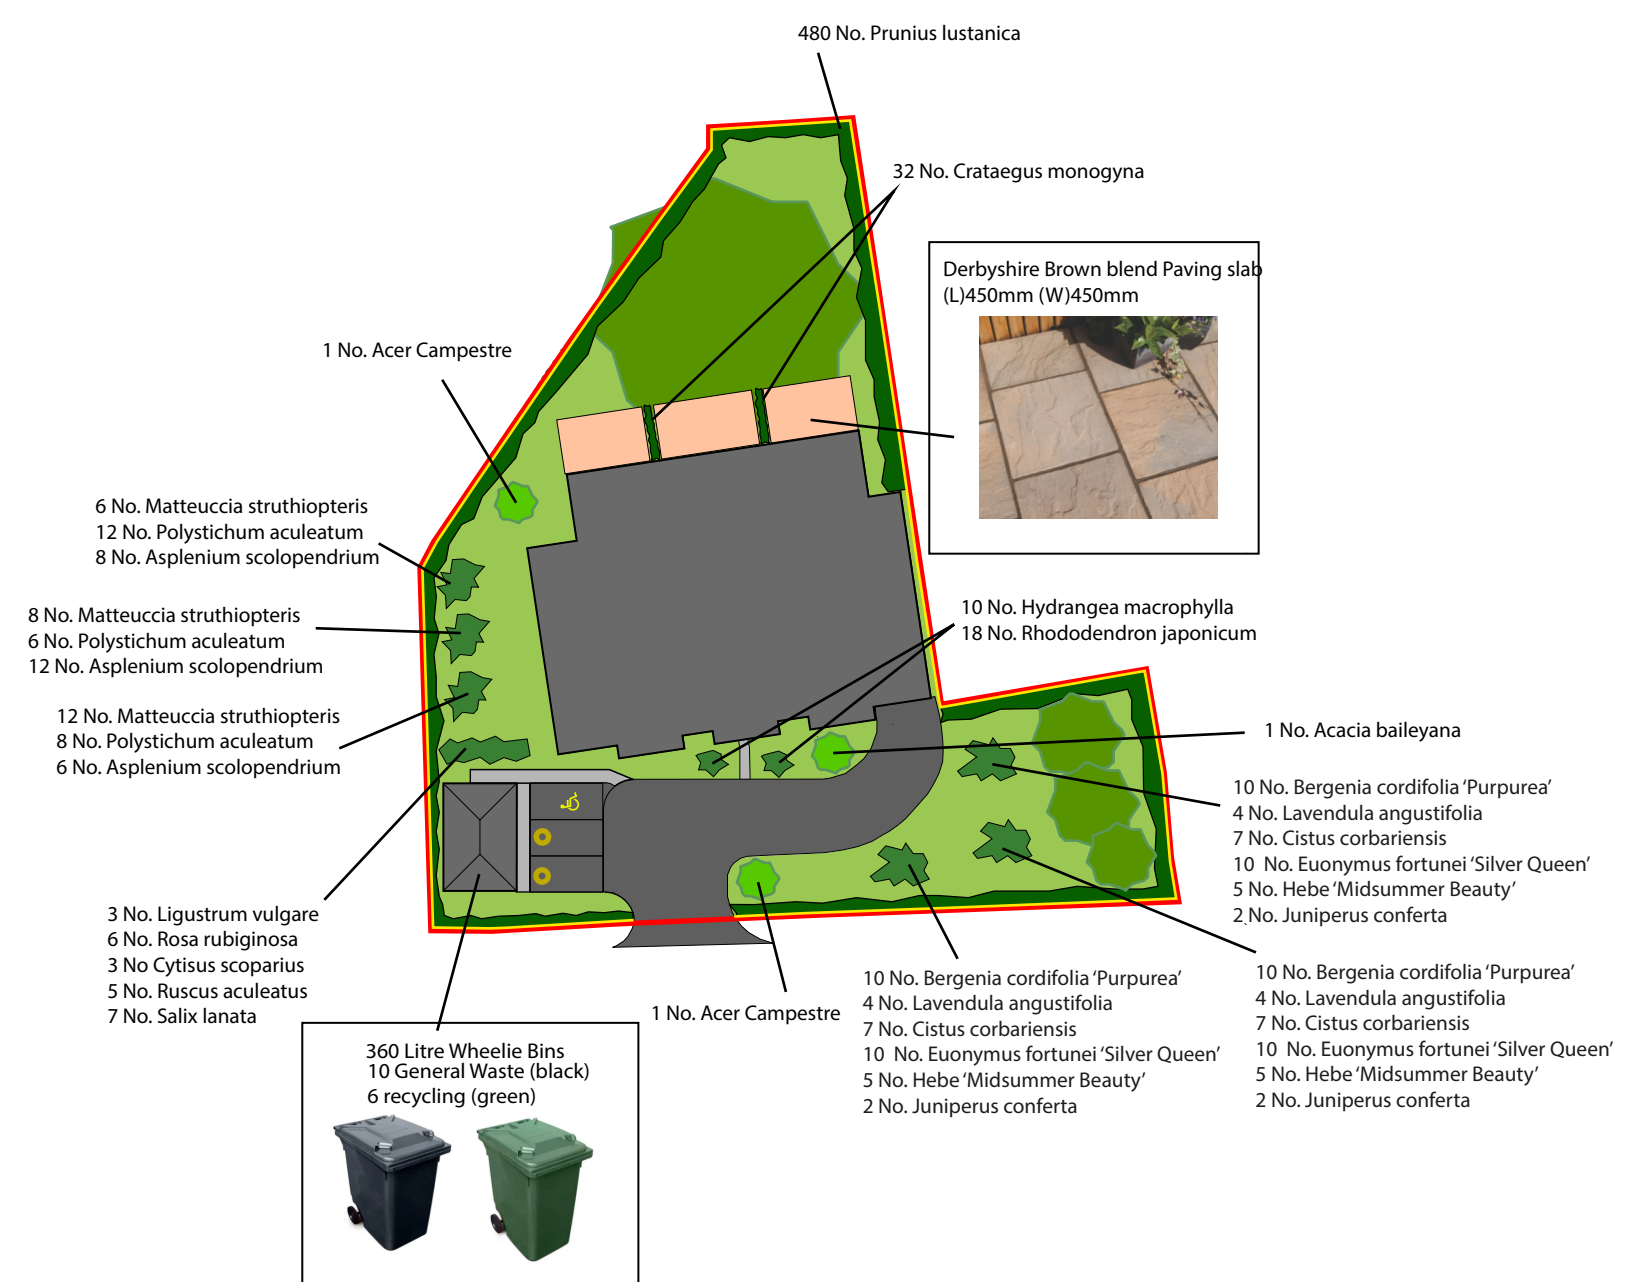



Paving type to be concrete block pavers in plain size (120x160mm, 160x160mm and 240x160mm). Allow for 60mm depth. Colour and finish: Light Grey Bond pattern: Stretcher Bond



Larch Lap fencing



1.0m high Standard Vertical Bar Railings



Electrical Charging Points



Proposed Tree



Tree to be retained



Proposed Shrub/Fer/Bulb



Derbyshire Brown blend Paving slab (L)450mm (W)450mm

No External Lighting

LANDSCAPE

PLAN

Client : Green Lane Estates Ltd	
Wetherbys Nursery Green Lane, Northwood	
Site Plan	
	
Scale 1:500 @ A3	Dwg No. Sk.01
Date 25.01.19	Rev
Drawn N.Millin	A