


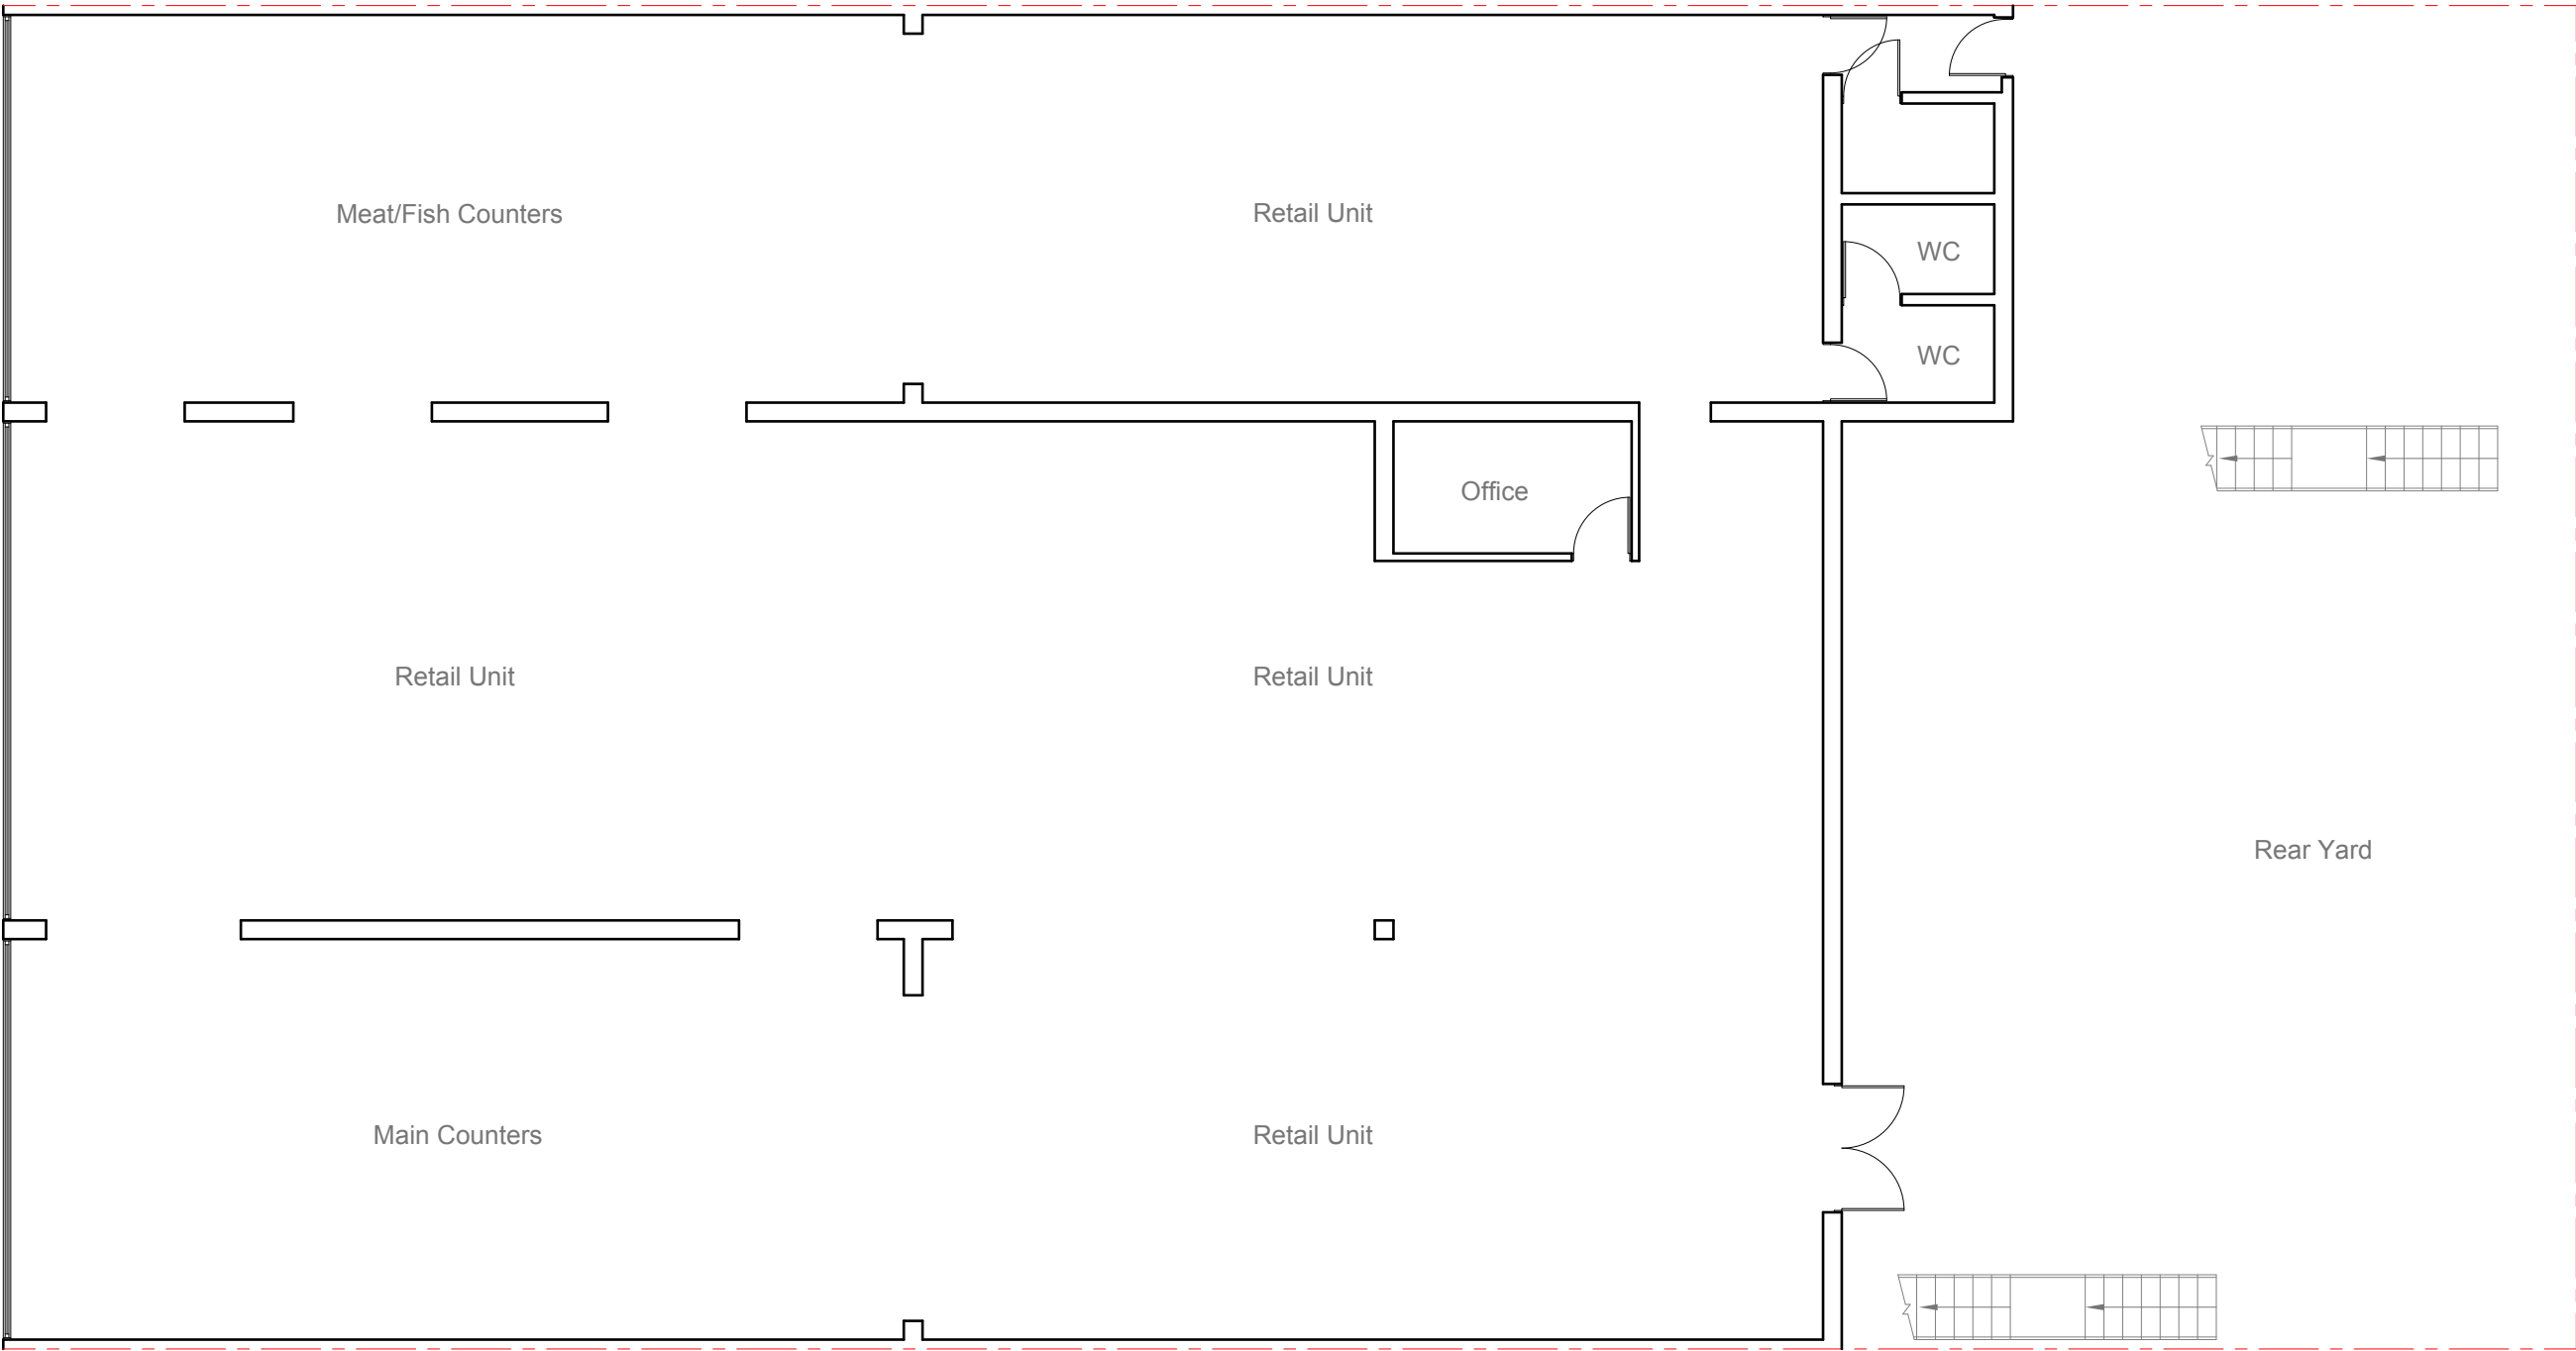


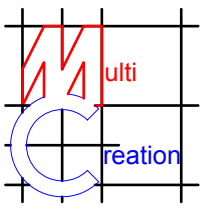

	Project:	Title:	Scale: 1:100
	704 -708 Uxbridge Rd	Original Floor Plan	Date: May 2012
	Hayes		Drawing No.: 2509 - 01/KG
	Middlesex		Revision
239 Western Road, Southall, Middx, UB2 5HS Tel: 020 8571 1369 Fax: 020 8843 2008			

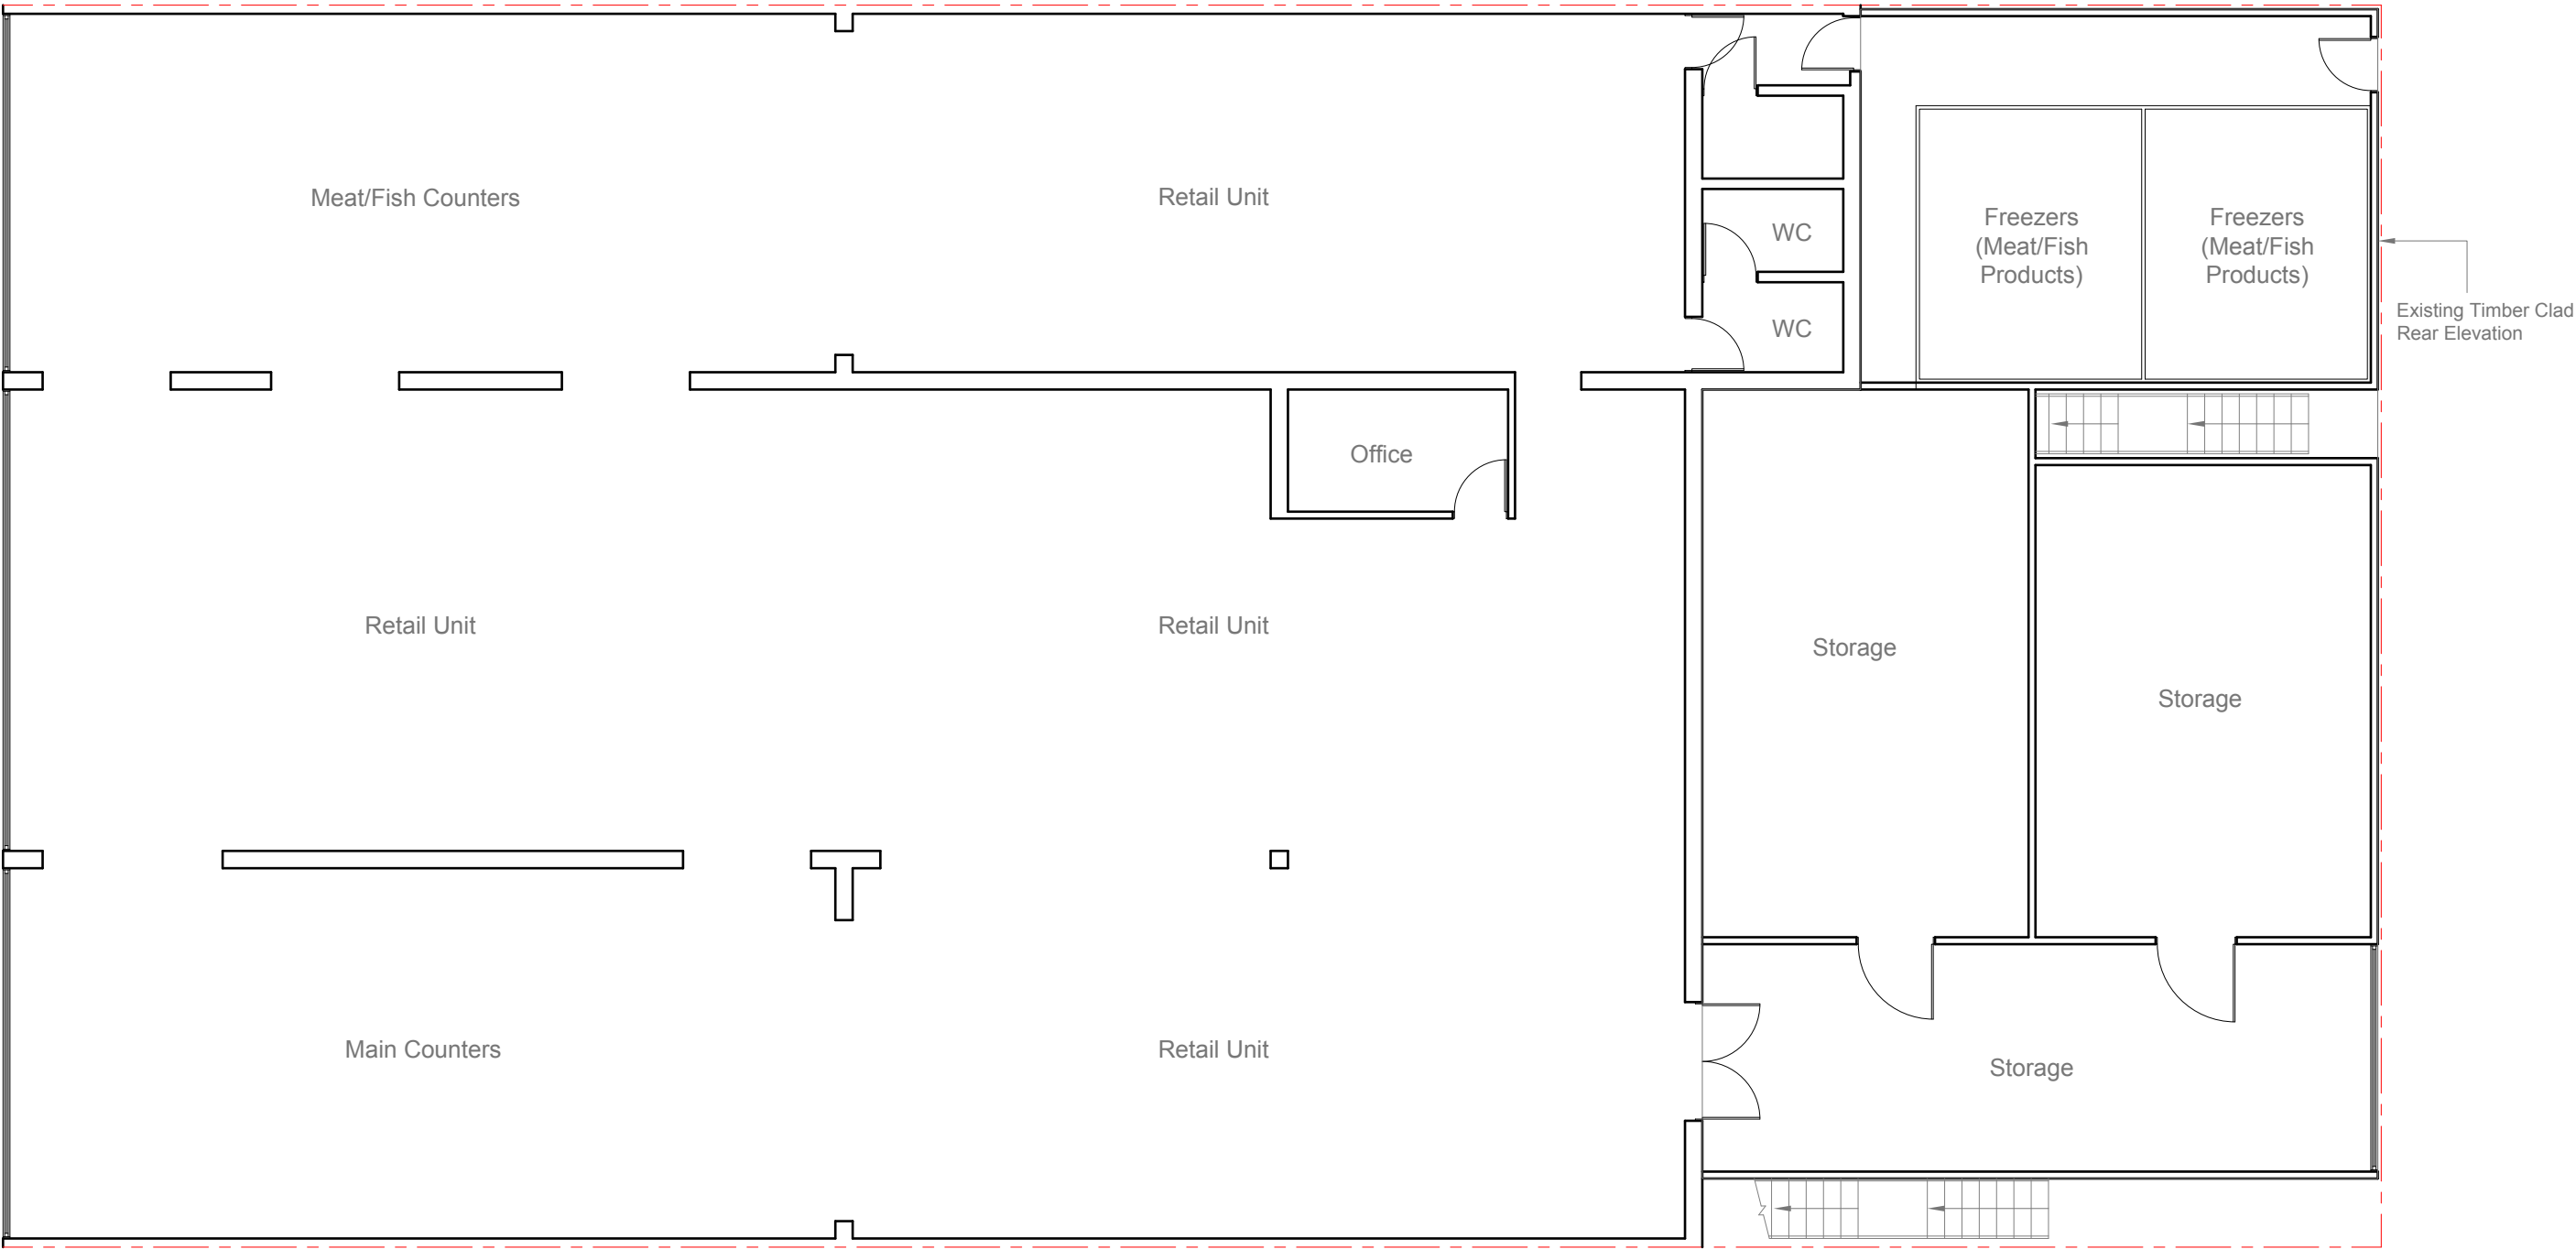

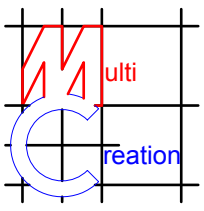



Project:
704 -708 Uxbridge Rd
Hayes
Middlesex


Title:
Exsiting Floor Plan

Scale: 1:100
Date: May 2012
Drawing No.:
2509 - 02/KG
Revision
A
09/14


239 Western Road, Southall, Middx, UB2 5HS Tel: 020 8571 1369 Fax: 020 8843 2008

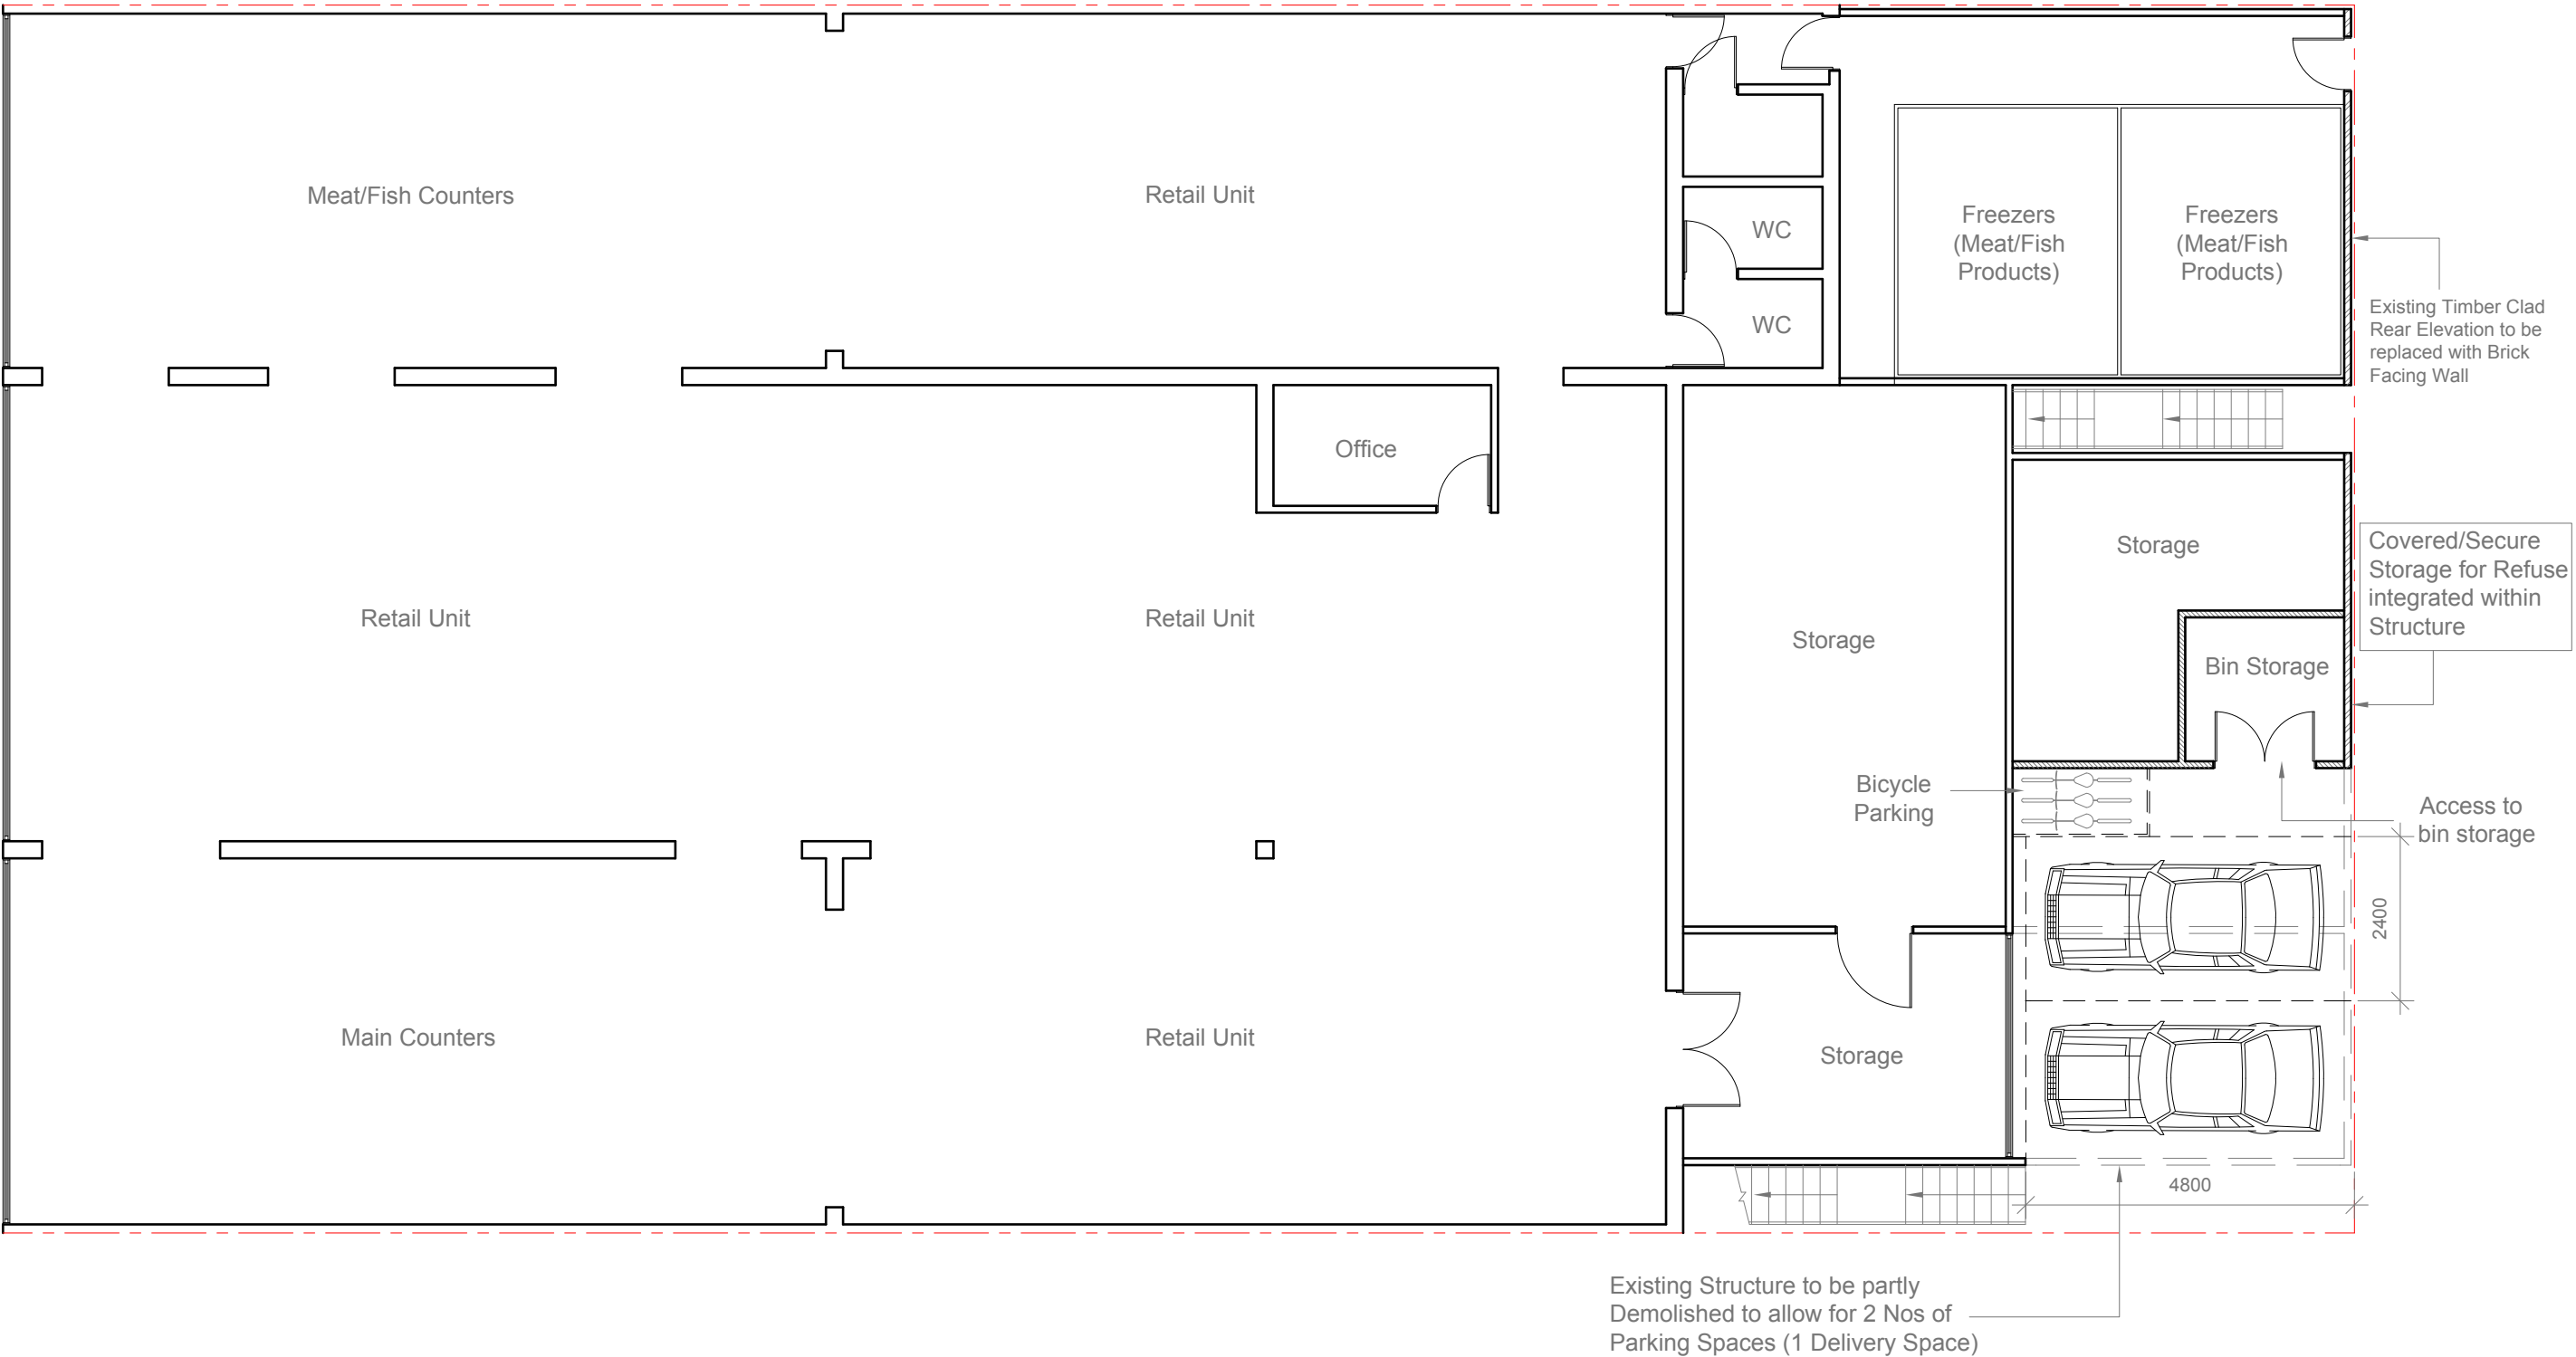


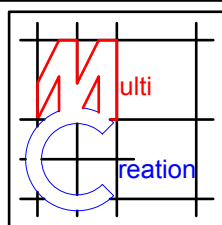
	Project:	Title:	Scale: 1:100
	704 -708 Uxbridge Rd	Proposed Floor Plan	Date: May 2012
	Hayes		Drawing No.: 2509 - 03/KG
	Middlesex		Revision
			A
239 Western Road, Southall, Middx, UB2 5HS Tel: 020 8571 1369 Fax: 020 8843 2008			

 


Original Side Elevation
Scale 1:100

 


Existing Side Elevation
Scale 1:100

  


Existing Timber
Clad Rear Elevation

 	Project:	Title:	Scale: 1:200
	704 -708 Uxbridge Rd	Original Elevations	Date: May 2012
	Hayes	Existing Elevations	Drawing No.:
	Middlesex		2509 - 04/KG
			Revision
			A
			09/14

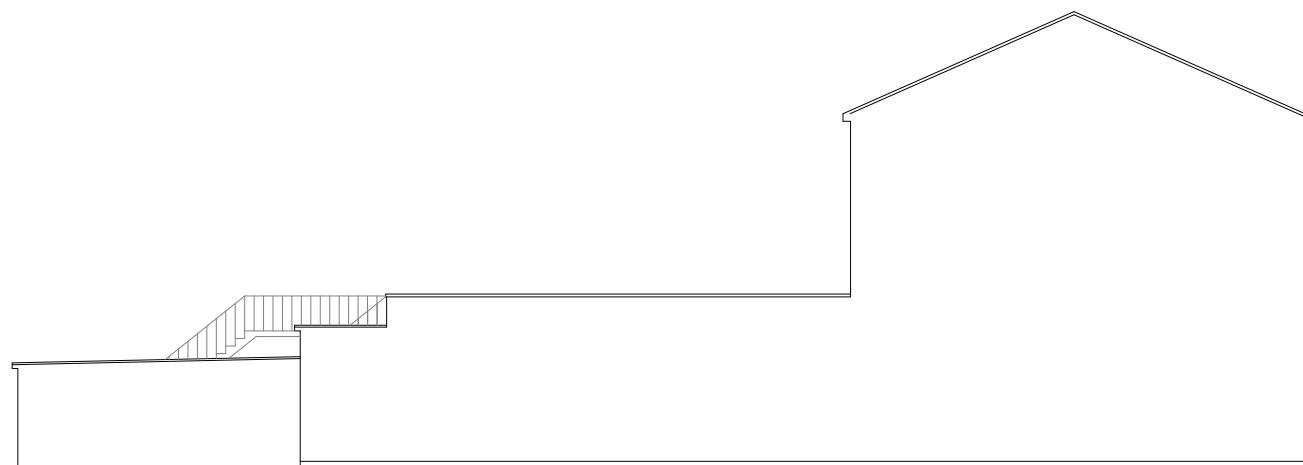

Existing Side Elevation
Scale 1:100

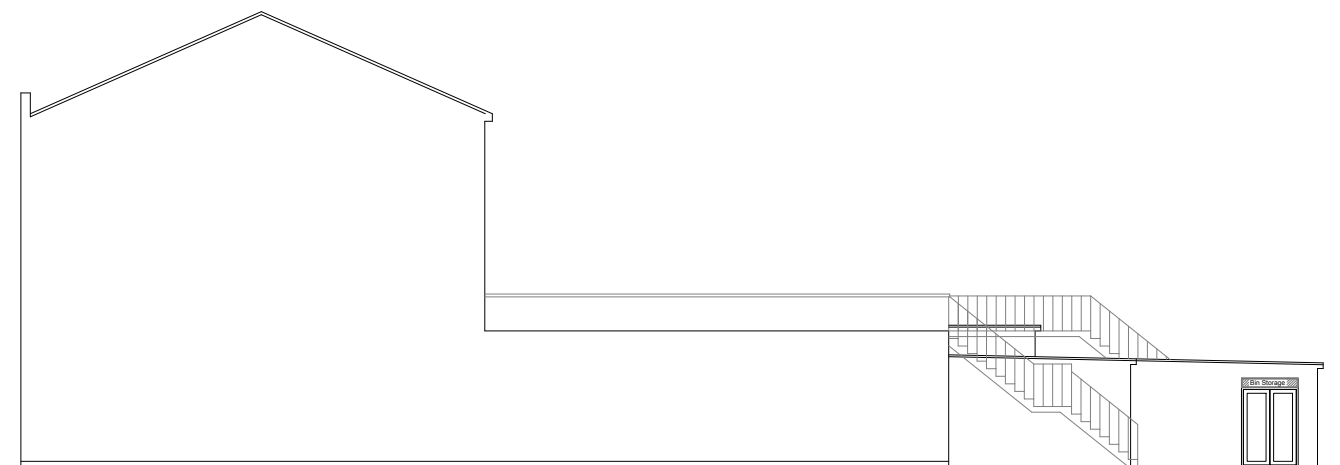



Proposed Side Elevation
Scale 1:100




Proposed Rear Elevation
Scale 1:100

Existing Timber Clad Rear
Elevation to be replaced
with Brick Facing Wall

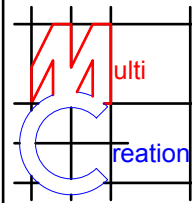
	Project:	Title:	Scale: 1:200
	704 -708 Uxbridge Rd	Proposed Elevations	Date: May 2012
	Hayes		Drawing No.: 2509 - 05/KG
	Middlesex		Revision
	A		
09/14			
239 Western Road, Southall, Middx, UB2 5HS Tel: 020 8571 1369 Fax: 020 8843 2008			

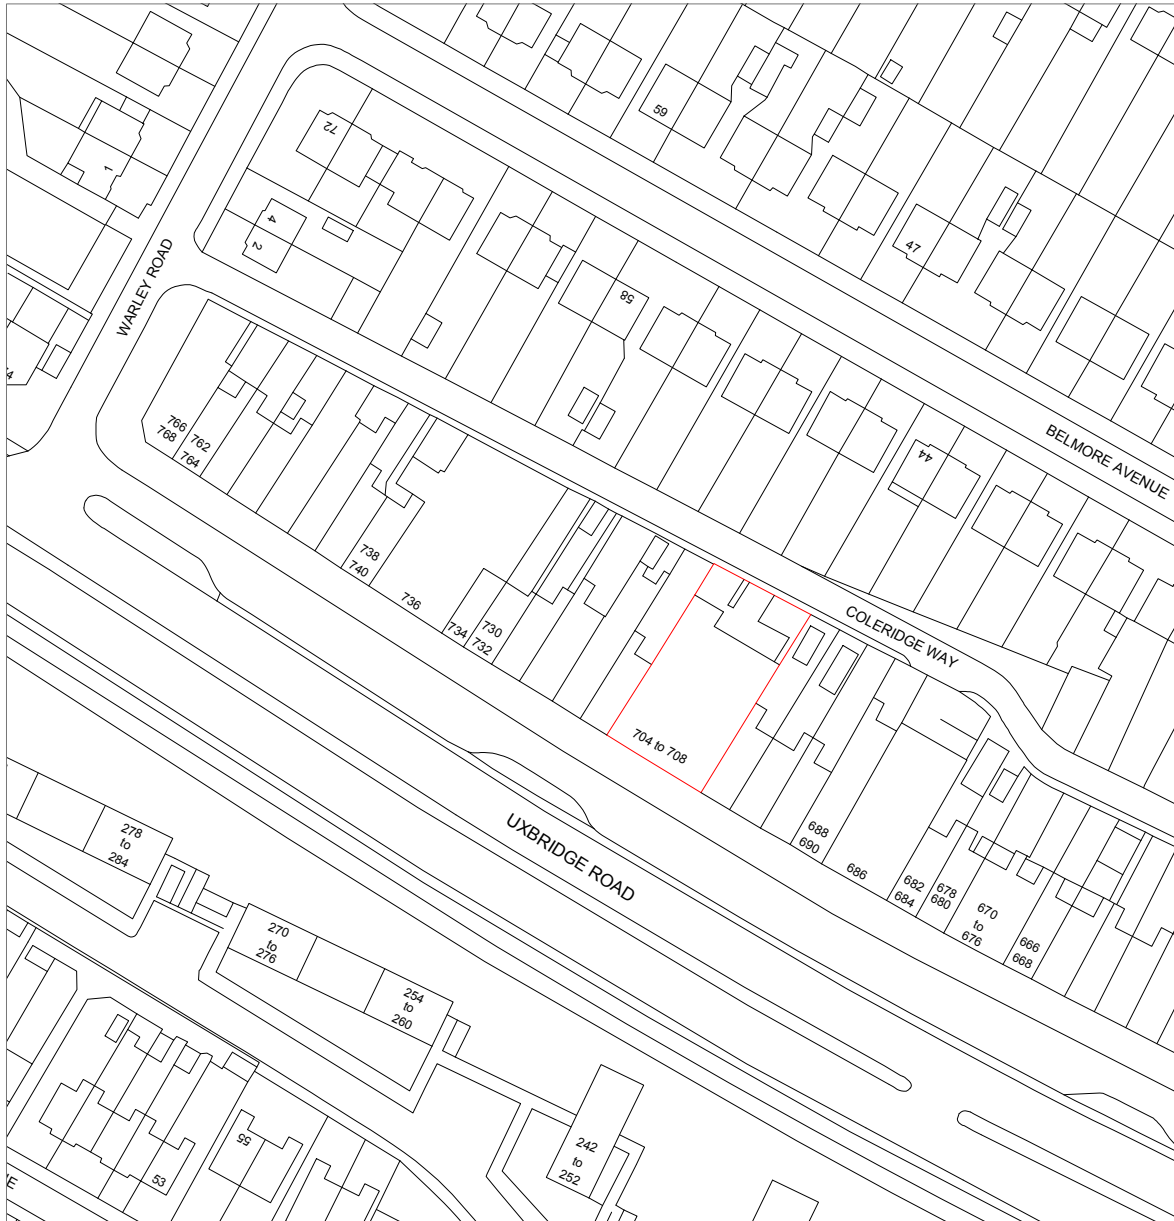


Location Plan Scale 1:1250

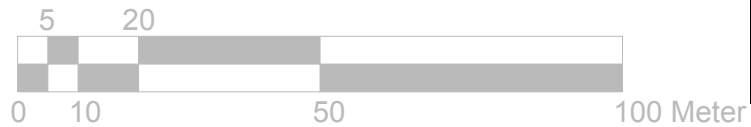


Block Plan Scale 1:500

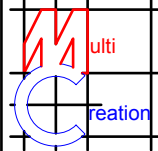
	Project:	Title:	Scale: 1:1250/500
	704 -708 Uxbridge Rd	Location Plan	Date: May 2012
	Hayes	Block Plan	Drawing No.: 2509 - 06/KG
	Middlesex		Revision
239 Western Road, Southall, Middx, UB2 5HS Tel: 020 8571 1369 Fax: 020 8843 2008			

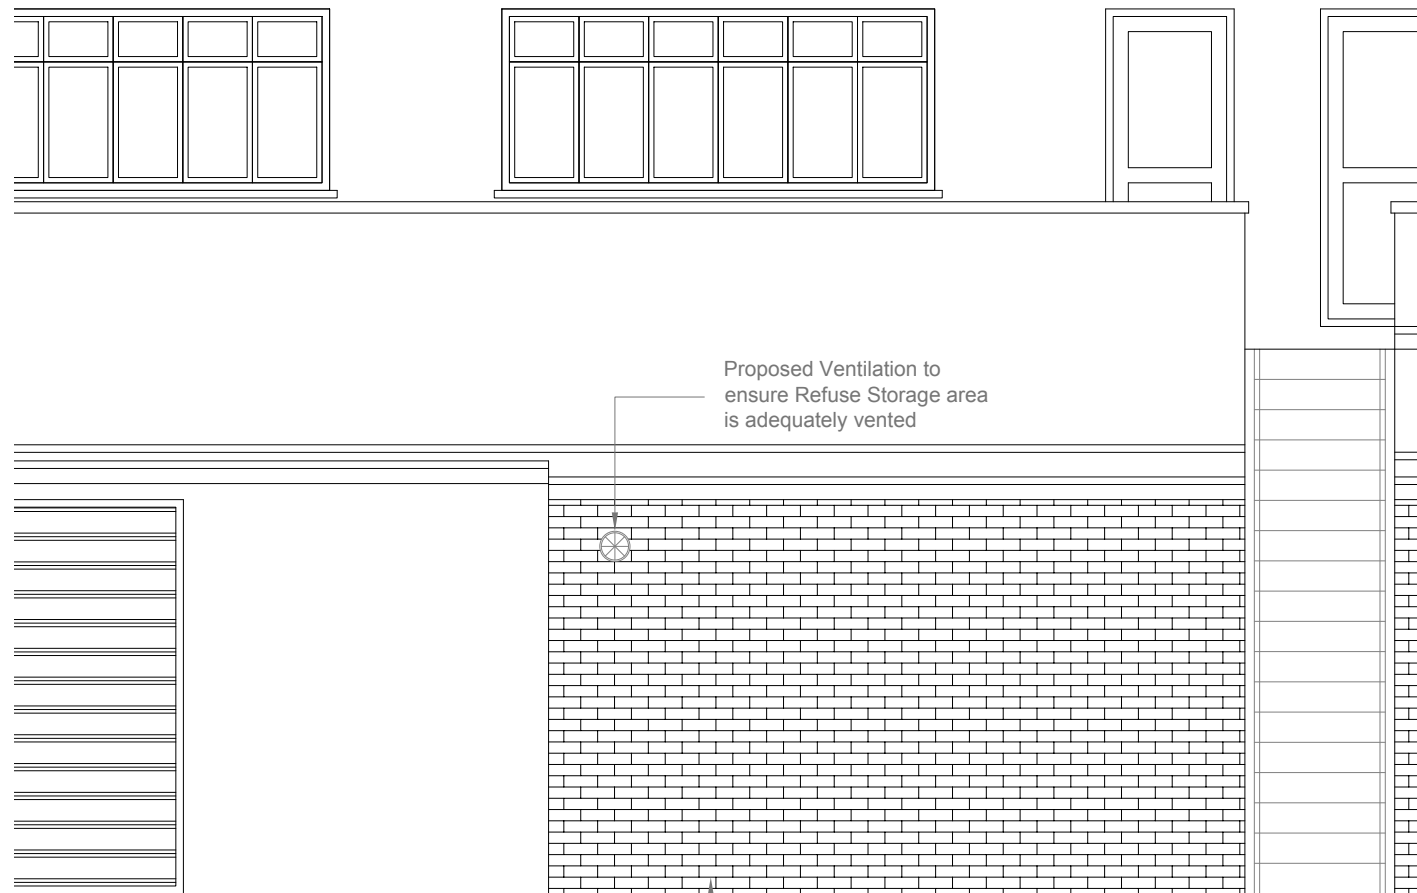

Proposed Rear Elevation
Scale 1:100

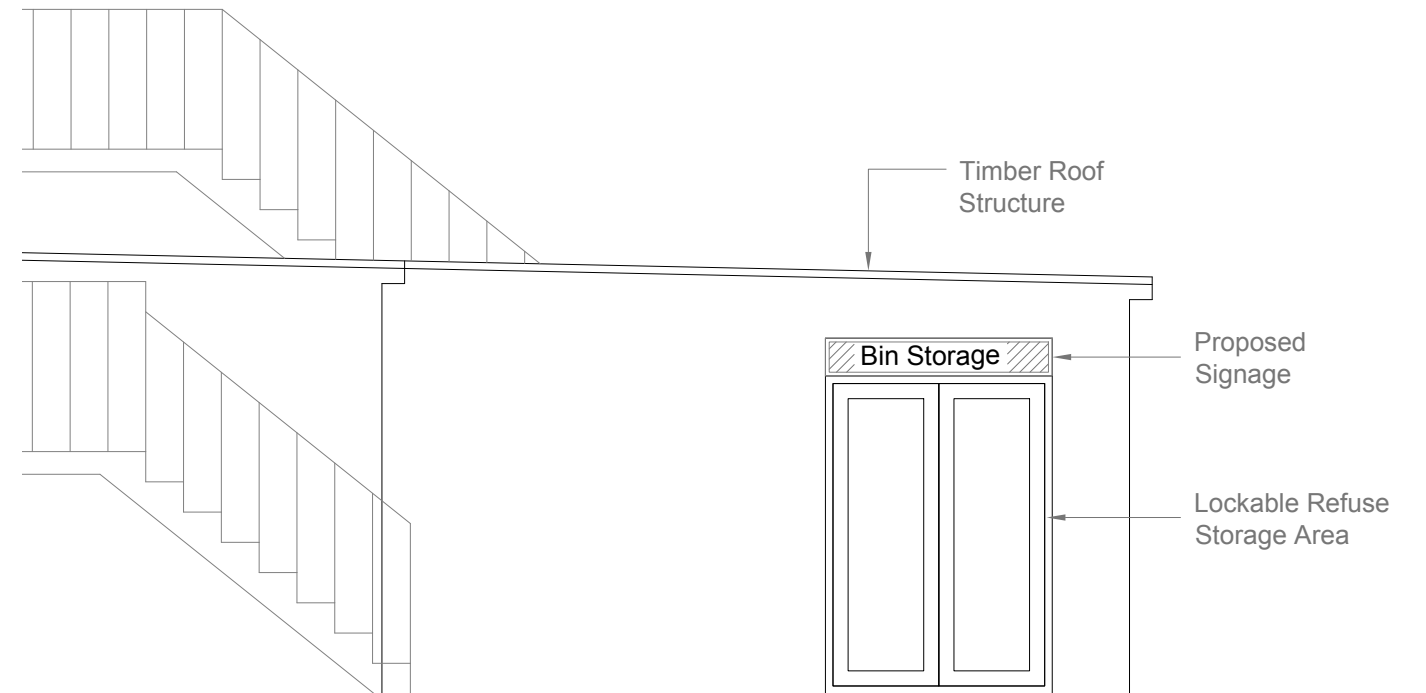

Proposed Side Elevation
Scale 1:100

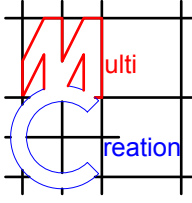	Project:	Title:	Scale: 1:50
	704 -708 Uxbridge Rd	Proposed Elevations	Date: May 2012
	Hayes		Drawing No.: 2509 - 07/KG
	Middlesex		Revision
			A
239 Western Road, Southall, Middx, UB2 5HS Tel: 020 8571 1369 Fax: 020 8843 2008			09/14