



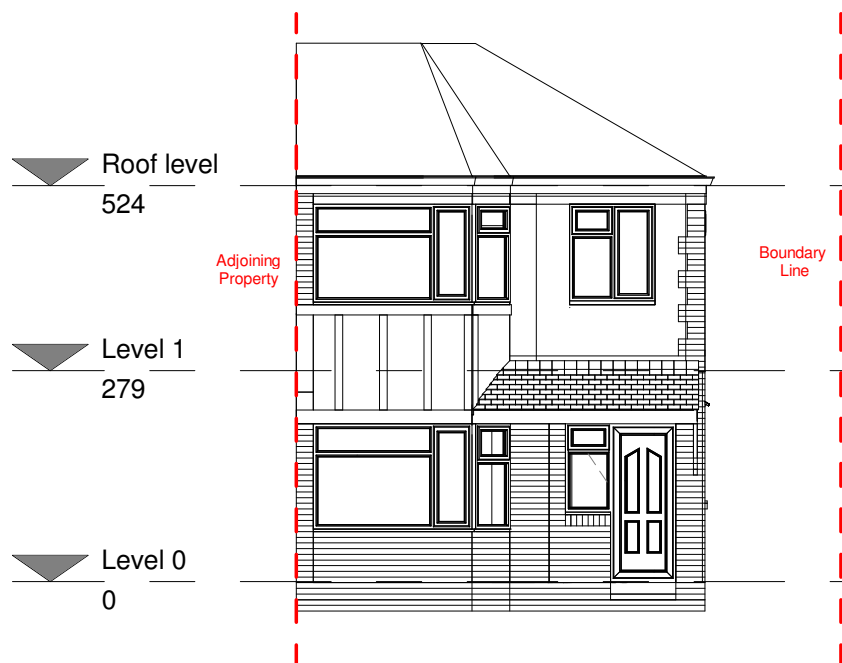



Front Elevation (1)

1 : 100

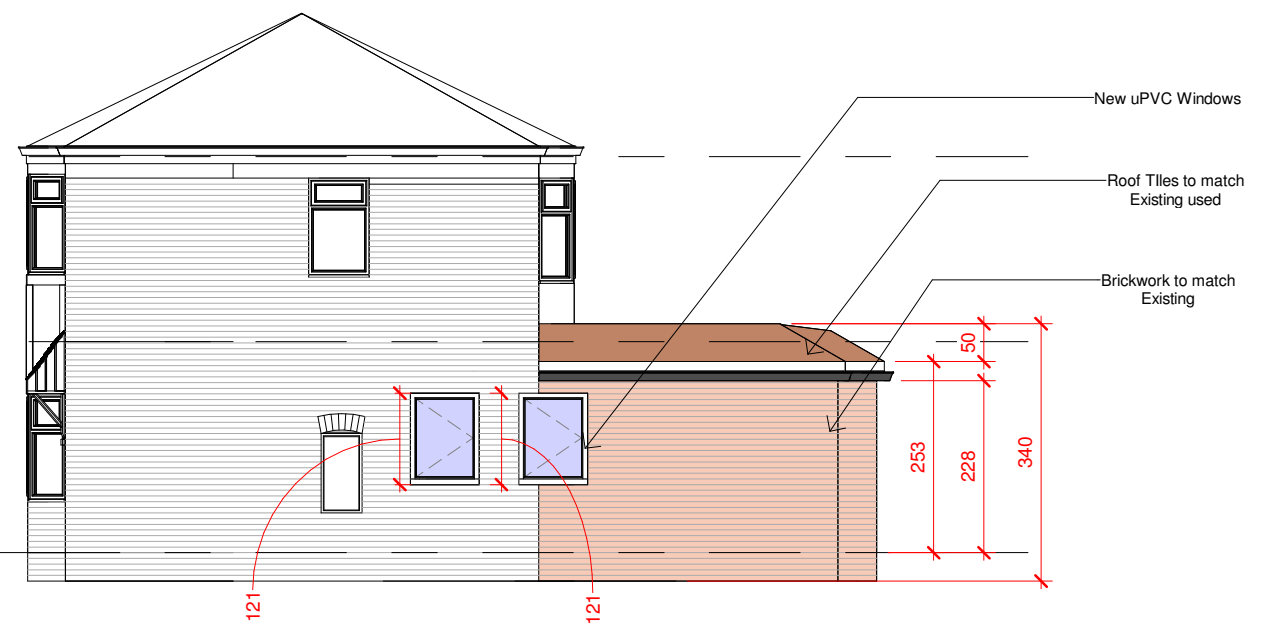


Side Elevation

1 : 100

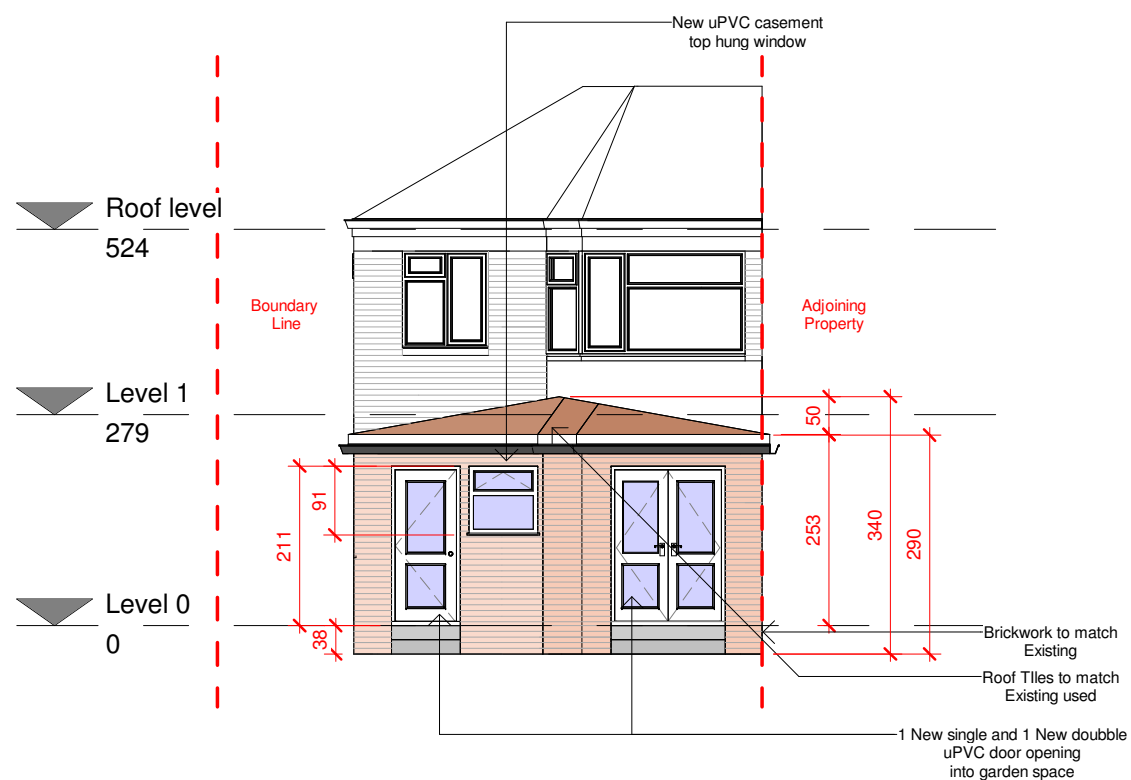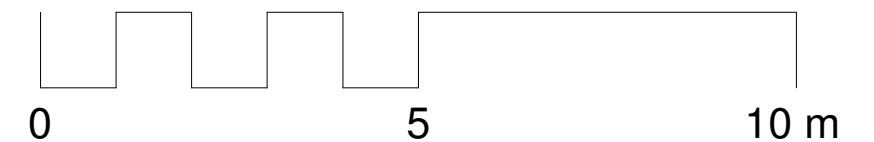

Rear Elevation

1 : 100

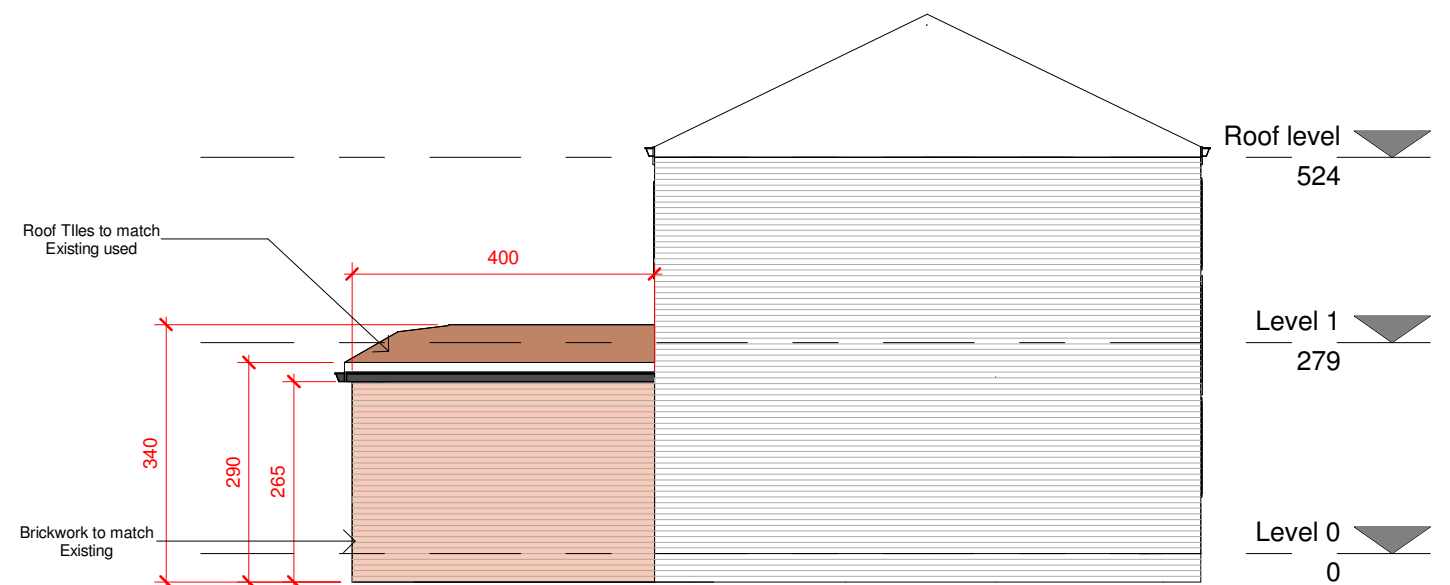

Side Elevation (Adjoining)

1 : 100

All dimensions and levels are subject to a thorough and accurate on-site check by the contractor prior to any commencement of any construction work. Structural components to be verified by a structural engineer
All Works are to comply with the latest and current revision of the building standards
The drawing should be read in conjunction with all other documents relating to the works.

GR Architectural Services

CODE STATUS SUITABILITY DESCRIPTION PURPOSE OF ISSUE

PROJECT
103 Whittington Ave.

SHEET
Proposed Elevations

CLIENT
Mr Karim Salah

Date 05/06/2018	Project number HA1	Scale (@ A3) 1 : 100
Drawn by RG	DRAWING NUMBER 1005	
Checked by KS	REV	