

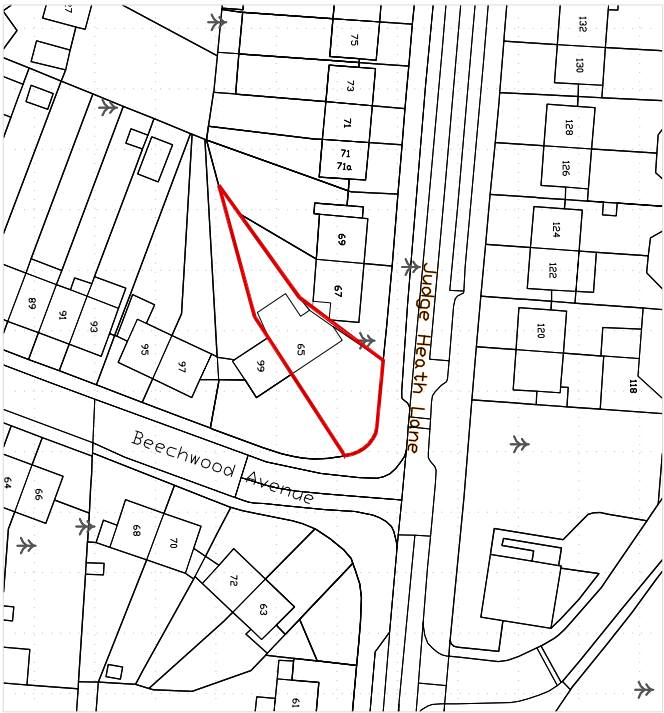


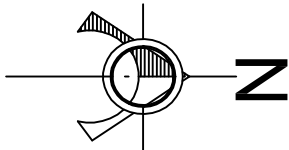


Site Location Plan
Scale 1:1250

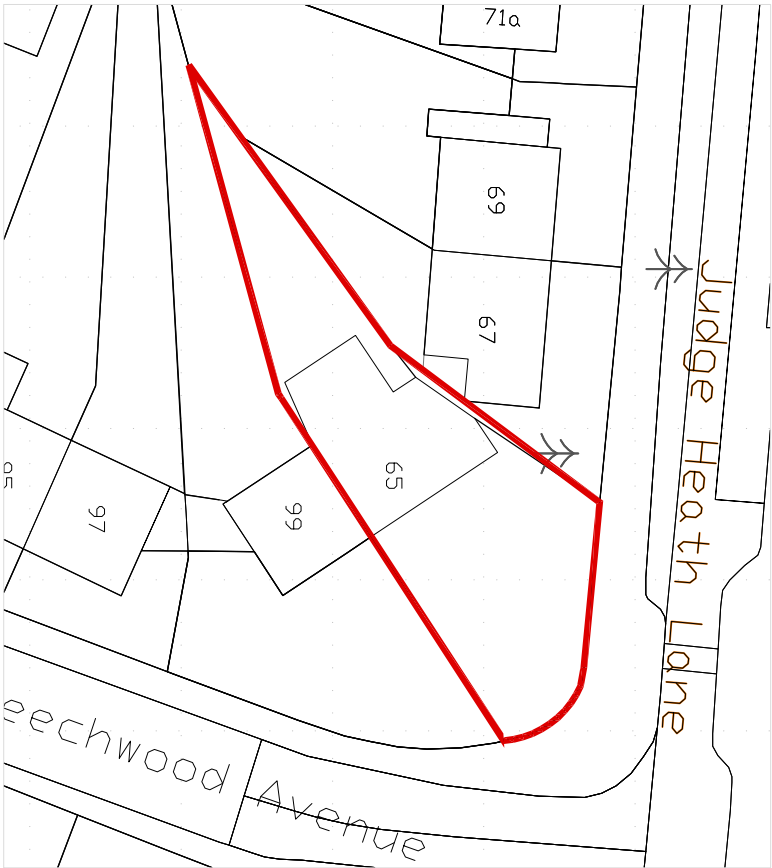

Block Plan
Scale 1:500

Materials:
Render to external walls; colour & finish to match existing.
Pitched tiled roof to match colour & style of existing.
White Upvc window.

 

General Notes:
Do not scale, use figured dims only. Unless otherwise noted all dimensions are given in millimeters. All dims to be verified on site by the Contractor before work commences. If any discrepancies are found, Kiech is to be notified immediately for amendments. All work to be carried out in strict accordance to relevant & current British Standards, Codes of Practice, CDM Regulations & Building Regulations. Where structural alterations take place, care must be taken by the Contractor to afford required restraint to all affected areas during & after the building work. Where new loads are imposed on existing lintels, they must be checked by the Builder for adequacy & to LA & SE approval & replaced if necessary. Where applicable, this drawing must be read in conjunction with Structural Calculations & other Consultants drawings. If drawings conflict, Calculations must take precedence. The service provided by Kiech is a drawing service for Planning and Building Regulations submissions only; the company accepts no liability for any site works, defects or future defects. Kiech drawings must not be reproduced wholly or in part without prior permission from the company.
© Copyright Kiech technical drawings

Rev Date Amendment

Kiech technical drawings
St Mary's Court, The Broadway, Ayrershead, HP7 0JF
m:07711182591 k:01494 717018 e:ktechdrawings@ktech.com

Project title: 65 Judge Heath Lane,
Hayes, Middlesex, UB3 2PA


Drawing title: 1st floor extension - Site
Location, Block & Floor Plans

Scale: 1:1250 500:100@A3 Drawn: 28/02/2017

Drawing NO.: 1711_PL01 Rev: -

Drawing status: For Planning Permission

Existing 1st floor plan

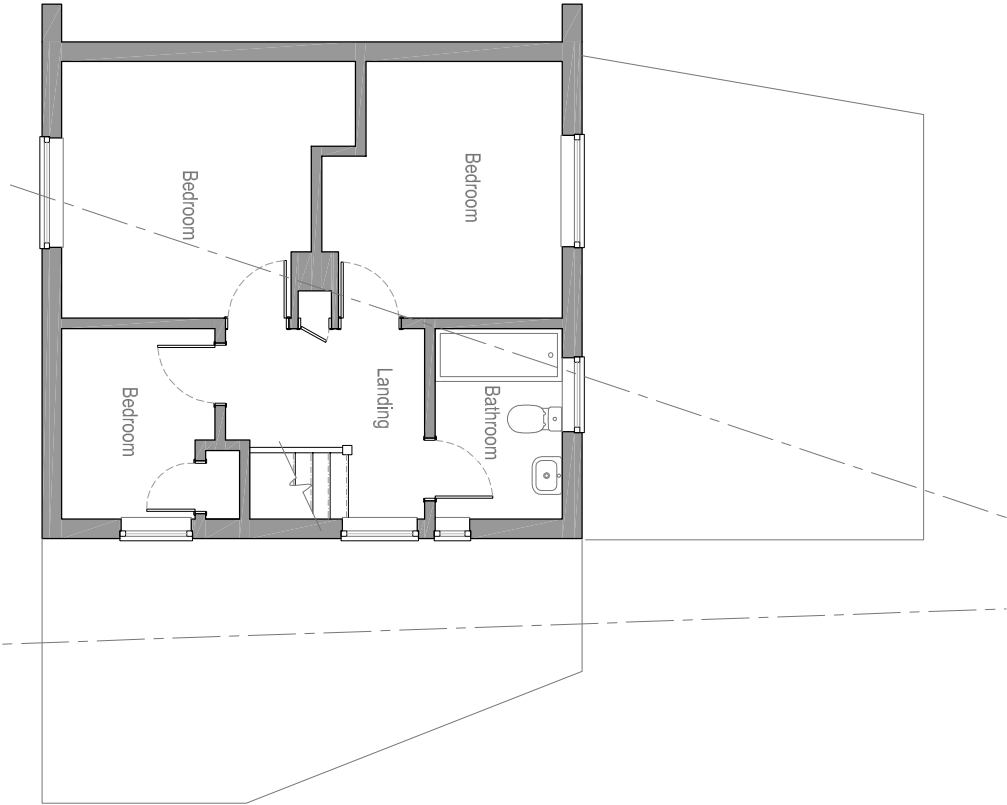

Proposed 1st floor plan

