





PROPOSED GYM GROSS EXT. AREA
GF= 68.30m²
PROPOSED GYM GROSS INT. AREA
GF= 61.50m²

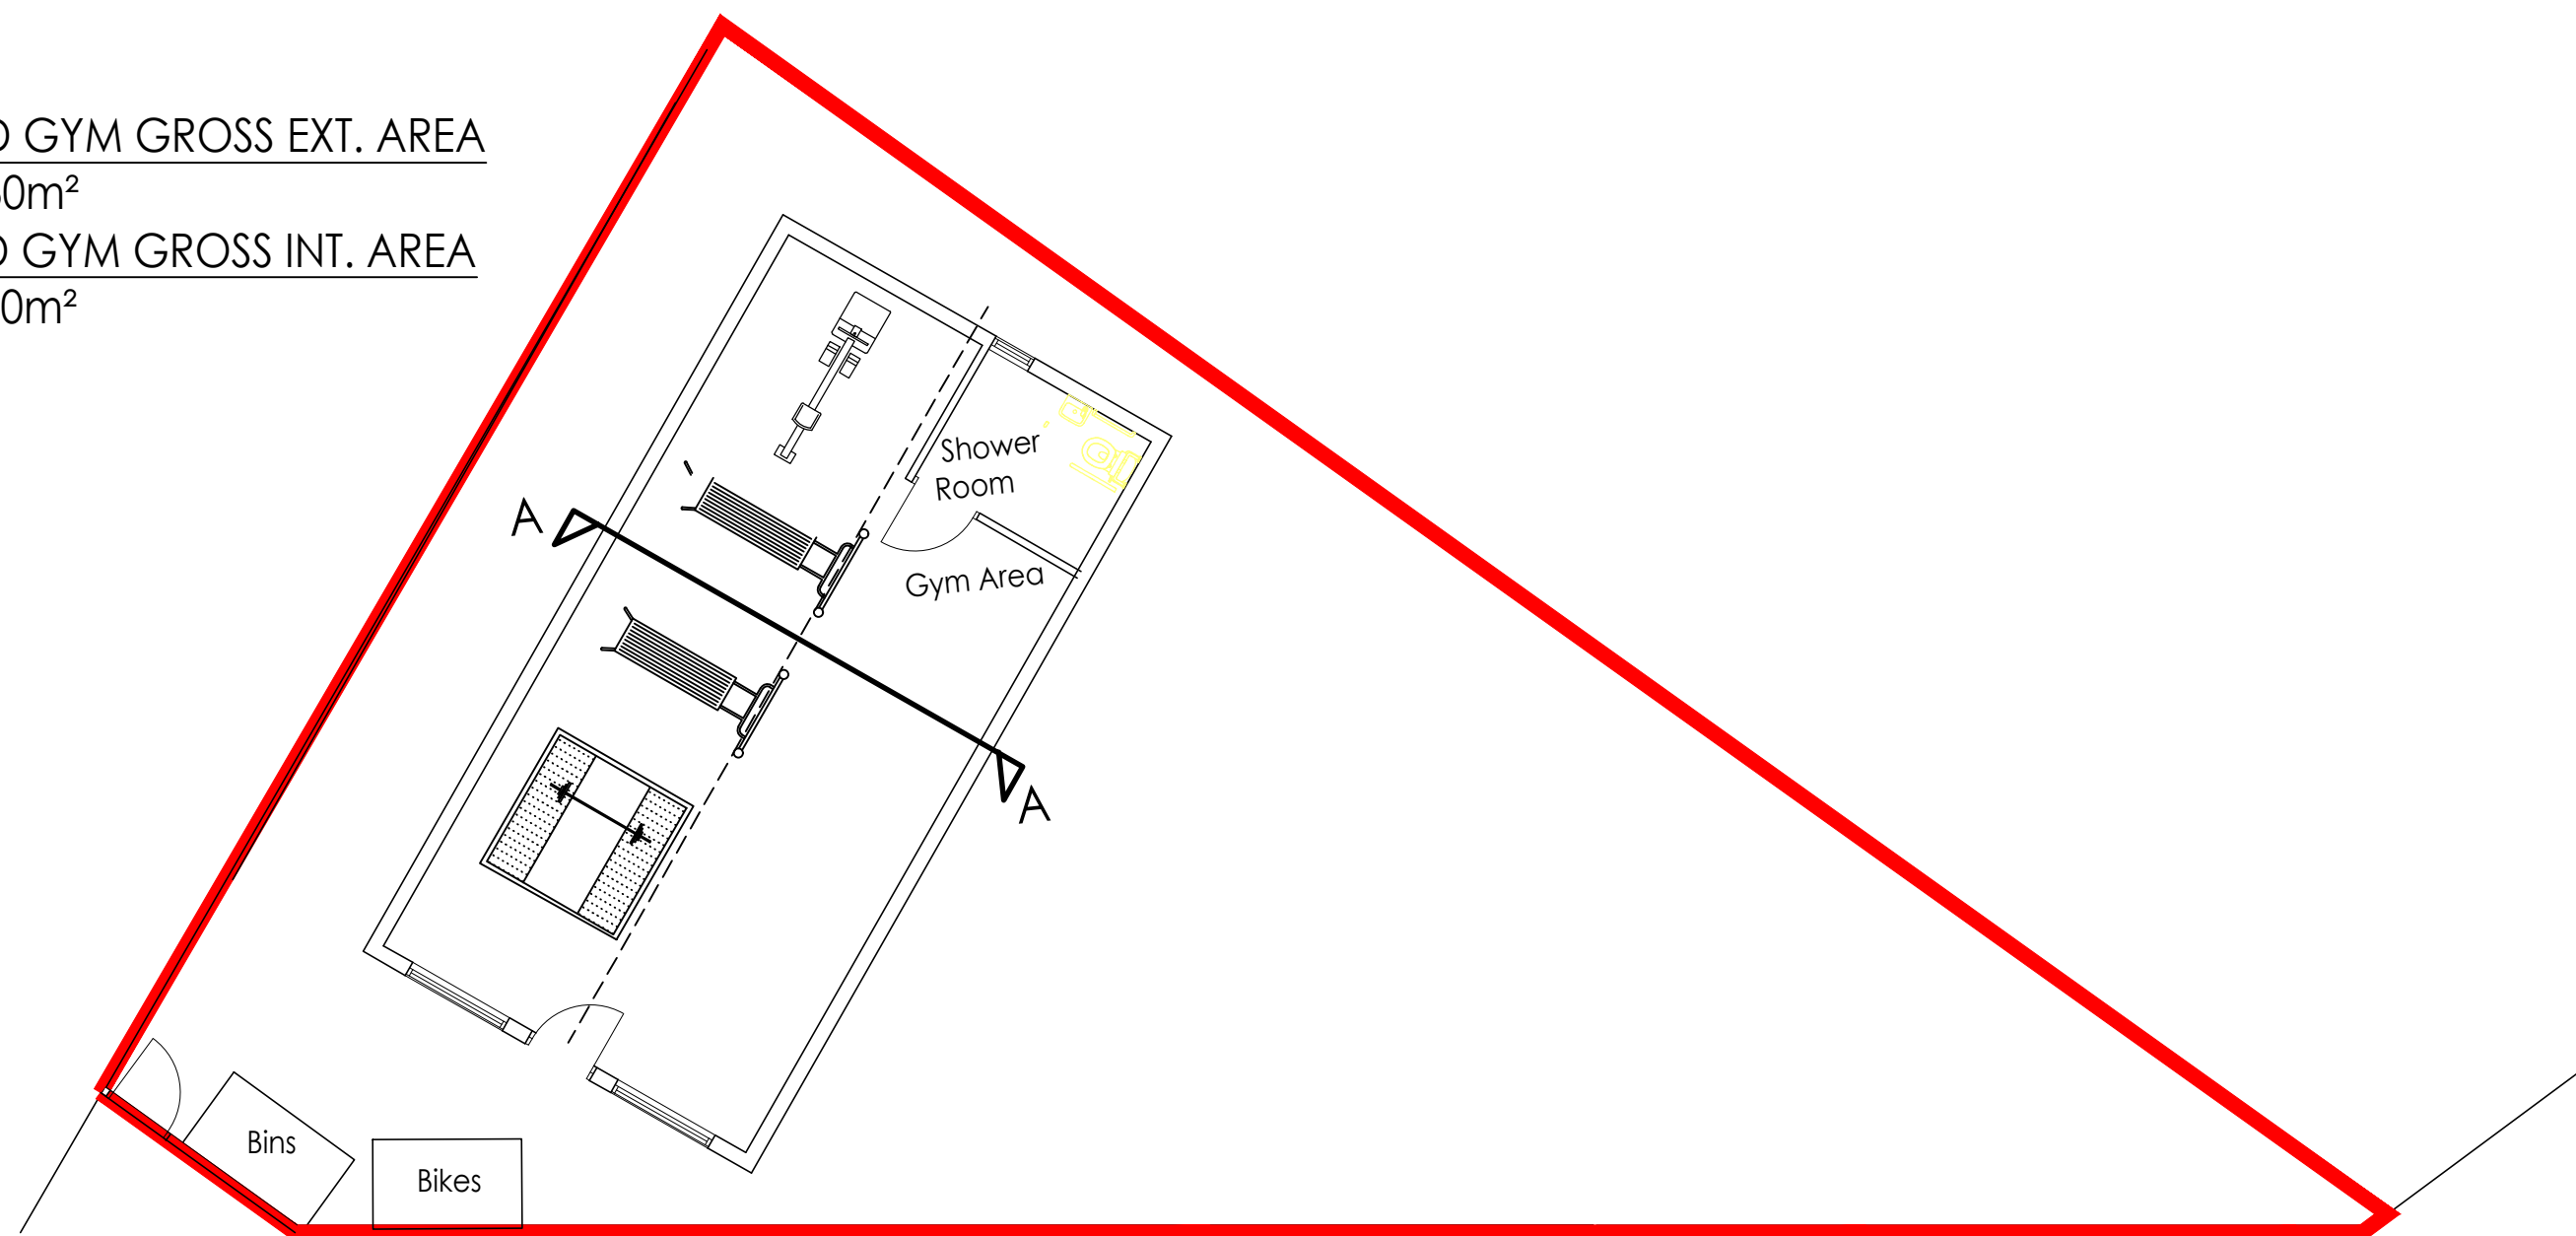


GROUND FLOOR PLAN

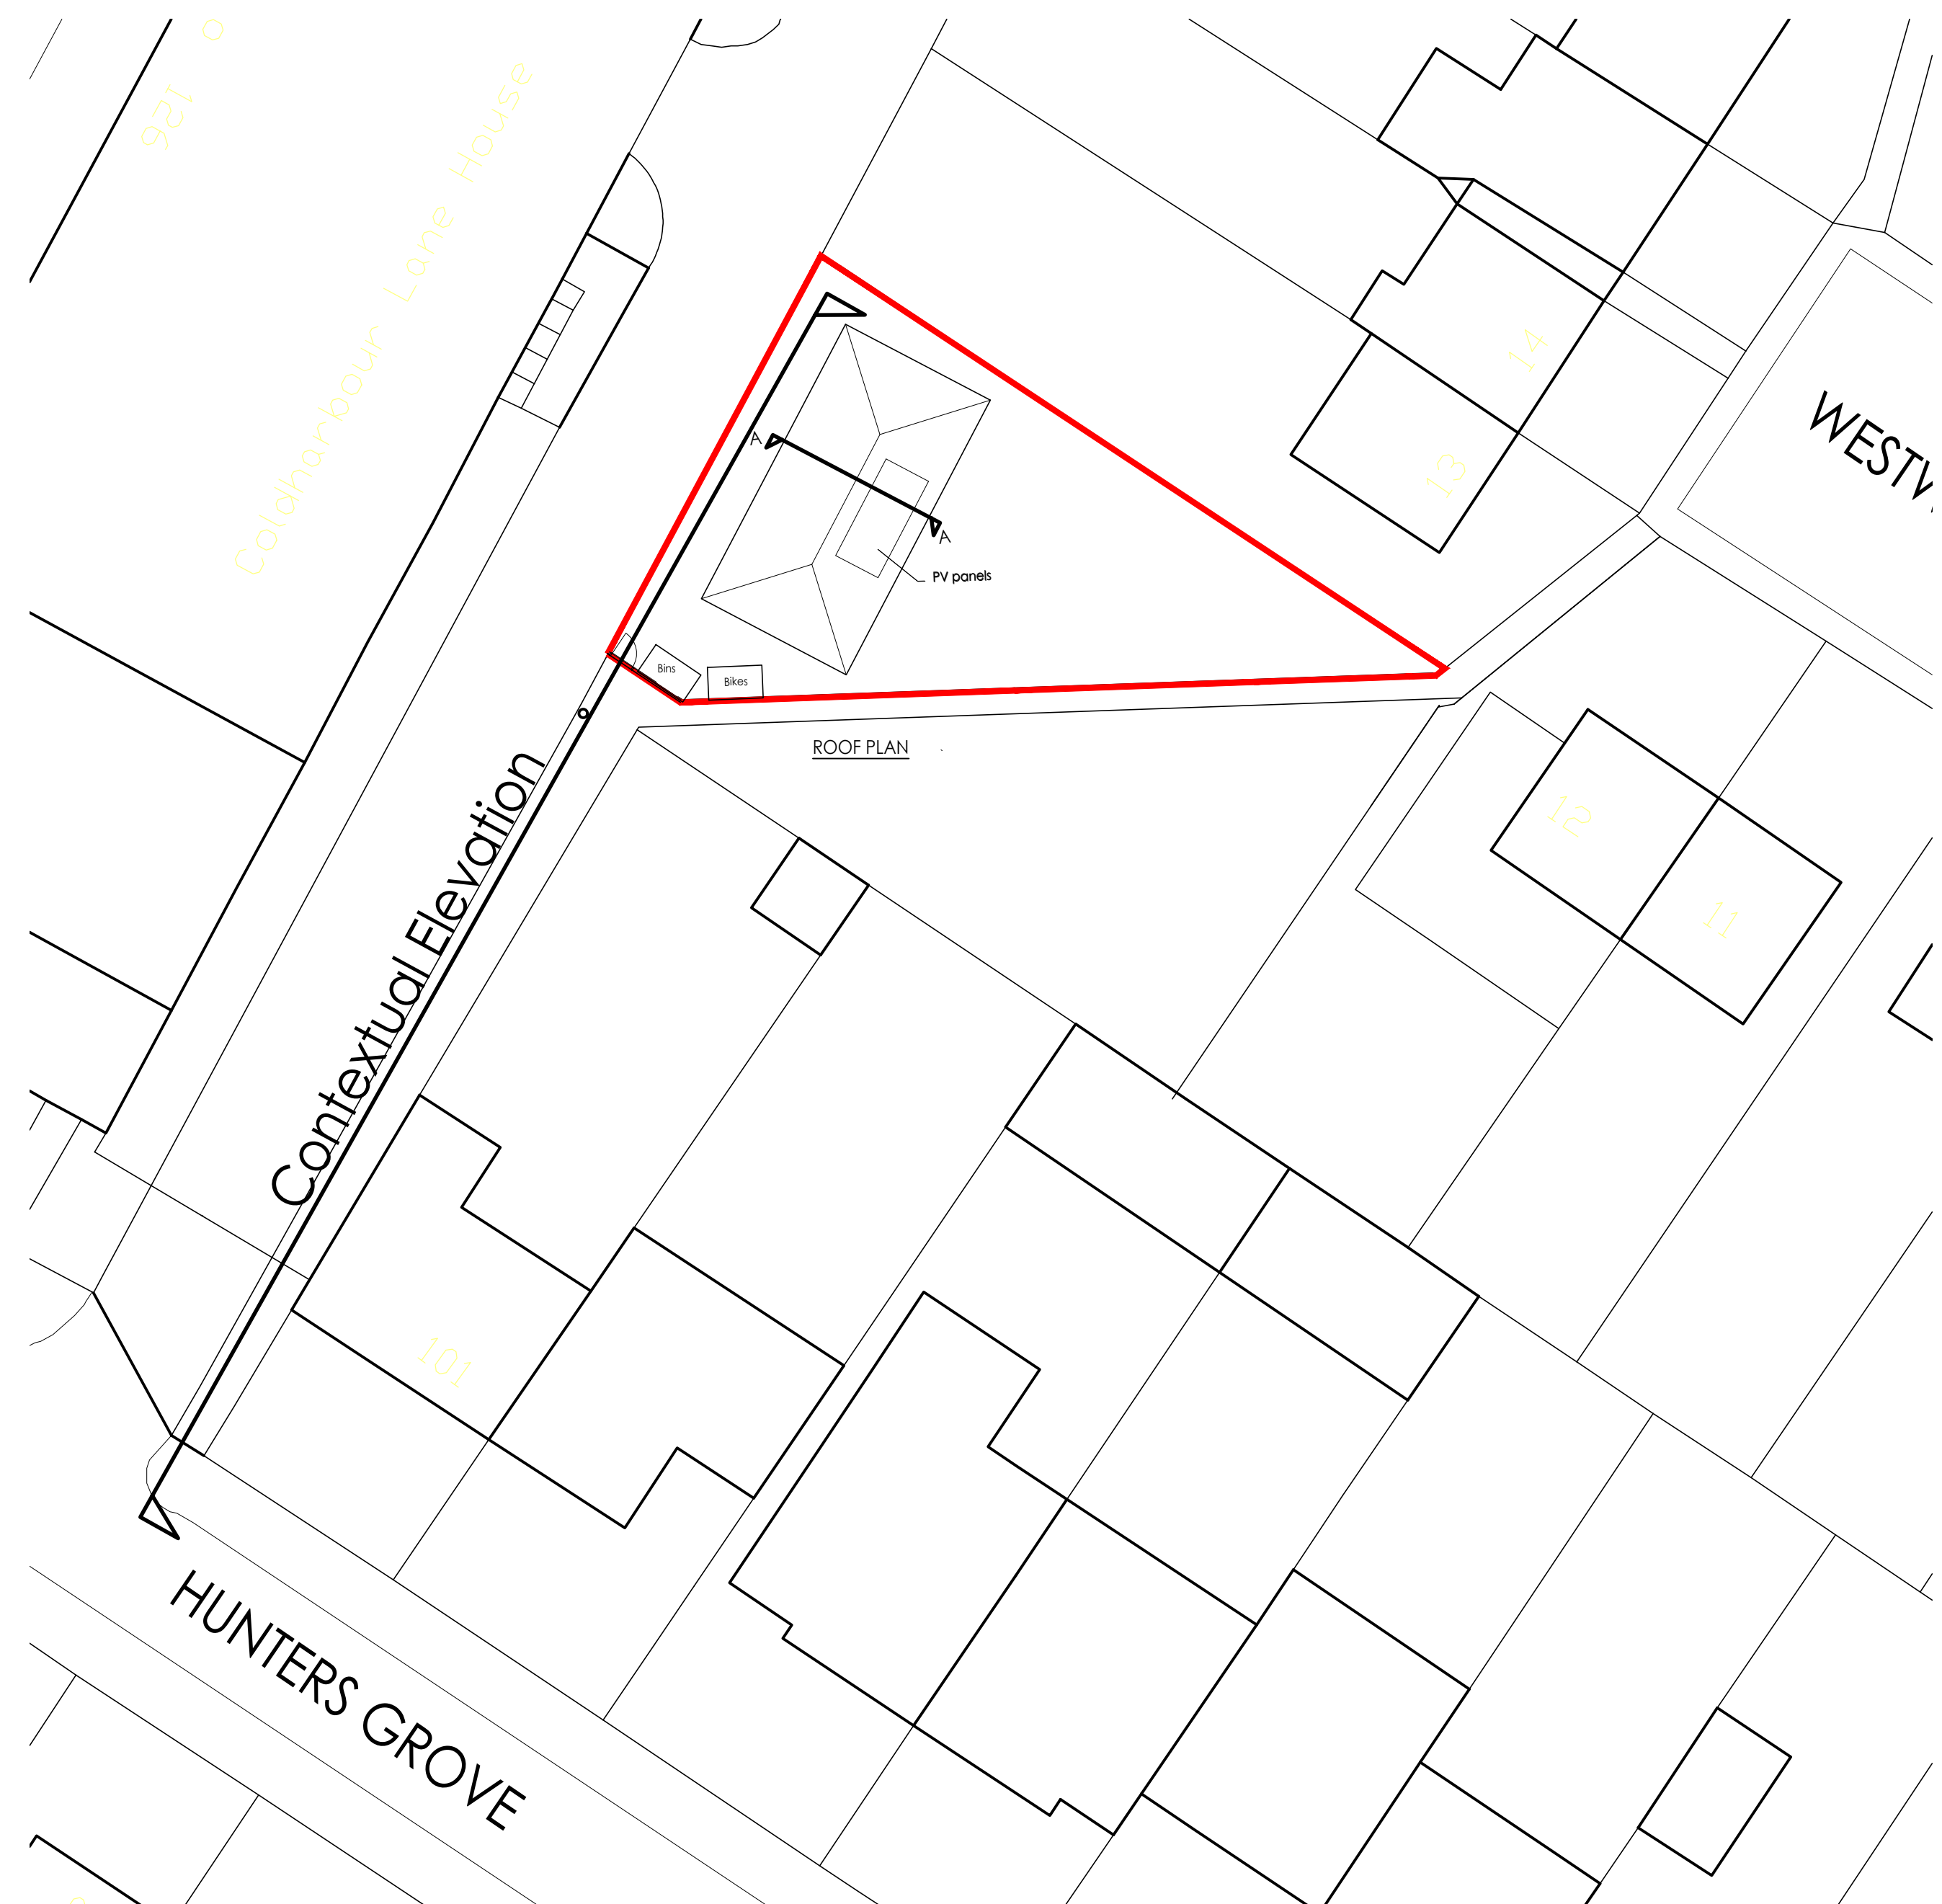

SITE LAYOUT 1:200@A1

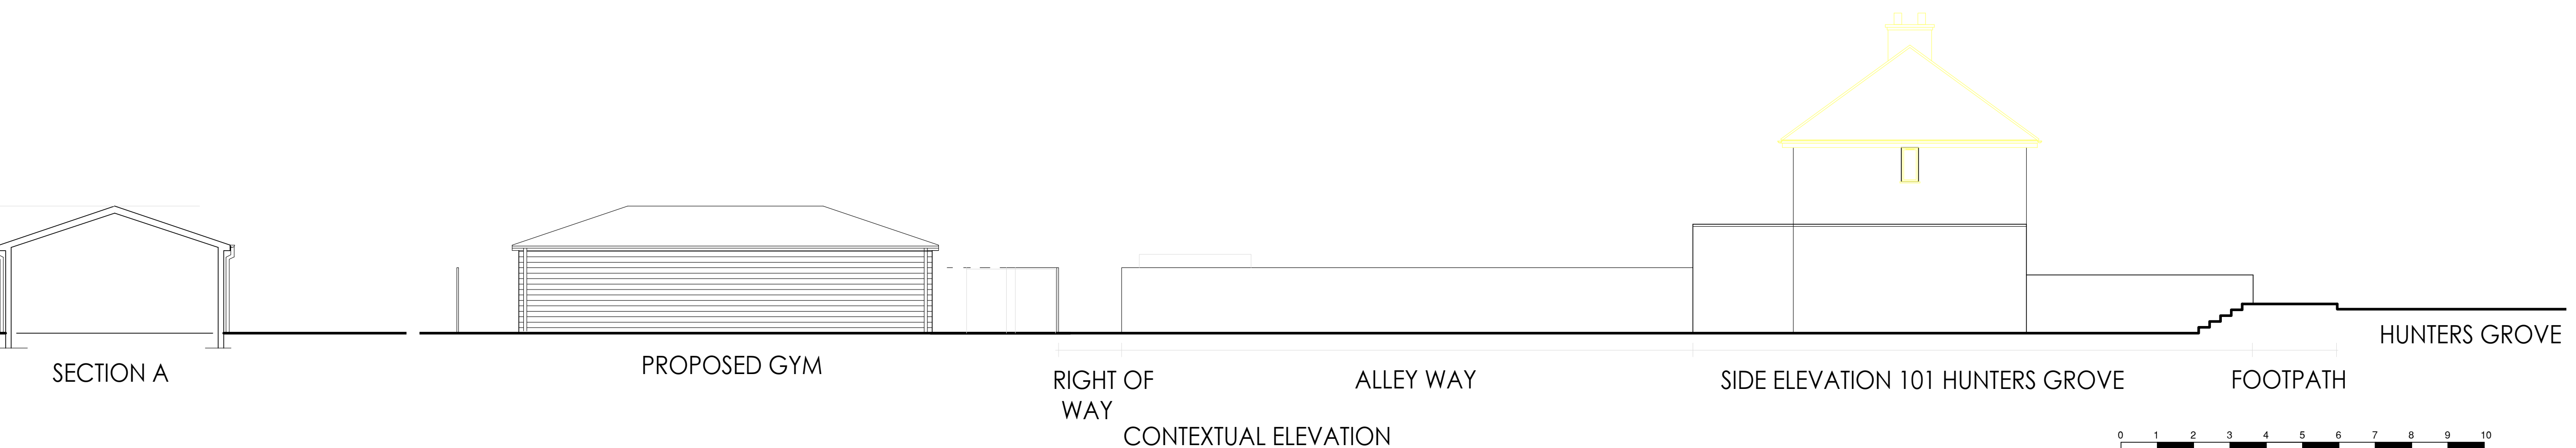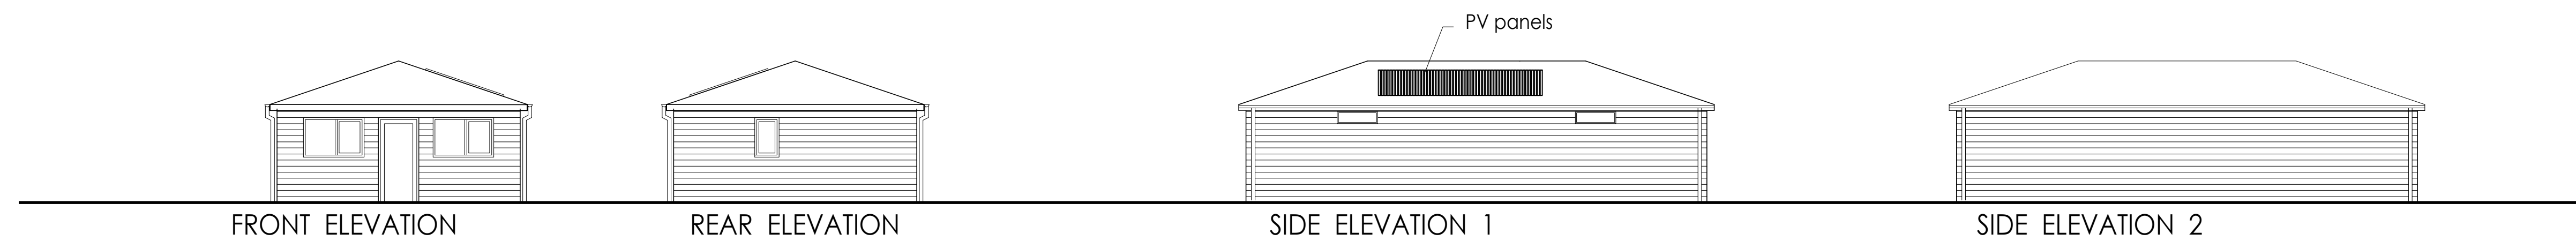

revisions

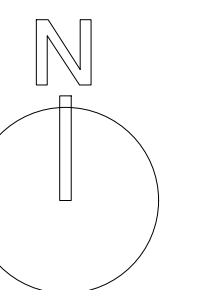

Geoff Beardsley & Partners (UK) LLP
CHARTERED ARCHITECTS AND CDM CO-ORDINATORS

Elfin House, 1A Elfin Grove, Teddington, Middlesex TW11 8RD
Tel: 020 86144374 Fax: 020 89778494
www.gbpartners.co.uk

client

MR H. FADA

job

Proposed Gym for personal use
at Land between Coldharbour
Lane House and 101 Hunters
Grove
JB3 3JH

title

PROPOSED PLANS & ELEVATIONS

dwg no.

1805 / 200

```
scale 1:100-200 @ A1 date NOV 2020
      1:200-400 @ A3
```