




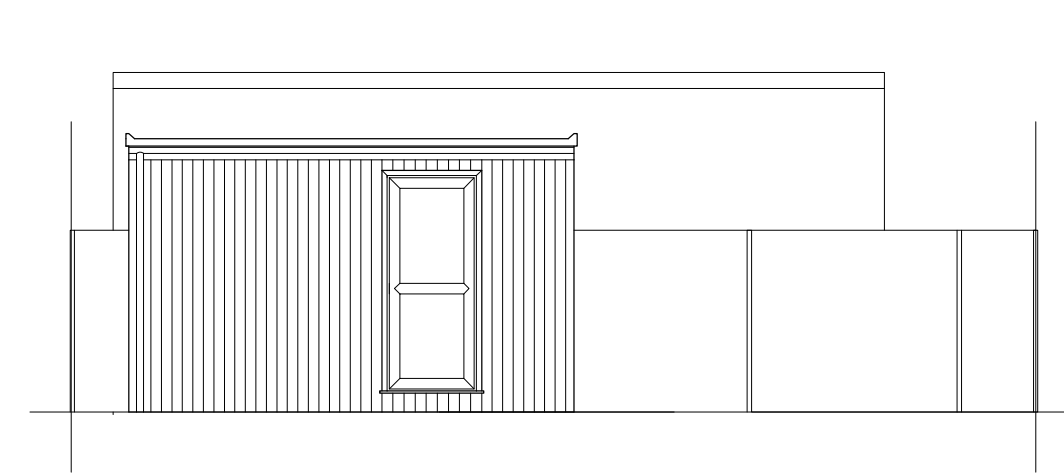


SOUTH ELEVATION 1:100

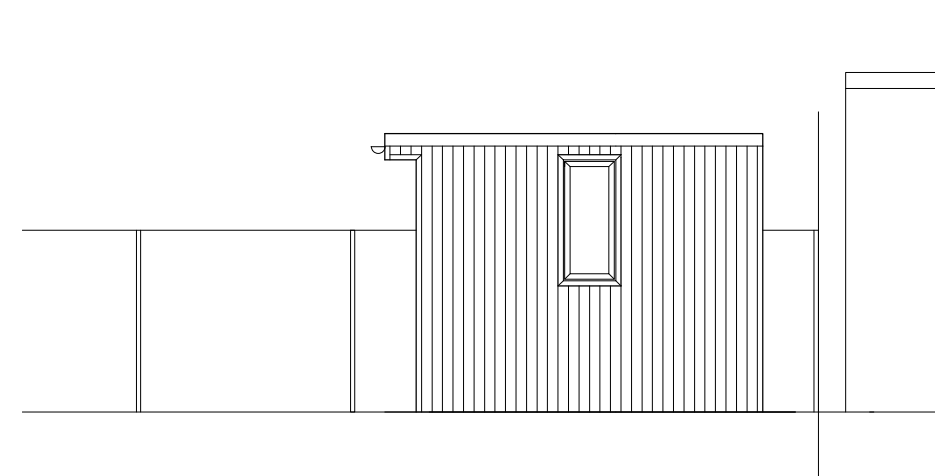

EAST ELEVATION

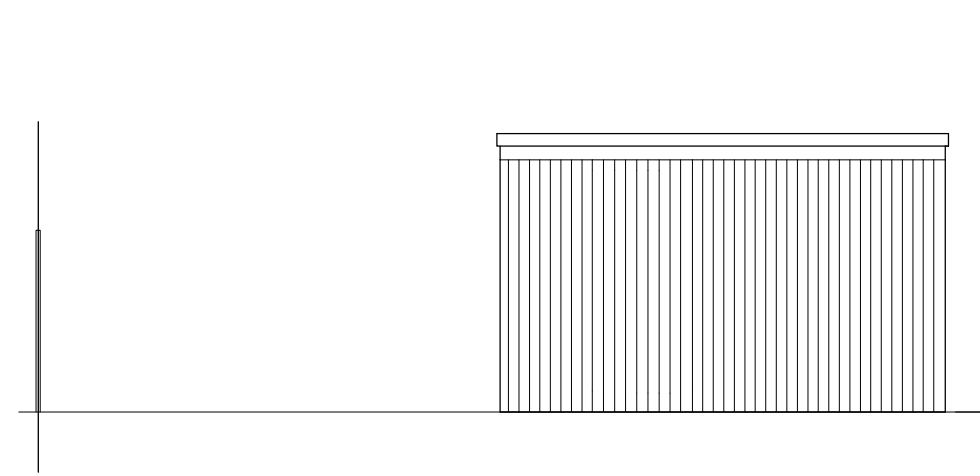


NORTH ELEVATION

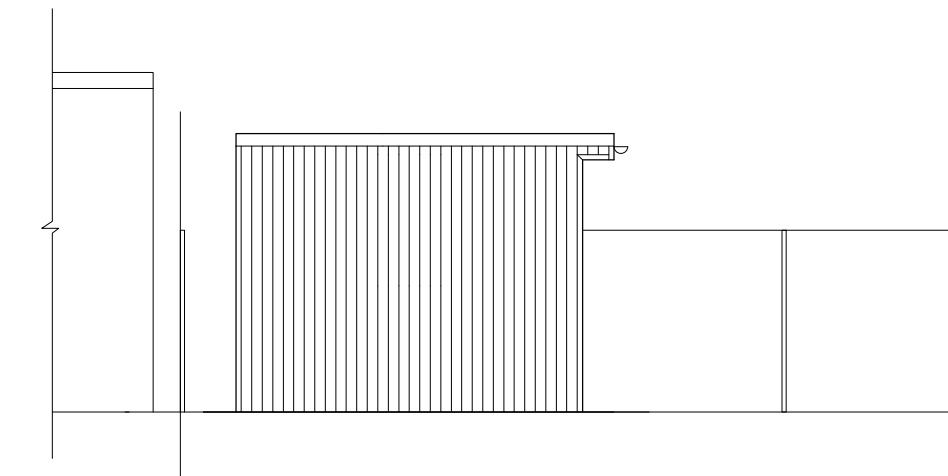


WEST ELEVATION



SITE PLAN 1:200

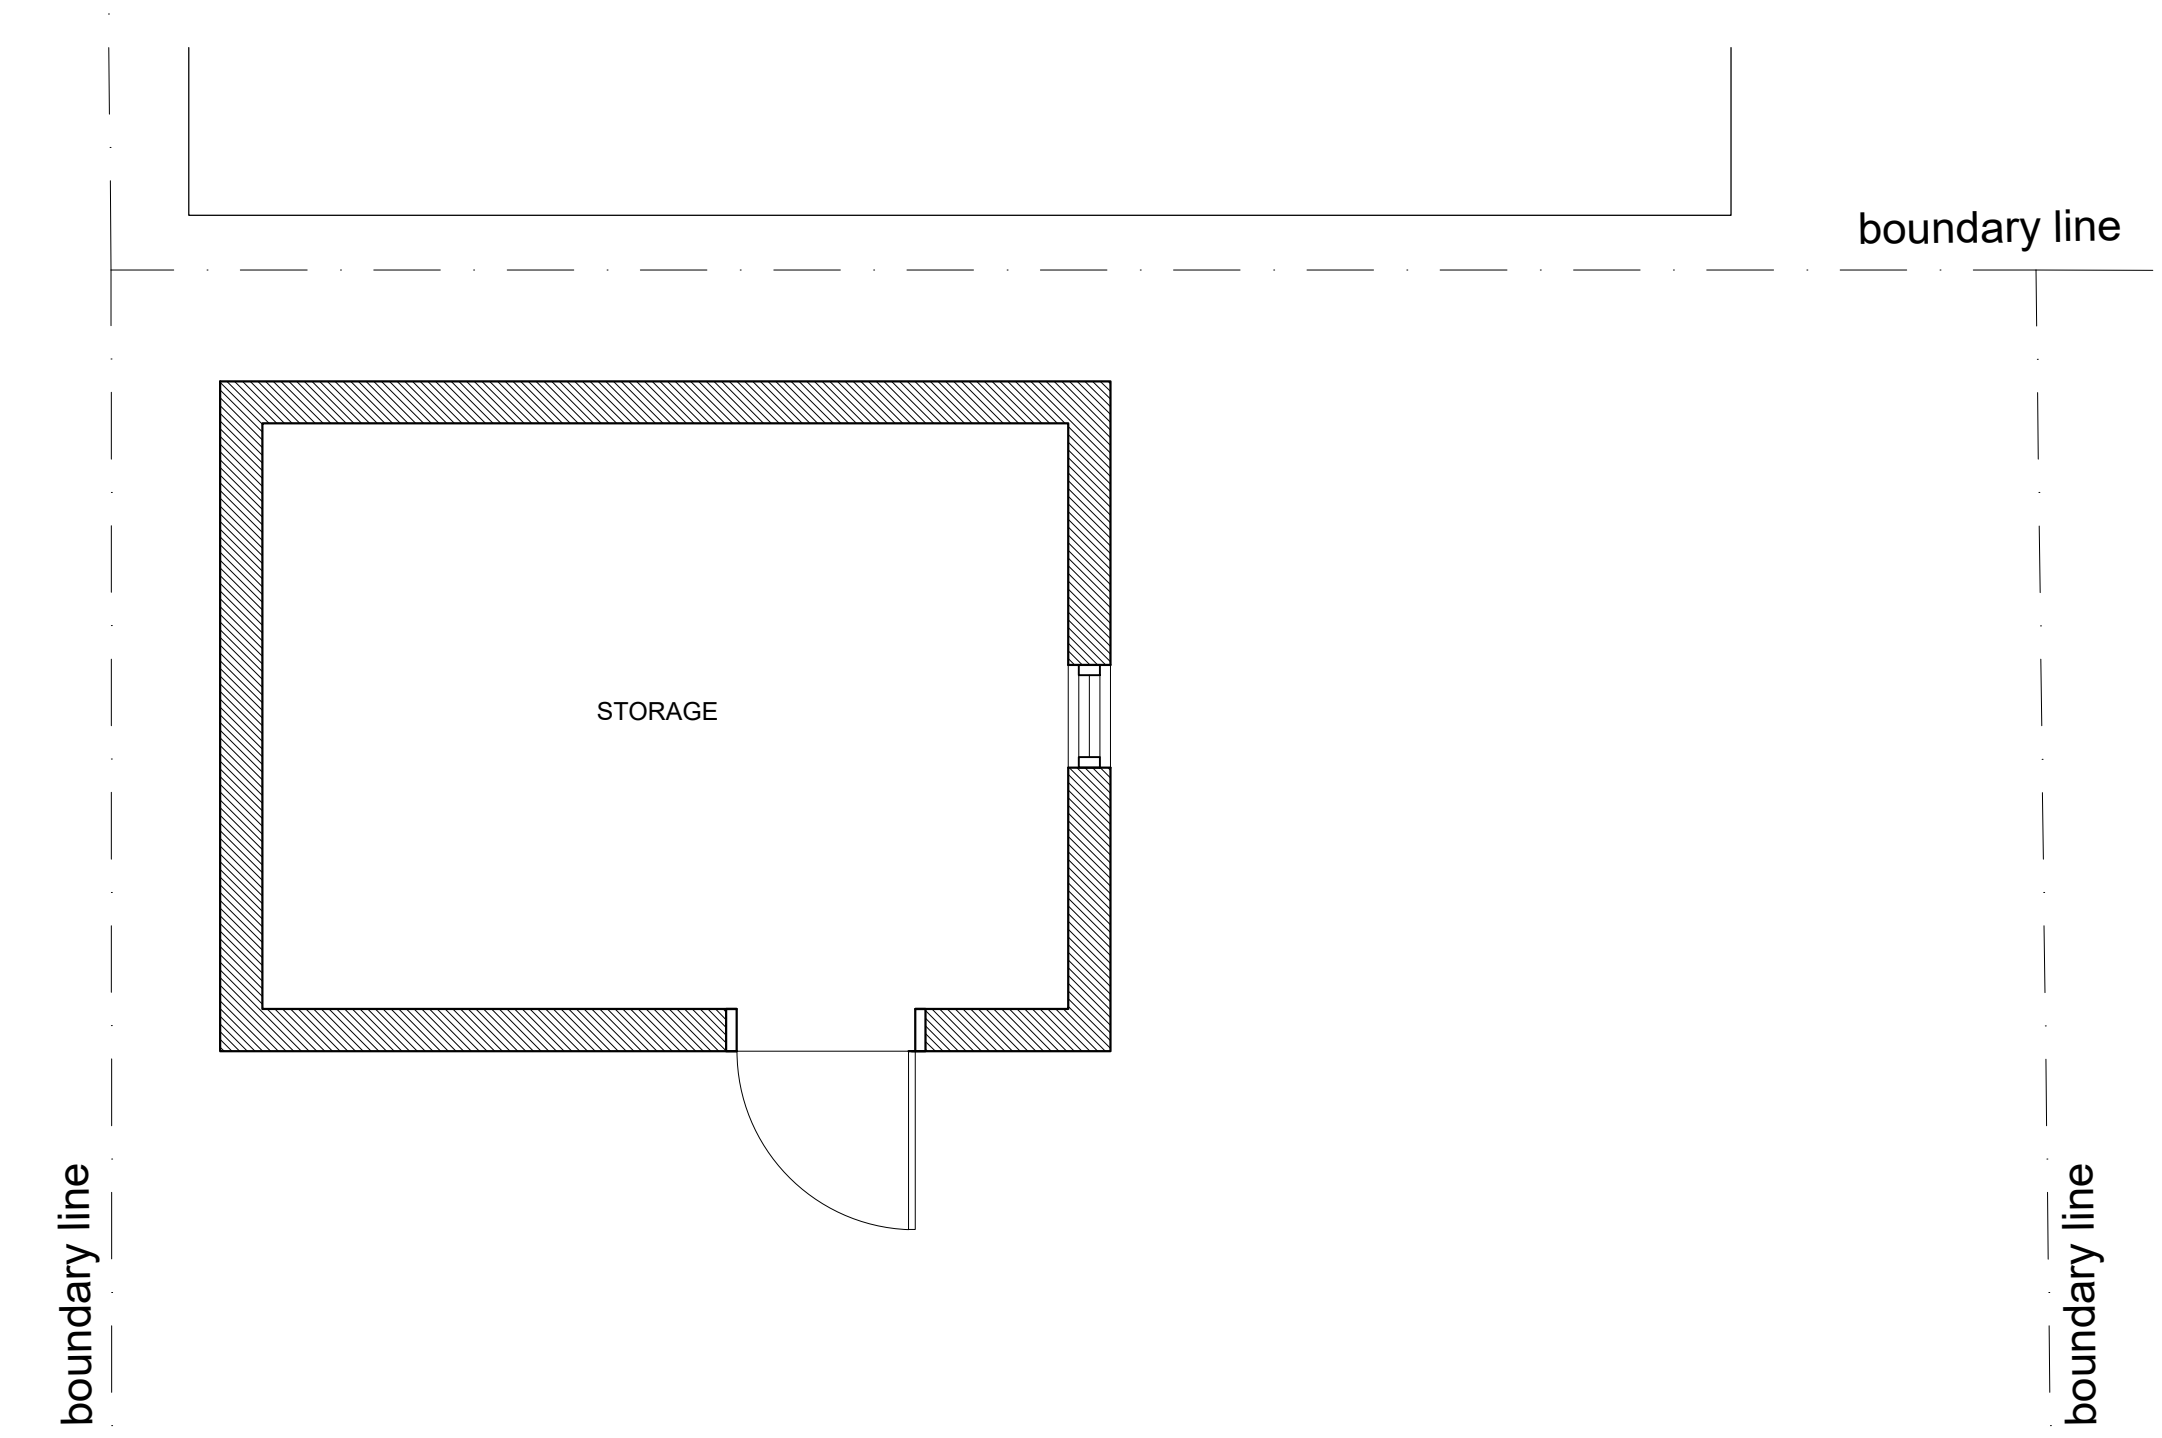

FLOOR PLAN 1:50

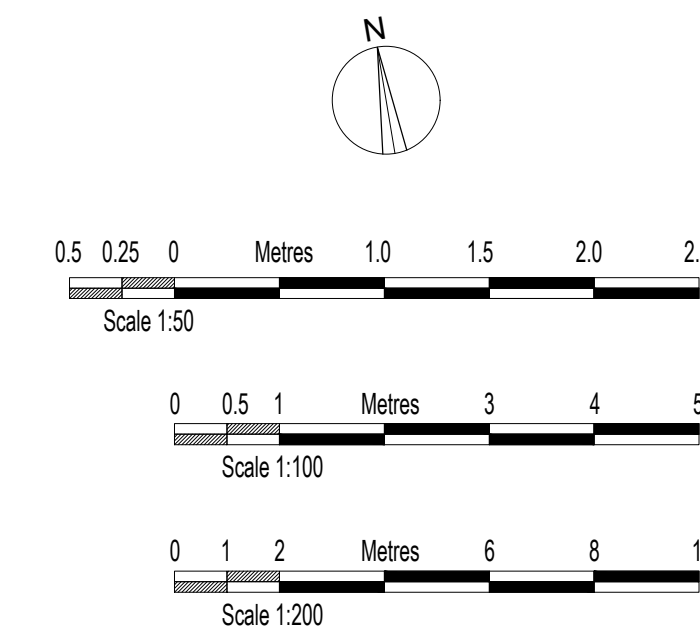

AMENDMENTS	DATE	REV.
COPYRIGHT RESERVED		
ALL SCALED DIMENSIONS MUST BE VERIFIED ON SITE		

JOB
54 PINKWELL LANE Hayes UB4 8LA
CLIENT
DRAWING EXISTING PLANS AND ELEVATIONS

DALE VENN ARCHITECTS Architects, Planners & Surveyors HIGH HOUSE, HARLINGTON ROAD, HILLINGDON, MIDDLESEX 01895-237345
--

SCALE AS SHOWN @ A2	DRAWING No.	REV.
DATE SEPT '26	6050-1	
DRAWN LK		
CHECKED		